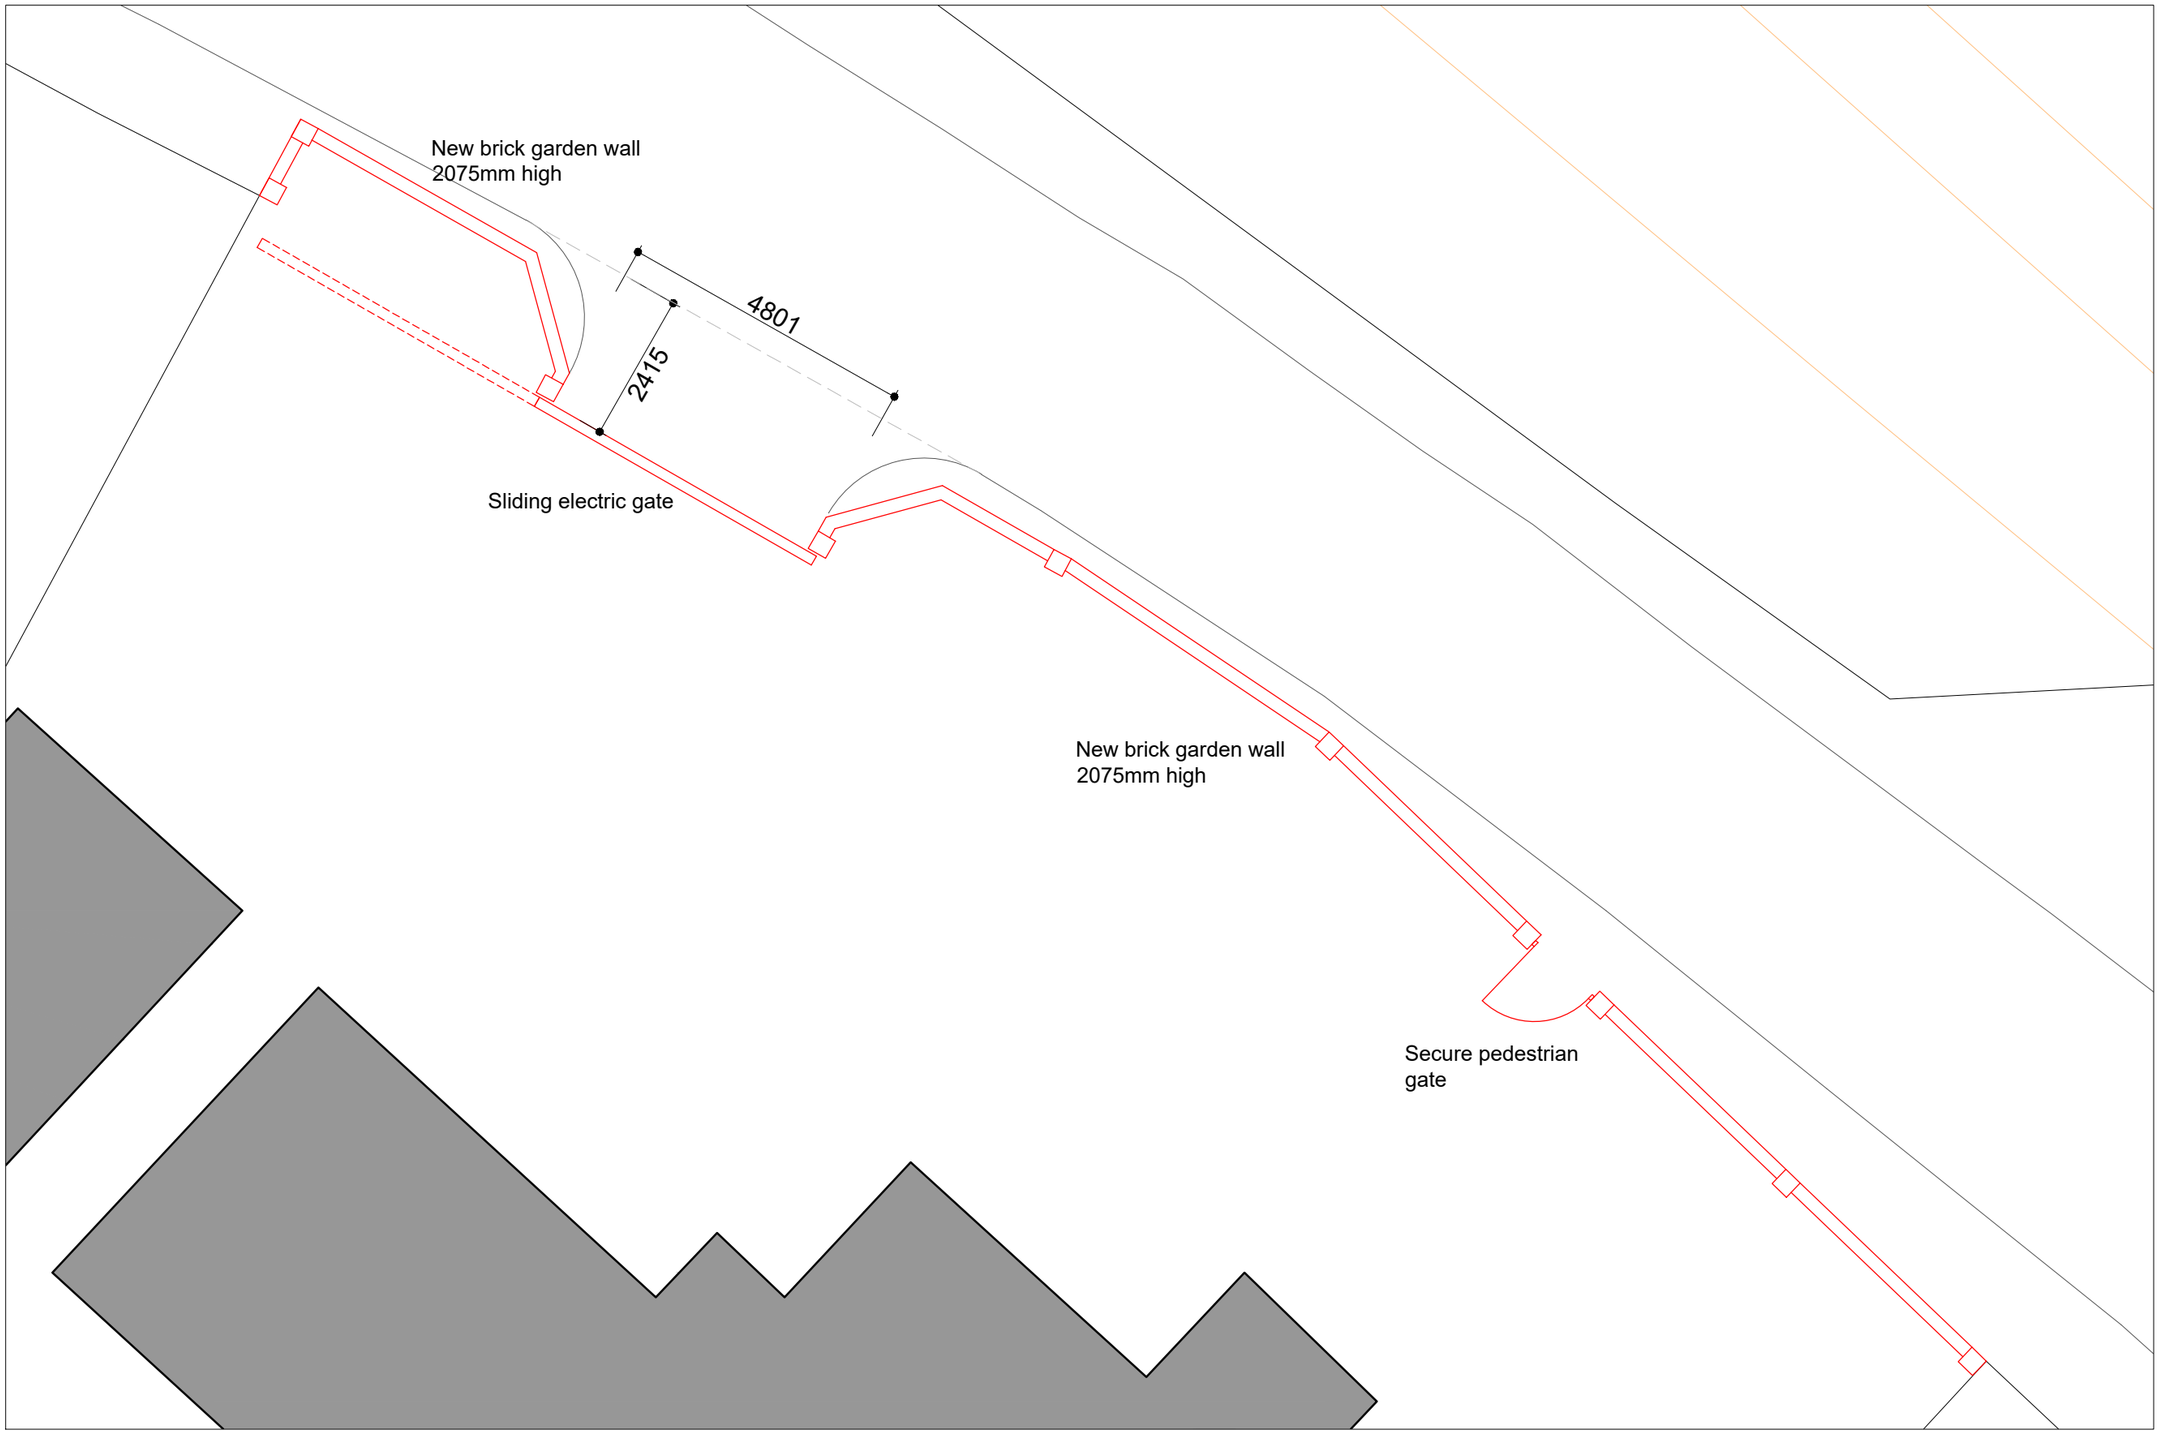


Project : Mill Farm House Mill Lane Syndlesham	Drawing : **Proposed Garden Wall**			Date: Sept 25	Scale : 1:100@A3	
				Drawing no : 2025-50 - SK 001	Rev : *	Status : LBC