

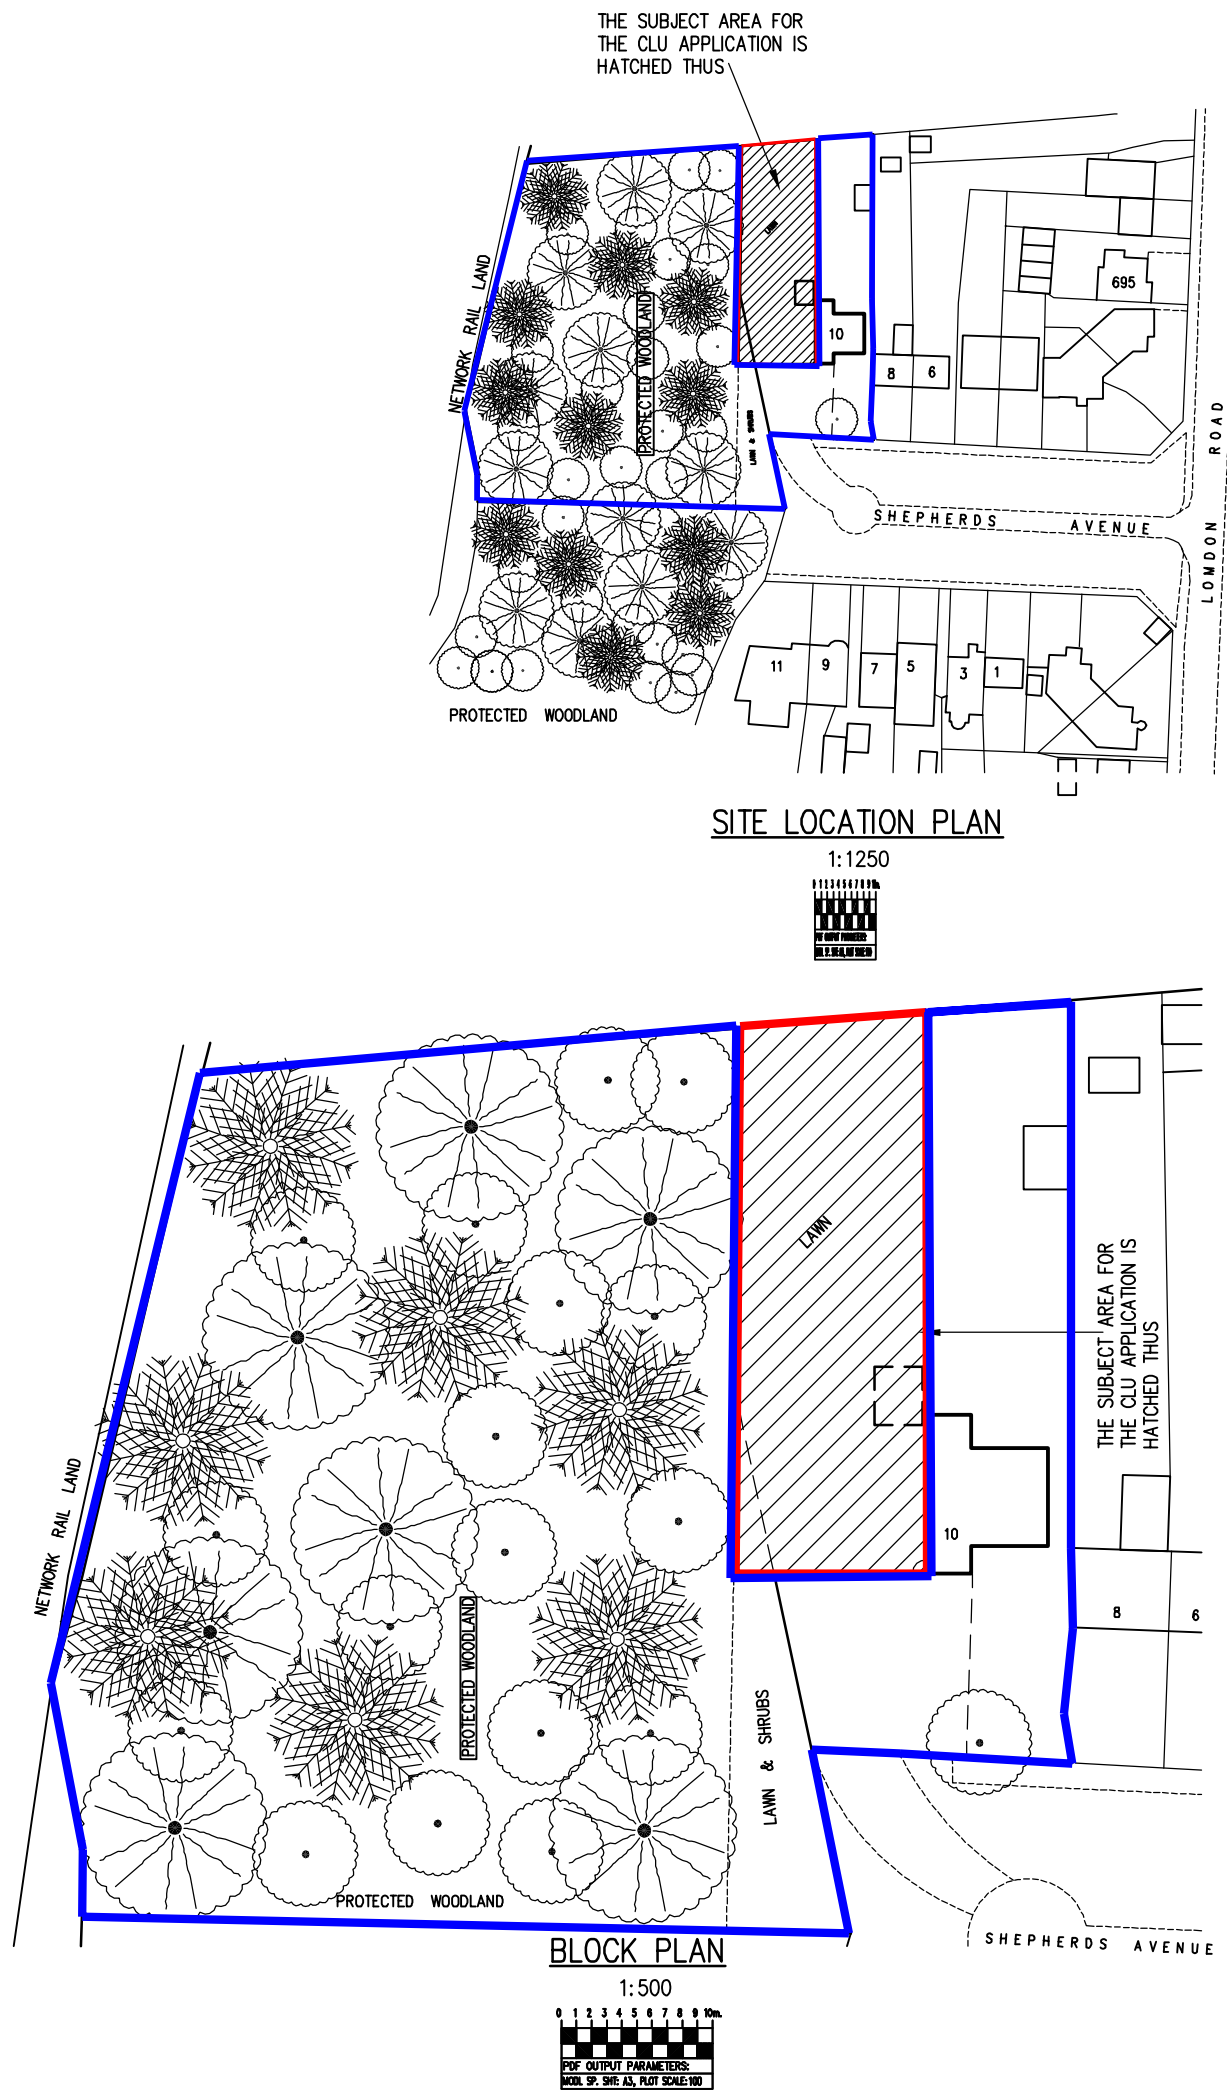


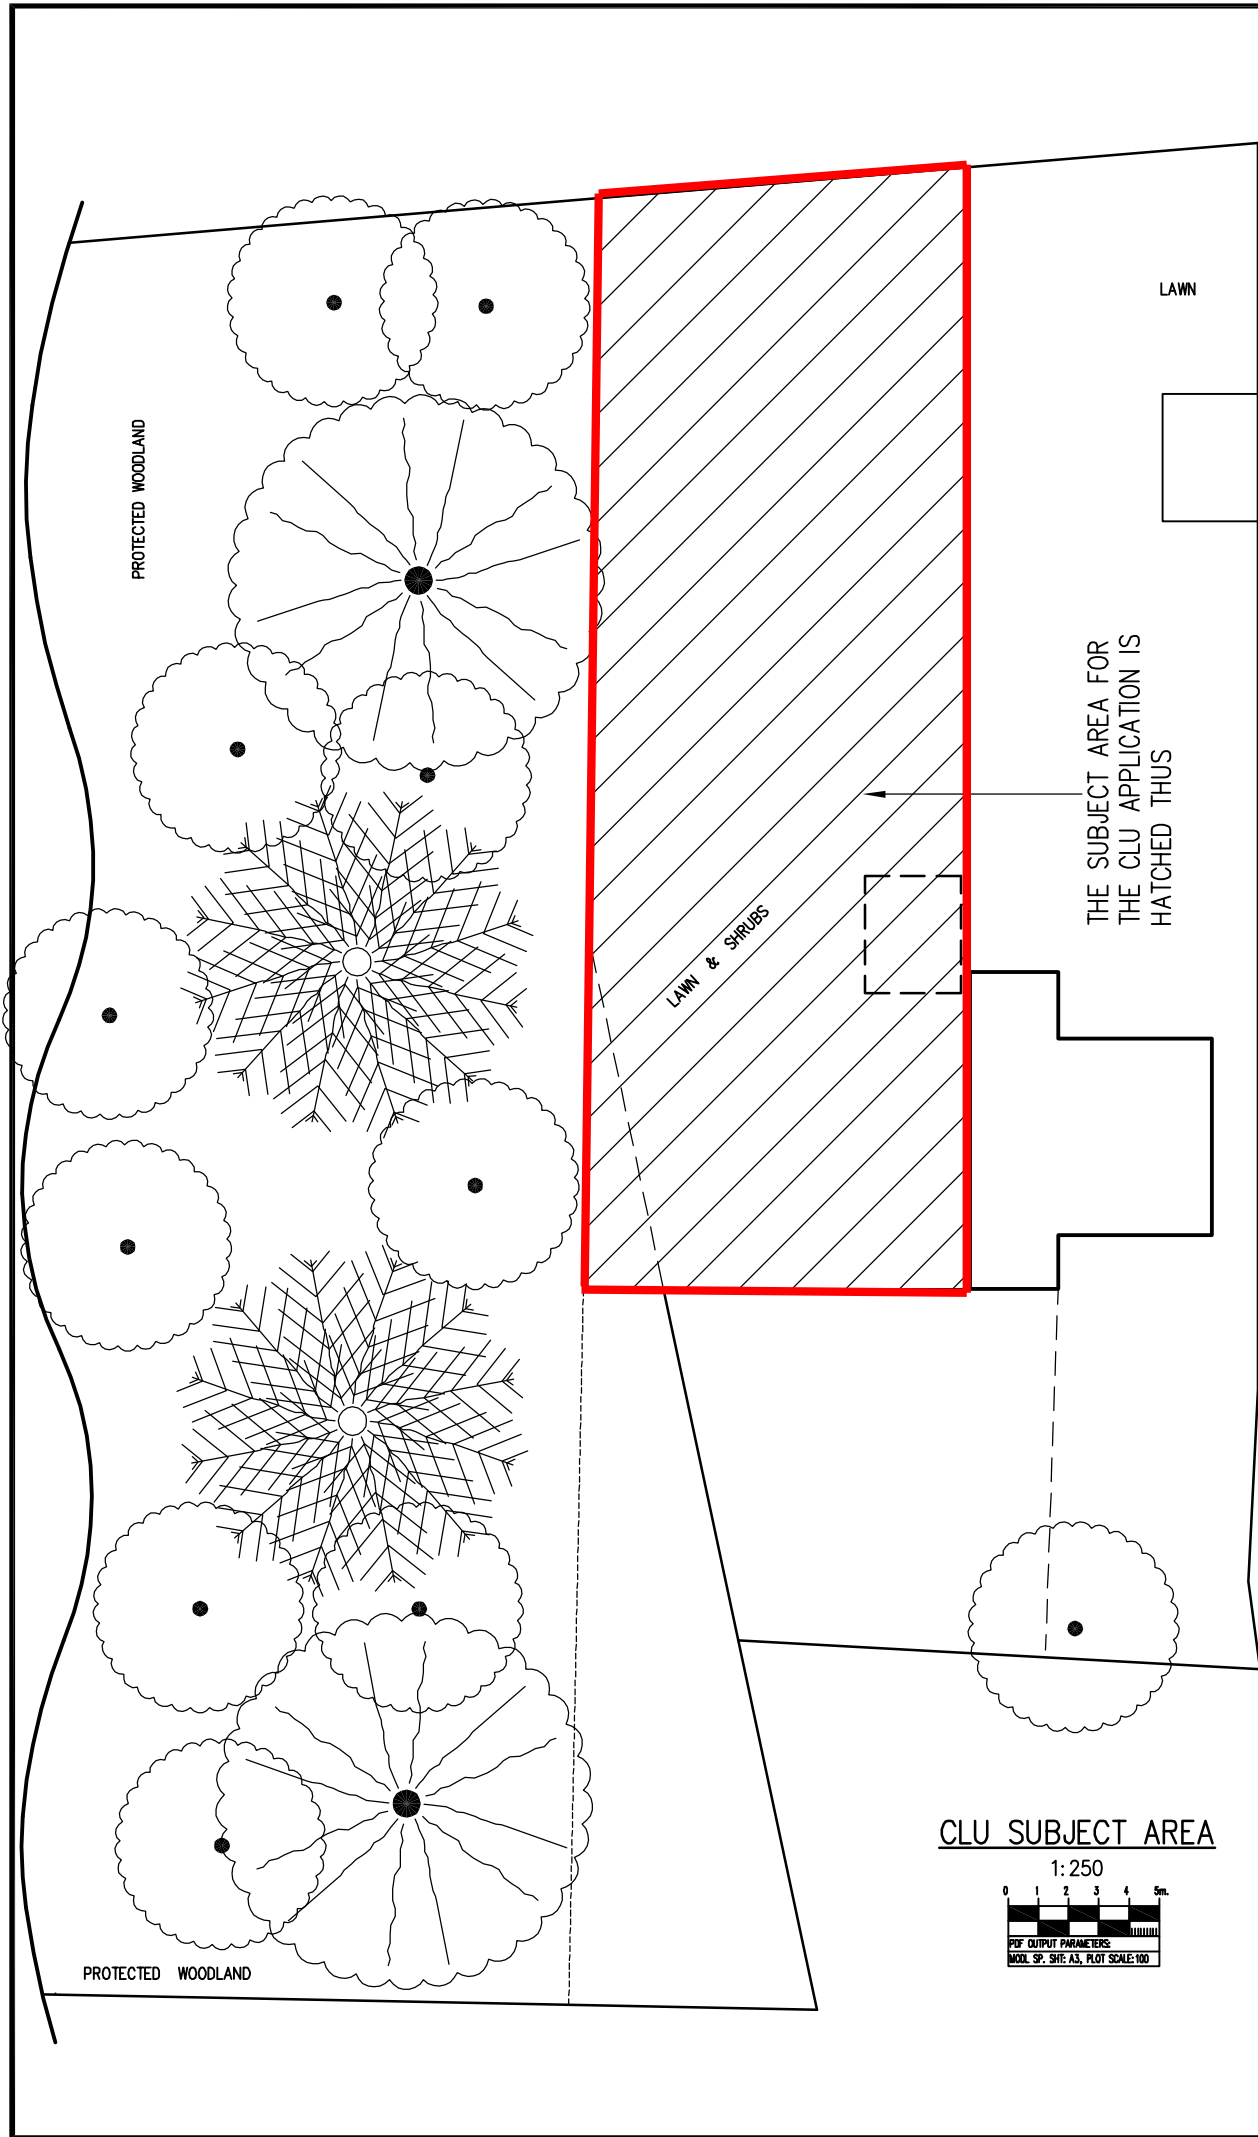

NOTES AND SPECIFICATION

1. DO NOT SCALE OF THIS DRAWING.
2. ALL DIMENSIONS ARE IN MILLIMETRES UNLESS OTHERWISE SPECIFIED.
3. THIS DRAWING IS ONLY FOR PLANNING PERMISSION & PRELIMINARY ESTIMATION PURPOSES AND NO OTHER.
4. ALL EXTERNAL MATERIALS SHALL MATCH EXISTING EXCEPT WHERE OTHERWISE SPECIFIED.
5. ALL COPYRIGHTS RESERVED WITH THE ORIGINATOR.
6. NO PART OF THE WORKS SHALL ENCROACH UNDERGROUND, OR ABOVE, OR OVERHANG IN ANY WAY BEYOND THE APPLICATION SITE BOUNDARIES.
7. THIS DRAWING IS TO BE READ FULLY IN CONJUNCTION WITH DWG./SHT. NOS: NON SUPPORTING REPORTS TO BE READ WITH THIS DWG; EITHER PRINTED HEREON OR ISSUED SEPARATELY, ARE AS FOLLOWS : APP 1

8. © COPYRIGHT RK DESIGNS 2026

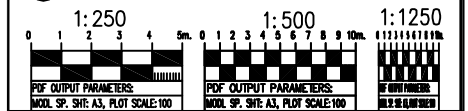

0 16.04.26 ISSUED FOR CLU APPLICATION



RK DESIGNS
BUILDING CONSULTANTS
Tel: 07860 887 212
E-mail: rsk.pvt@gmail.com
Planning, Architectural
Civil and Structural Design,
Survey & Project Management Services
Principal: R.S. KALSI BSc:MB&C:Eng(Retd.),MICE(Retd.),

CLIENT: MR & MRS SHUBHENDU DAS

PROJECT: EXISTING LAWFULL USE OF AMENITY LAND TO RESIDENTIAL GARDEN AT 10 SHEPHERDS AVE. EARLEY RG61A

DWG: CLU AREA SUBJECT PLAN

SCALE	DATE	DRAWN	JOB NO.	DWG. NO.	AMEND.	SHEET NO.
1:250	10.04.26	RSK	471	05	0	1 OF 1
1:500						
1:1250						