



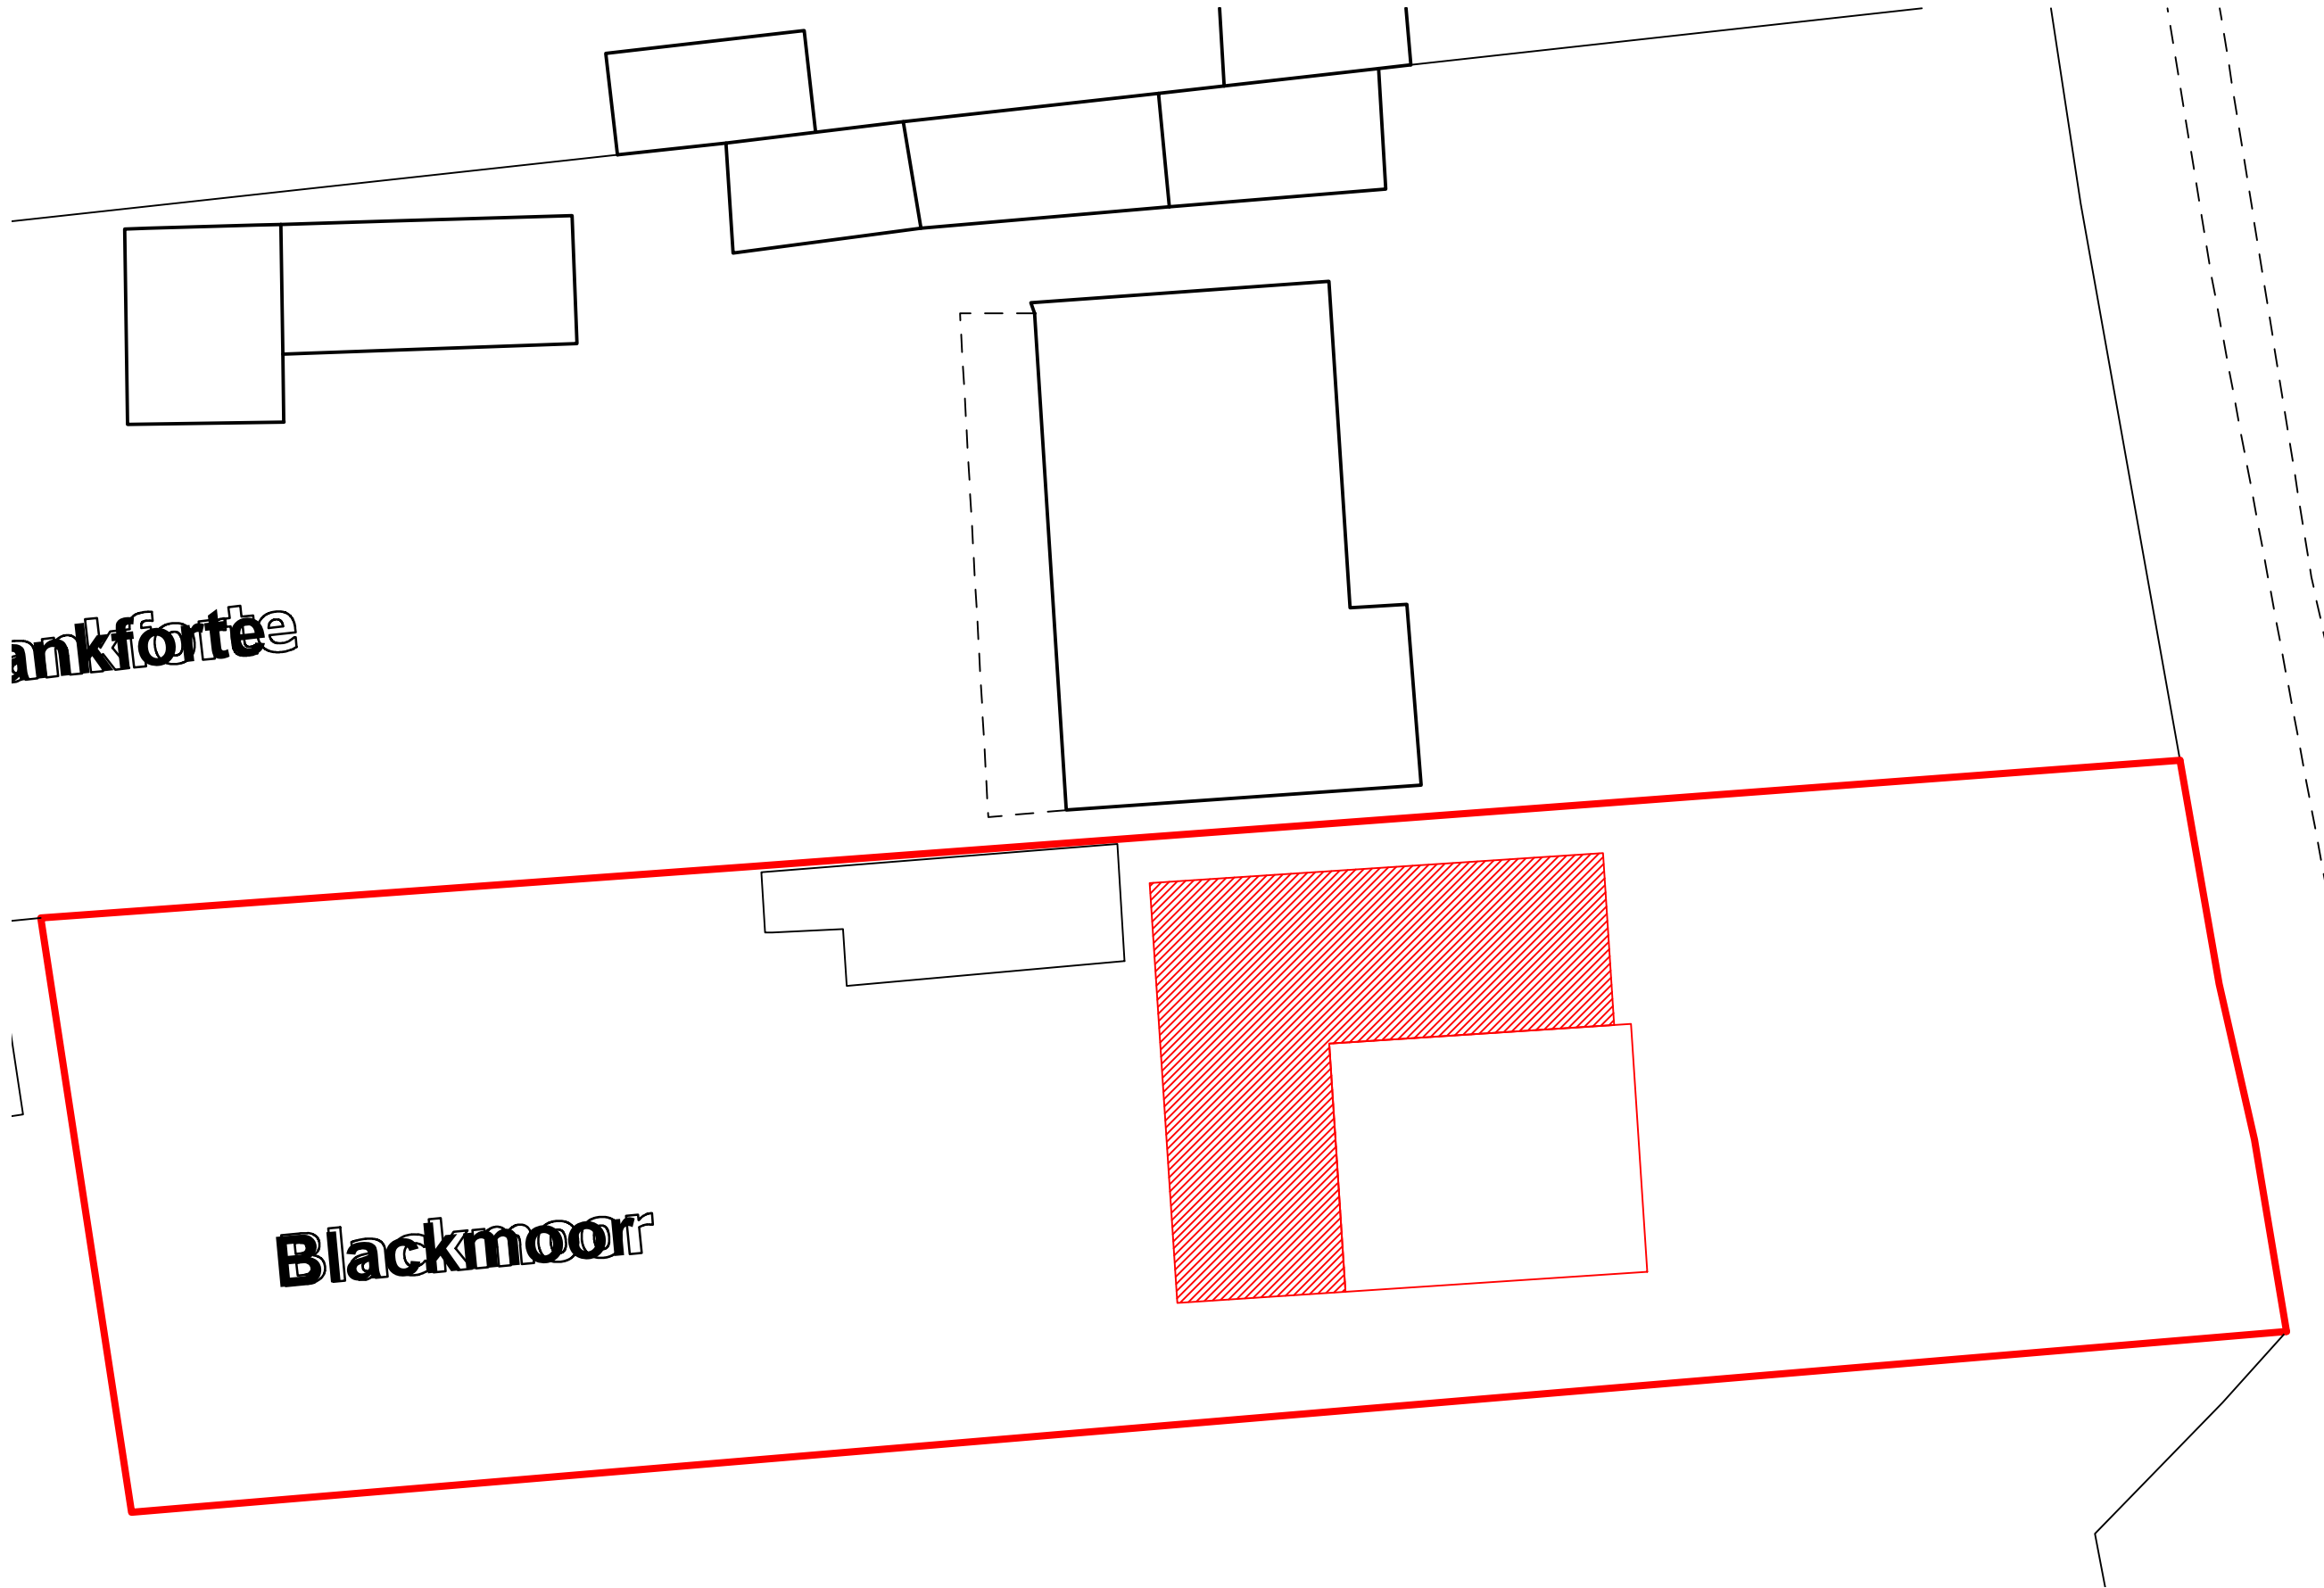

SITE PLAN

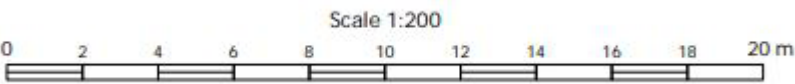

AGENT	HUMZAH KHUSHI BA ARCHITECTURE
SCALE	A3 1 : 200
DATE	13 / 10 / 2025
ADDRESS	BLACKMOOR BASINGSTOKE ROAD THREE MILE CROSS RG7 1AS
PROJECT	REV 02 PROPOSED SITE PLAN