

REV	COMMENTS	DATE




SHAUN•TANNER
ARCHITECTURE & PLANNING
www.stlarchitecture.co.uk studio@stlarchitecture.co.uk 0118 989 0808

CLIENT Mr P. Doherty
PROJECT 2 Riverside, Wargrave Road,
Henley on Thames, RG9 3JD
DRAWING BLOCK PLAN
STATUS planning
SCALE 1:500/1250 @ A3 **DRAWN** DN **CHECKED** **NO** 3956/200 **REV** A

DATE Oct 2024

THIS DRAWING MUST NOT BE SCALED UNLESS ISSUED FOR PLANNING PURPOSES. ALL DIMENSIONS ARE TO BE VERIFIED PRIOR TO SETTING OUT, COMMENCING WORK, OR PRODUCTION OF FABRICATION DRAWINGS. REPORT ANY DISCREPANCIES TO THE SUPERVISING OFFICER IMMEDIATELY. ©

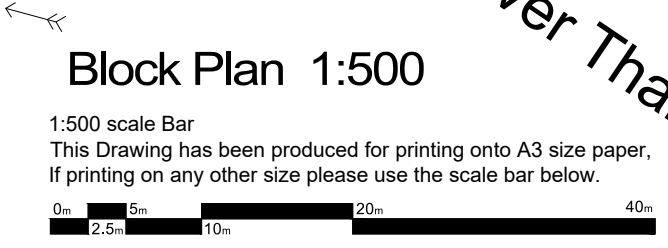

River Thames