

All dimensions are to be checked on site before work commences.
Figured dimensions to be taken in preference to scaled dimensions.
If in doubt please ask.
© Copyright reserved.


UK Planning Maps

01856 898 022
www.UKPlanningMaps.com

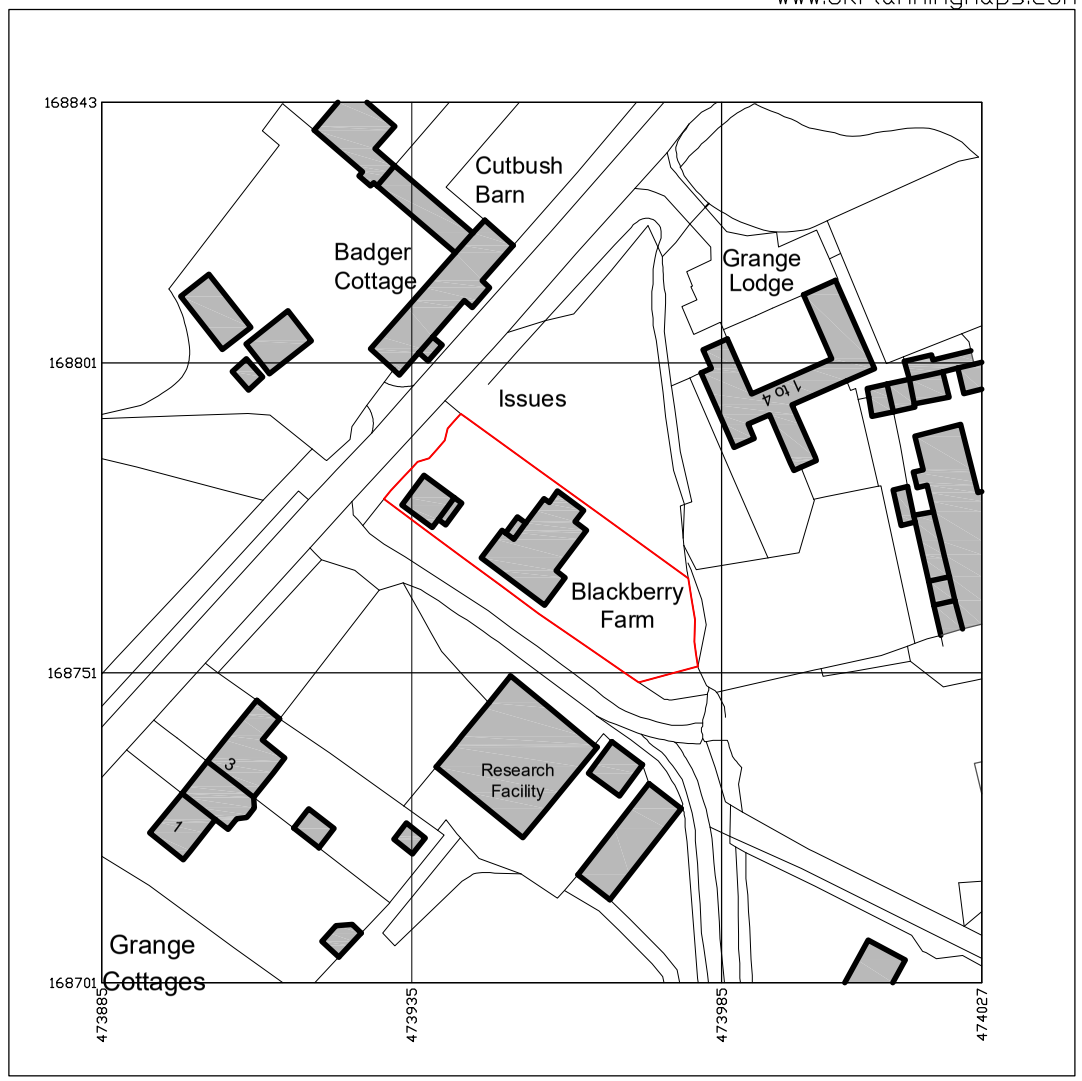


Produced on 08 April 2025 from the Ordnance Survey National Geographic Database and incorporating surveyed revision available at this date.
This map shows the area bounded by 473885 168701,474027 168701,474027 168843,473885 168843,473885 168701
Crown copyright and database rights 2025 OS 100054135. Supplied by copla ltd trading as UKPlanningMaps.com a licensed Ordnance Survey partner (O
Data licence expires 08 April 2026. Unique plan reference: v2f//1238664/1662693

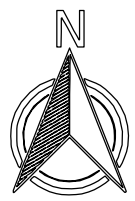

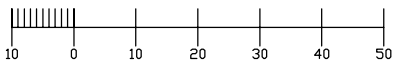
# Site Location Plan - As Existing

Scale: 1:1250

| Rev | Description | Date | Initials |
|---|---|---|---|

FOR PLANNING SUBMISSION

HOLTHAM+NEWMAN ARCHITECTS

'The Old Dairy'
282a Hyde End Road, Spencer's Wood,
Reading, Berkshire RG7 1DN

T: 07971 316499
E: hello@hnarchitects.co.uk

**Project:**
'Blackberry' Barn
Cutbush Lane, Shinfield
Reading, Berkshire
RG2 9AF

**Client**
Mr and Mrs A. Haskins

**Drawing Title:**
Site Location Plan
-
-
As Existing

| | | | |
|---|---|---|---|
| **Scale:** 1:1250 @ A3 | | **Dwg. No.:** | **Rev.:** |
| - | | 2328-P102 | - |
| **Drawn by:** DH | | | |
| **Date:** April 2025 | | | |