



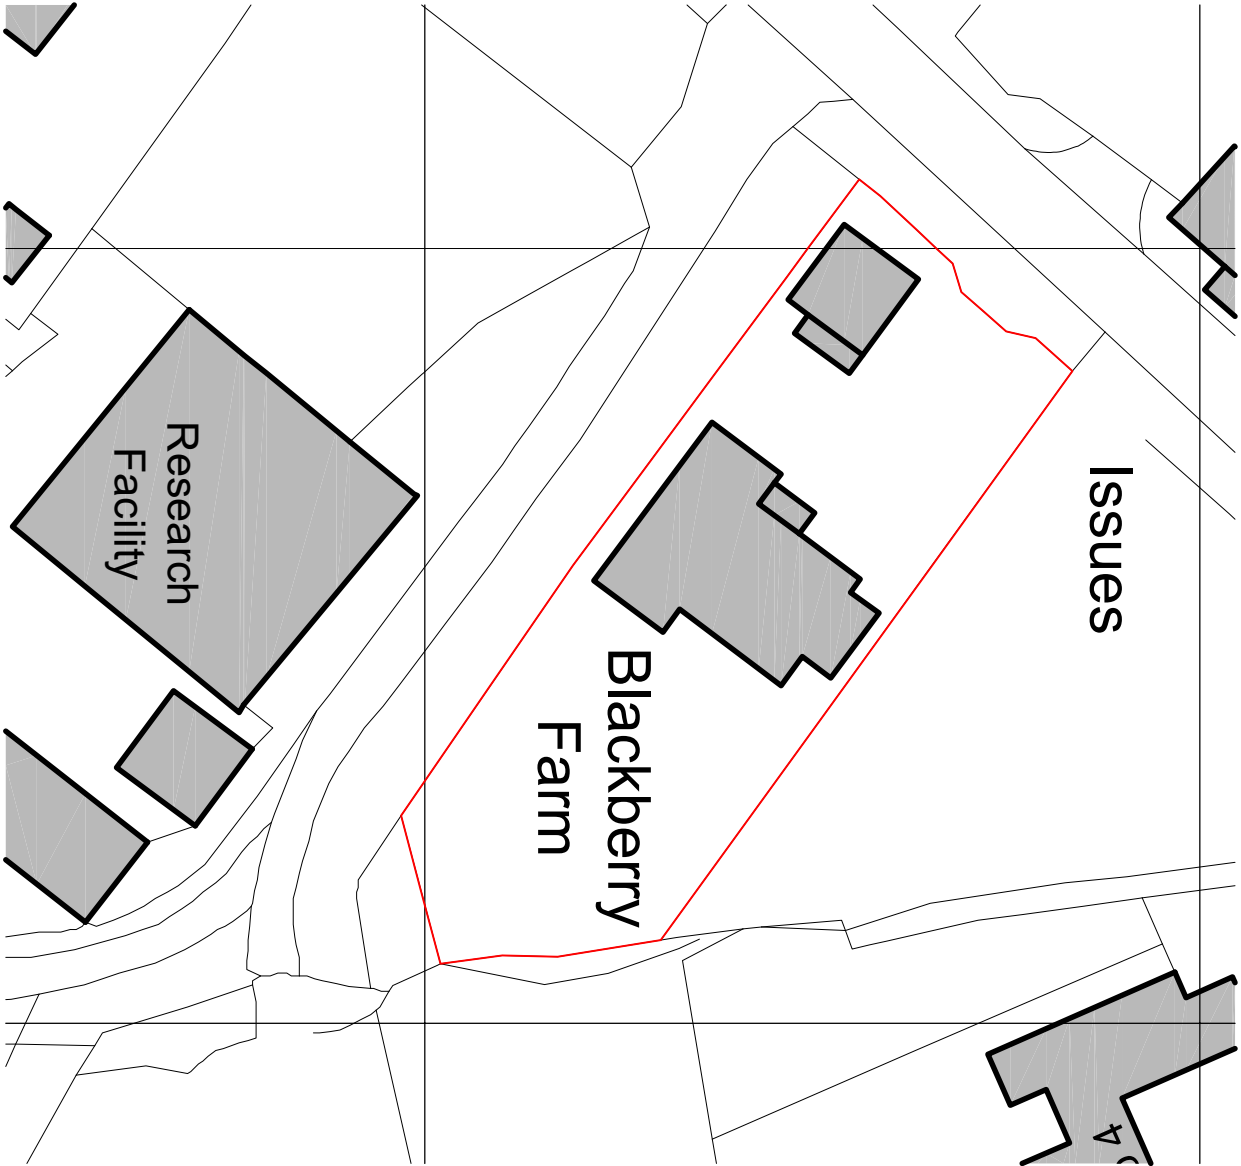


Block Plan - As Existing

Scale: 1:500

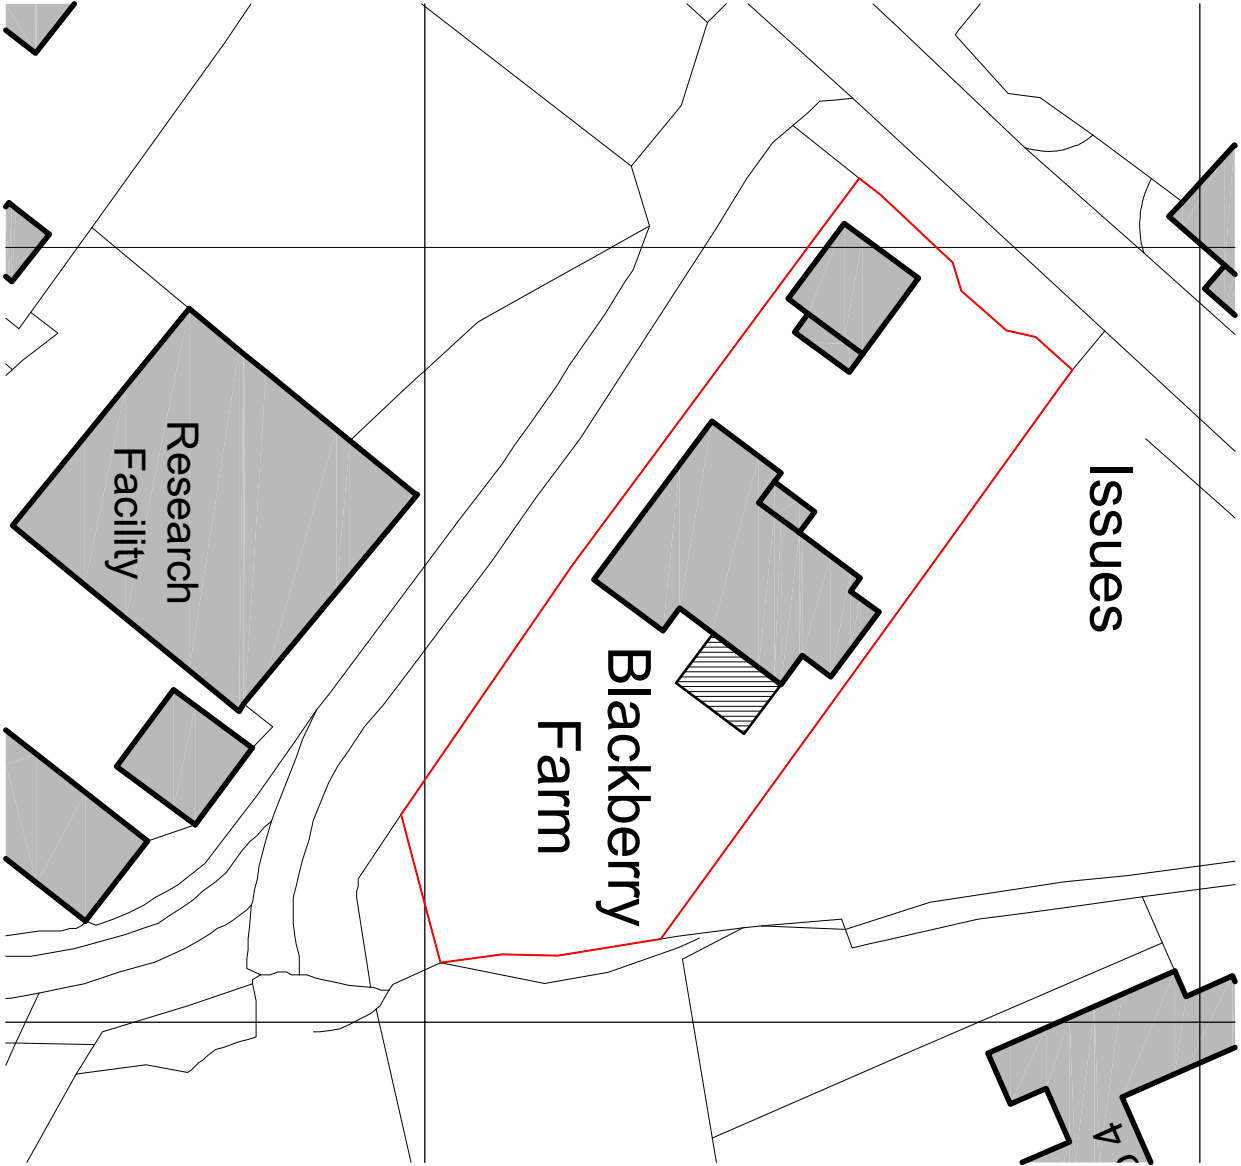

Block Plan - As Proposed

Scale: 1:500

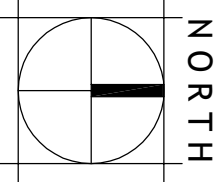

Scale Bar 1:500

Rev	Description	Date	Initials
FOR PLANNING SUBMISSION			
HOLTHAM+NEWMAN ARCHITECTS			
The Old Dairy' 282a Hyde End Road, Spencer's Wood, Reading, Berkshire RG7 1DN			
T: 07971 316499 E: hnb@harchitects.co.uk			
Project: Blackberry' Barn Cutbush Lane, Shinfield Reading, Berkshire RG2 9AF			
Client: Mr and Mrs A. Haskins			
Drawing Title: Block Plans			
-			
As Existing and Proposed			
Scale: 1:500 @ A3		Dwg. No.:	Rev.:
-			
Drawn by: DH		2328-P103	-
Date: April 2025			