


NOTE: Report all errors and omissions to the Architect. All dimensions to be checked on site before fabrication.

Contractors must verify all dimensions on site before setting out, commencing work, or making any shop drawings.

- All dimensions must be checked on site
- All setting out to be checked on site
- All levels must be checked on site and their datum confirmed
- This drawing must be read in conjunction with the relevant specification clauses
- This drawing must not be used for land transfer purposes

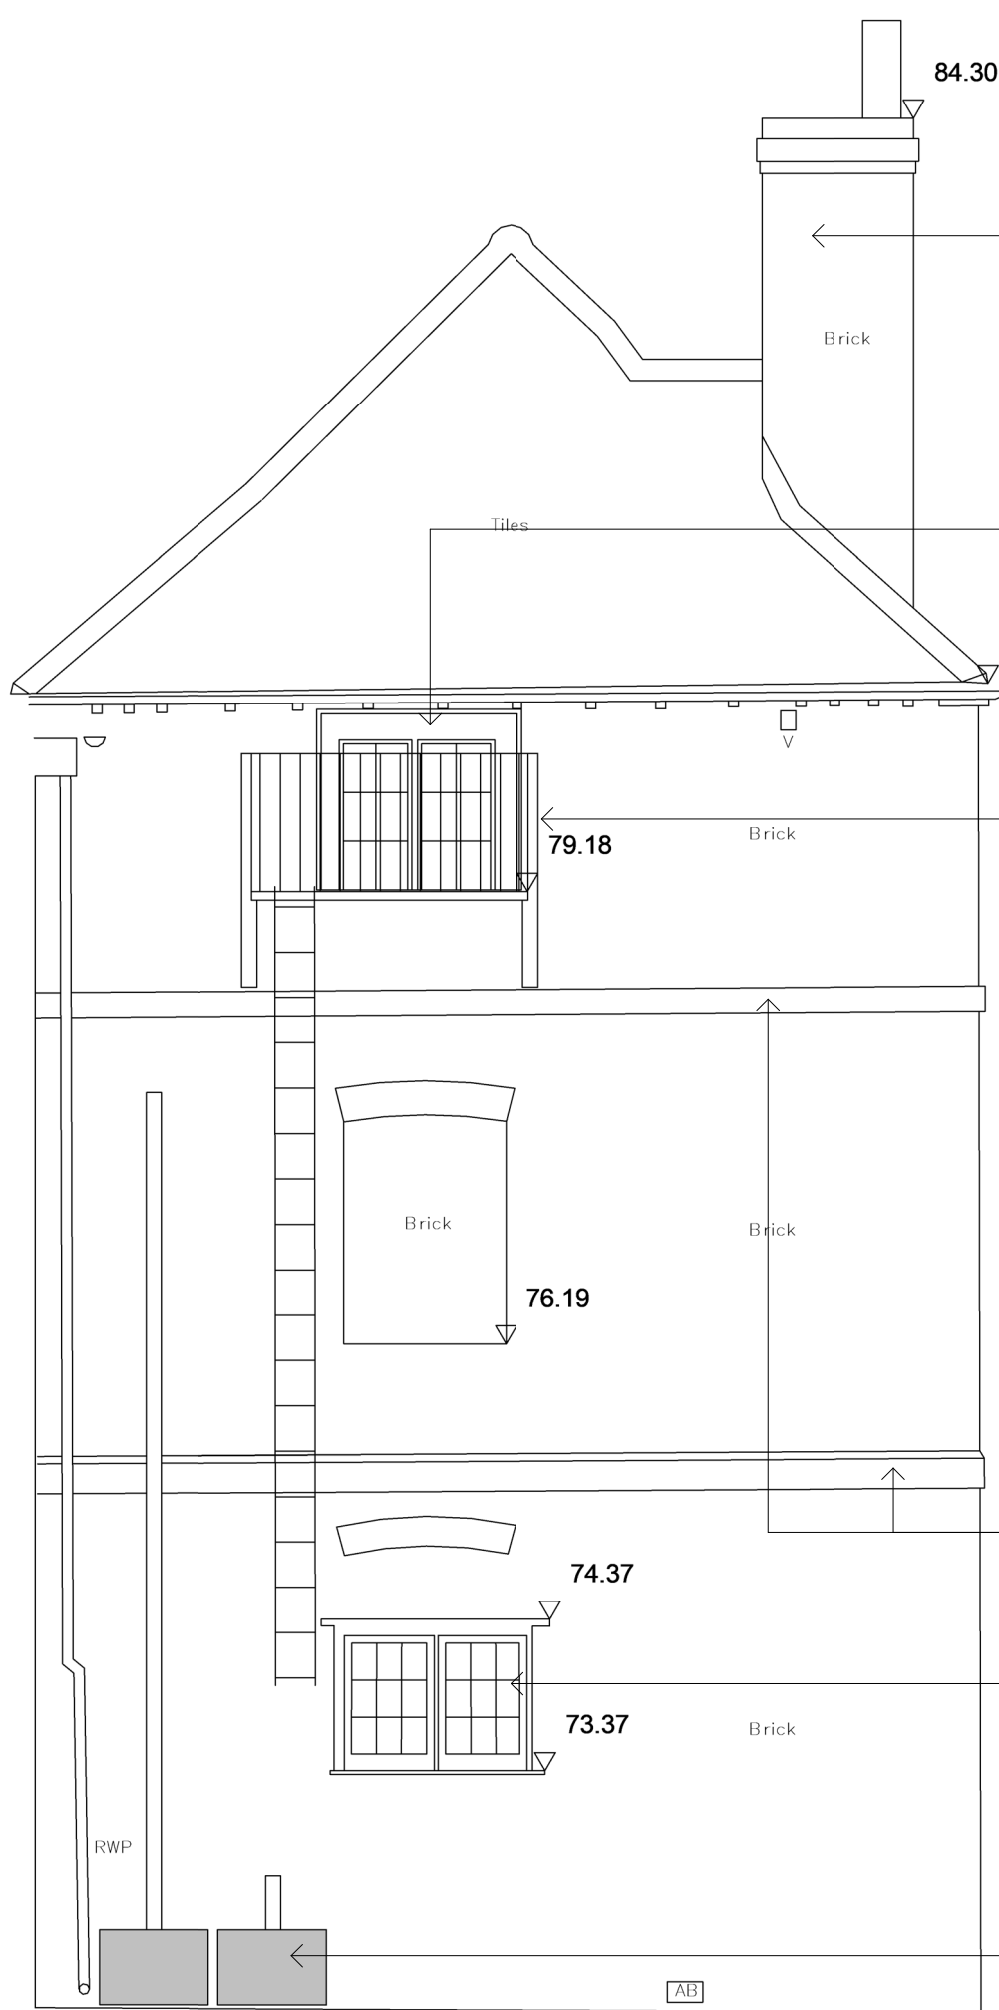

Repoint existing chimney stacks in lime mortar. Repair brick like for like as required.

Like for like repair and redecoration of existing windows.


Like for like redecoration of existing railings and ladder

Like for like lime mortar re-pointing of facade using traditional techniques.

Repair existing brick banding like for like as required.

Like for like repair and redecoration of existing windows. Install pigeon spikes to existing sills.

New floor mounted air con units with acoustic screening (floor fixed, not to the building) to serve basement and first floor bedroom. Vertical pipework to be limited in nature, black in colouring, and not to be chased through any banding.

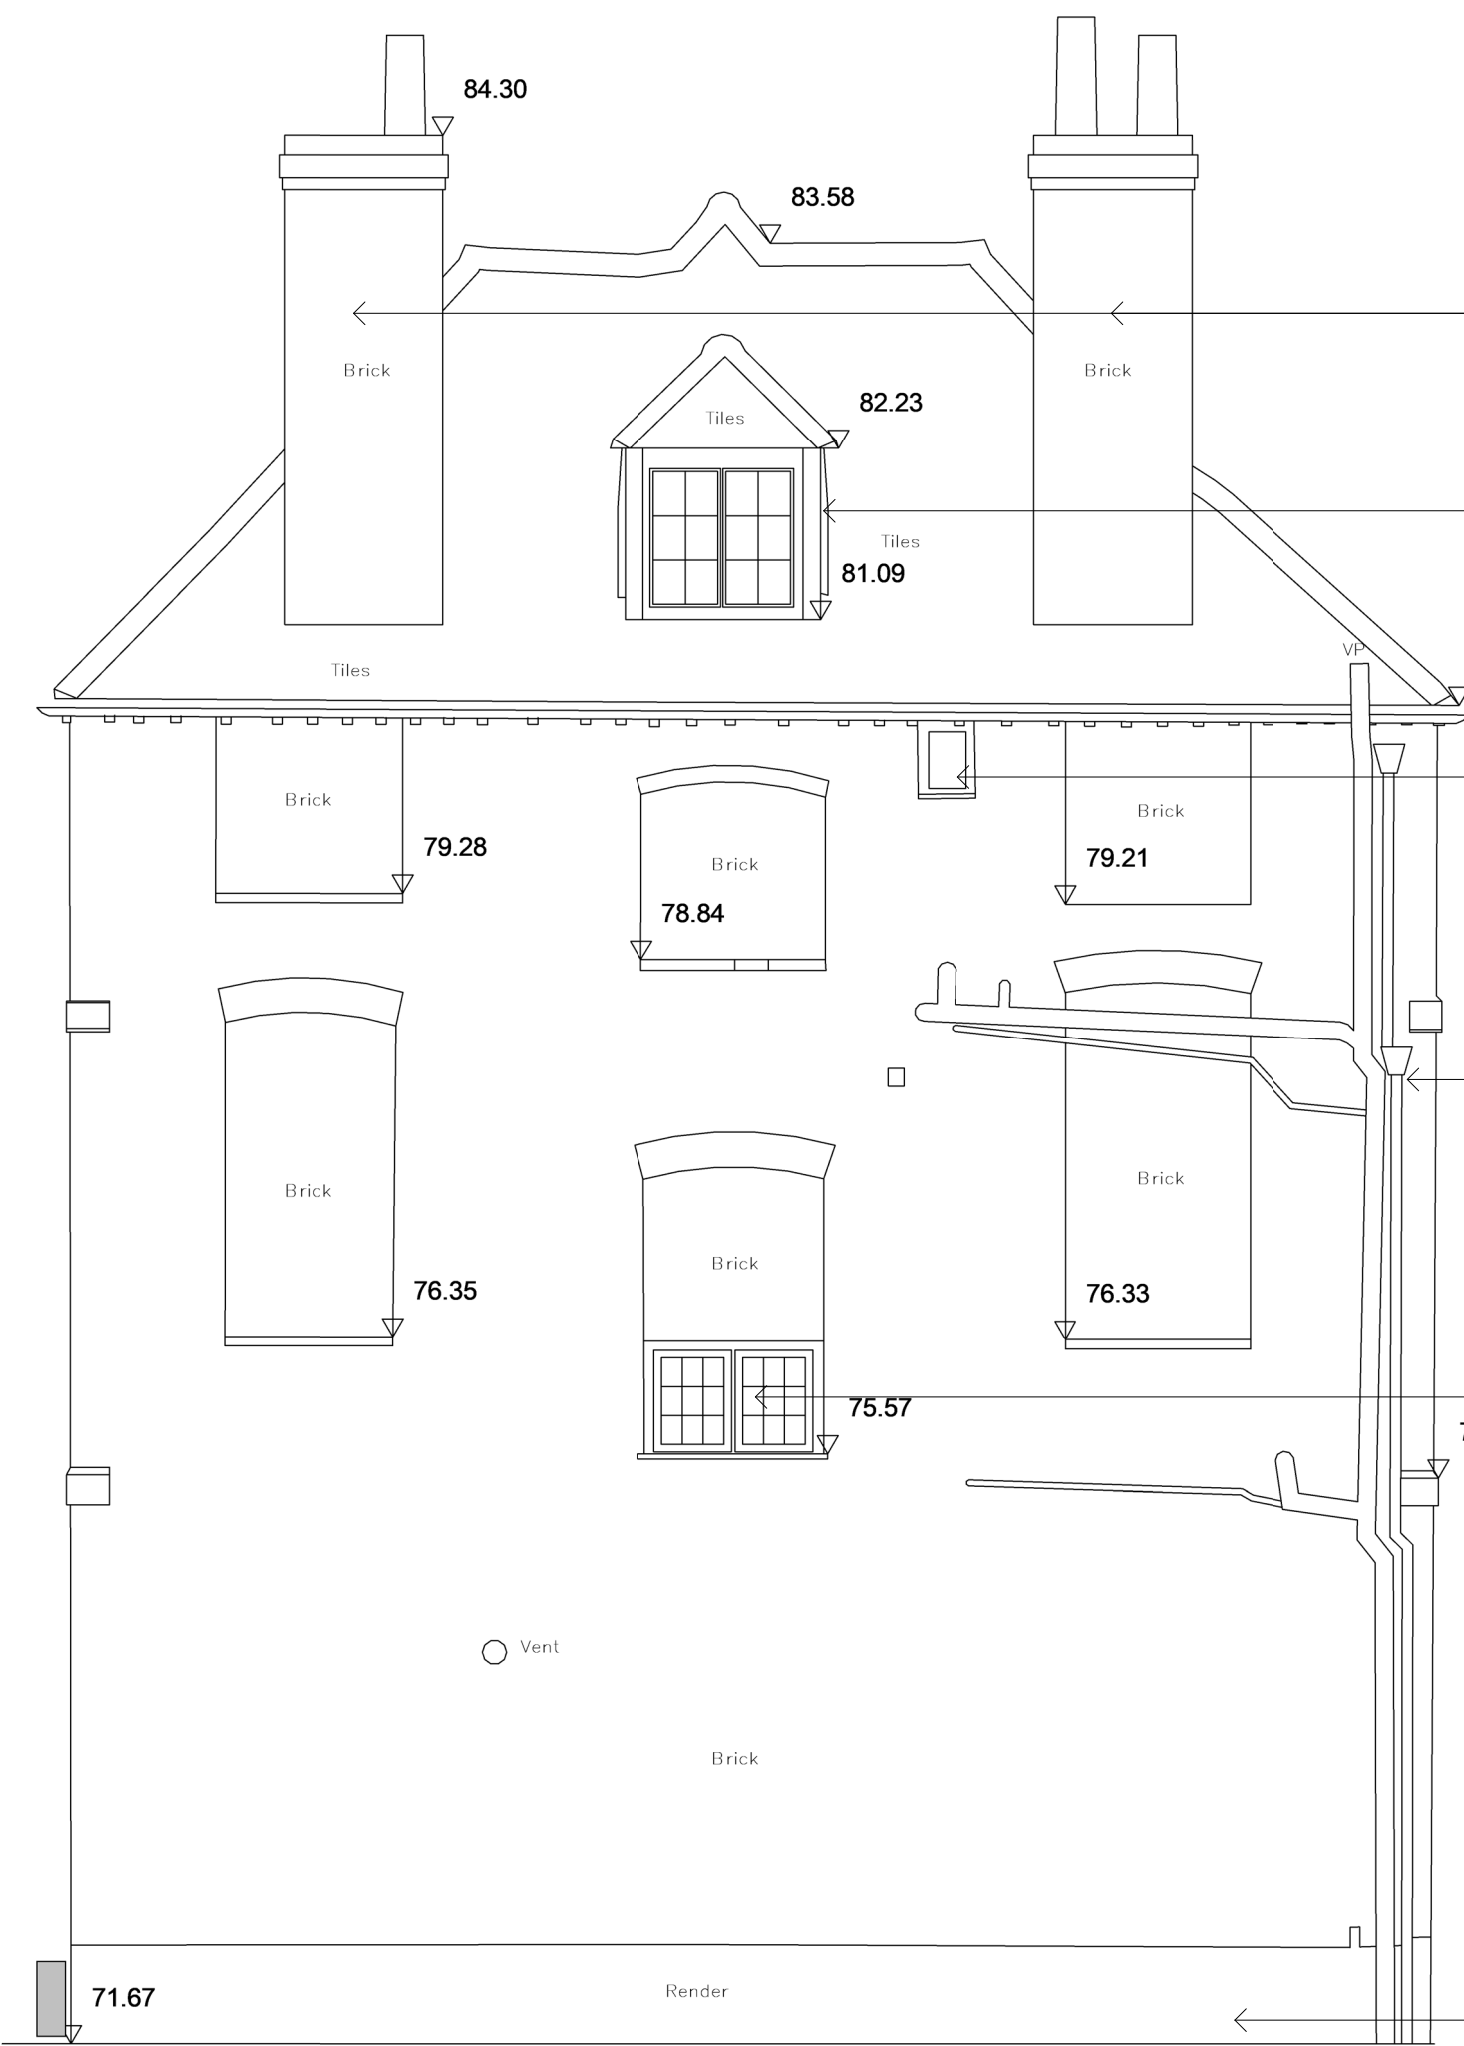

Repoint existing chimney stacks in lime mortar. Repair brick like for like as required.

Replacement of existing top floor window with like for like timber casement. Heritage slimline double glazing. Repair and redecoration like for like of timber surround to dormer

Like for like replacement of existing timber window

Like for like repair and redecoration of any cast iron rainwater goods

Like for like replacement of existing timber window


Like for like lime mortar re-pointing of facade using traditional techniques.

Repair and redecorate existing render band like for like

Rear Side Elevation - North West
1 : 50

Rear Elevation - South West
1 : 50

SCALE : 1 to 50

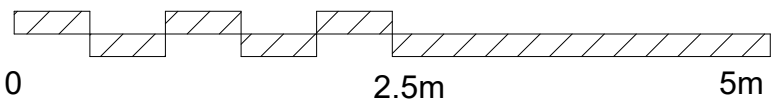

Note: This maybe a reduced sized print, check scales below