
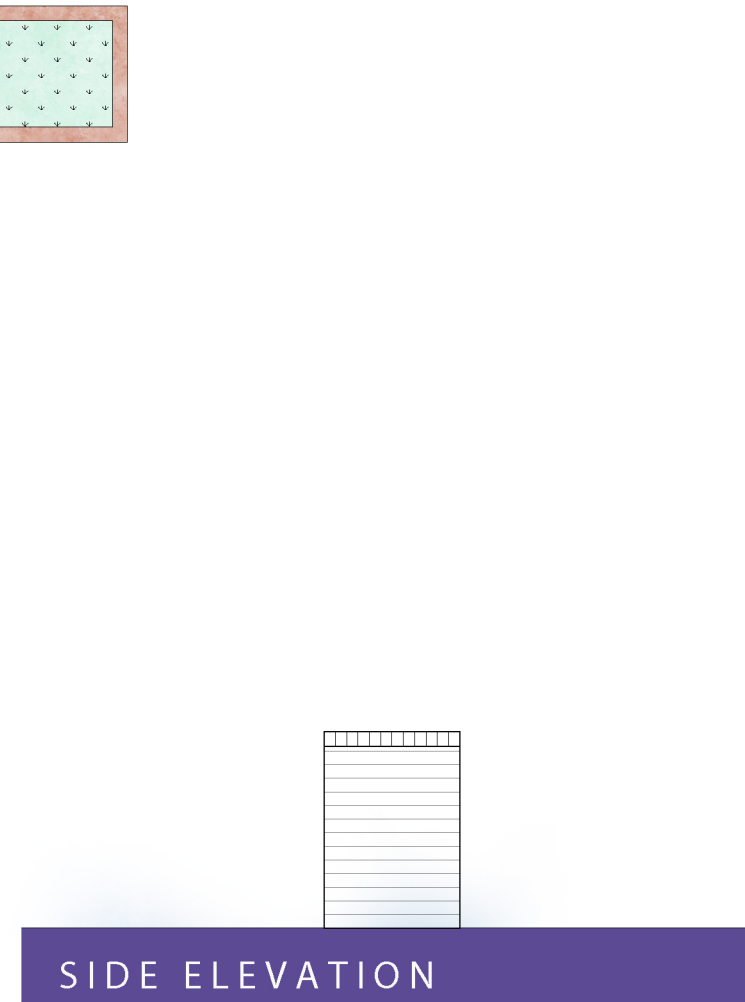


0 1 2 3 4 5m

1:50

| Rev.                                                 | Date | Description | Drawn | Checked |
|------------------------------------------------------|------|-------------|-------|---------|
|                                                      |      |             | ACG   | DGP     |
| Client <b>Miller homes</b>                           |      |             |       |         |
| Project South Wokingham R10                          |      |             |       |         |
| Drawing Title R10 - Entrance Wall Plans & Elevations |      |             |       |         |
| Scale 1:50 @ A3                                      |      |             |       |         |
| Date January 2025                                    |      |             |       |         |
| Drg.No. P1914.EW.101                                 |      |             |       |         |
| Rev. -                                               |      |             |       |         |
| Drawing Status PLANNING                              |      |             |       |         |

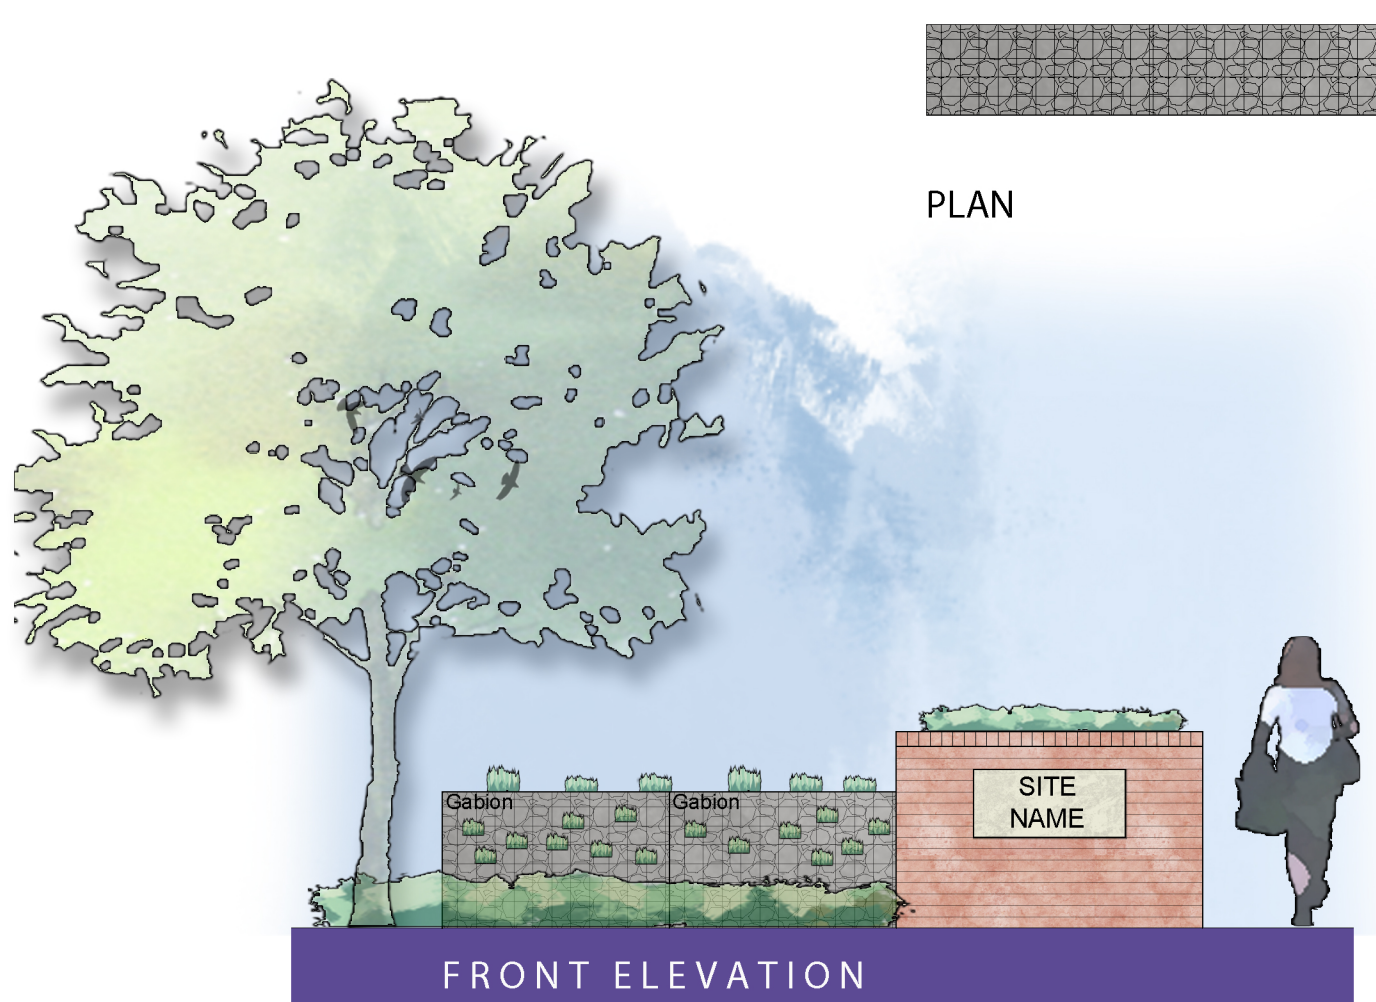

**AAP Architecture Ltd**  
 Unit A, Monument Business Centre, Monument Way East, Woking, Surrey GU21 5LG  
 T 01483 727345 E projects@aap-arc.co.uk W aap-arc.co.uk

Under the Intellectual Property Act 2014, this drawing is the copyright of AAP Architecture Ltd.