


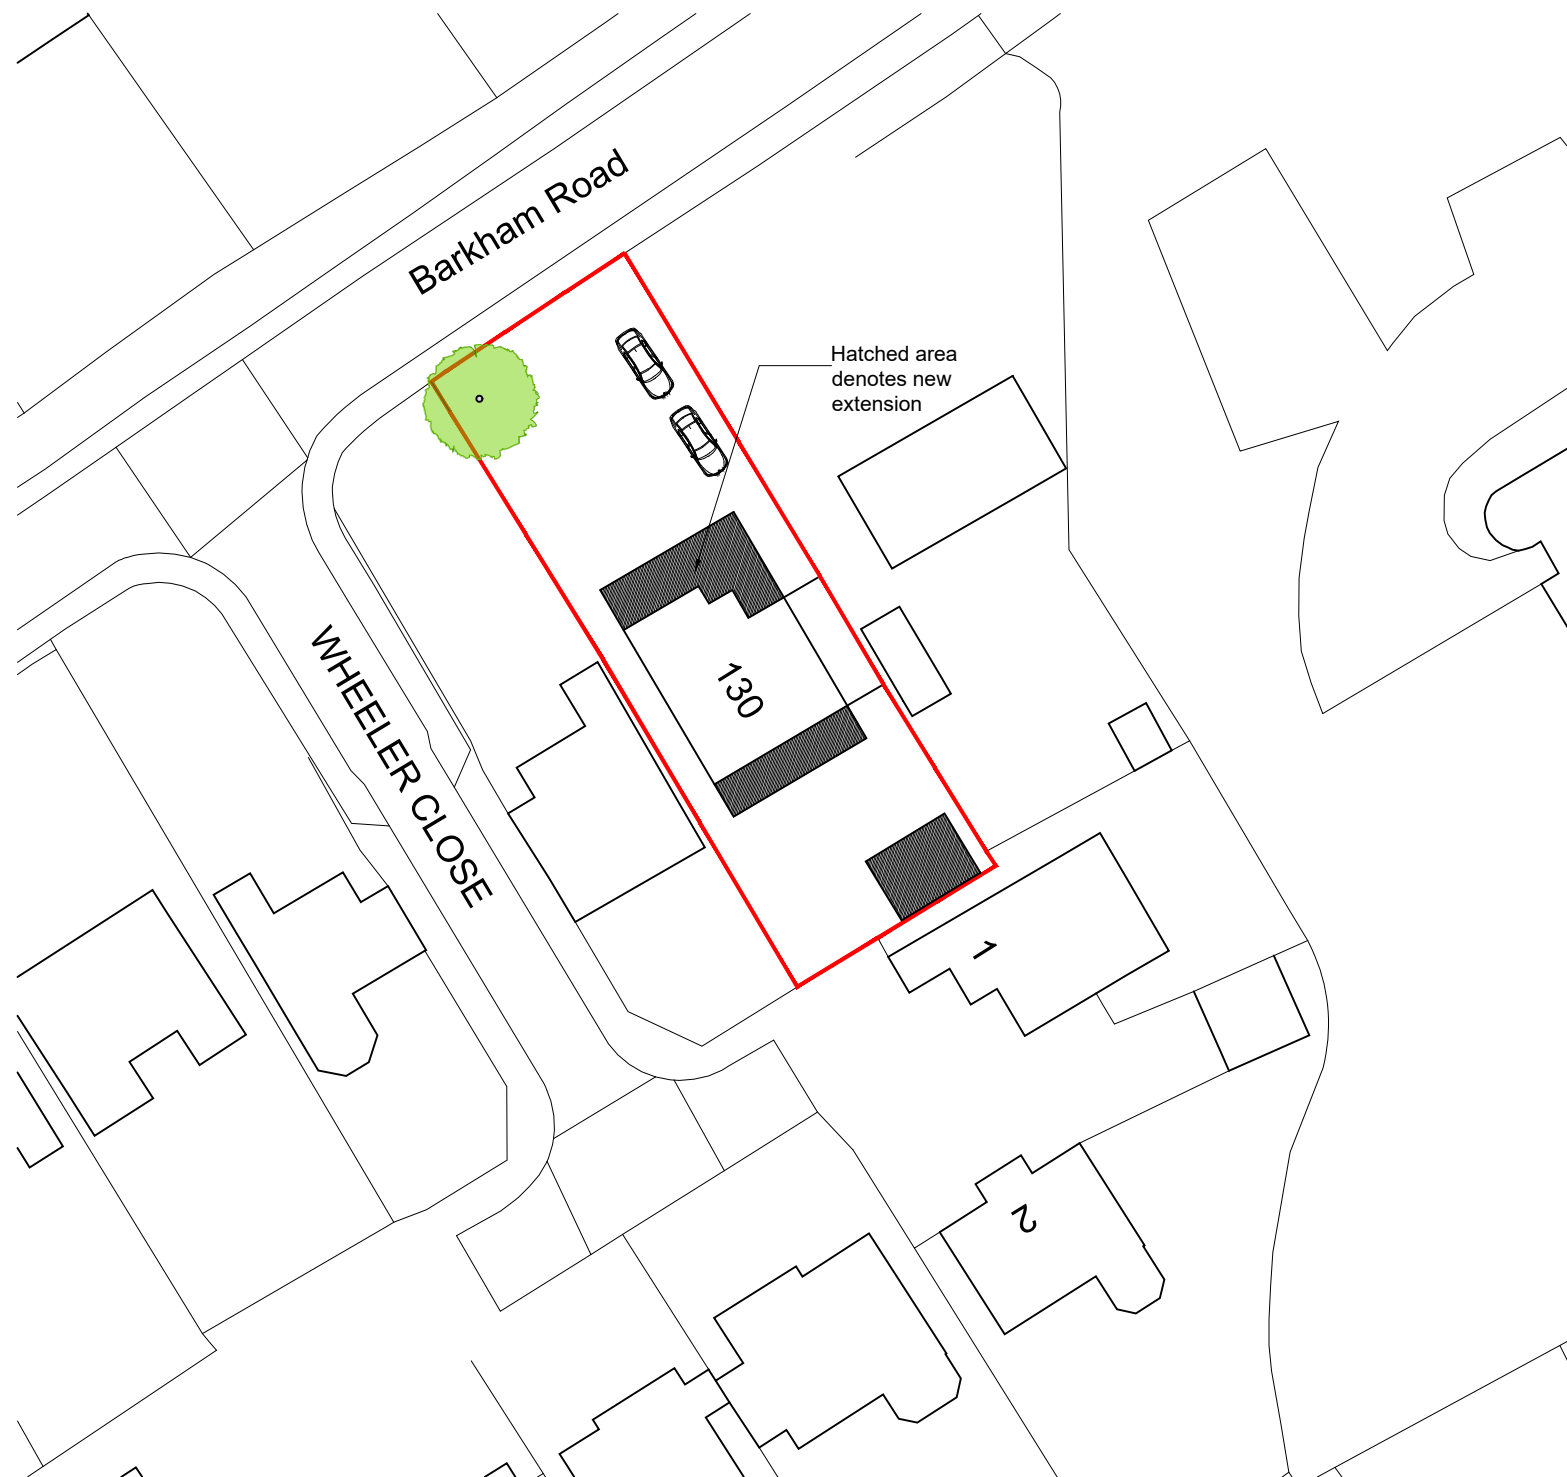

Ordnance Survey, (c) Crown Copyright 2025. All rights reserved. Licence number 100022432


NOTES

© SK Design consultants - THIS DRAWING AND DESIGN REMAINS THE COPYRIGHT AND INTELLECTUAL PROPERTY OF SK CONSULTANTS AND SHALL NOT BE COPIED IN ANY FORMAT WITHOUT APPROVAL.

THIS DRAWING IS TO BE READ IN CONJUNCTION WITH ALL OTHER DRAWINGS AND DOCUMENTS PROVIDED. THE CONTRACTOR MUST CHECK ALL DIMENSIONS ON SITE BEFORE PLACING ORDERS FOR MATERIALS OR SHOP FABRICATIONS OR COMMENCING WORKS ON SITE. ANY DISCREPANCIES SHOULD BE NOTIFIED BEFORE PROCEEDING.

BLOCK PLAN

SCALE 1 : 500

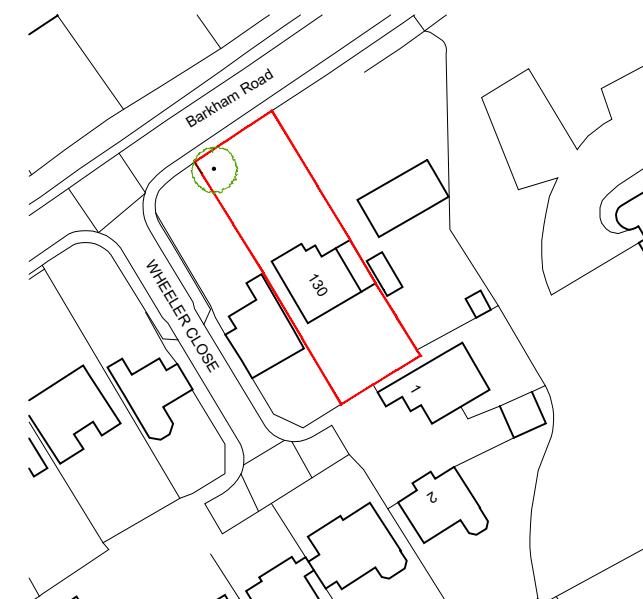


Ordnance Survey, (c) Crown Copyright 2025. All rights reserved. Licence number 100022432

LOCATION PLAN

SCALE 1 : 1250

10m 50m

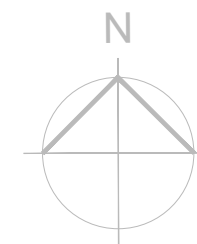

Client:

Mr Srinivasa Reddy Syamala

Project:

Single storey front , side and rear extension
& a garage conversion.

Location:

130 Barkham Road, WOKINGHAM, Berkshire, RG41 2RP

Drawing Title:

LOCATION & BLOCK PLAN

Date: Sheet Size: Drawn:

JUN 2026

A3

SK

Drawing No: Revision:

P1683-01

.

SK Design Consultants
22 Netley close
Caversham
Reading RG4 6SR
Tel : 07821111602