


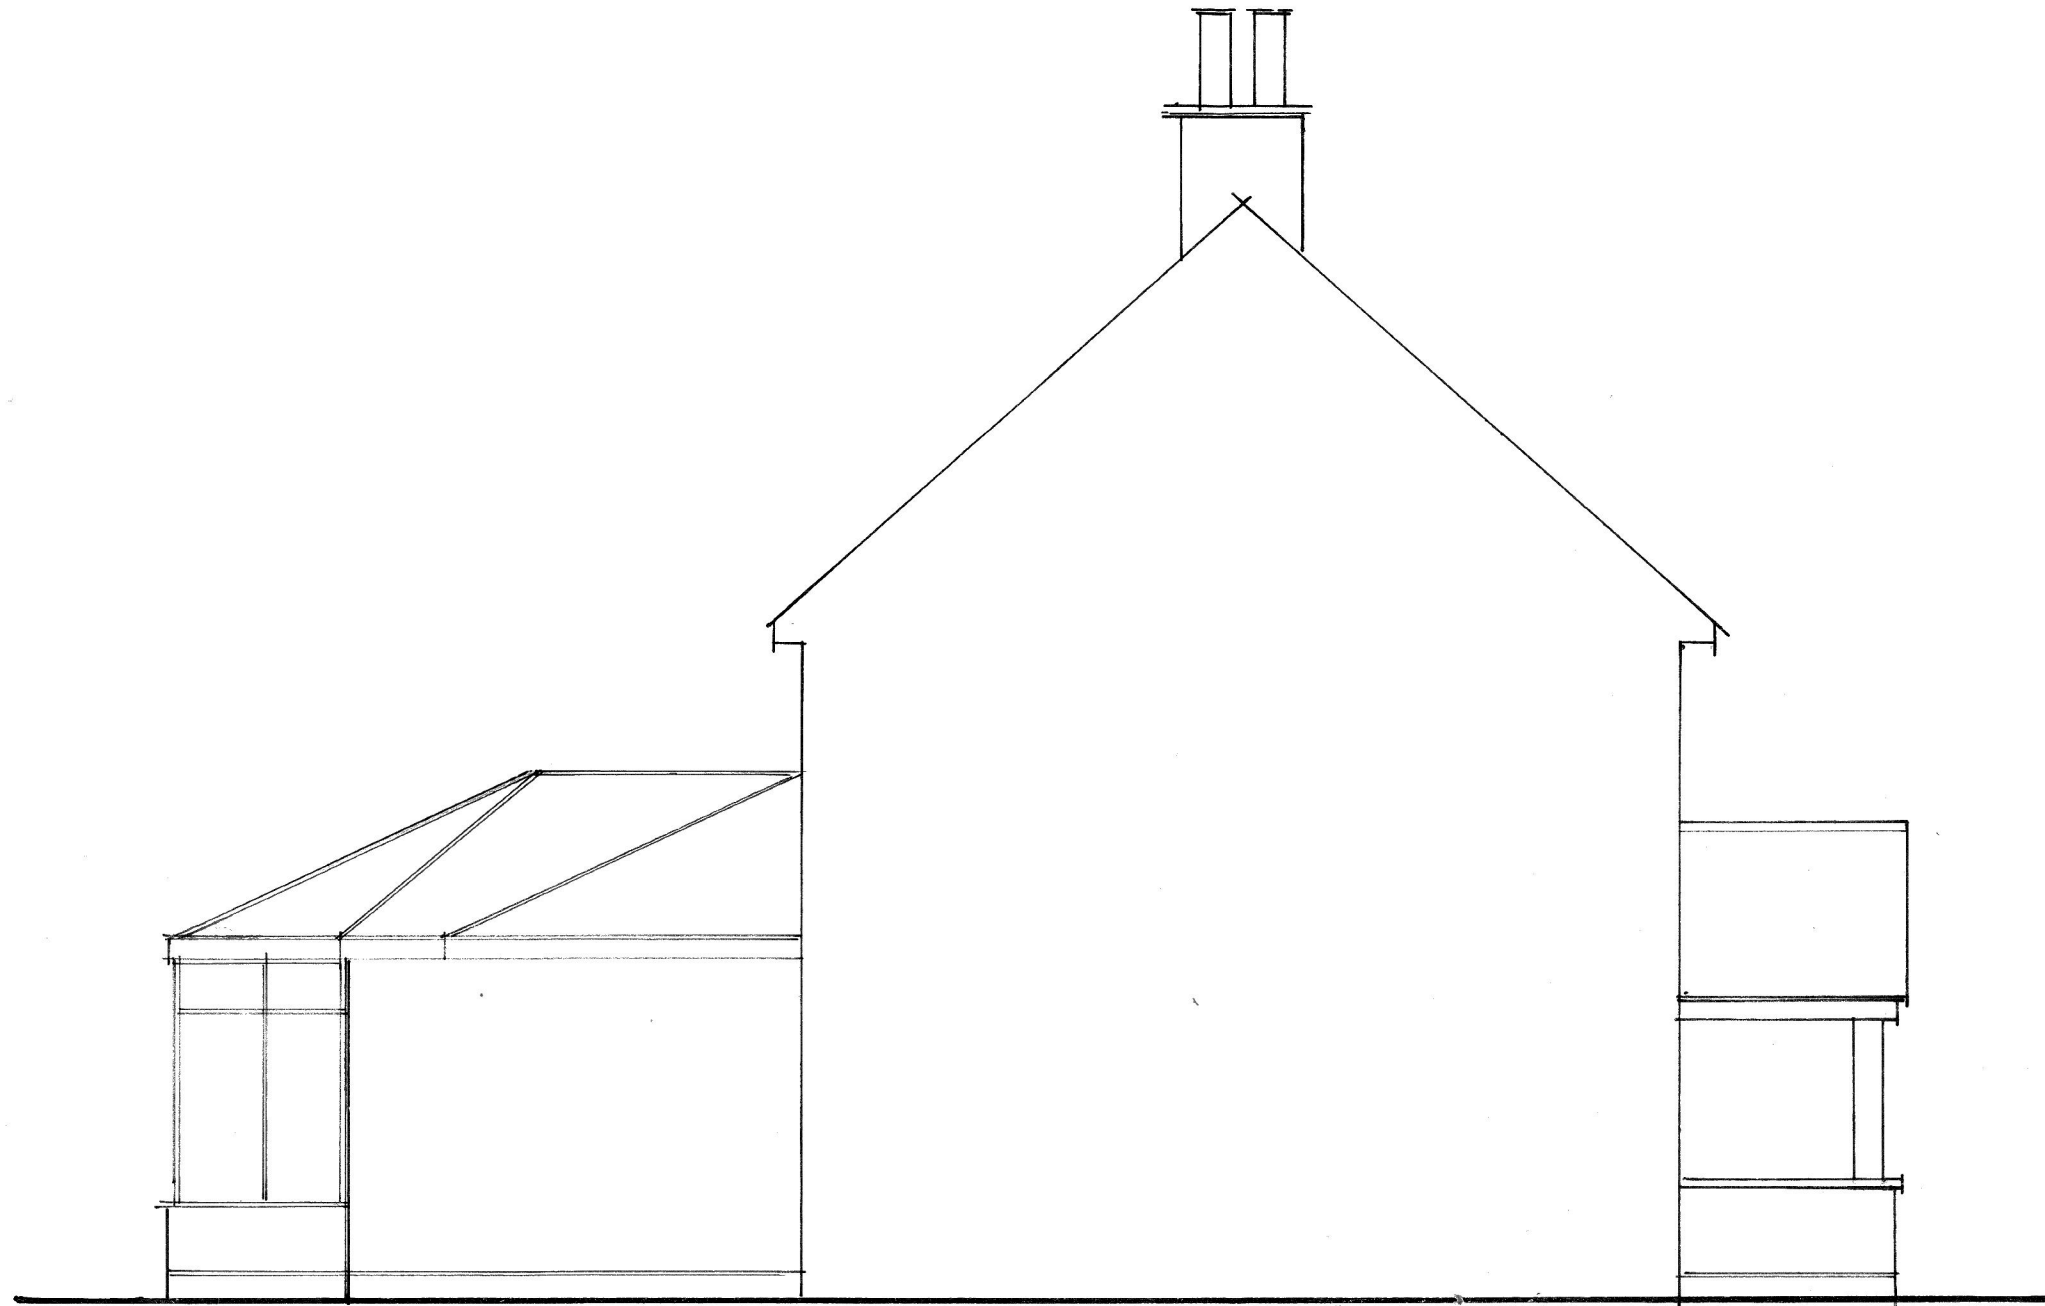

Side (East)



Side (West)

NOTES:
All dimensions must be checked on site and not
scaled from this drawing.

A		
	Date	Revisions

©copyright

Client

Mr and Mrs L Barron

Job Title

Extensions and alterations
to No 8, Grove Close,
Wokingham RG40 3NA

Drawing Title

Existing elevations 2 of 2

Scale 1:50

Date MAR 2025

Drawn by SIS

Drg No.

LB/PG/005

Rev.