


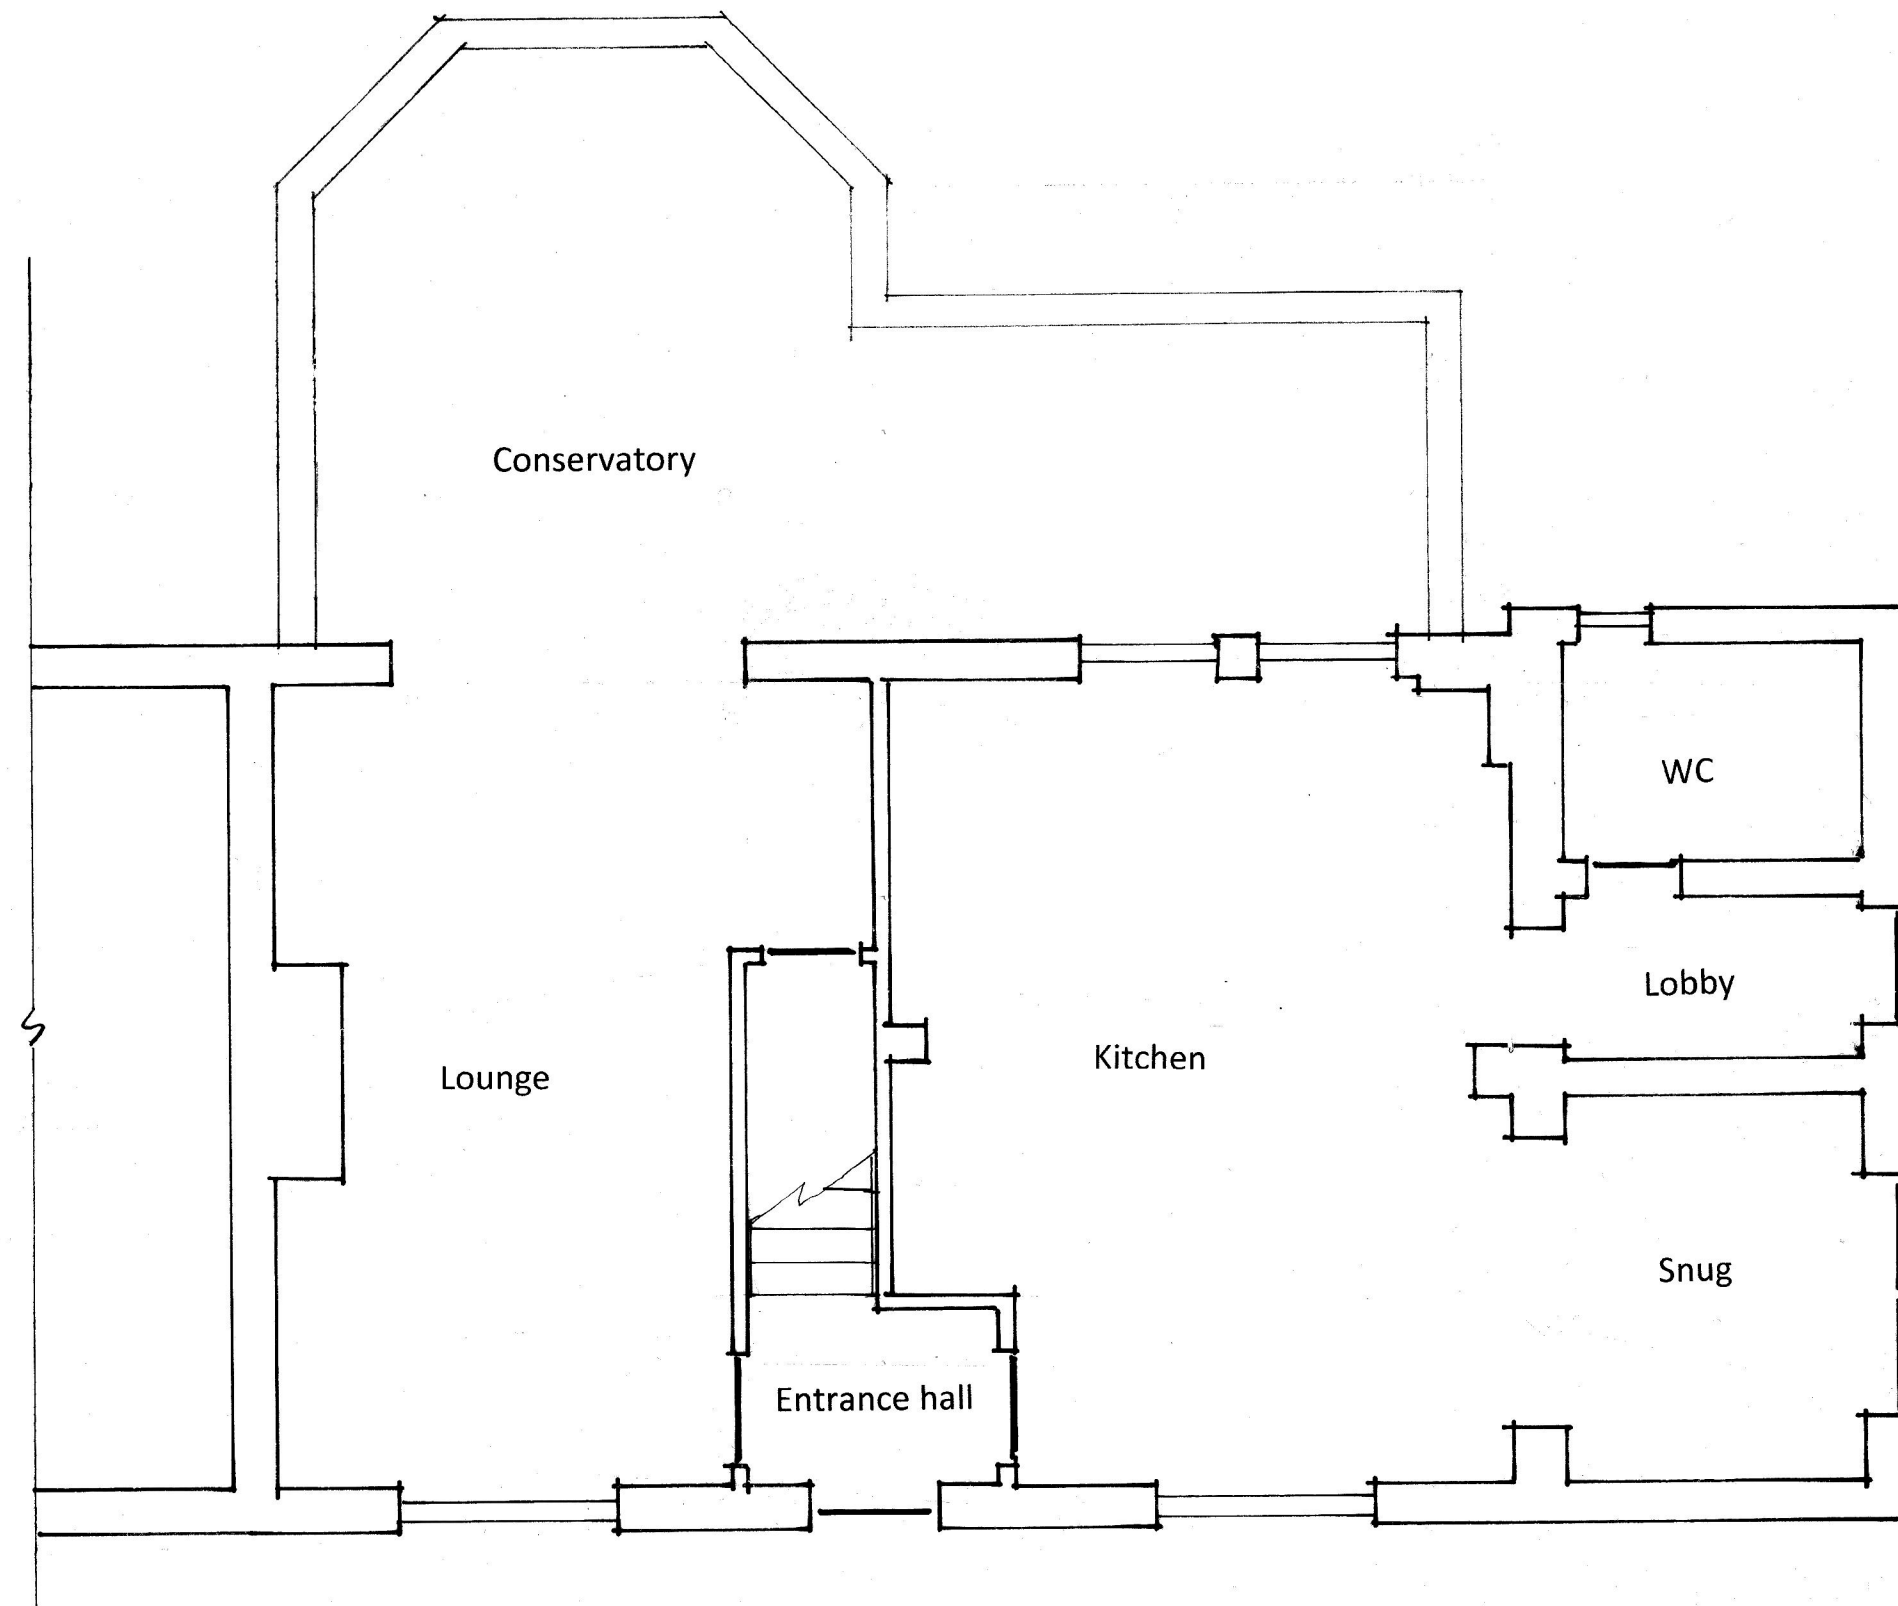

NOTES:
All dimensions must be checked on site and not scaled from this drawing.

A		
	Date	Revisions

©copyright

Client
Mr and Mrs L Barron

Job Title
Extensions and alterations to No 8,
Grove Close, Wokingham RG40
3NA

Drawing Title
Existing ground
floor layout

Scale
01:50

Date	Feb 2025	Drawn by	SJS
------	----------	----------	-----

Drg No.	LB/PG/001	Rev.	
---------	-----------	------	--