


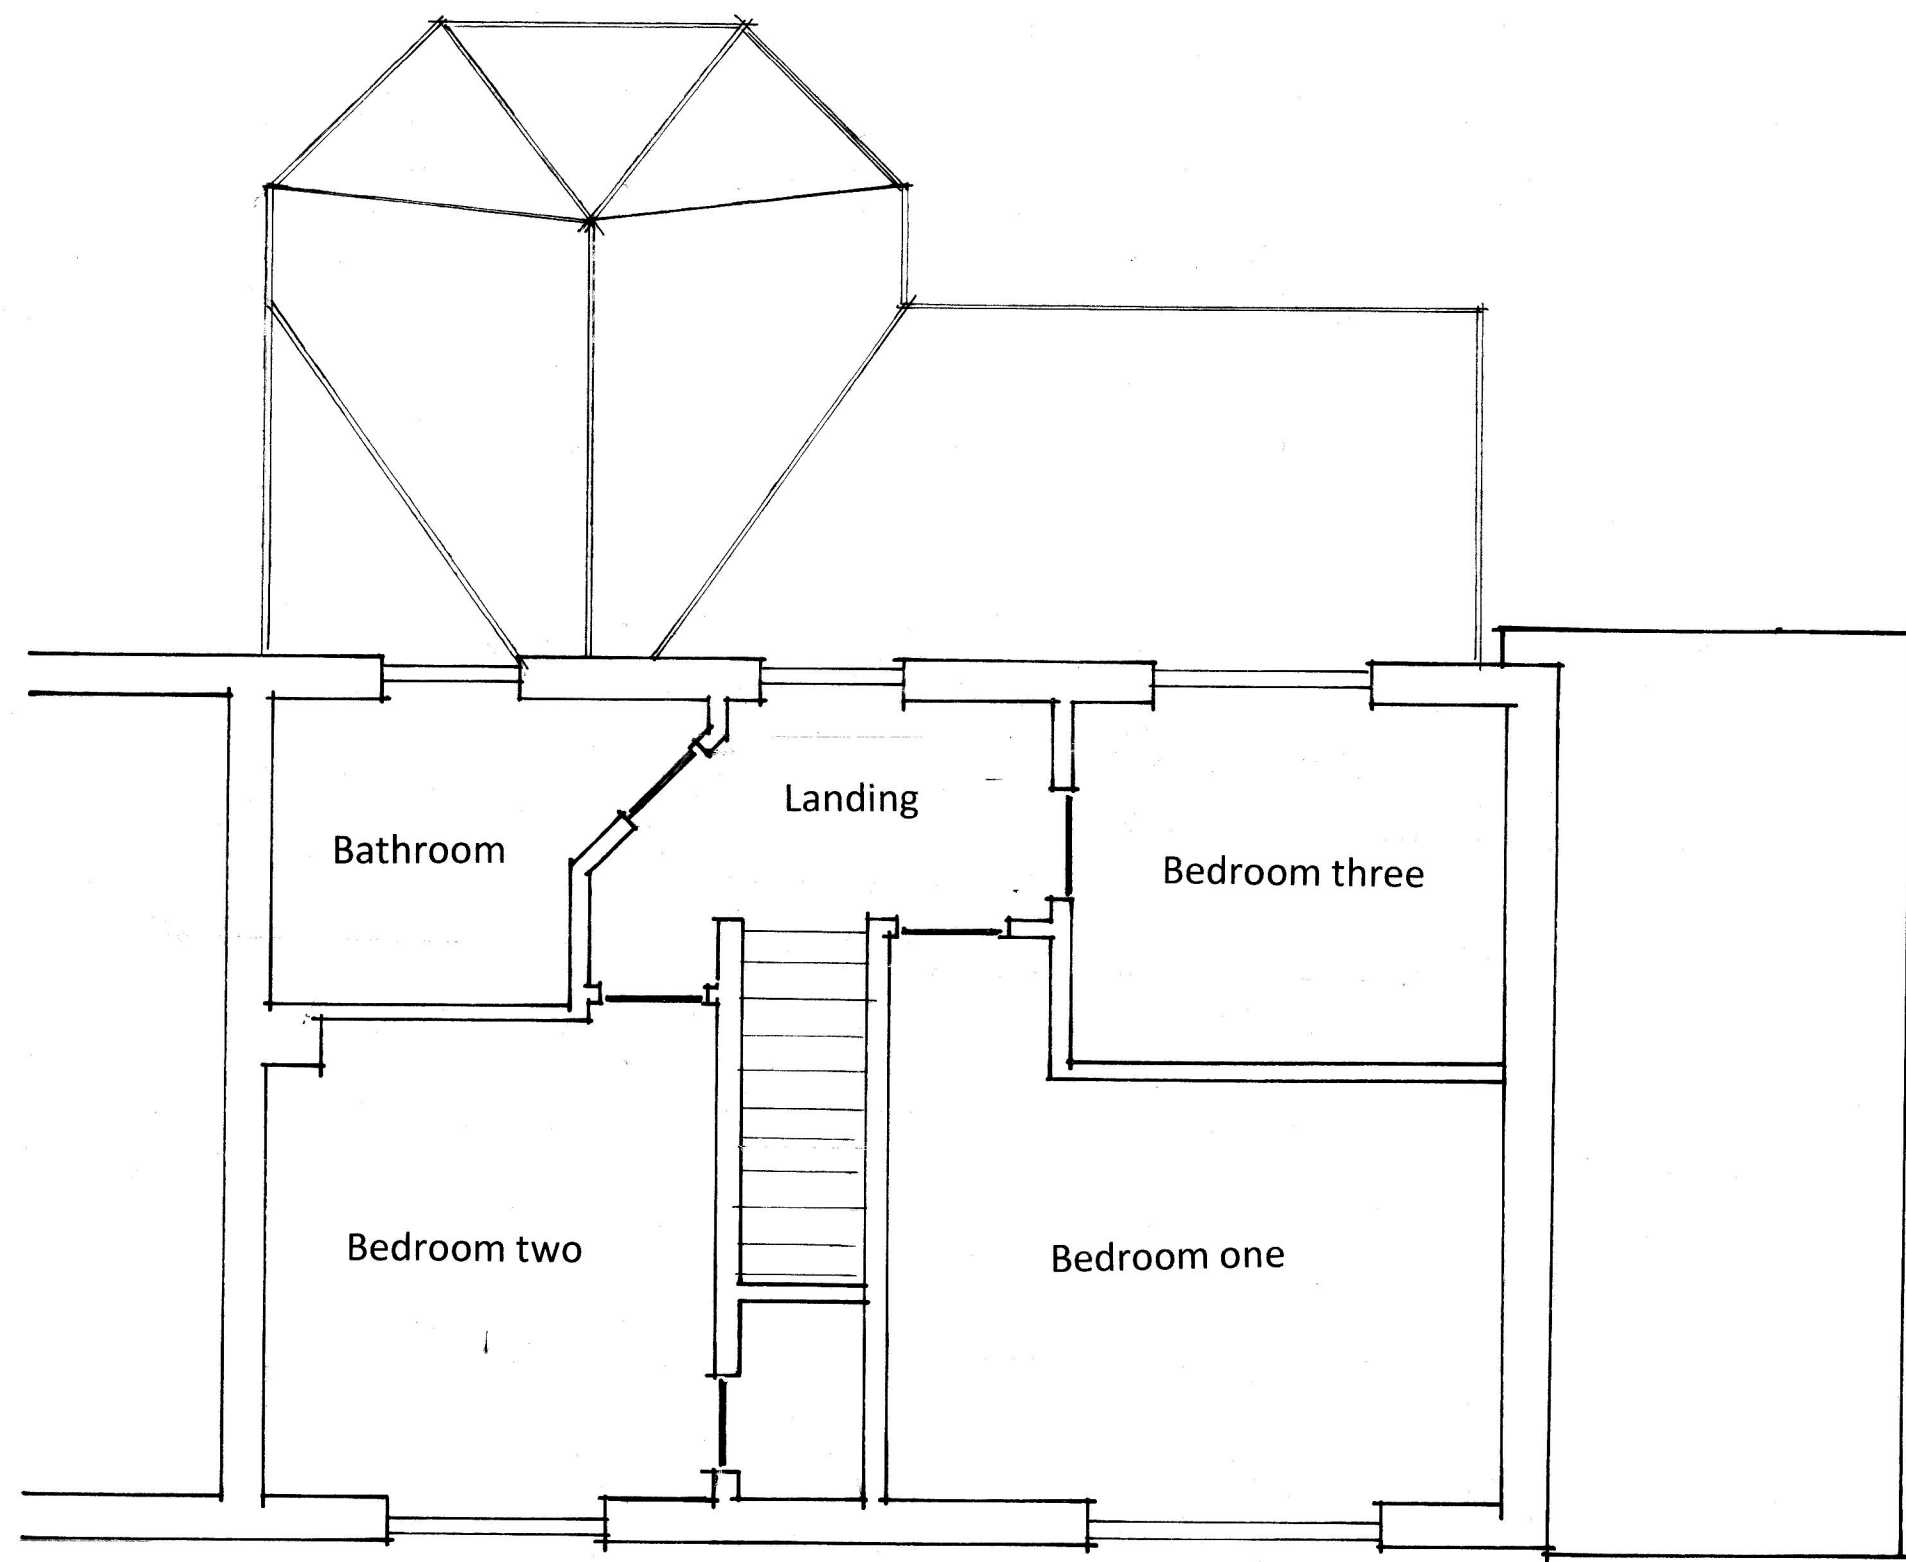

	NOTES: All dimensions must be checked on site and not scaled from this drawing.	Client Mr and Mrs L Barron	Scale 1-50	Drawing Title Existing first floor layout	
		Job Title Extensions and alterations to No 8, Grove Close, Wokingham RG40 3NA	Drawn by SJS	Drg No. LB/PG/002	Rev
			Date Feb 20 25		