


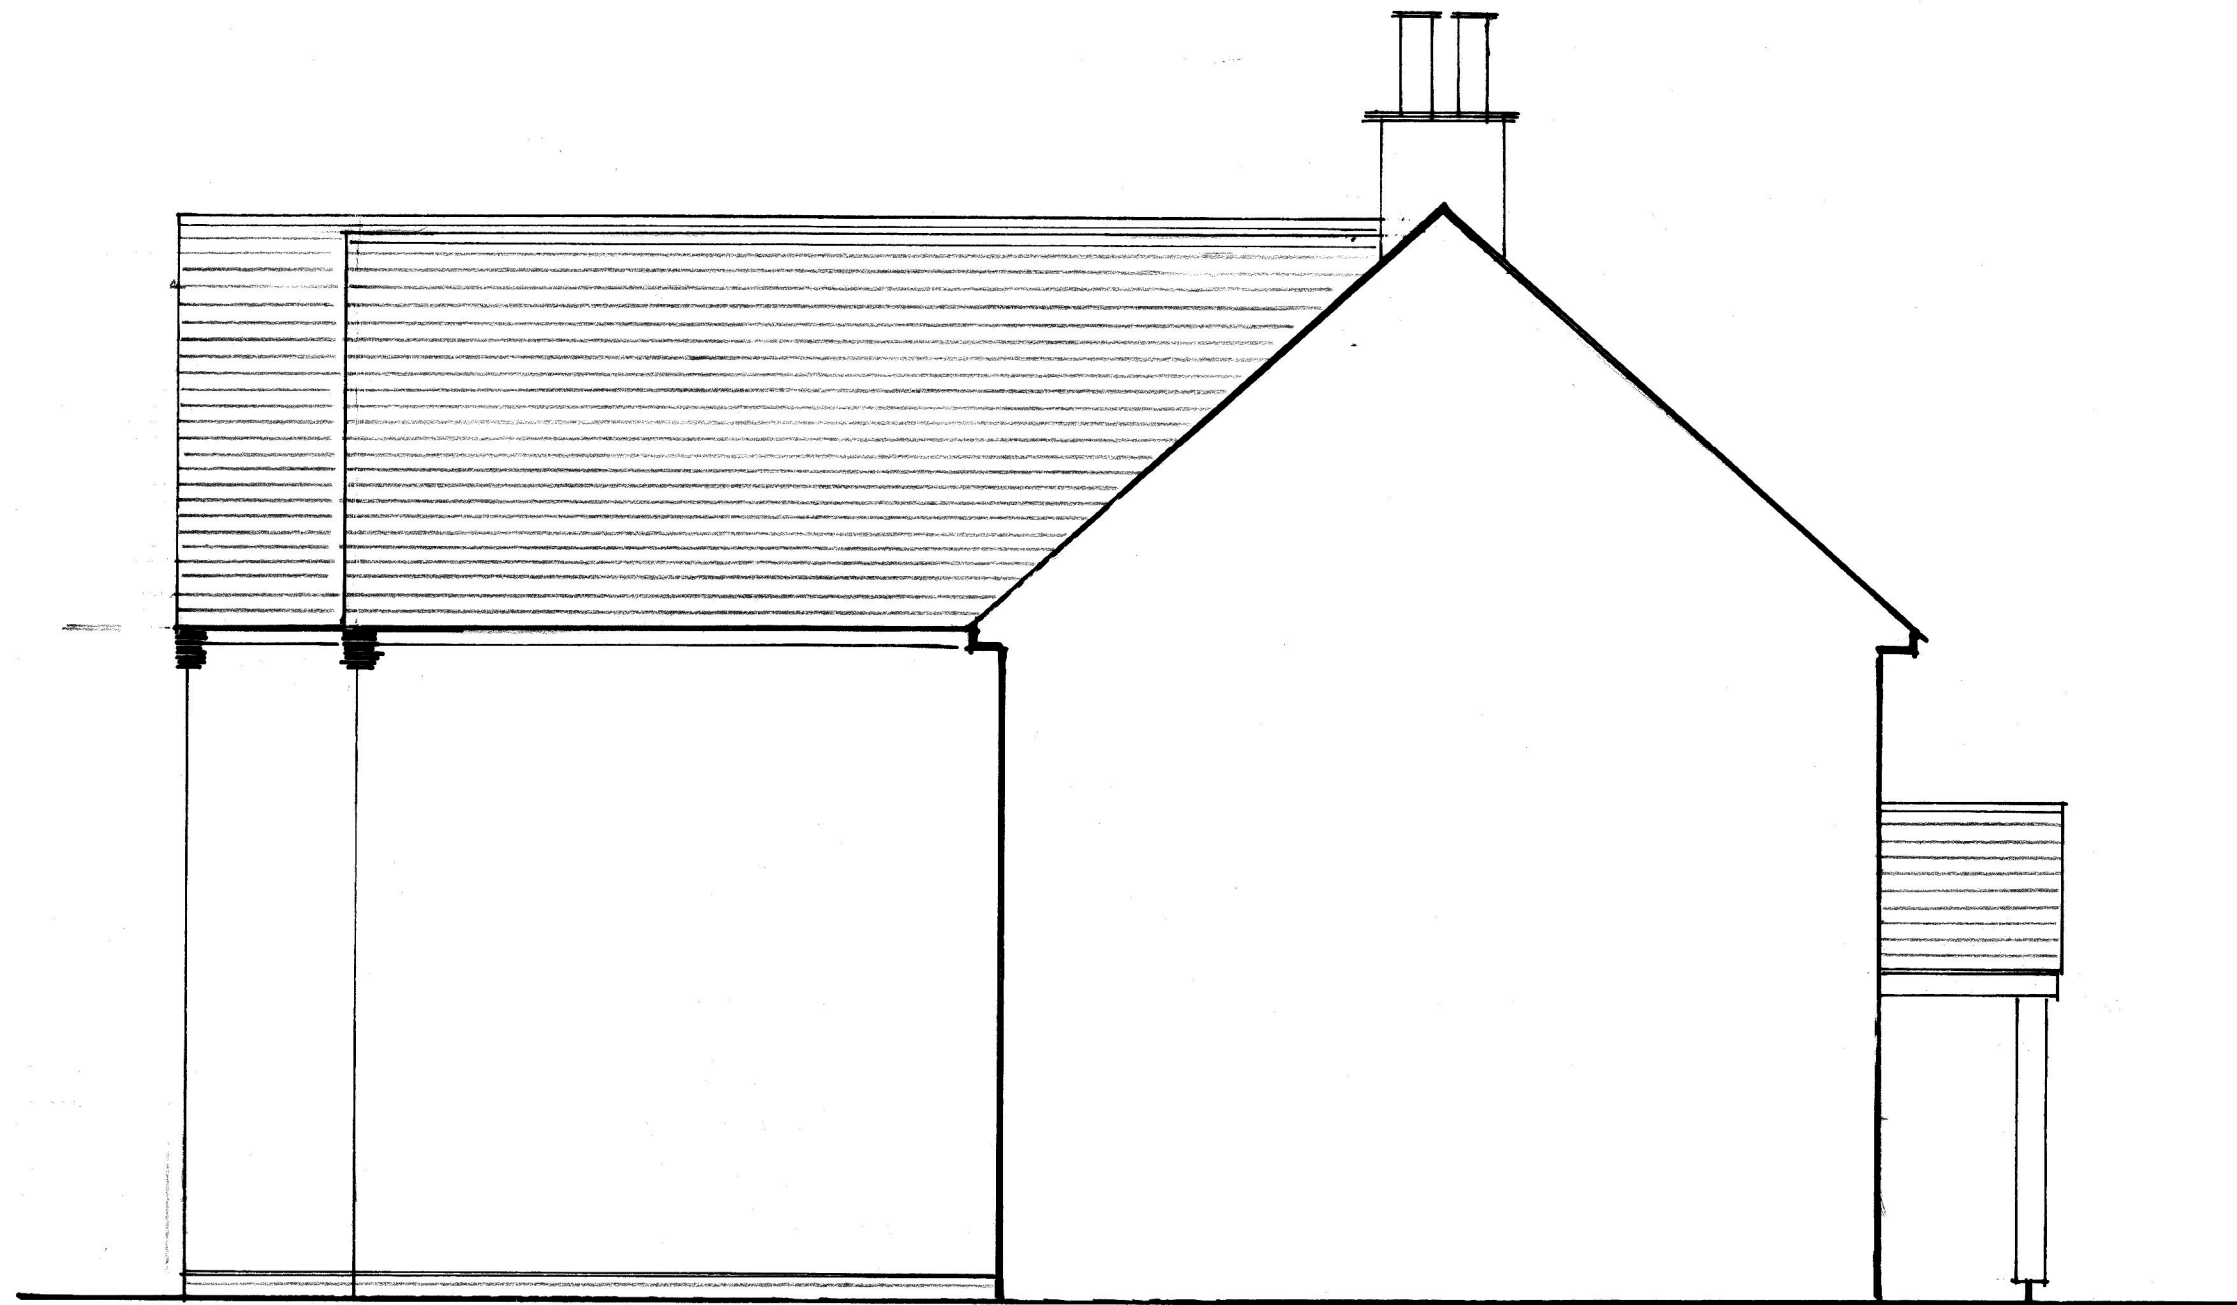

Side (East)



Side (West)

NOTES:  
All dimensions must be checked on site and not  
scaled from this drawing.

|   |      |           |
|---|------|-----------|
|   |      |           |
|   |      |           |
| A |      |           |
|   | Date | Revisions |

©copyright

Client

Mr and Mrs L Barron

Job Title

Extensions and alterations to  
No 8, Grove Close,  
Wokingham RG40 3NA

Drawing Title

Proposed elevations 2 of 2

Scale 1:50

Date MAR 2025

Drawn by SIS

Drg No.

LB/PG/008

Rev.