


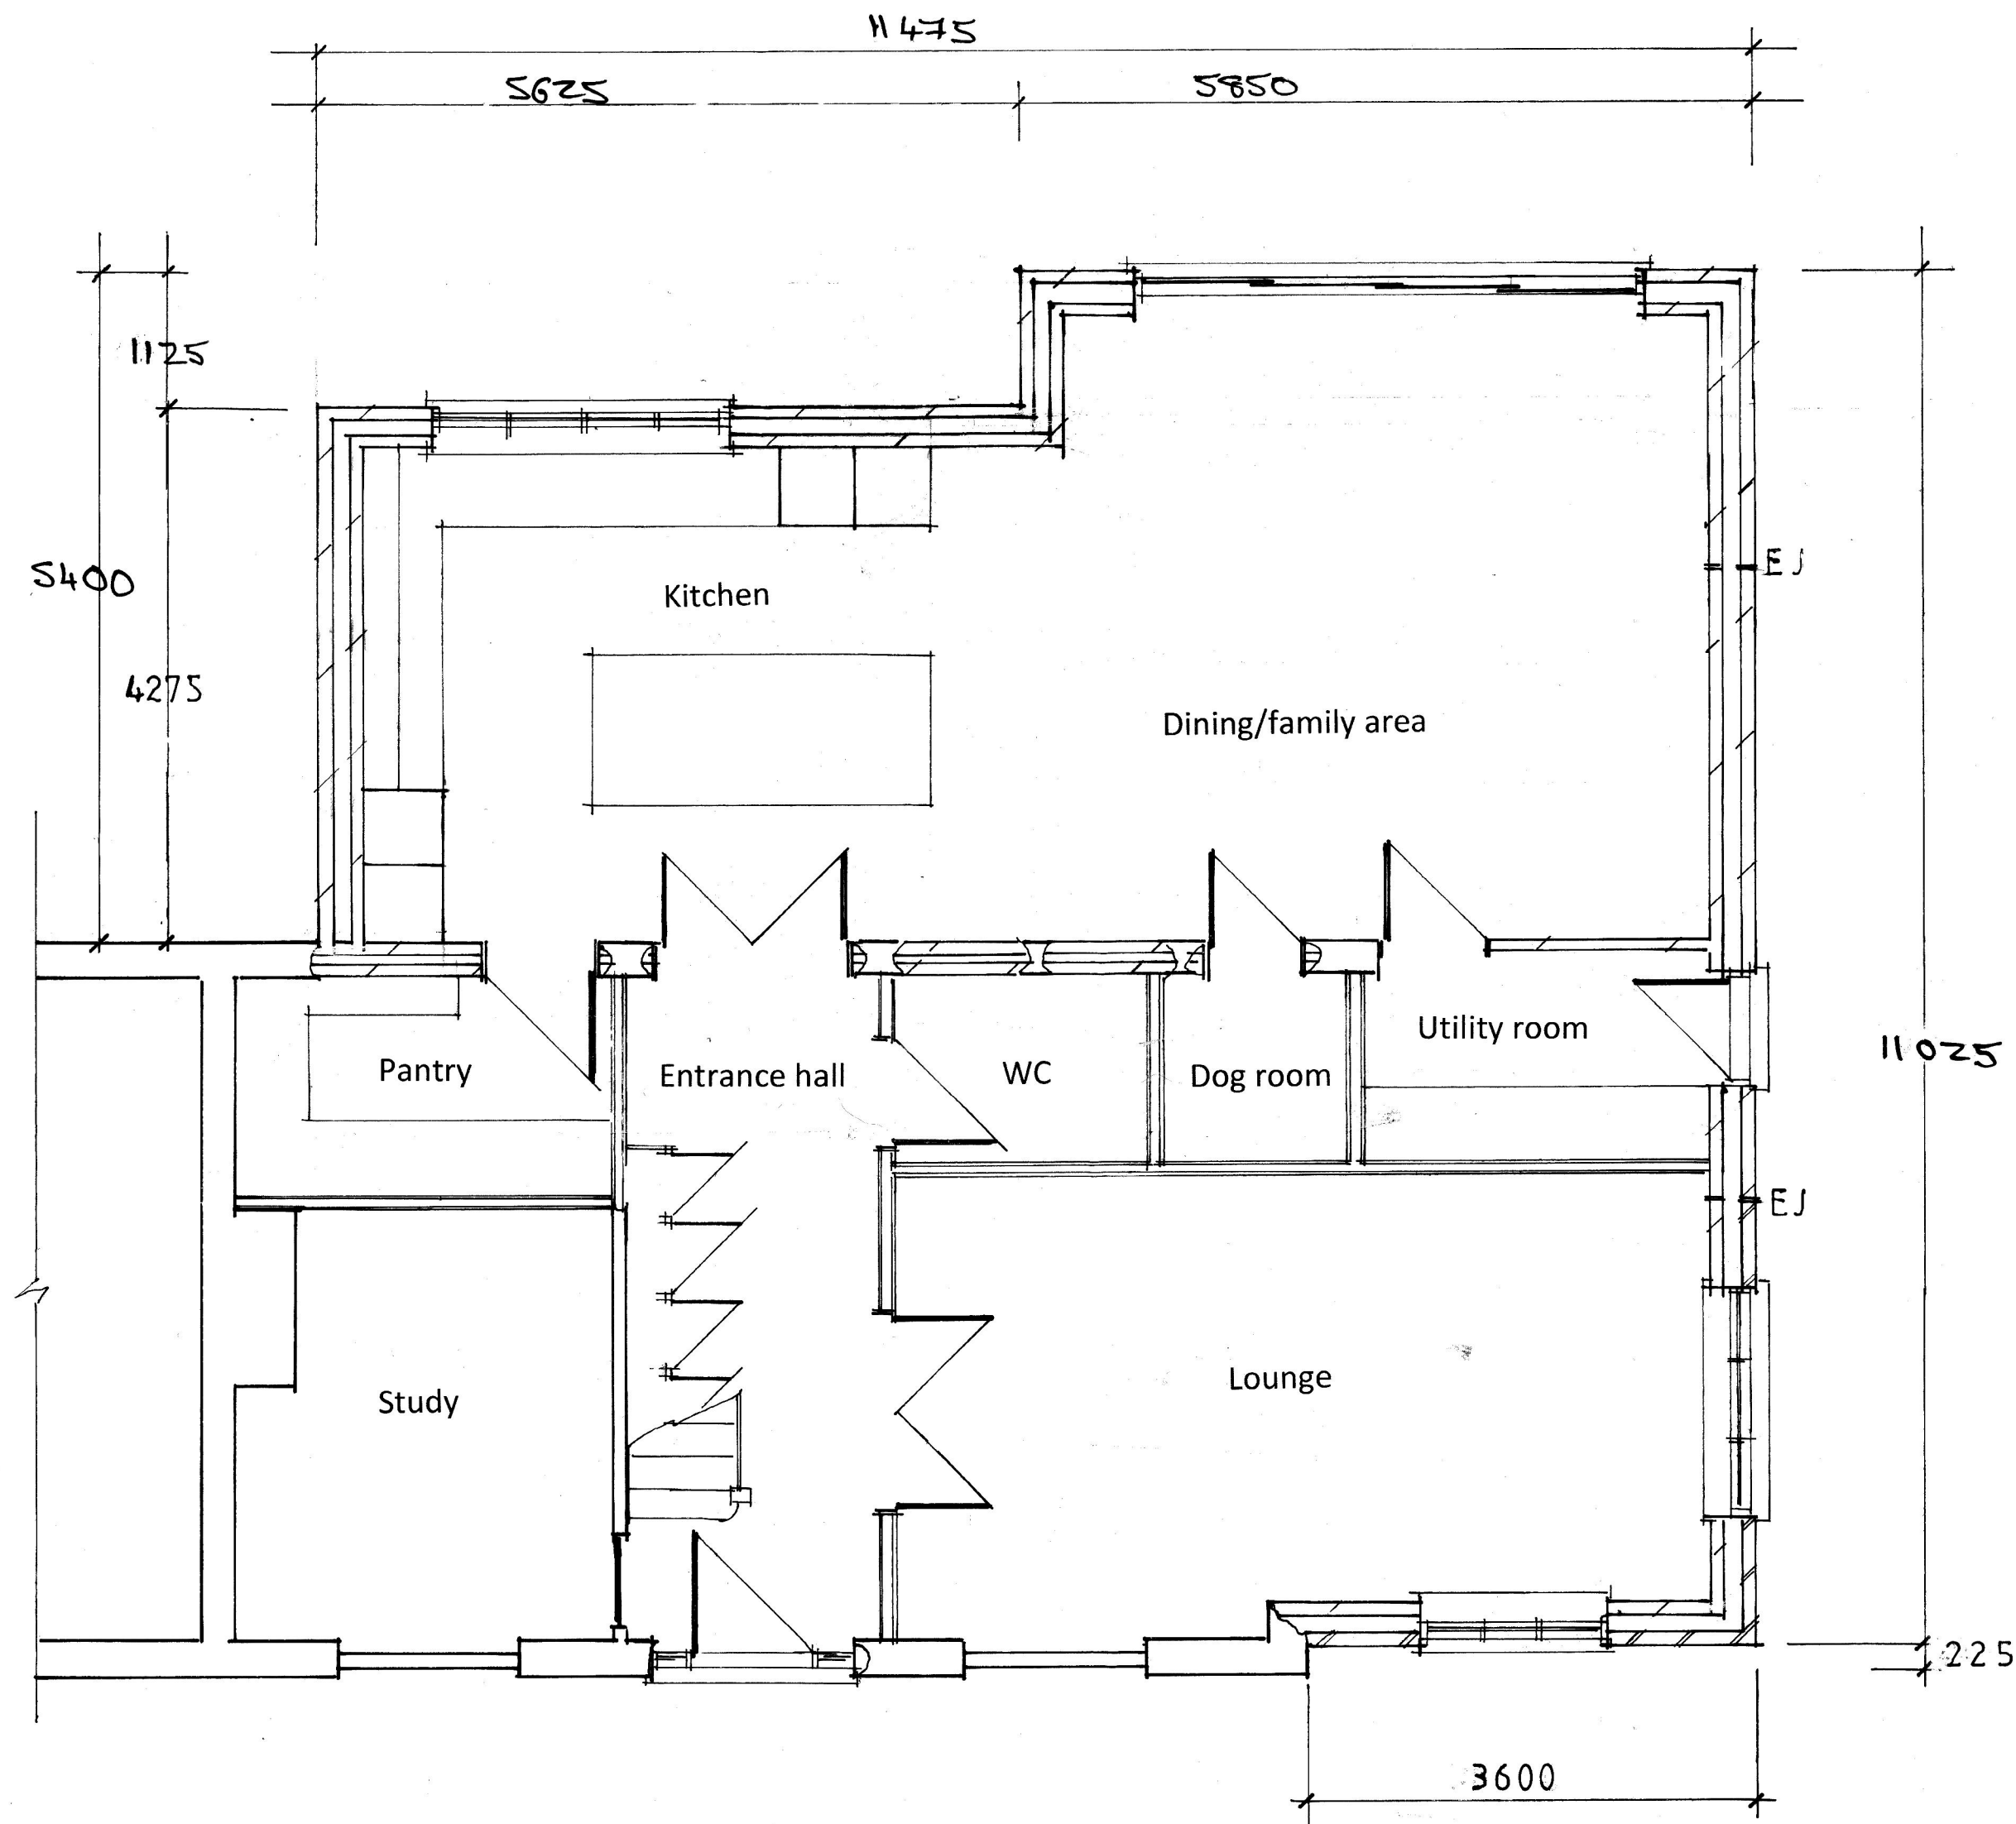

NOTES:
All dimensions must be checked on site and not scaled from this drawing.

A		
	Date	Revisions

©copyright

Client

Mr and Mrs L Barron

Job Title

Extensions and alterations to
No 8, Grove Close,
Wokingham RG40 3NA

Drawing Title

Proposed ground
floor layout

Scale 1-50

Date Feb 2025

Drawn by SJS

Drg No.

LB/PG/003

Rev.