


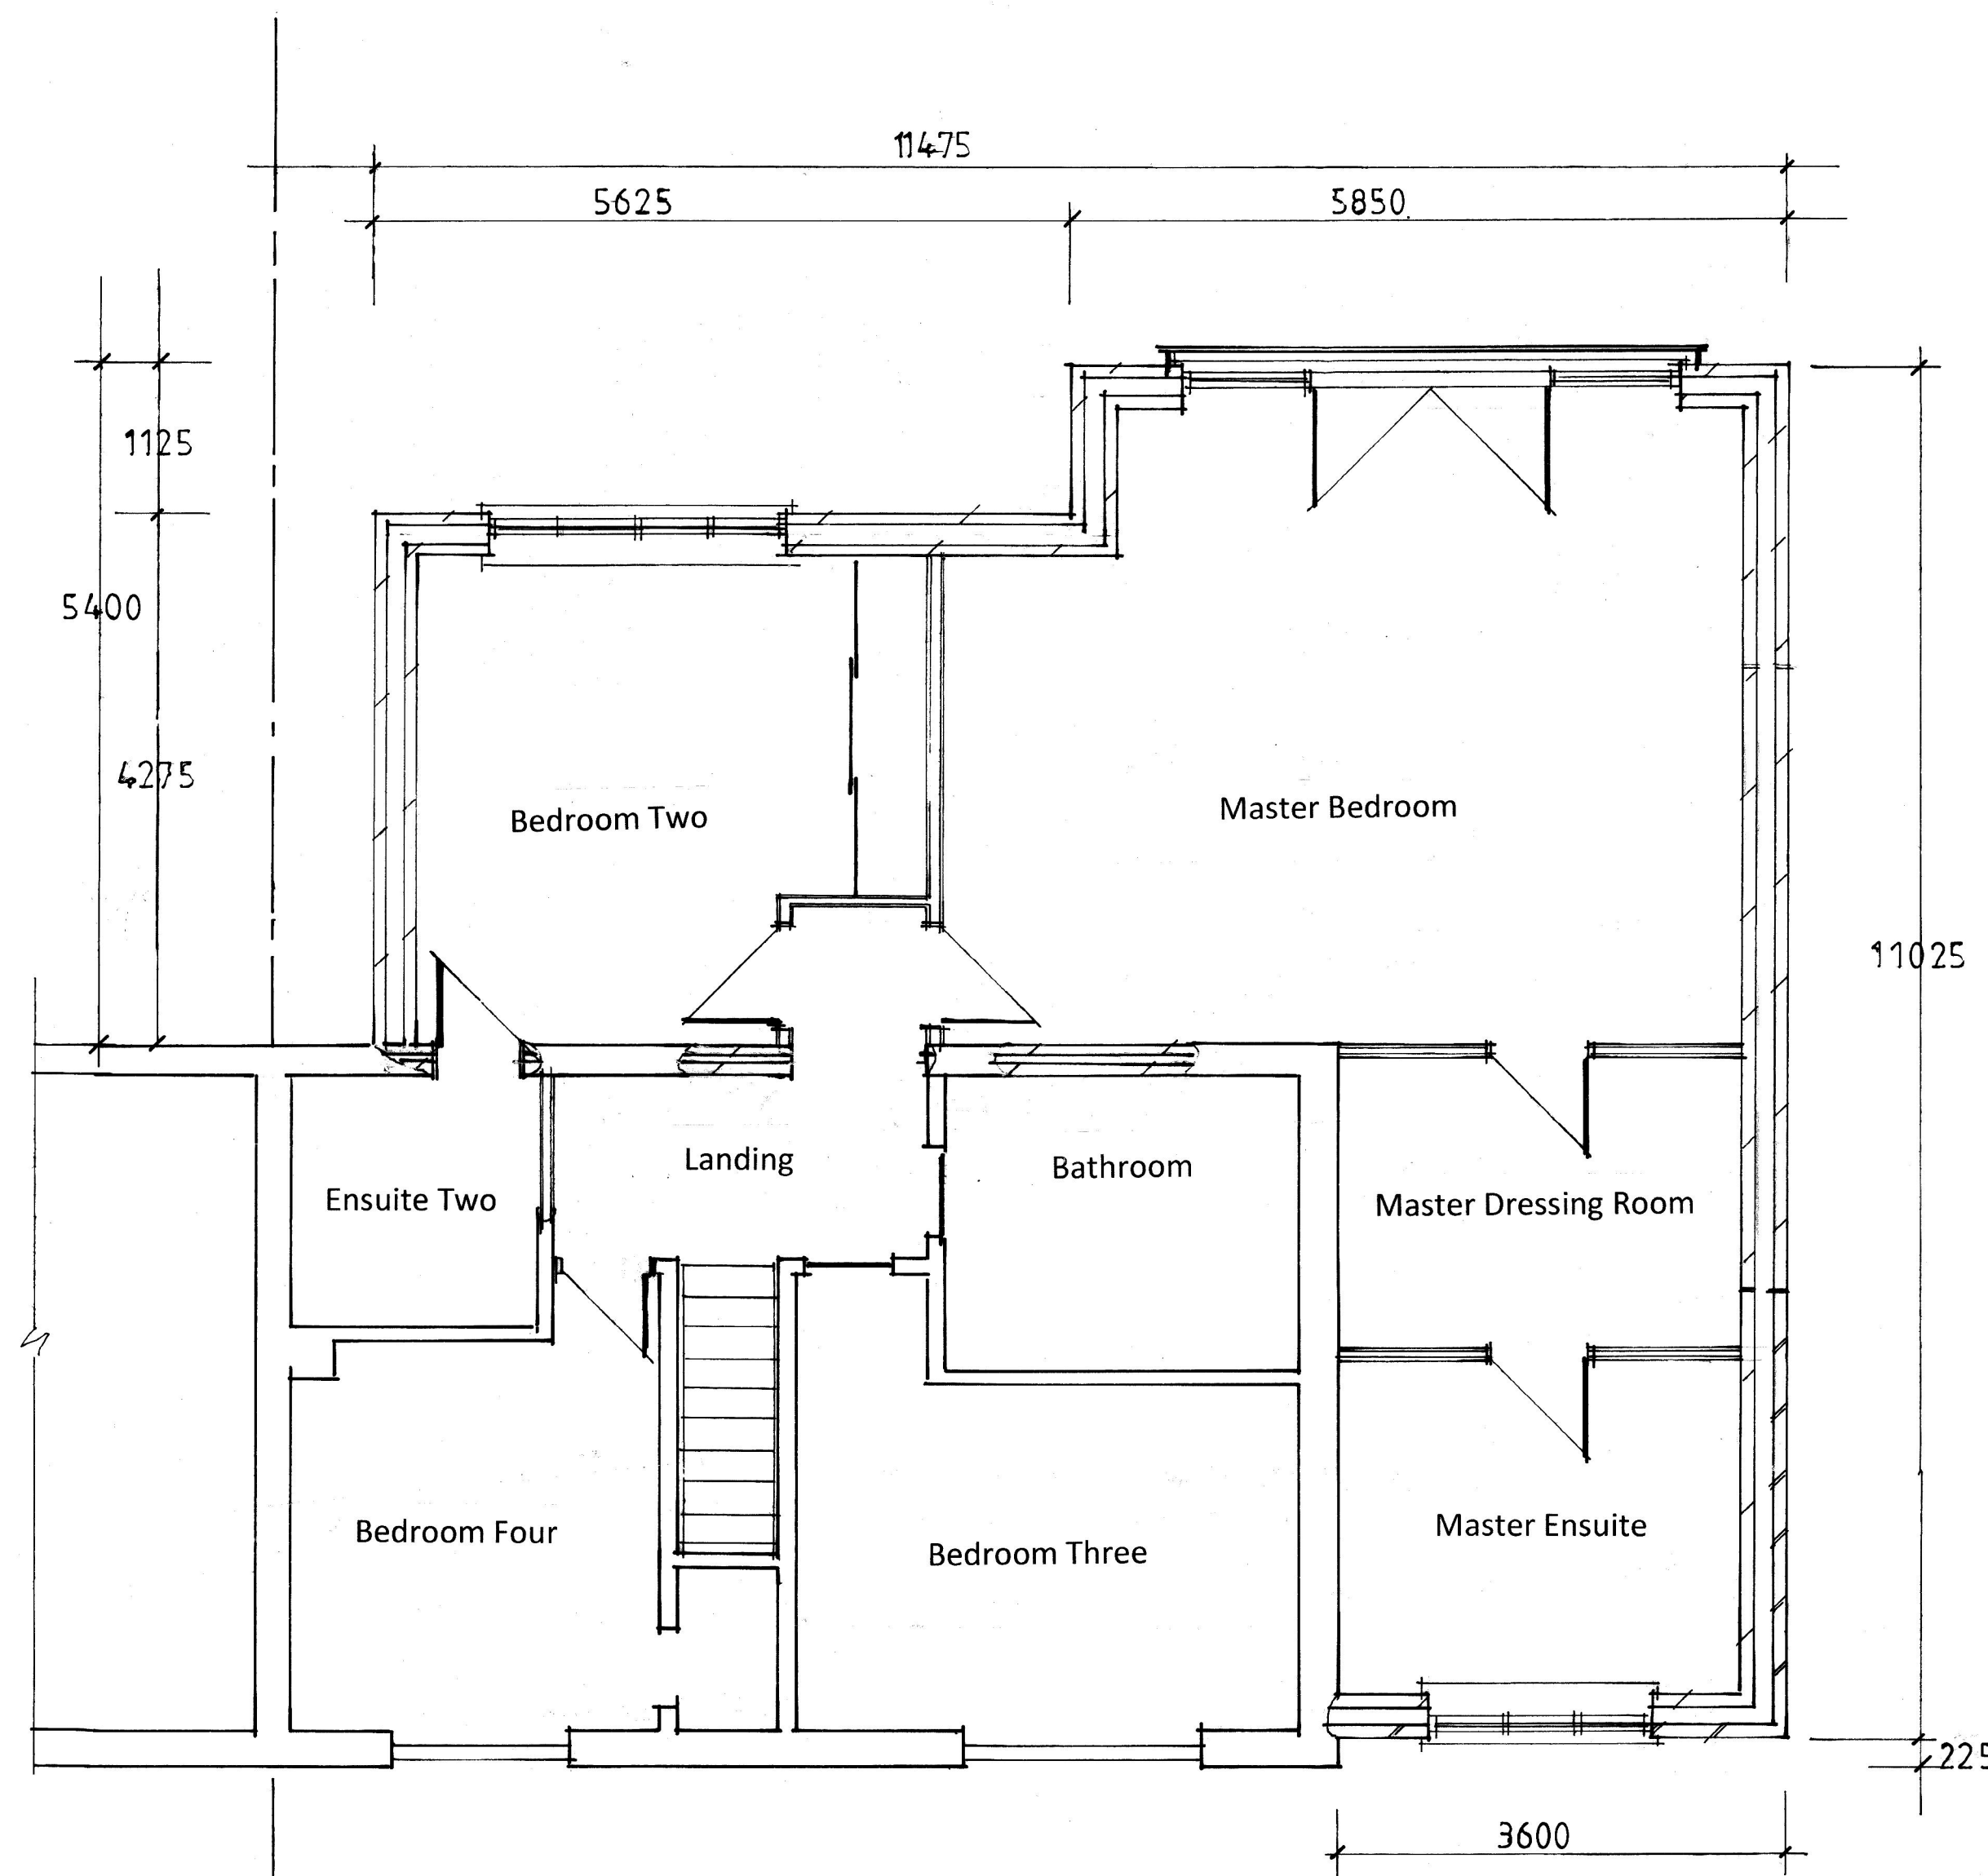

NOTES:
All dimensions must be checked on site and not
scaled from this drawing.

A		
	Date	Revisions

©copyright

Client
Mr and Mrs L Barron

Job Title
Extensions and alterations to
No 8, Grove Close,
Wokingham RG40 3NA

Drawing Title
PROPOSED FIRST
FLOOR LAYOUT

Scale 1-50

Date Feb 2025 Drawn by SJS

Drg No.	Rev.
LB/PG/004	