

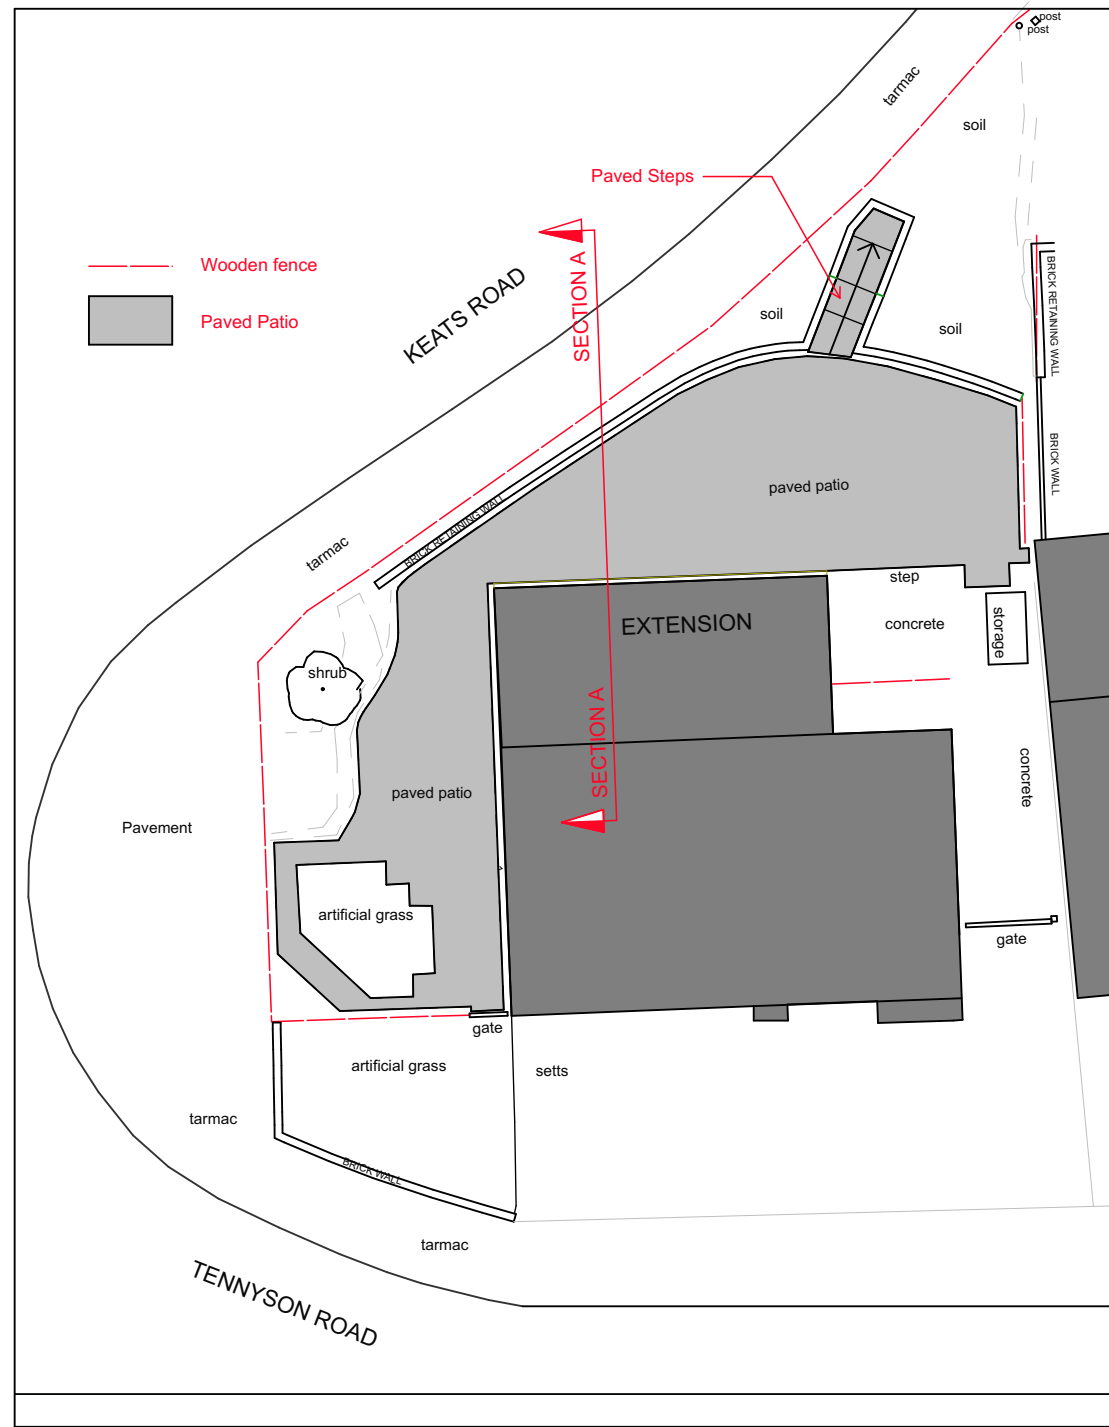


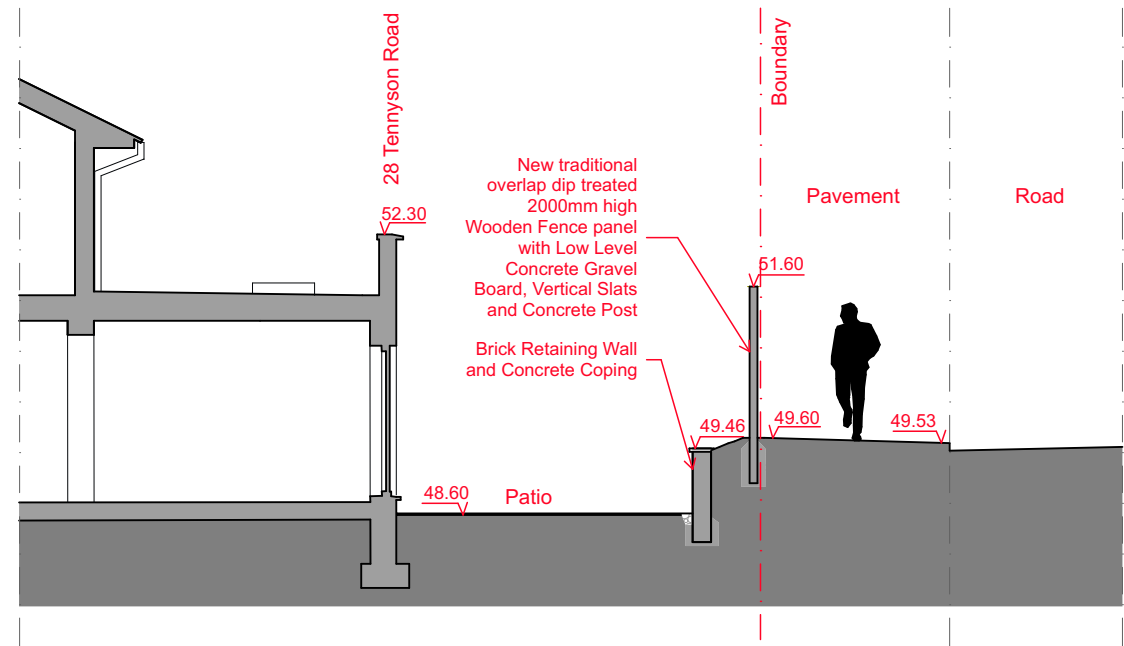

EXISTING BLOCK PLAN WITH PATIO

1:200

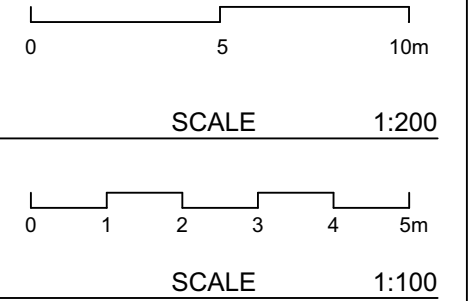

EXISTING SITE SECTION A

1:100

NOTES

NOT FOR CONSTRUCTION. THIS DRAWING IS FOR PLANNING STAGE ONLY.
SUBJECT TO DETAILED DESIGN, DESIGN COORDINATION WITH OTHERS AND
PLANNING AND BUILDING CONTROL APPROVAL. SURVEY DRAWING HAS BEEN
USED IN COMPILATION OF THESE DRAWINGS.
© COPYRIGHT HIVES ARCHITECTS LLP

ORIGINALA3

Rev P2 25/02/03

Client

C. HUSBANDS

Site

**28 Tennyson Road, Woodley,
RG5 3RH**

Drawing Title

EXISTING PATIO PLAN AND SECTION

Scale
1:200, 1:100 @ A3

Drawn Checked
SR HW

Project Status
PLANNING

HIVES ARCHITECTS
SINCE 1934

Hives Architects LLP
29 Castle Street, Reading, RG1 7SB
0118 958 7331, admin@hivesarchitects.co.uk

Project Drawing Revision
2900 002P2