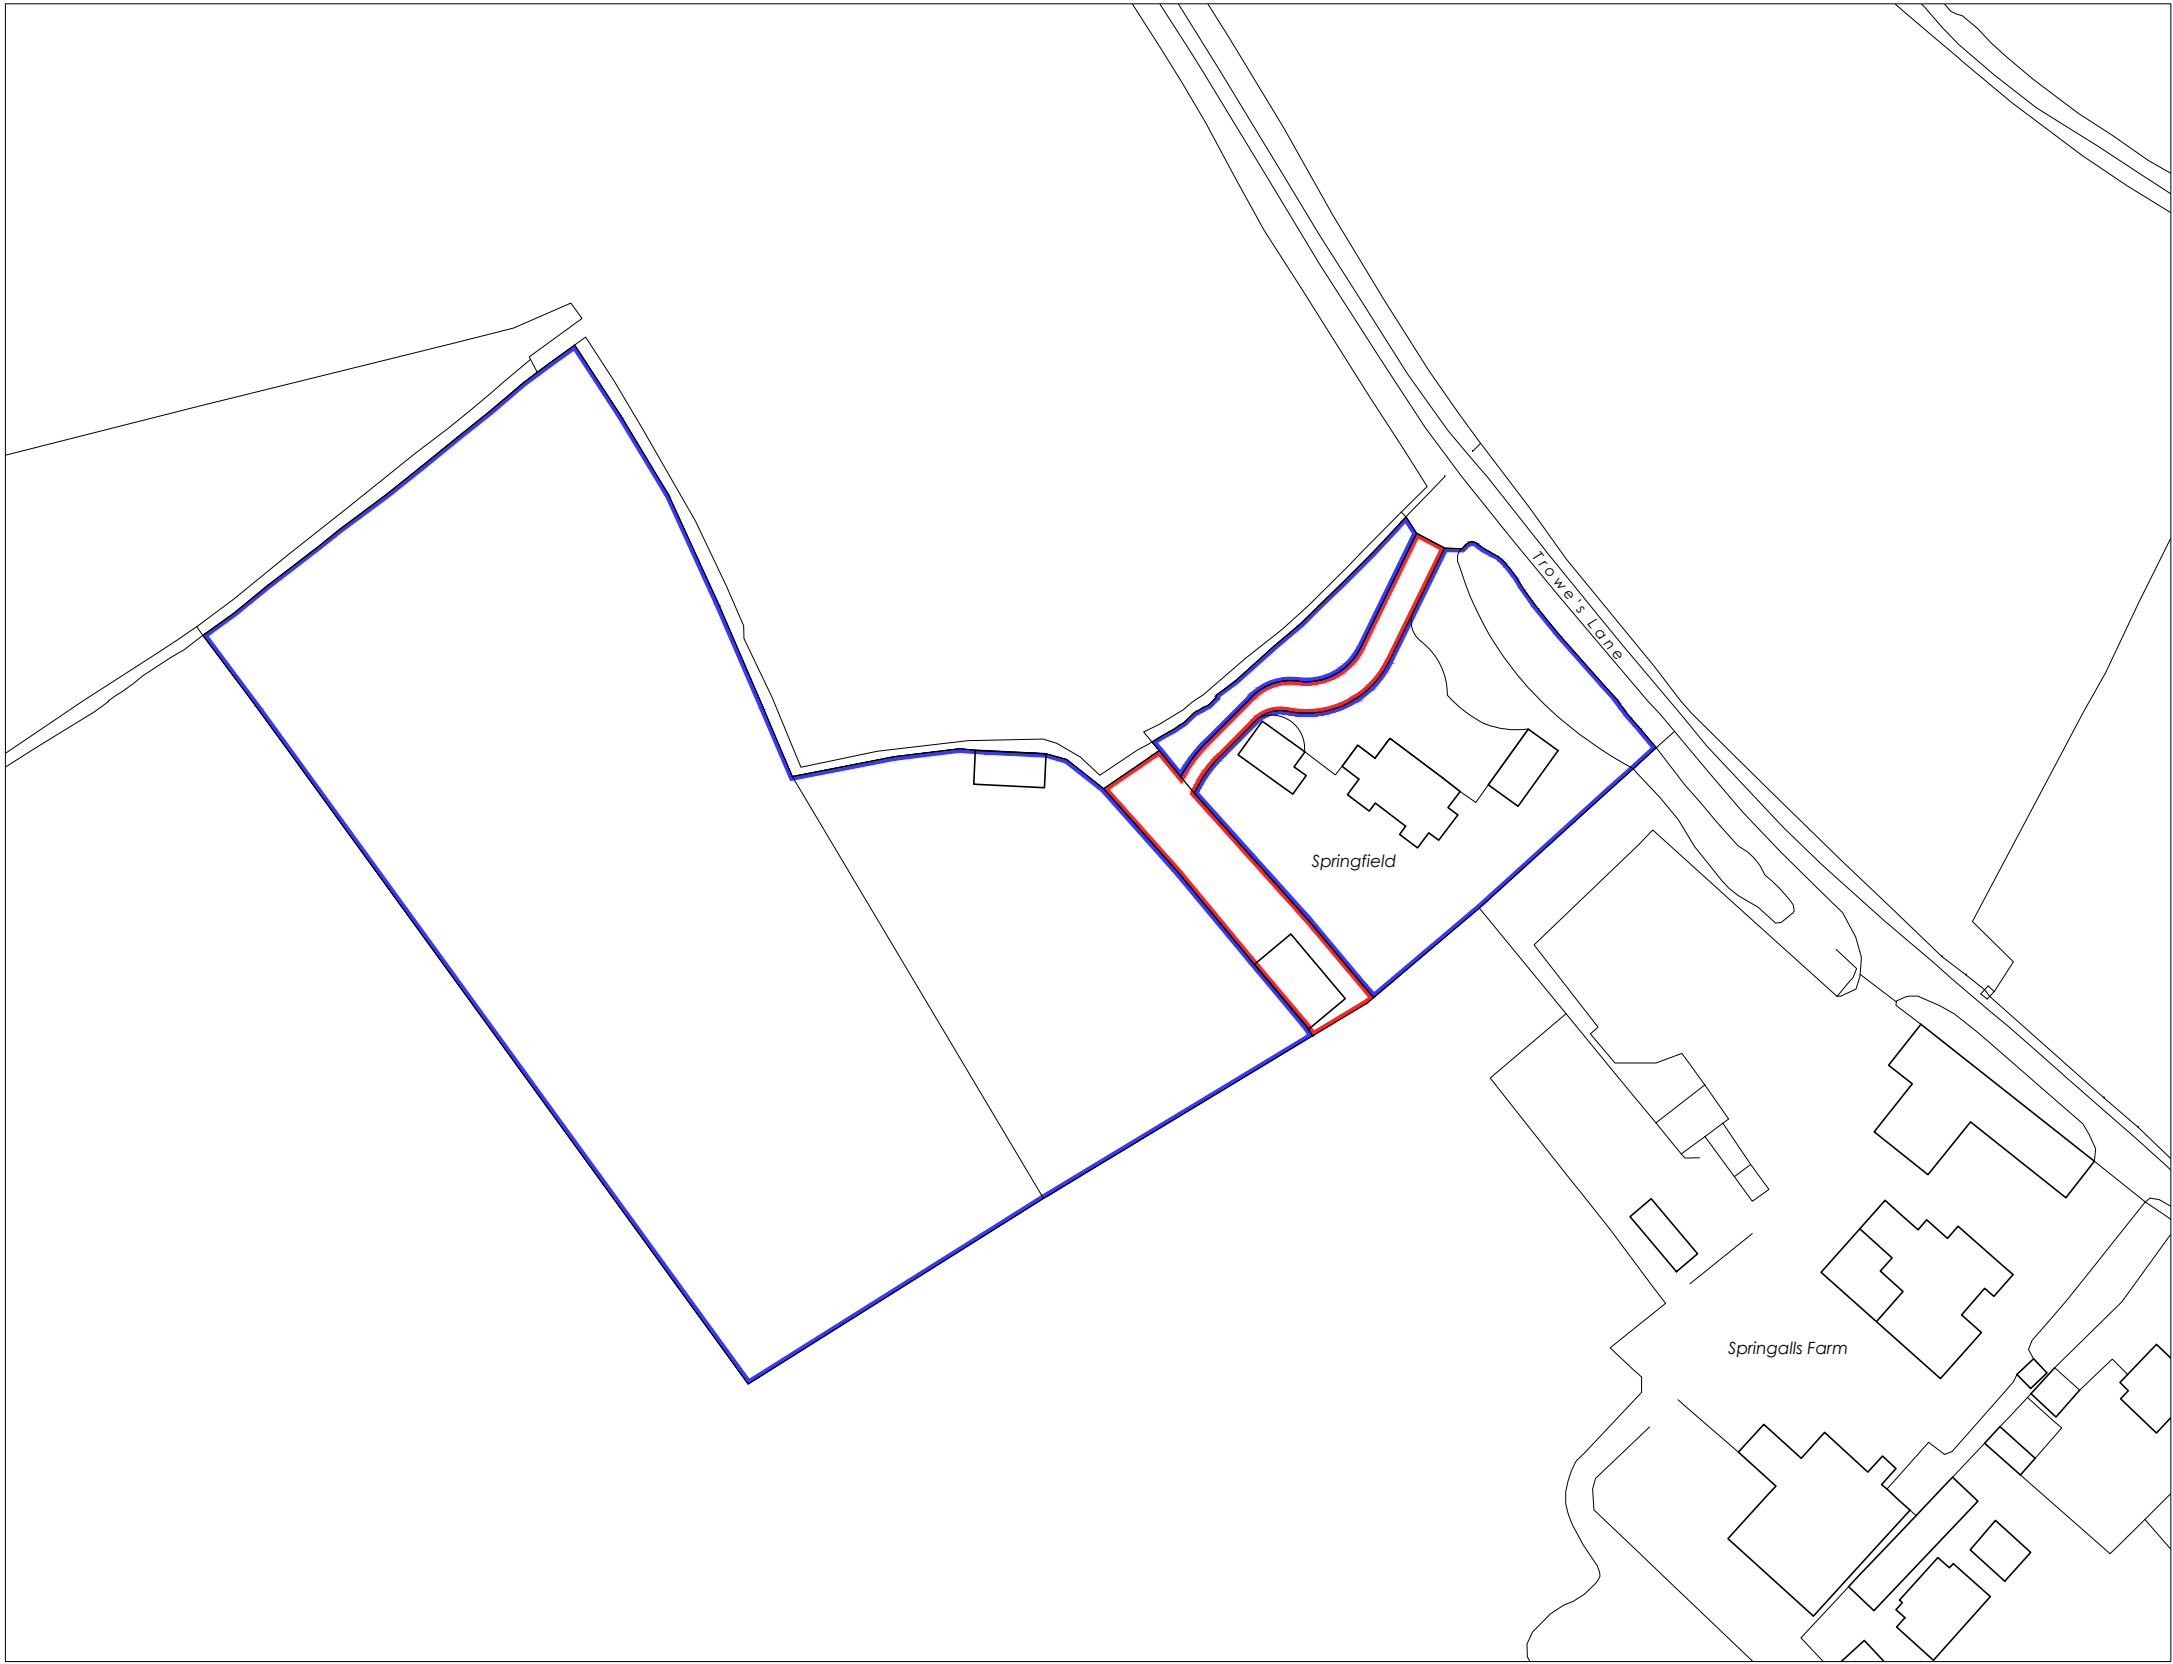


Ordnance Survey, (c) Crown Copyright 2025.
All rights reserved. Licence number 100022432

--	--	--	--

Revisions

Client
Private Client

Project
Workshop Extension
Springfield
Trowe's Lane
Swallowfield
RG7 1RN

Status
Planning

Date
2025.05.19

Scale
1:1250

Size
A3

Title
Site Location Plan

Number
25.12-101

Revision
-

Spires Architects

9 Monks Way | Reading | RG30 3DP
Tel 07495 529905