



GENERAL NOTES

Use written dimensions only, do not scale from drawing. Use latest revision of all referenced information.



LAT 51.410623	LONG -0.831675
---------------	----------------

A	07-08-2025	New BT Streethub Structure	MJS
Rev	Date	Description	Drawn





Drg Status
PLANNING
Cell No. & Name
3-WKM001
Site Name & Address
Pavement o/s Poundstretcher, 25 Peach Street, Wokingham RG40 1XJ
Drawing Title
SITE LOCATION MAPS

Scale	As Shown	Date	07-08-2025
Drawn By	MJS	Checked By	ABH
Drawing Number			Revision
001			A

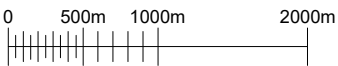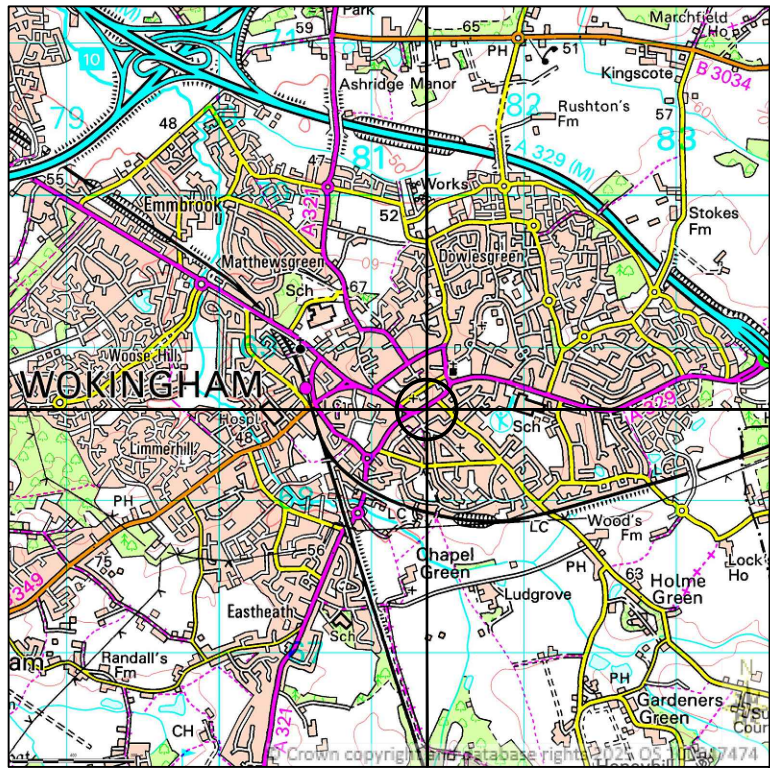

SITE LOCATION
SCALE 1:50000

Ordnance Survey map extract based upon Landranger map series with the permission of the controller of His Majesty's Stationery Office.
Mitie licence no. 100047474.
Crown copyright.

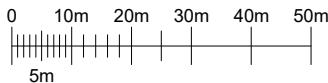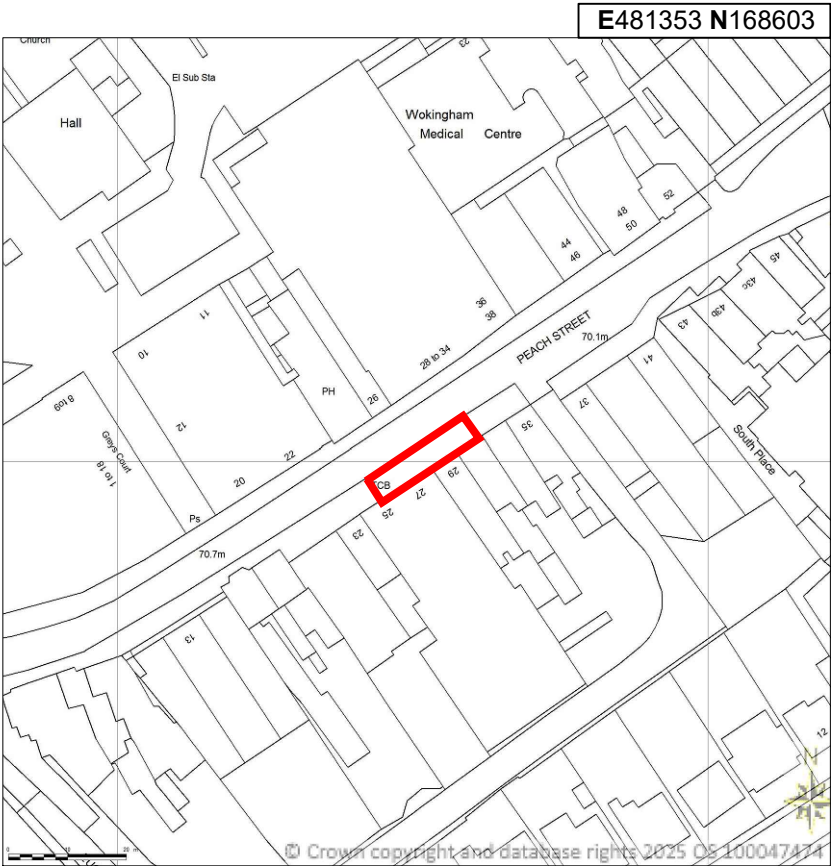

DETAILED SITE LOCATION
SCALE 1:1250

Ordnance Survey map extract based upon Landranger map series with the permission of the controller of His Majesty's Stationery Office.
Mitie licence no. 100047474.
Crown copyright.