




Refuse Vehicle Tracking (With Car Passing)
Scale - 1:1000



Refuse Vehicle Tracking (With Refuse Vehicle Passing)
Scale - 1:1000



Plots 132-166 Parking Court

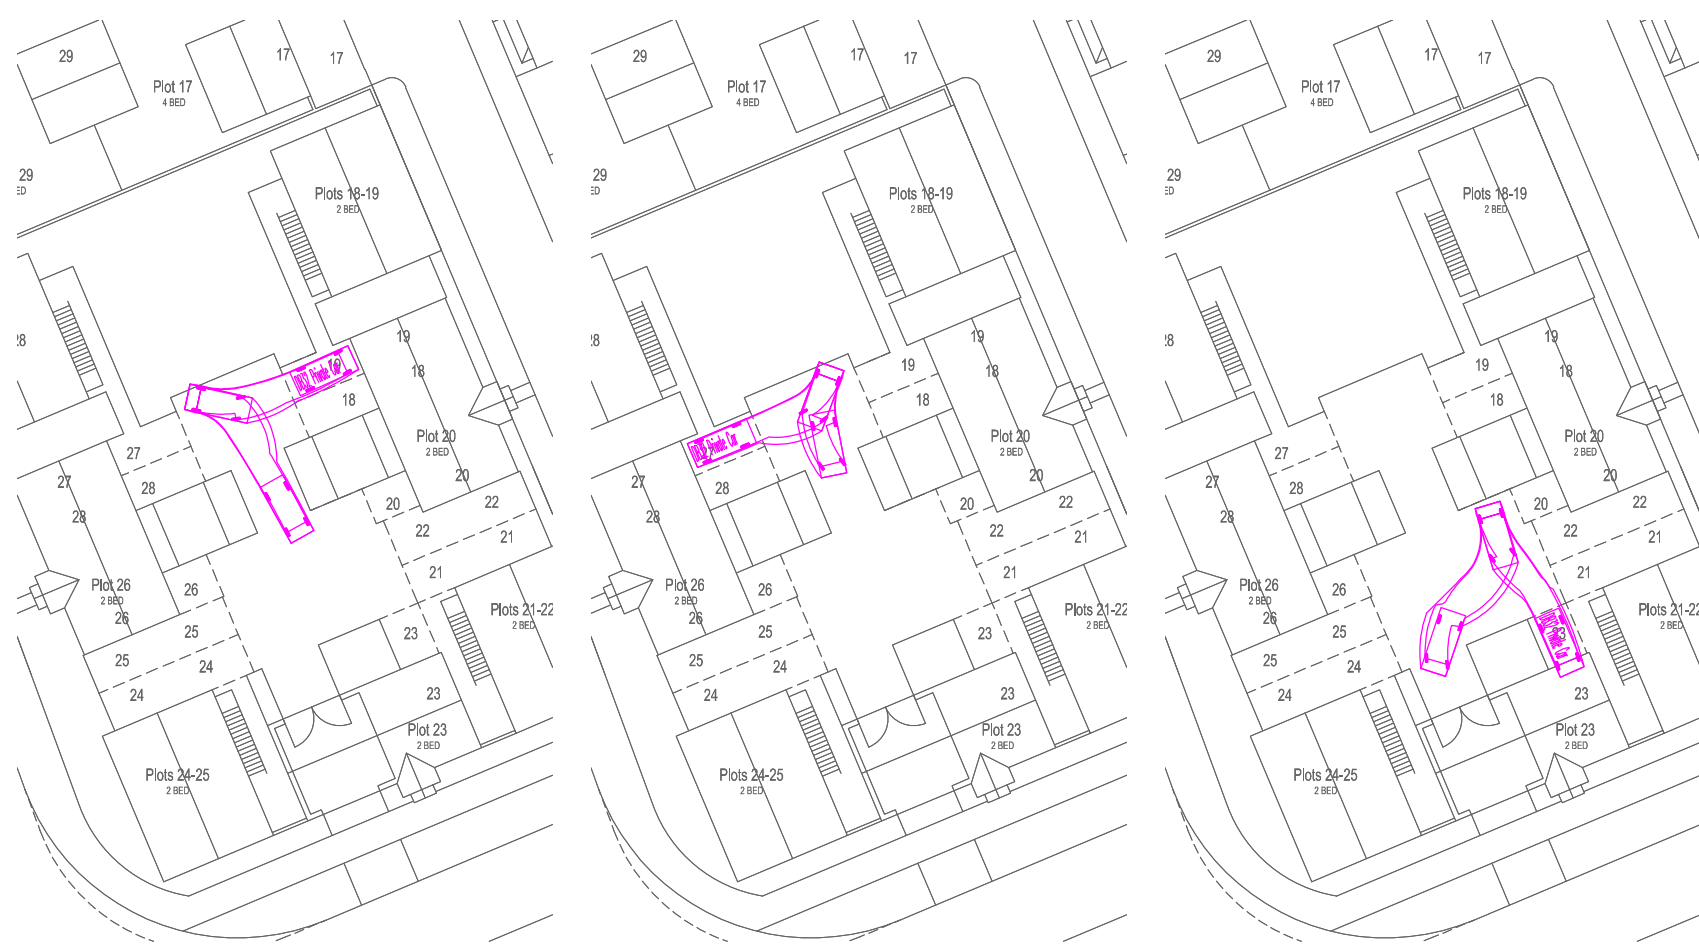

Plots 18-29 Parking Court



Plots 2-8 Parking Court



Plots 32-34 Parking Court



Plots 173-188 Parking Court



Refuse Access - Key Junction