



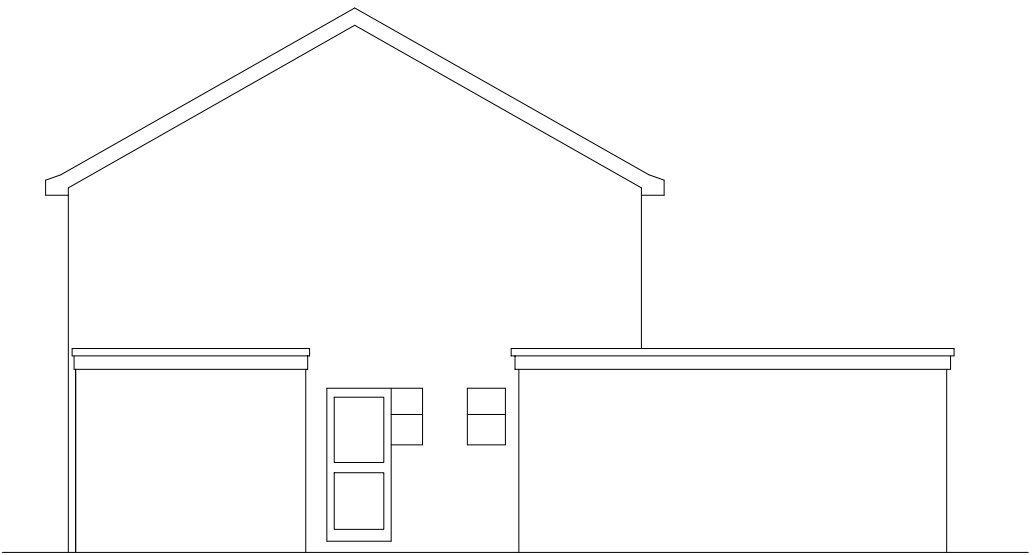


FRONT

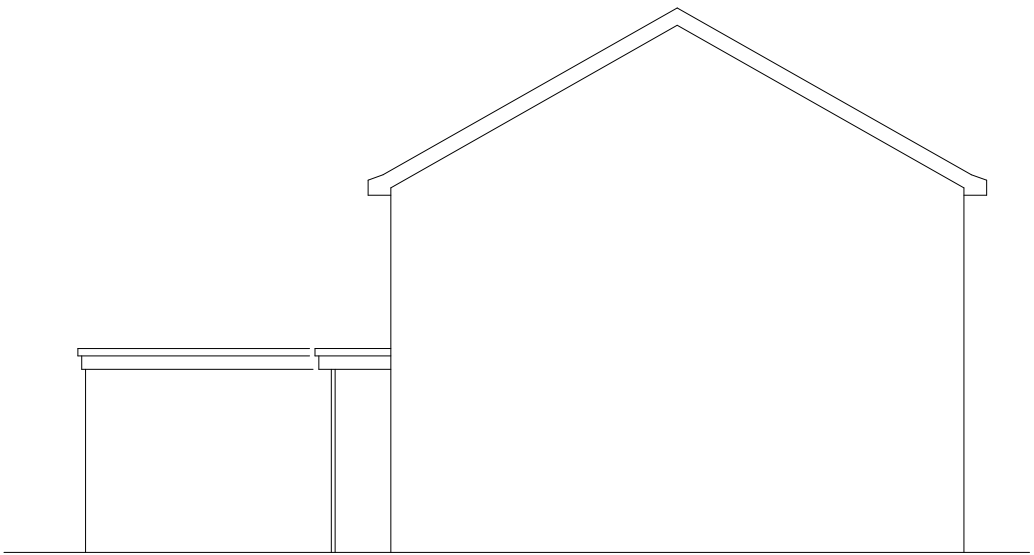


SIDE



SIDE

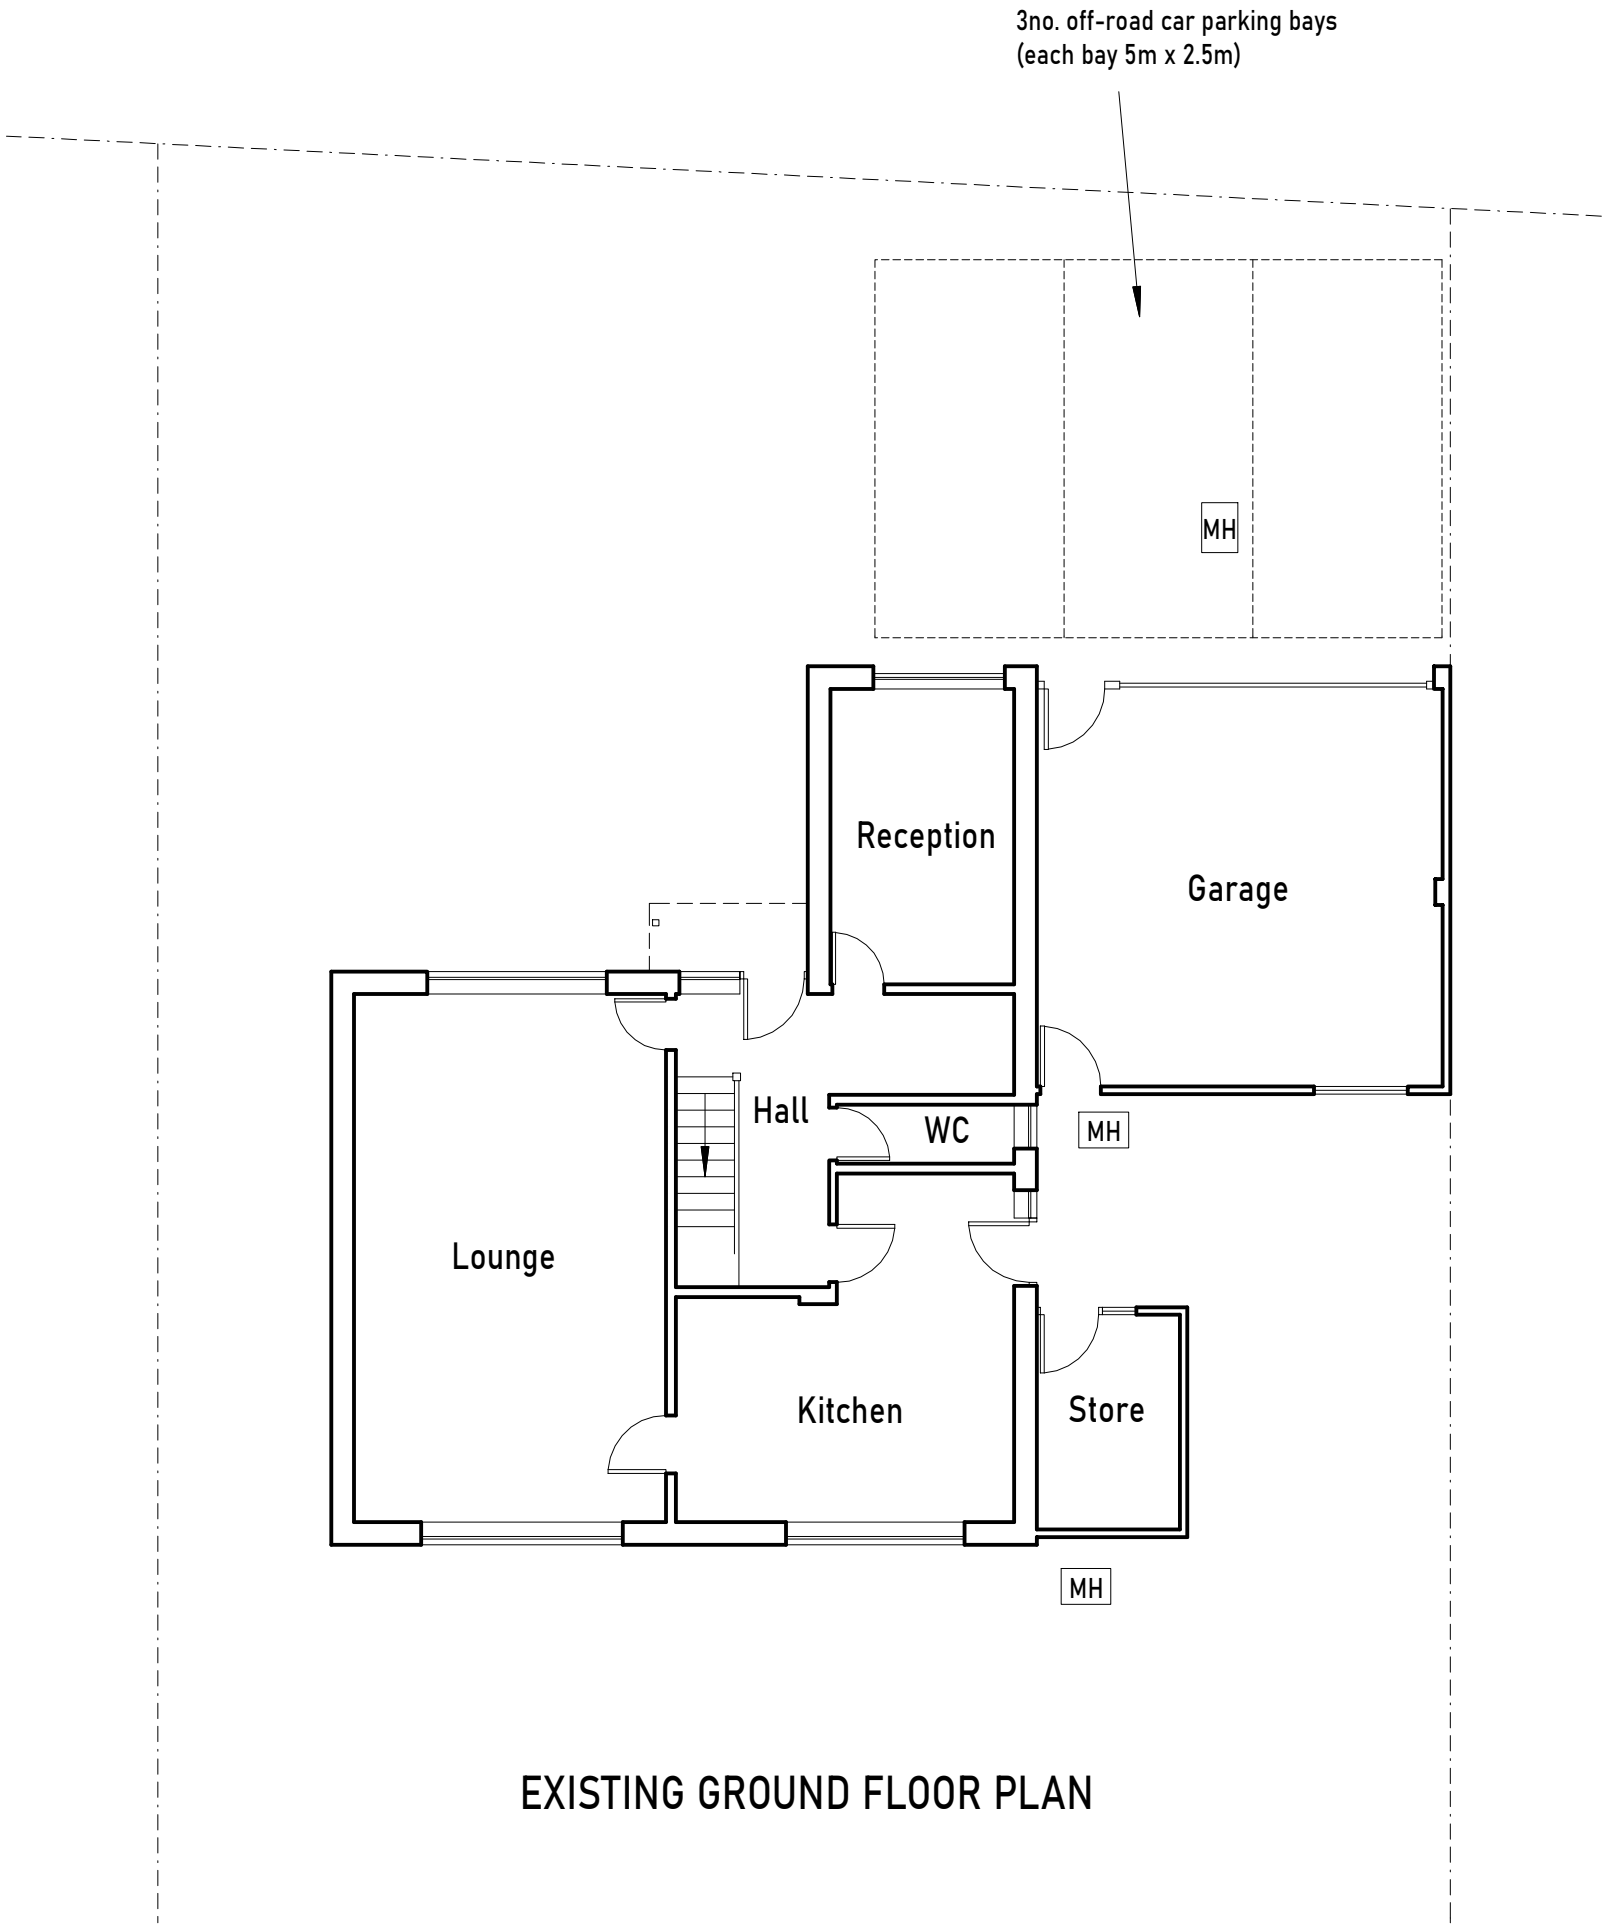

EXISTING GROUND FLOOR PLAN

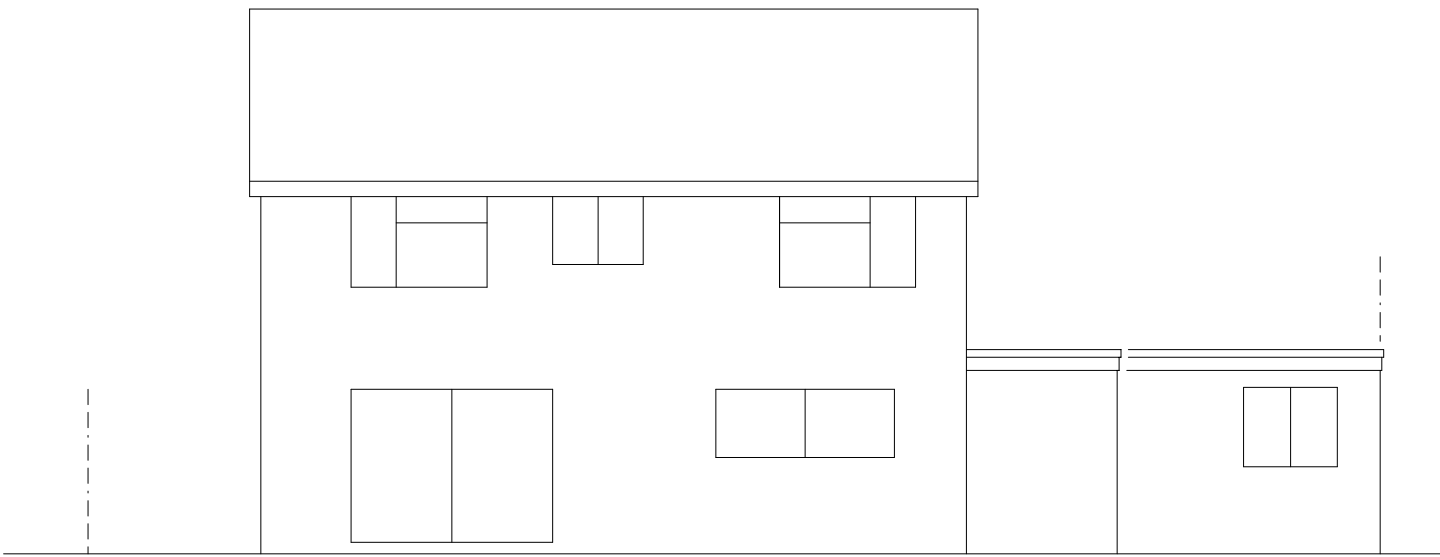

REAR

Revision			Drwg No	LAW-0325-04			(A2)	1:100
			Title	EXISTING PLAN AND ELEVATIONS				
				2m	4m	6m	8m	

	S BIDDLE Ltd		
	Email: stephen@sbiddle.co.uk	Mob: 07864 122 313	Web: www.sbiddle.co.uk
Client	Mr & Mrs D. Law-Jones		
Address	3 Alderley Close, Woodley, Reading RG5 4TG		
Drwg No	LAW-0325-04	Scale: (A2)	1:100
Title	EXISTING PLAN AND ELEVATIONS		
	2m	4m	6m 8m