
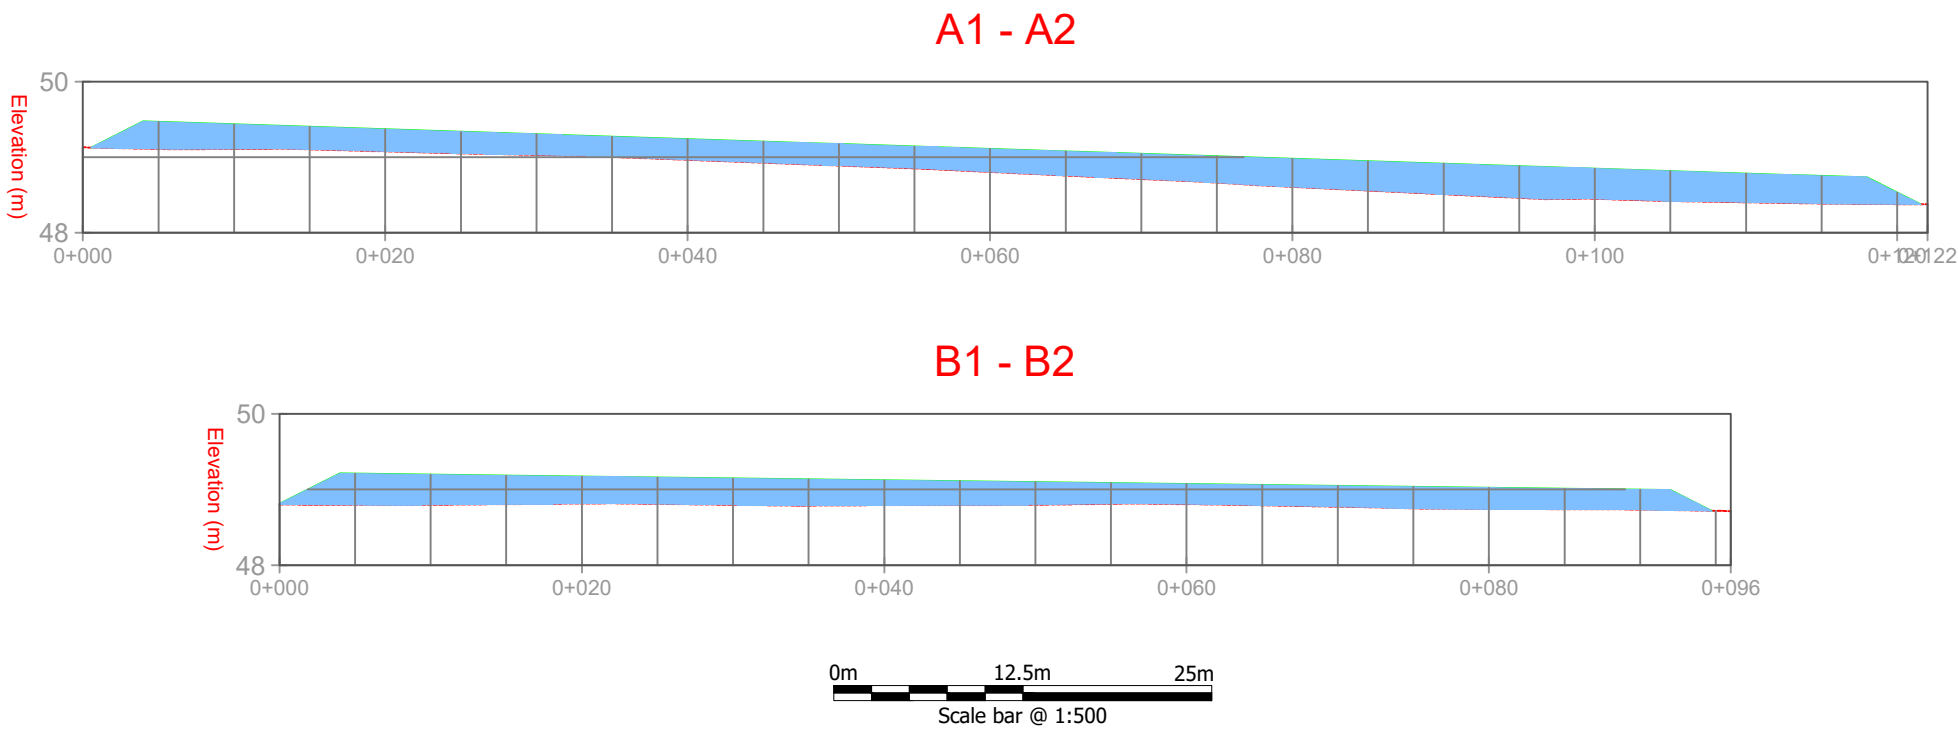


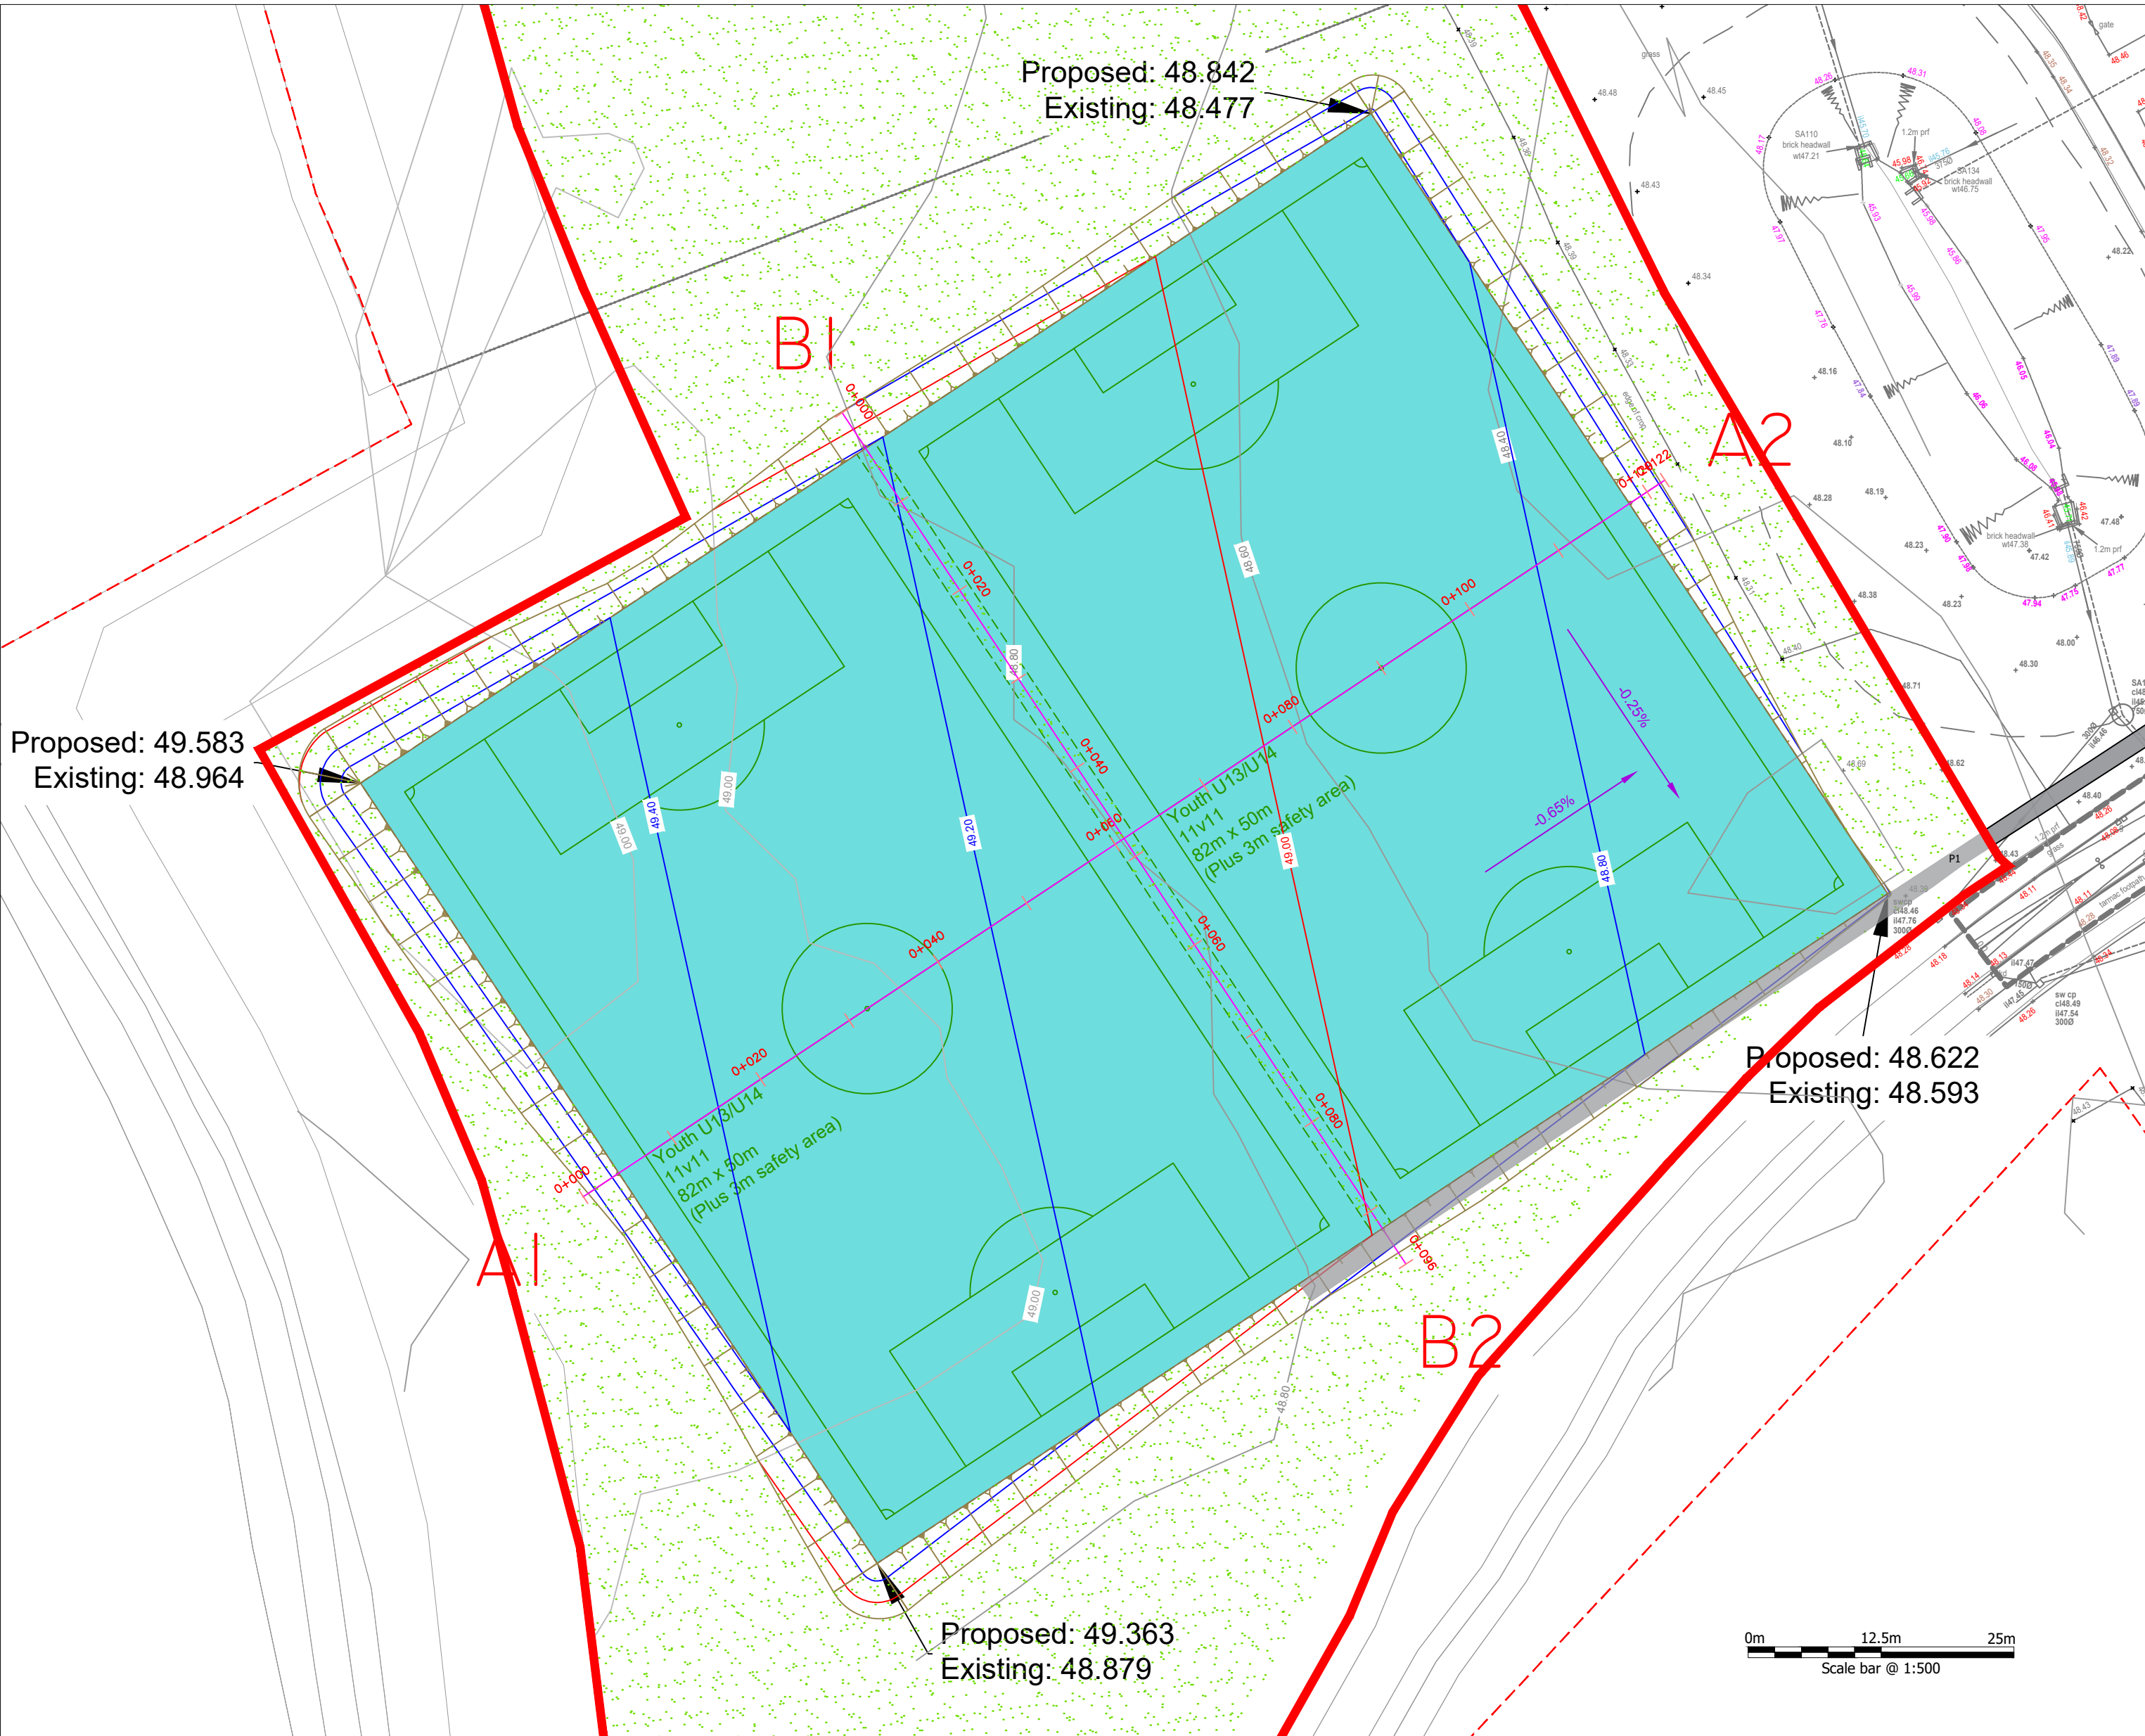

LEGEND

- EXISTING SURFACE LEVEL
- PROPOSED SURFACE LEVEL
- AREA OF FILL
- AREA OF CUT

NOTES		TITLE	
1) UNDERLAY: DRAWING PROVIDED BY THE CLIENT DRAWING REFERENCE 24262-RG-L-550-NORTHERN PITCHES GA.DWG		CROSS SECTIONS	
2) ALL CROSS SECTIONS ARE VERTICALLY EXAGGERATED X5		CLIENT	
		ABLEY LETCHFORD PARTNERSHIP	
		SITE	
		SHINFIELD WEST NORTHERN PITCHES	
		WHITE HORSE CONTRACTORS CONSTRUCTED WITH INTEGRITY	
		THE SLATTER GROUP	
		Tel: 01865 736272 www.whitehorsecontractors.co.uk	
C1 28/07/25 FOOTPATH ADDED		DR. NO.	
P3 11/10/23 NORTHERN PITCHES AND ASSOCIATED CROSS SECTIONS REMOVED. RUNNING TRACK REMOVED. SCALE CHANGED TO 1:500.		S22-075-003	
E2 13/10/22 NORTHERN YOUTH PITCH PLATEAU LOCATION AMENDED, EARTHWORKS AND CROSS SECTION RECALCULATED, RUNNING TRACK ADDED.		SCALE	
P1 04/10/22 RELEASED FOR COMMENT		1:1250_A2	
CROWN COPYRIGHT RESERVED LICENCE NO. 100017554. THIS DRAWING IS THE PROPERTY OF WHC LTD AND MAY NOT BE SCALED FROM OR REPRODUCED WITHOUT WRITTEN PERMISSION OF WHC LTD		DRAWN	
		OM	
		CHECKED	
		JW	