


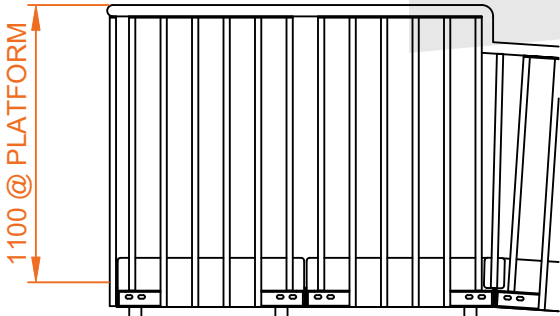


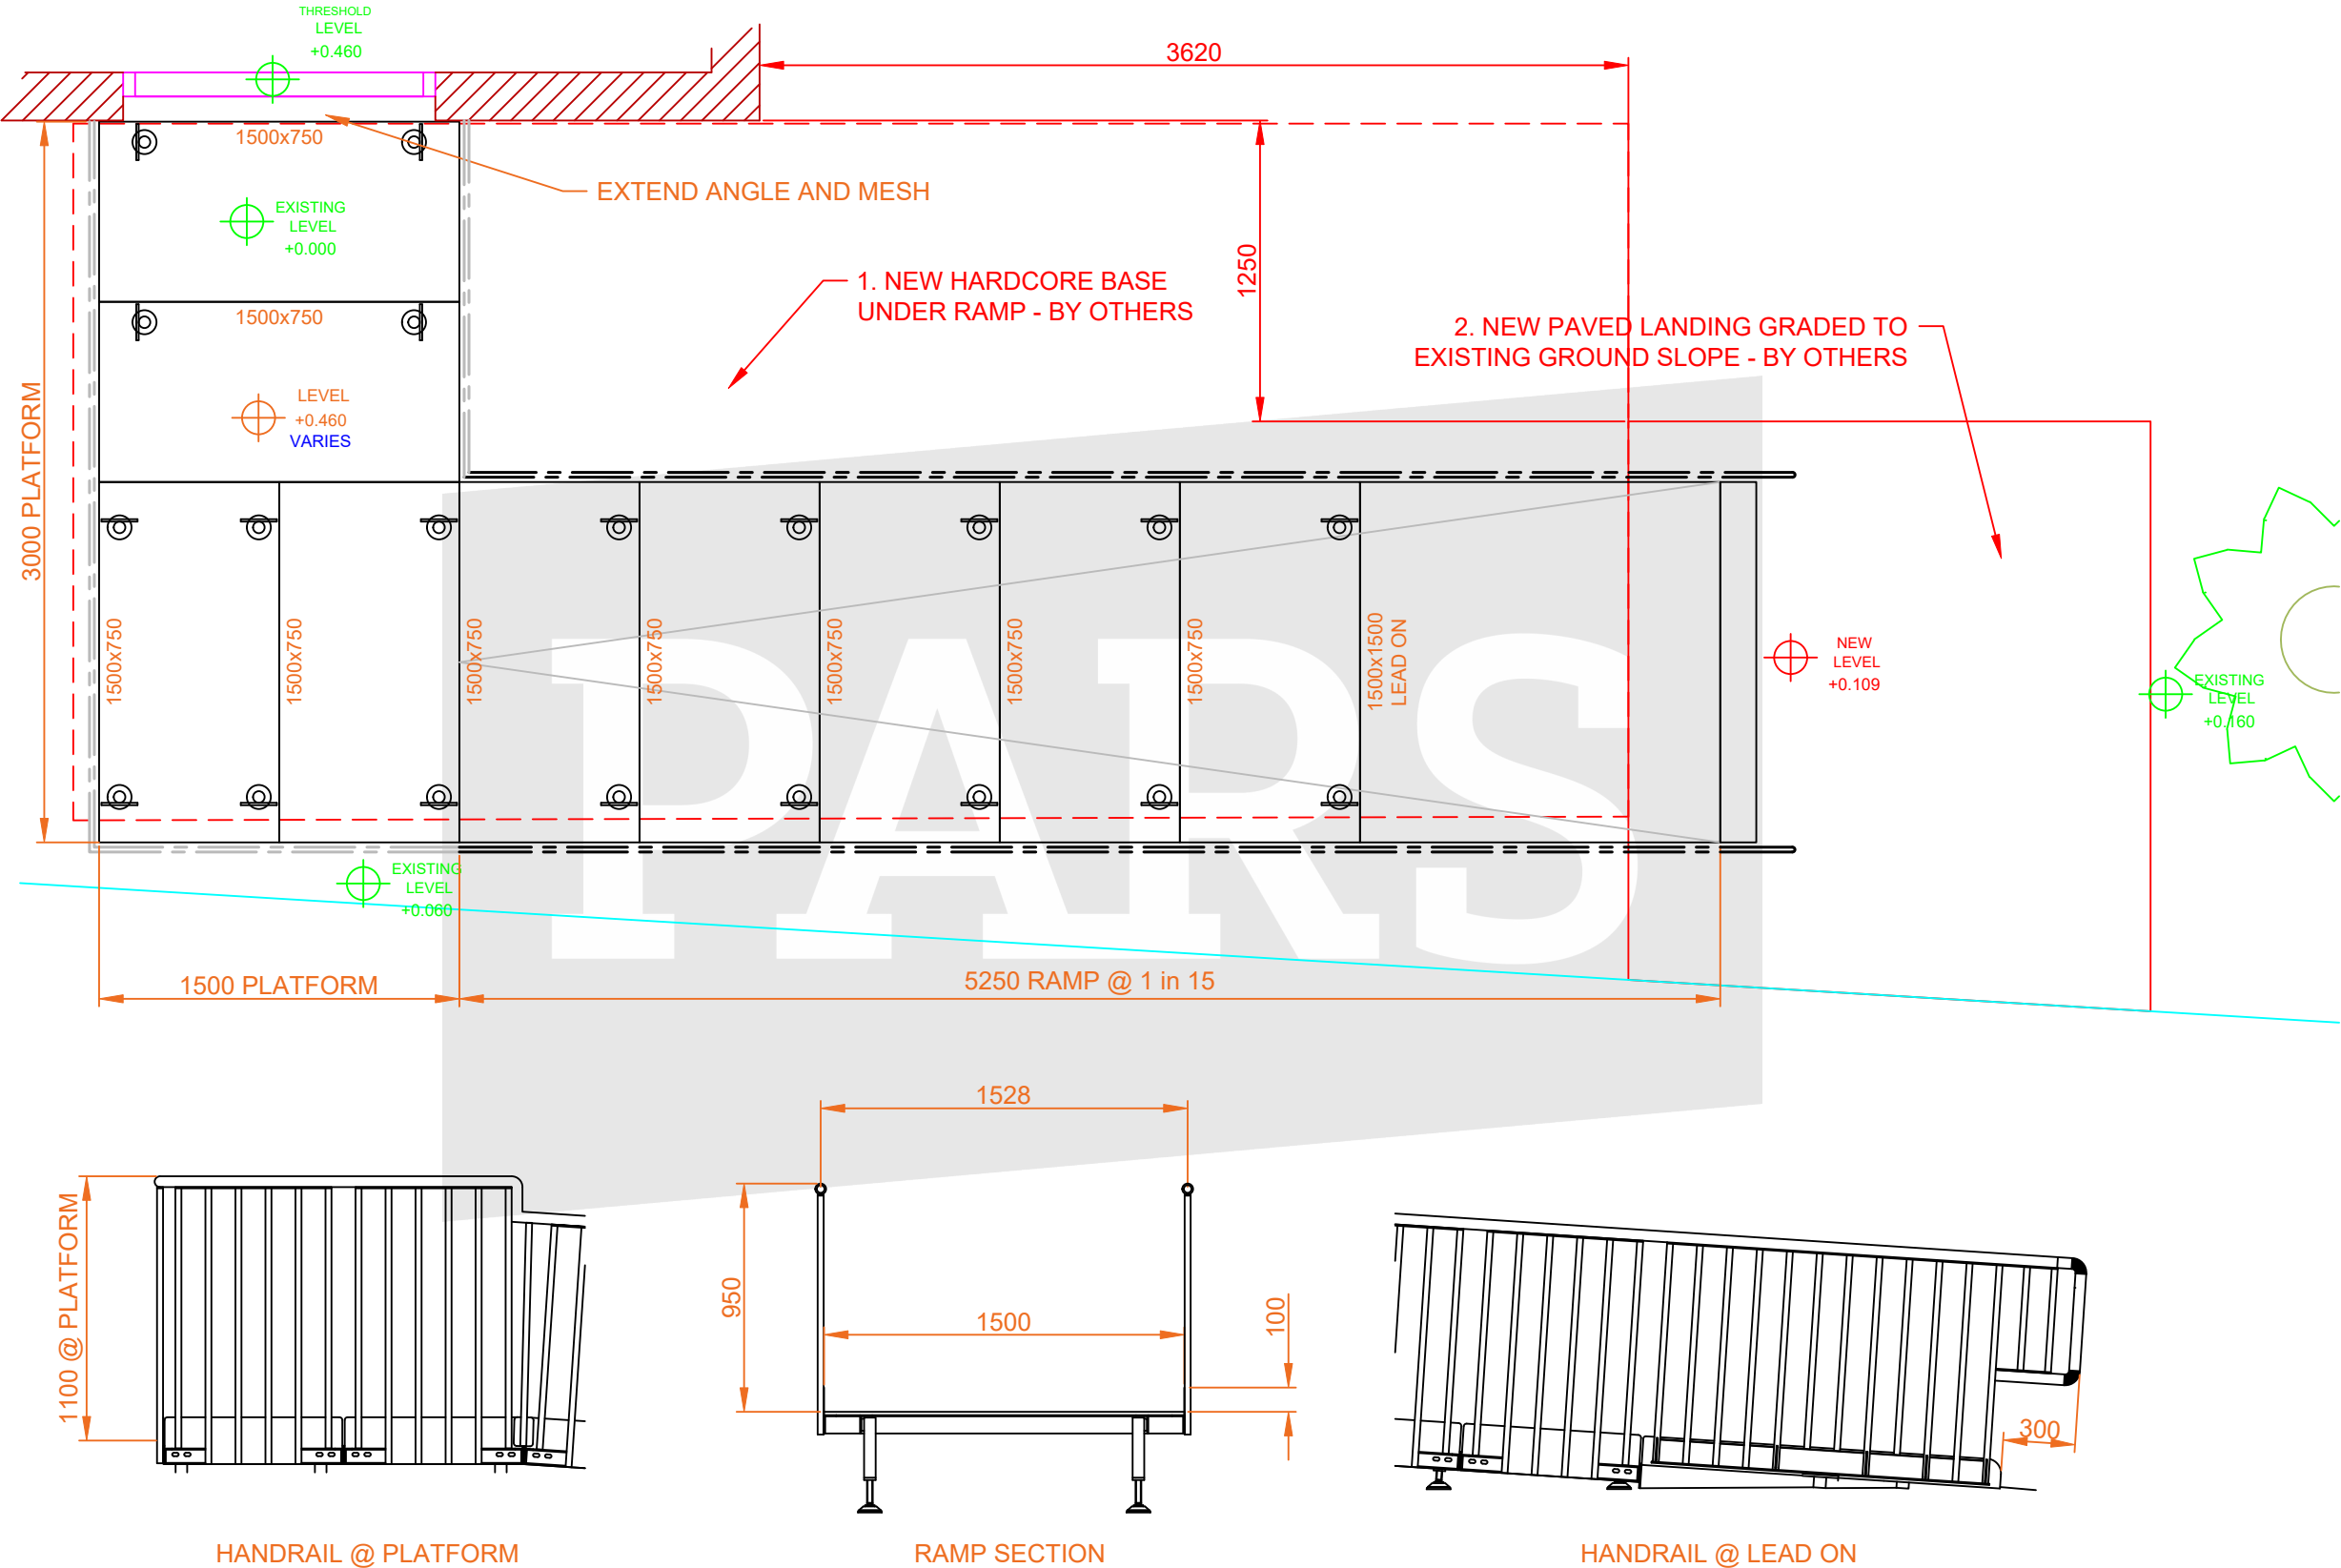

HANDRAIL @ PLATFORM

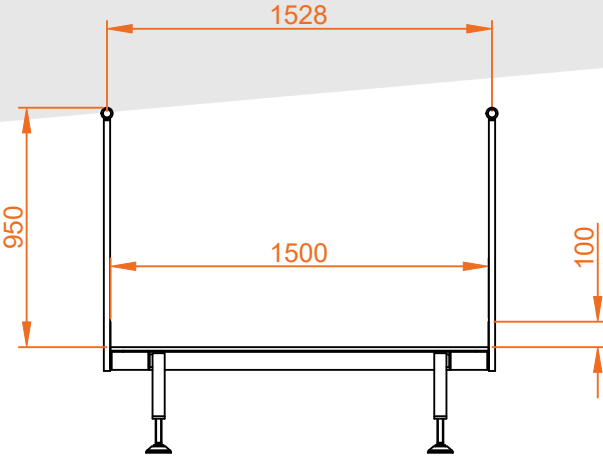

RAMP SECTION

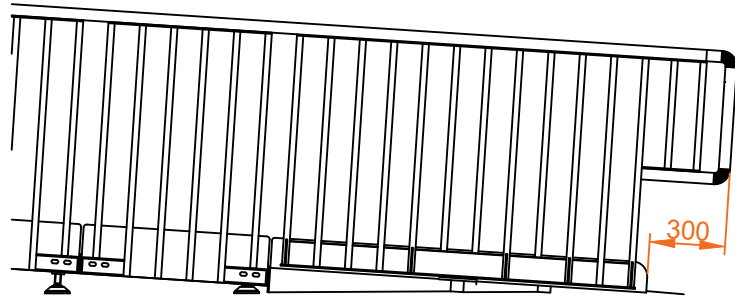

HANDRAIL @ LEAD ON

Notes

Work By Others

1. New hardcore base
2. New paved landing

Client

Huawei Technologies UK
Earley East Building
Thames Valley Park, Earley, RG6 1PT

Customer

Cushwake

Contact:

Lara Teanby

System

PARS

RightWay Pro

Guarding: Steel Balustrade, Powder Coated:
Black ☐ Custom ☐
45mm Warm To Touch UPVC Handrail:
Grey ☐ Yellow ☐ Blue ☐
Framework: Aluminium alloy
Flooring: 14mm GRP Slip Resistant Mesh Flooring
Beige on Platforms Black On Ramps
Nosing/Demarcation: Yellow ☐ Grey ☐
Additions: None

Key

PARS System

System Guarding

Extra Height Guarding

Walls

Doors/Services

Interactable Features

Ground Markings

Timber

Vegetation

00.00

Dimensions/
Annotations

1200x1200

Module Label

+0.200

Module Elevation
(Relative to Datum)

(+0.200)

Module Elevation
Local (above ground)

RED TEXT

Important information
for Customer (e.g.
groundwork)

Title:

PLATFORM AND RAMP LAYOUT

Drawn By

DA

Revision

A

Date

23/6/25

Approved

DA

PARS

Roman House
Roman Way
Thetford
IP24 1XB
01842 755 805
sales@parsramps.co.uk

Drawing No.

CUSH.25.01.00