

Copyright in the design and this drawing is the property of RESI. Reproduction in whole or in part is forbidden without written sanction of RESI. This drawing must be read in conjunction with all other relevant documentation and drawings.

RESI accepts no liability for any expense, loss or damage of whatever nature and however arising from any variation which has not been referred to them and their approval obtained.

Print out to actual scale. Do not scale, except unless for Planning purposes. All dimensions to be cross-checked on-site prior to manufacture and construction. Any discrepancies to be reported to RESI immediately.

NOTES

KEY

- Neighbouring context
- Boundary line



Revision

Rev	Notes	Date



Job Title
Proposed Ground Floor side & rear extensions and associated works at 28 Byron Road, RG6 1EP


Drawing Status

Planning


Client
Natalie Boden

Drawing Title
Existing & Proposed Block Plan

Scale 1 : 200 @ A3	Drawn CC
Date April 2026	Checked OB
Drawing No. B351261-1000	REV

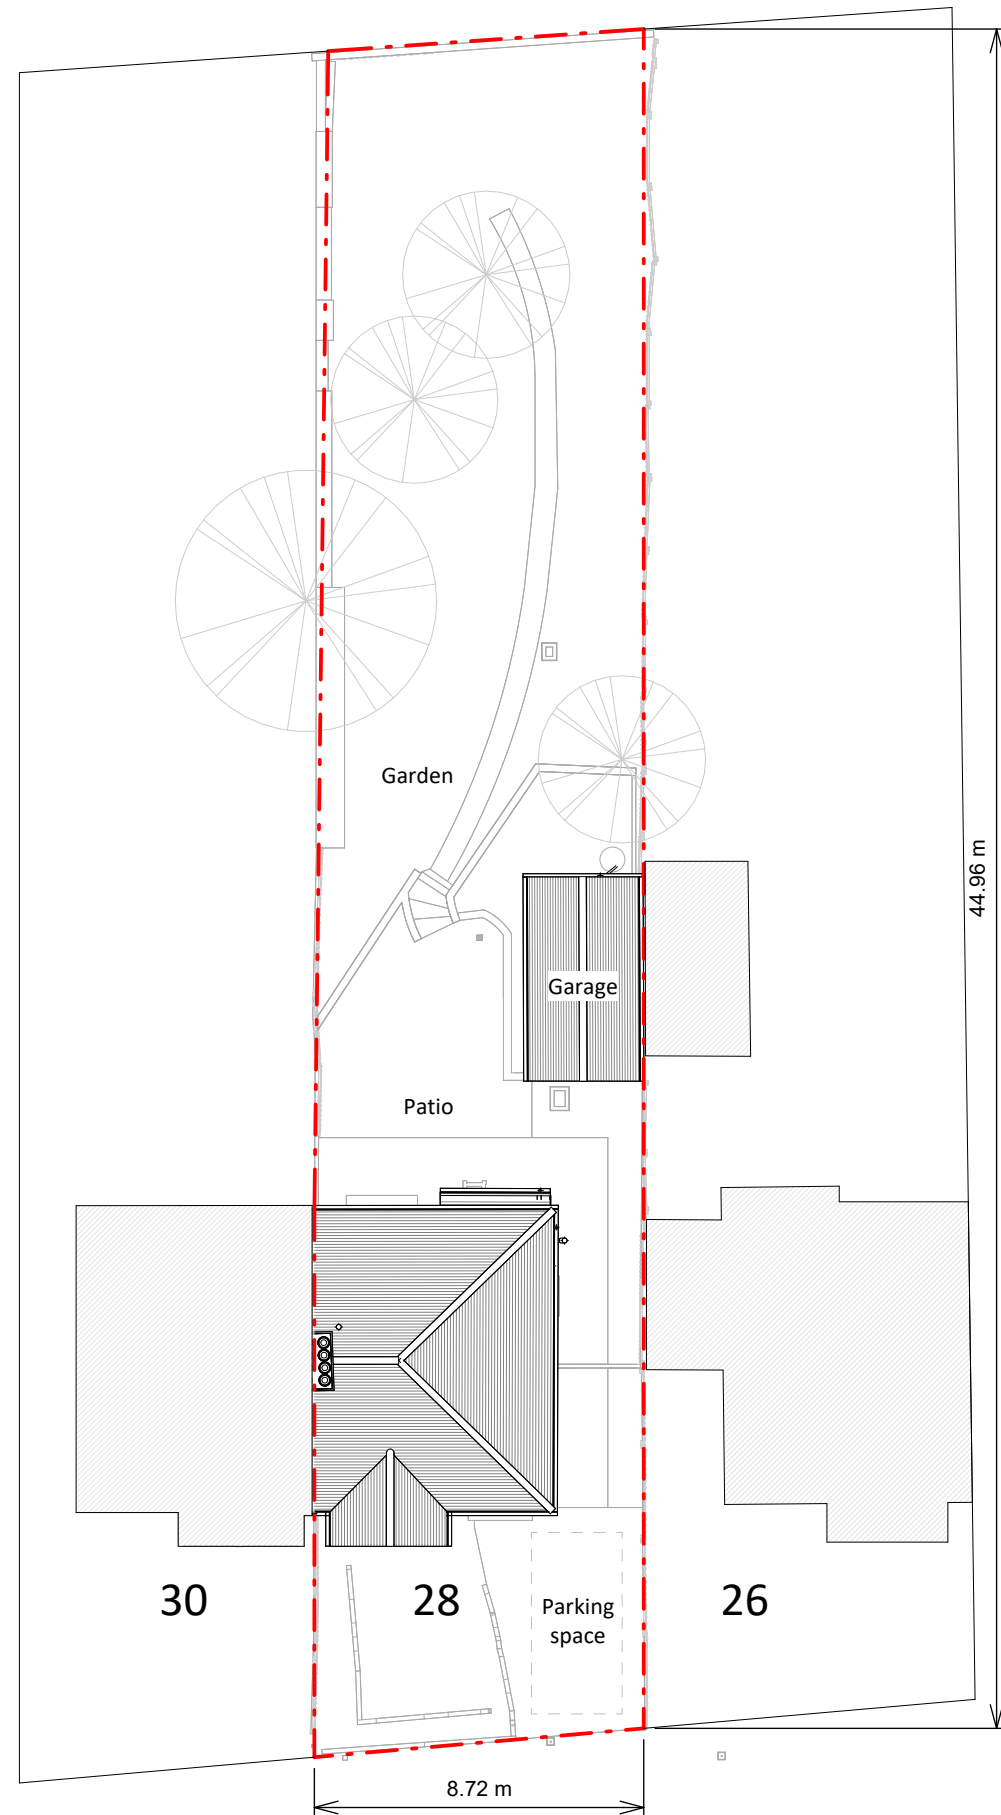

Existing Block Plan

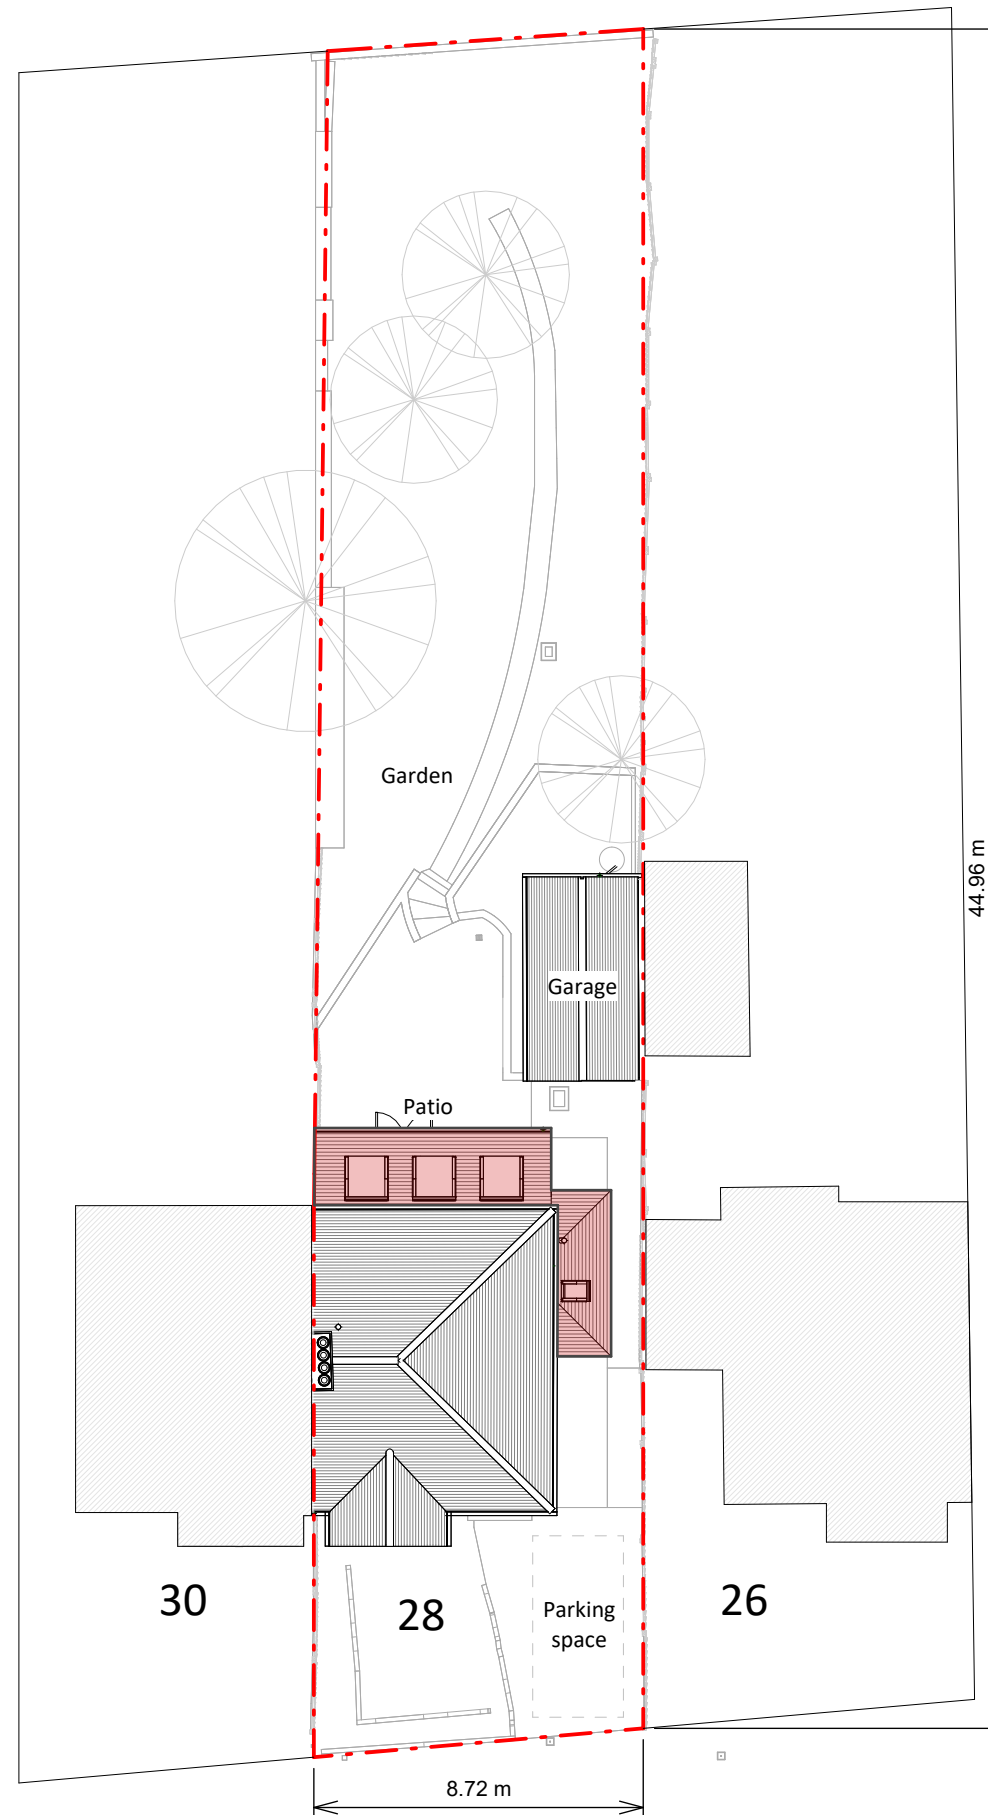

Proposed Block Plan

