



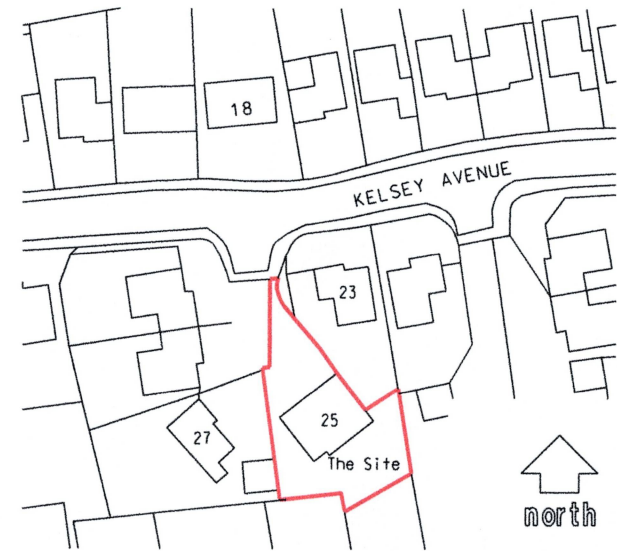


1:1250 SITE LOCATION PLAN



1:500 SITE PLAN

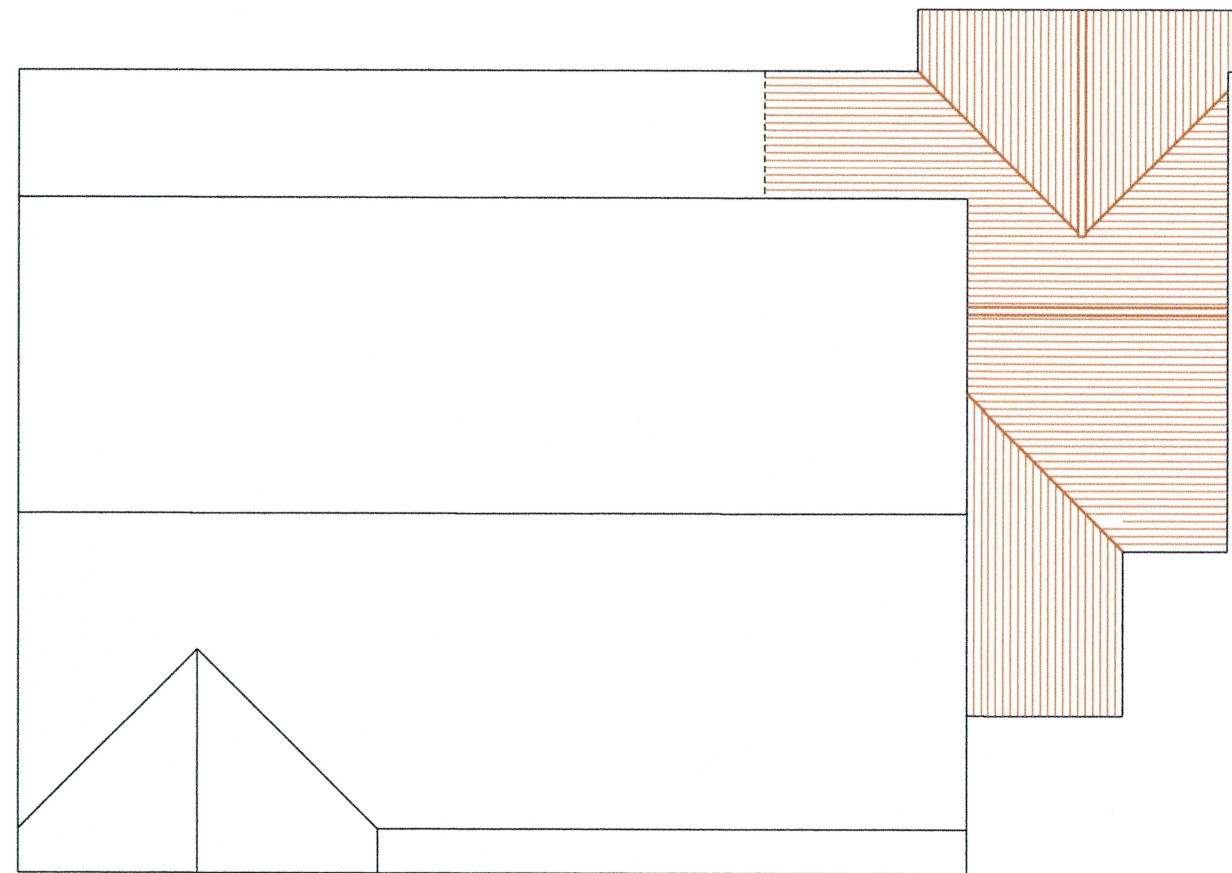

ROOF PLAN AS PROPOSED

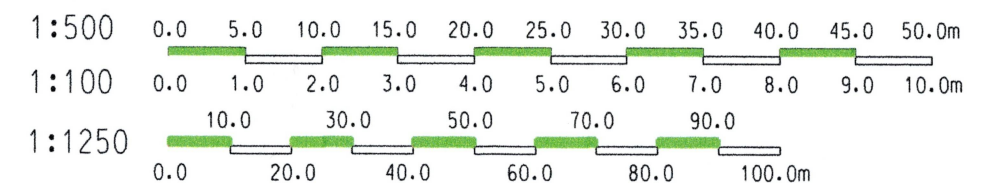

CLIENT
Mr. & Mrs. R. Sandhu
ADDRESS
25 Kelsey Ave., Finchampstead
CONTRACT
Proposed Single Storey Rear
& Side Extension

KEITH A. WRIGHT
ARCHITECTURAL DESIGN & PLANNING CONSULTANT
2 WIELD COURT, LOWER EARLEY, BERKS RG6 3TF
PHONE : 0118 9689485 or 07768 611156


DATE
July 2026
SCALE
1:100, 1:500 &
1:1250 (at A3)
DRG NO
P/RS/2606/1




FRONT ELEVATION AS EXISTING




REAR ELEVATION AS EXISTING

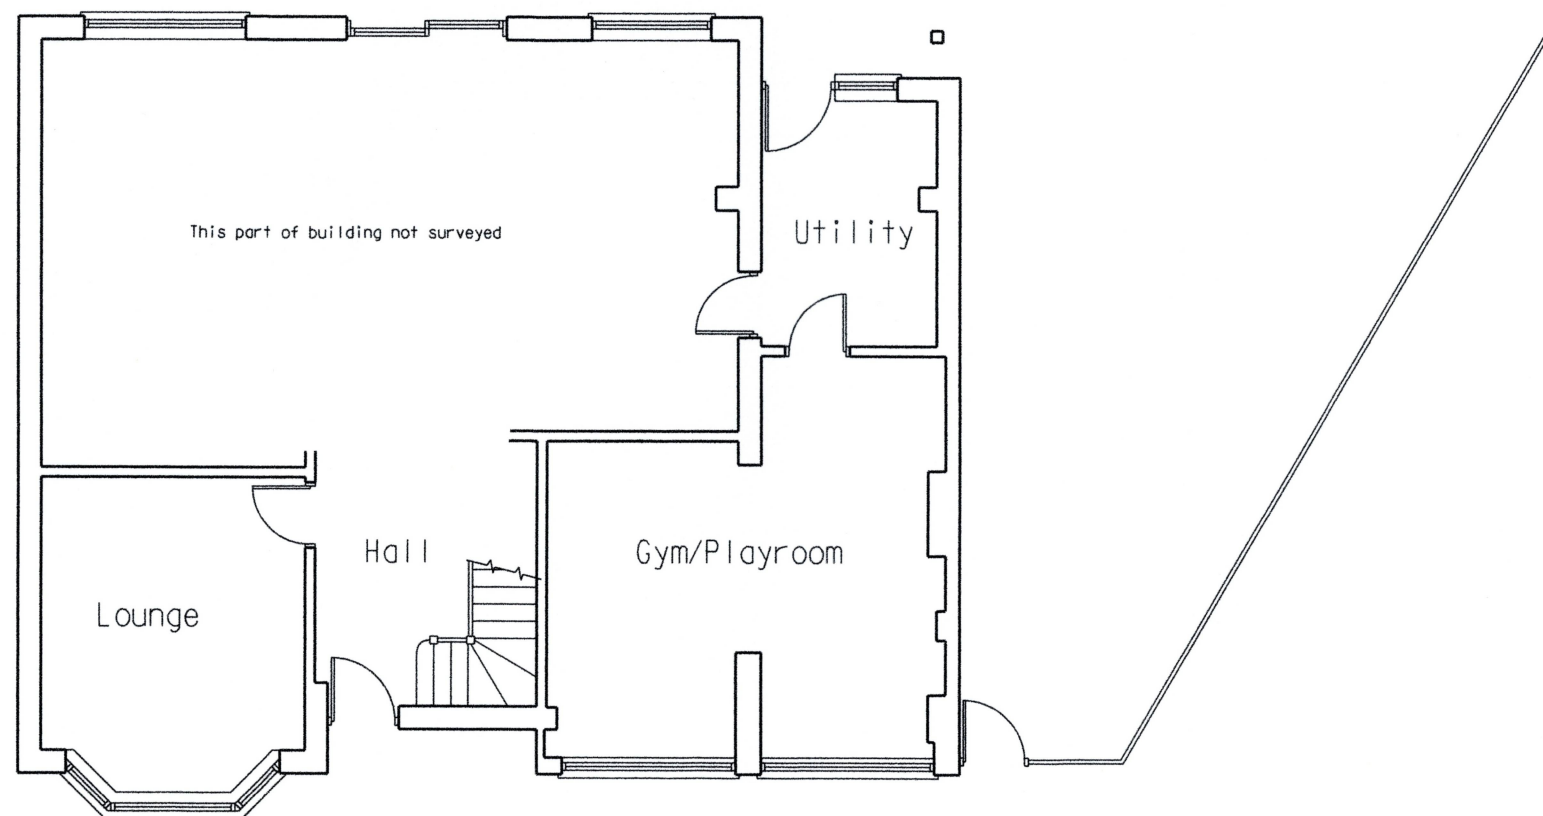

GROUND FLOOR PLAN AS EXISTING

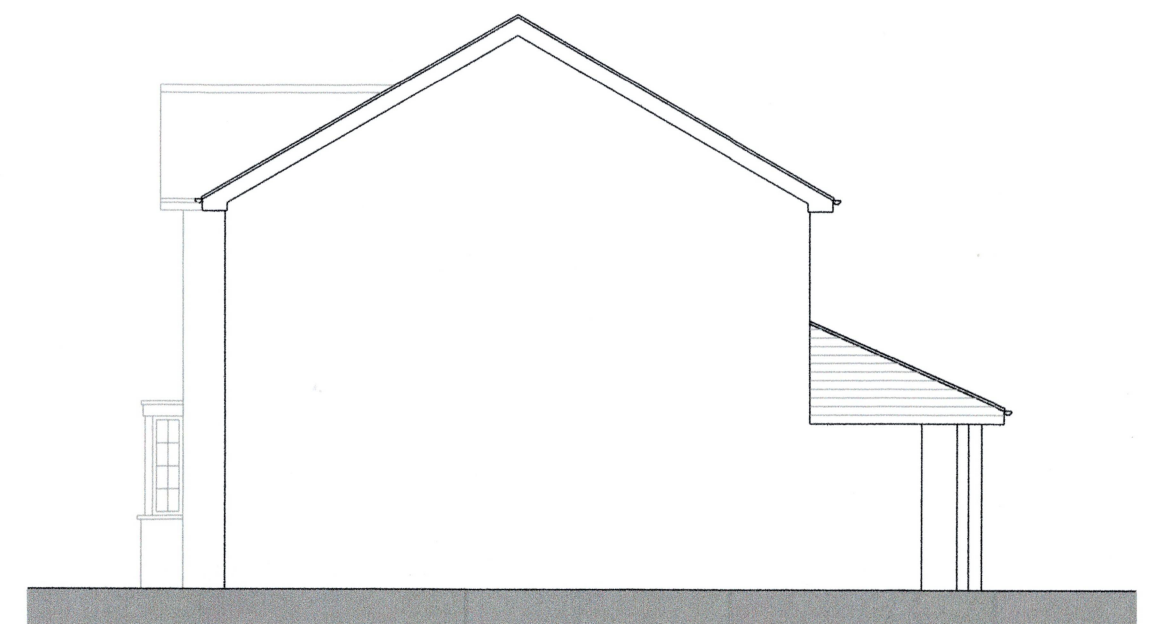

SIDE ELEVATION AS EXISTING

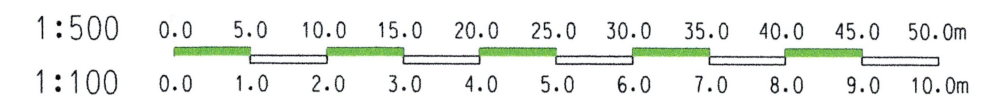

CLIENT
Mr. & Mrs. R. Sandhu
ADDRESS
25 Kelsey Ave., Finchampstead
CONTRACT
Proposed Single Storey Rear
& Side Extension

KEITH A. WRIGHT
ARCHITECTURAL DESIGN & PLANNING CONSULTANT
2 WILD COURT, LOWER EARLEY, BERKS RG6 3TF
PHONE : 0118 9669485 or 07768 811156


DATE
July 2026
SCALE
1:100 (at A3)
DRG NO
P/RS/2606/2




FRONT ELEVATION AS PROPOSED




REAR ELEVATION AS PROPOSED

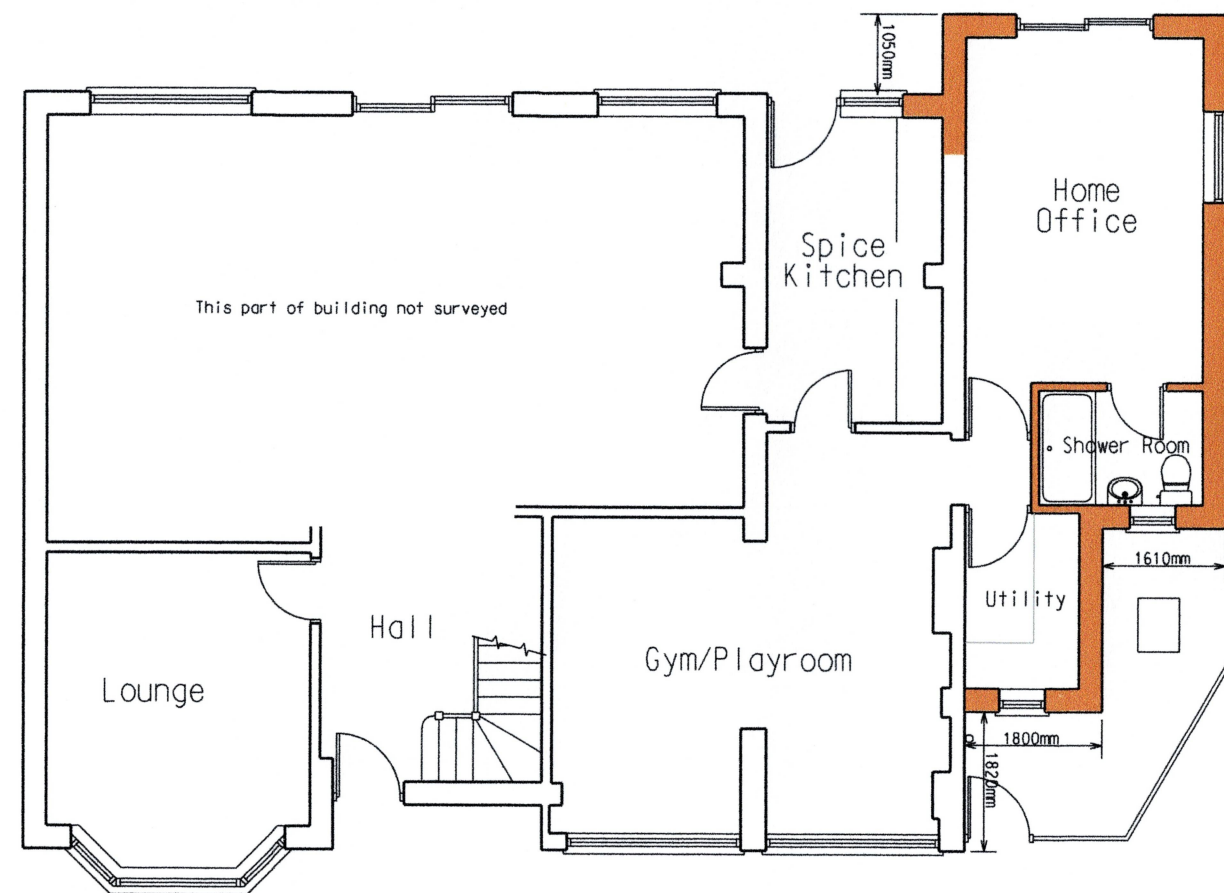

GROUND FLOOR PLAN AS PROPOSED

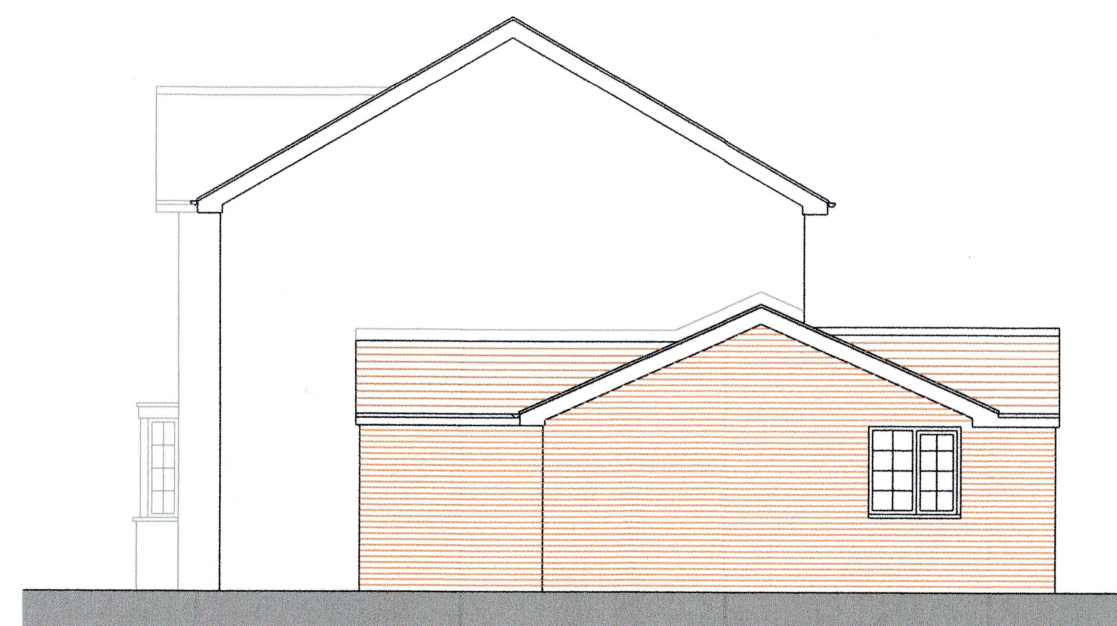

SIDE ELEVATION AS PROPOSED

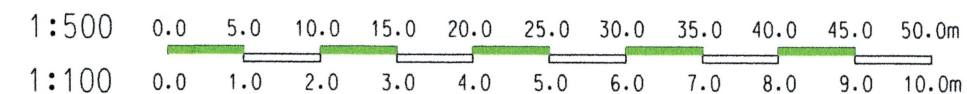

CLIENT
Mr. & Mrs. R. Sandhu
ADDRESS
25 Kelsey Ave., Finchampstead
CONTRACT
Proposed Single Storey Rear
& Side Extension

KEITH A. WRIGHT
ARCHITECTURAL DESIGN & PLANNING CONSULTANT
2 WIELD COURT, LOWER EARLEY, BERKS RG6 3TF
PHONE • 0118 9669485 or 07766 611156

DATE
July 2026
SCALE
1:100 (at A3)
DRG NO
P/RS/2606/3