
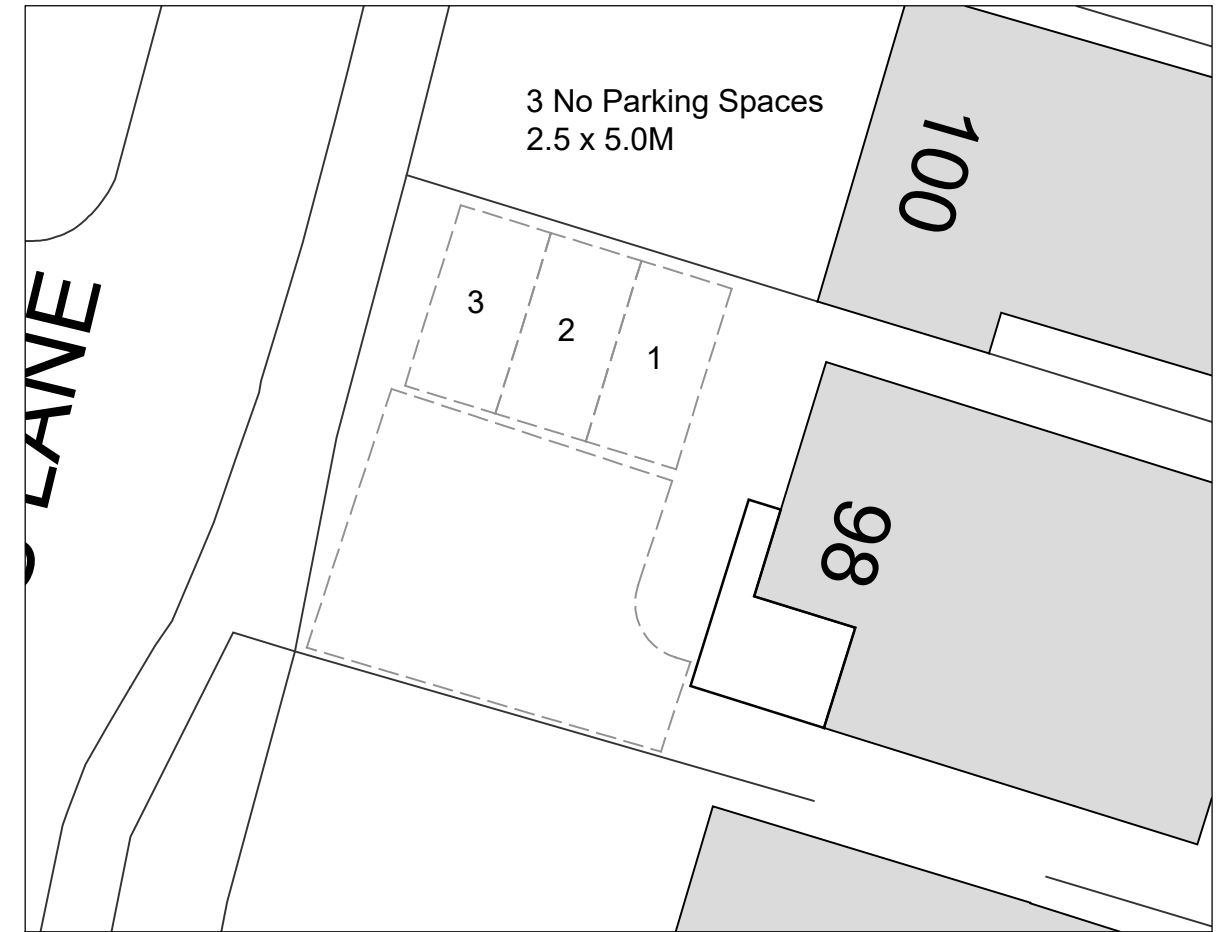



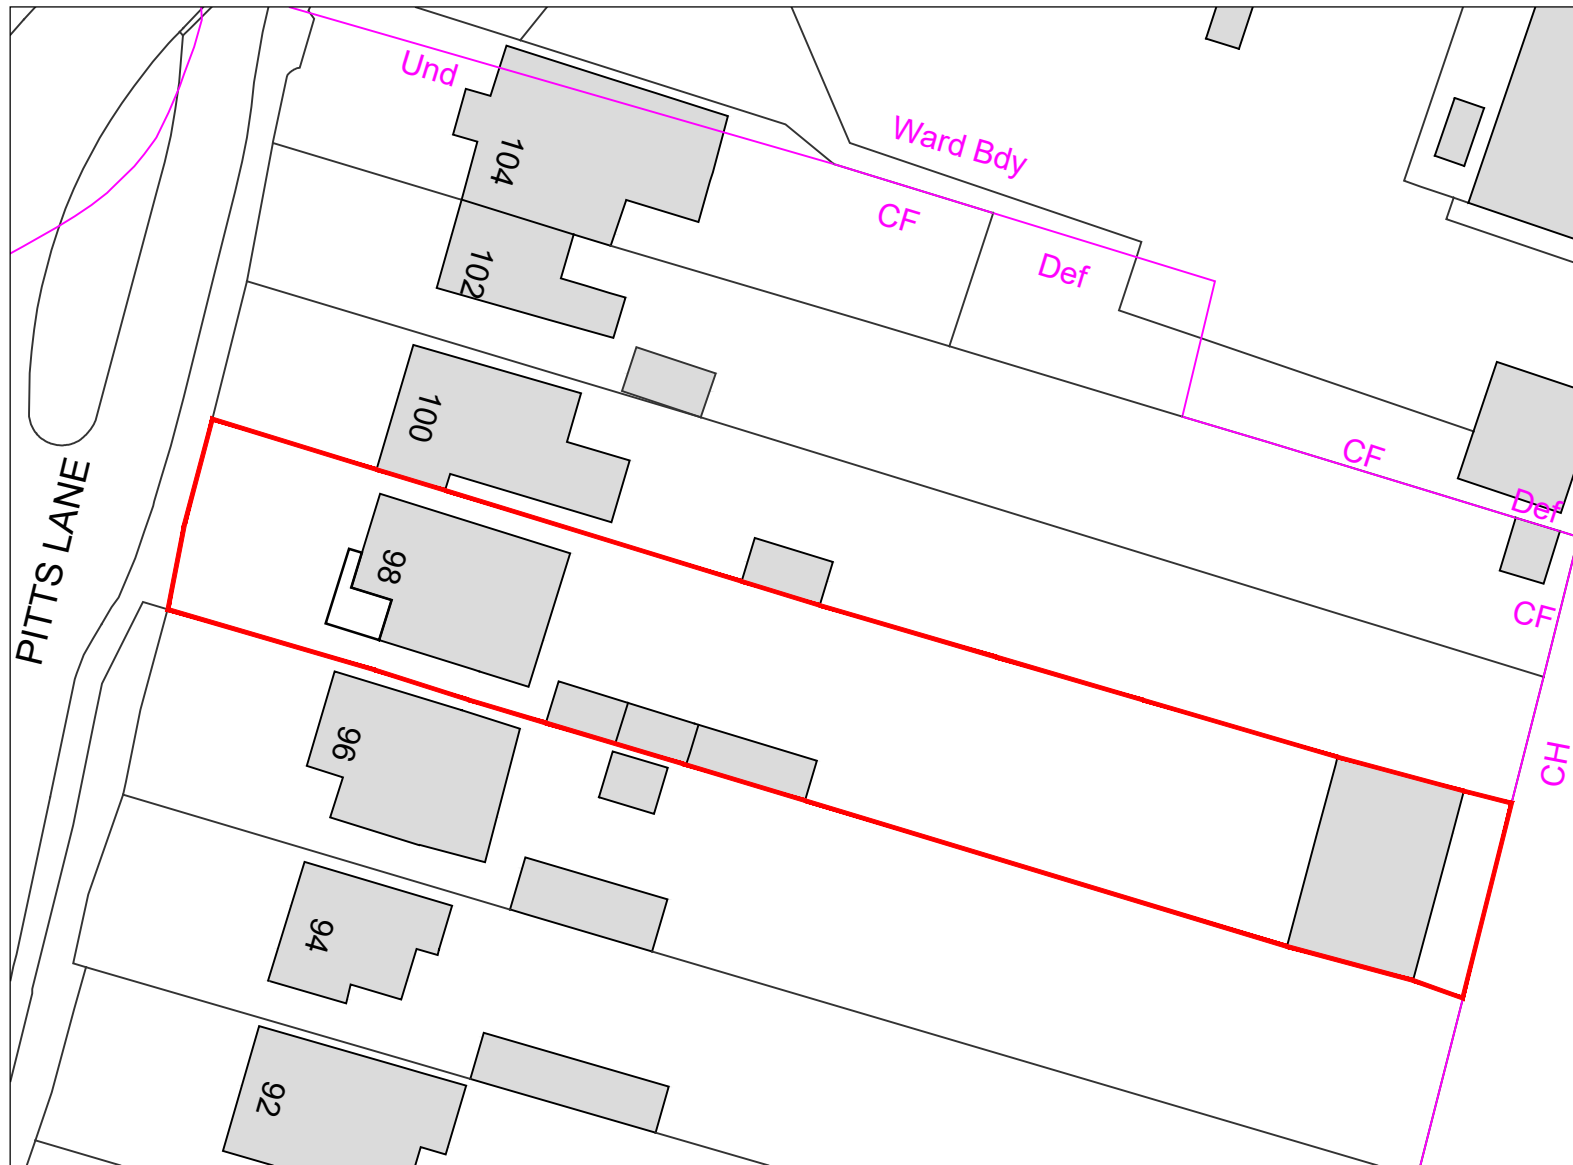


Parking Plan
scale 1:1200

2 0 2 4 6 8 10
SCALE 1:200 m

Block Plan
scale 1:500

5 0 5 10 15 20 25
SCALE 1:500 m

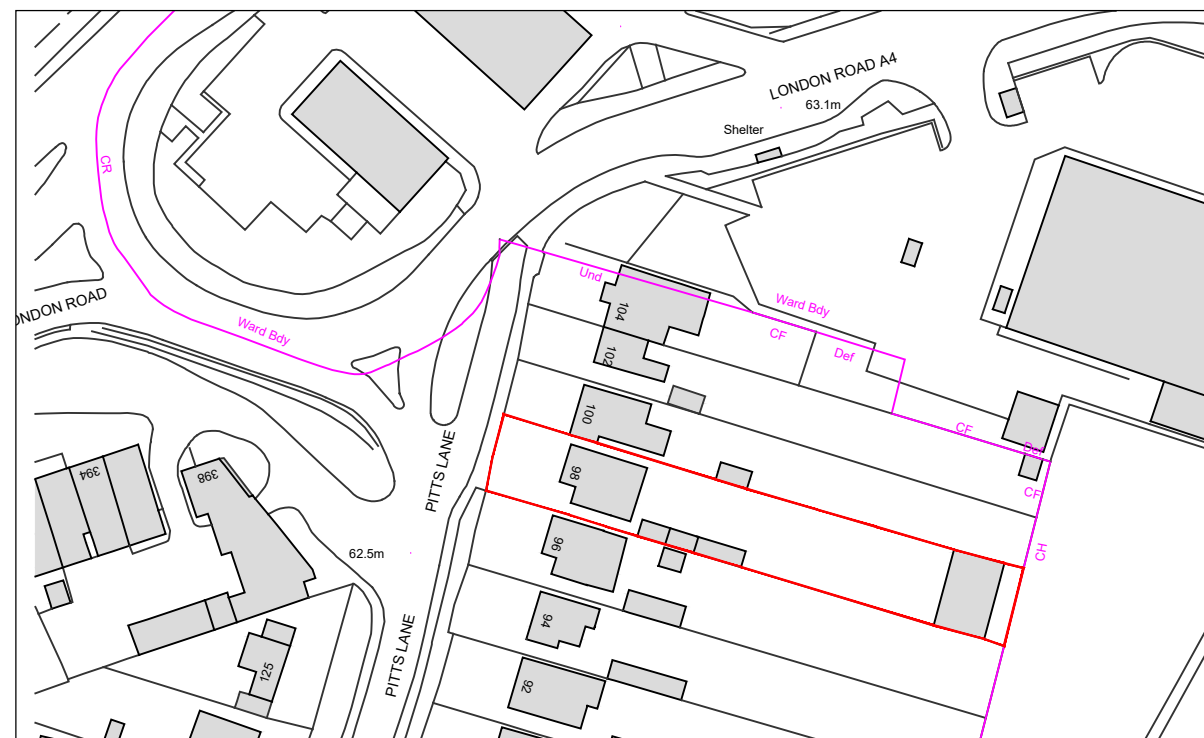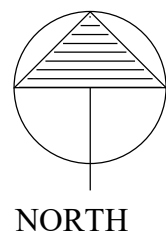

Location Plan
scale 1:1250

10 0 10 20 30 40 50
SCALE 1:1250 m

REV	DATE	NOTES	BY
FOR ISSUE AS PLANNING APPLICATION			
— David Tingle — Building Design & Surveying Services			
17 Woodland Drive, Tilehurst, Reading Berkshire, RG30 4RT. T: 0118.9419311 M: 07711902344 Copyright © David Tingle Building Design (2003)			
MR M.MEHMOOD 98 PITTS LANE, EARLEY READING RG6 1BU			
PROPOSED TWO STOREY FRONT PORCH EXTENSION AND PART REAR GARAGE CONVERSION LOCATION & BLOCK PLANS Scale: 1:1250 & 1:500 A3 Date: July 2025 Dwg No: 98PL.SP100 Rev:			