


Location Plan

Site Address: 17, Duffield Road, Woodley, RG5 4RL

Date Produced: 25-Jul-2025

Scale: 1:1250 @A3

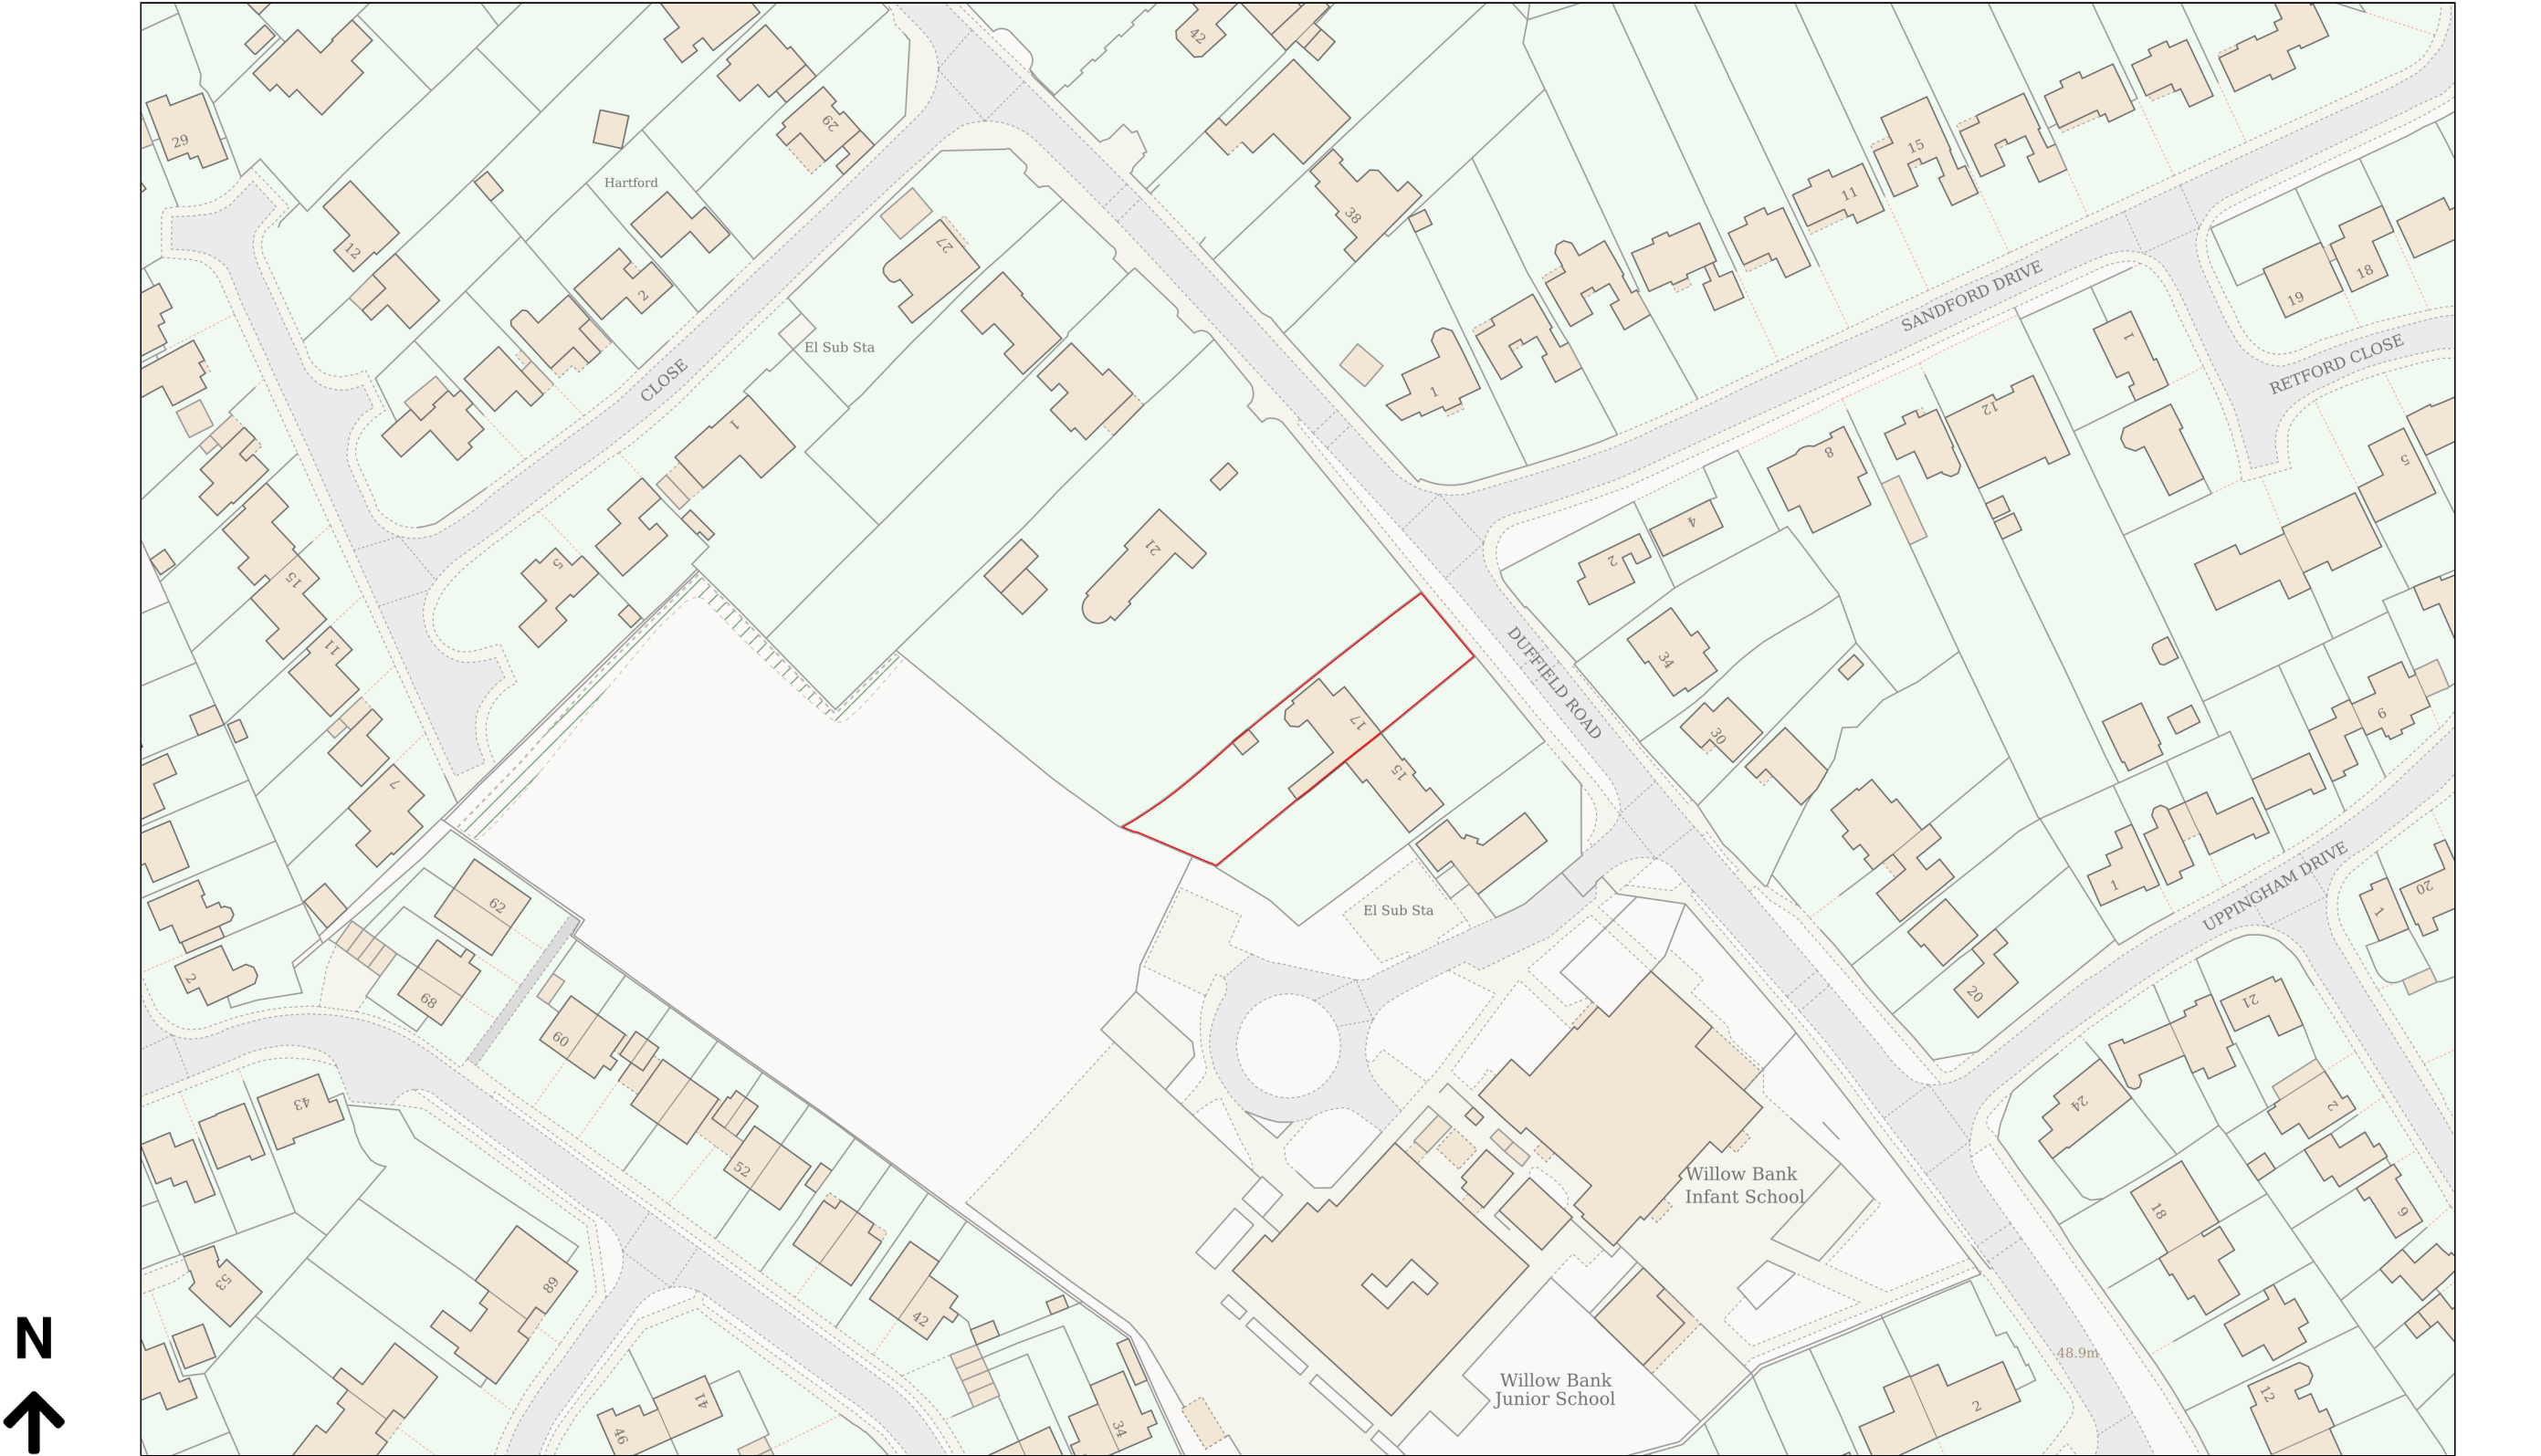

Planning Portal Reference: PP-14204673v1

