
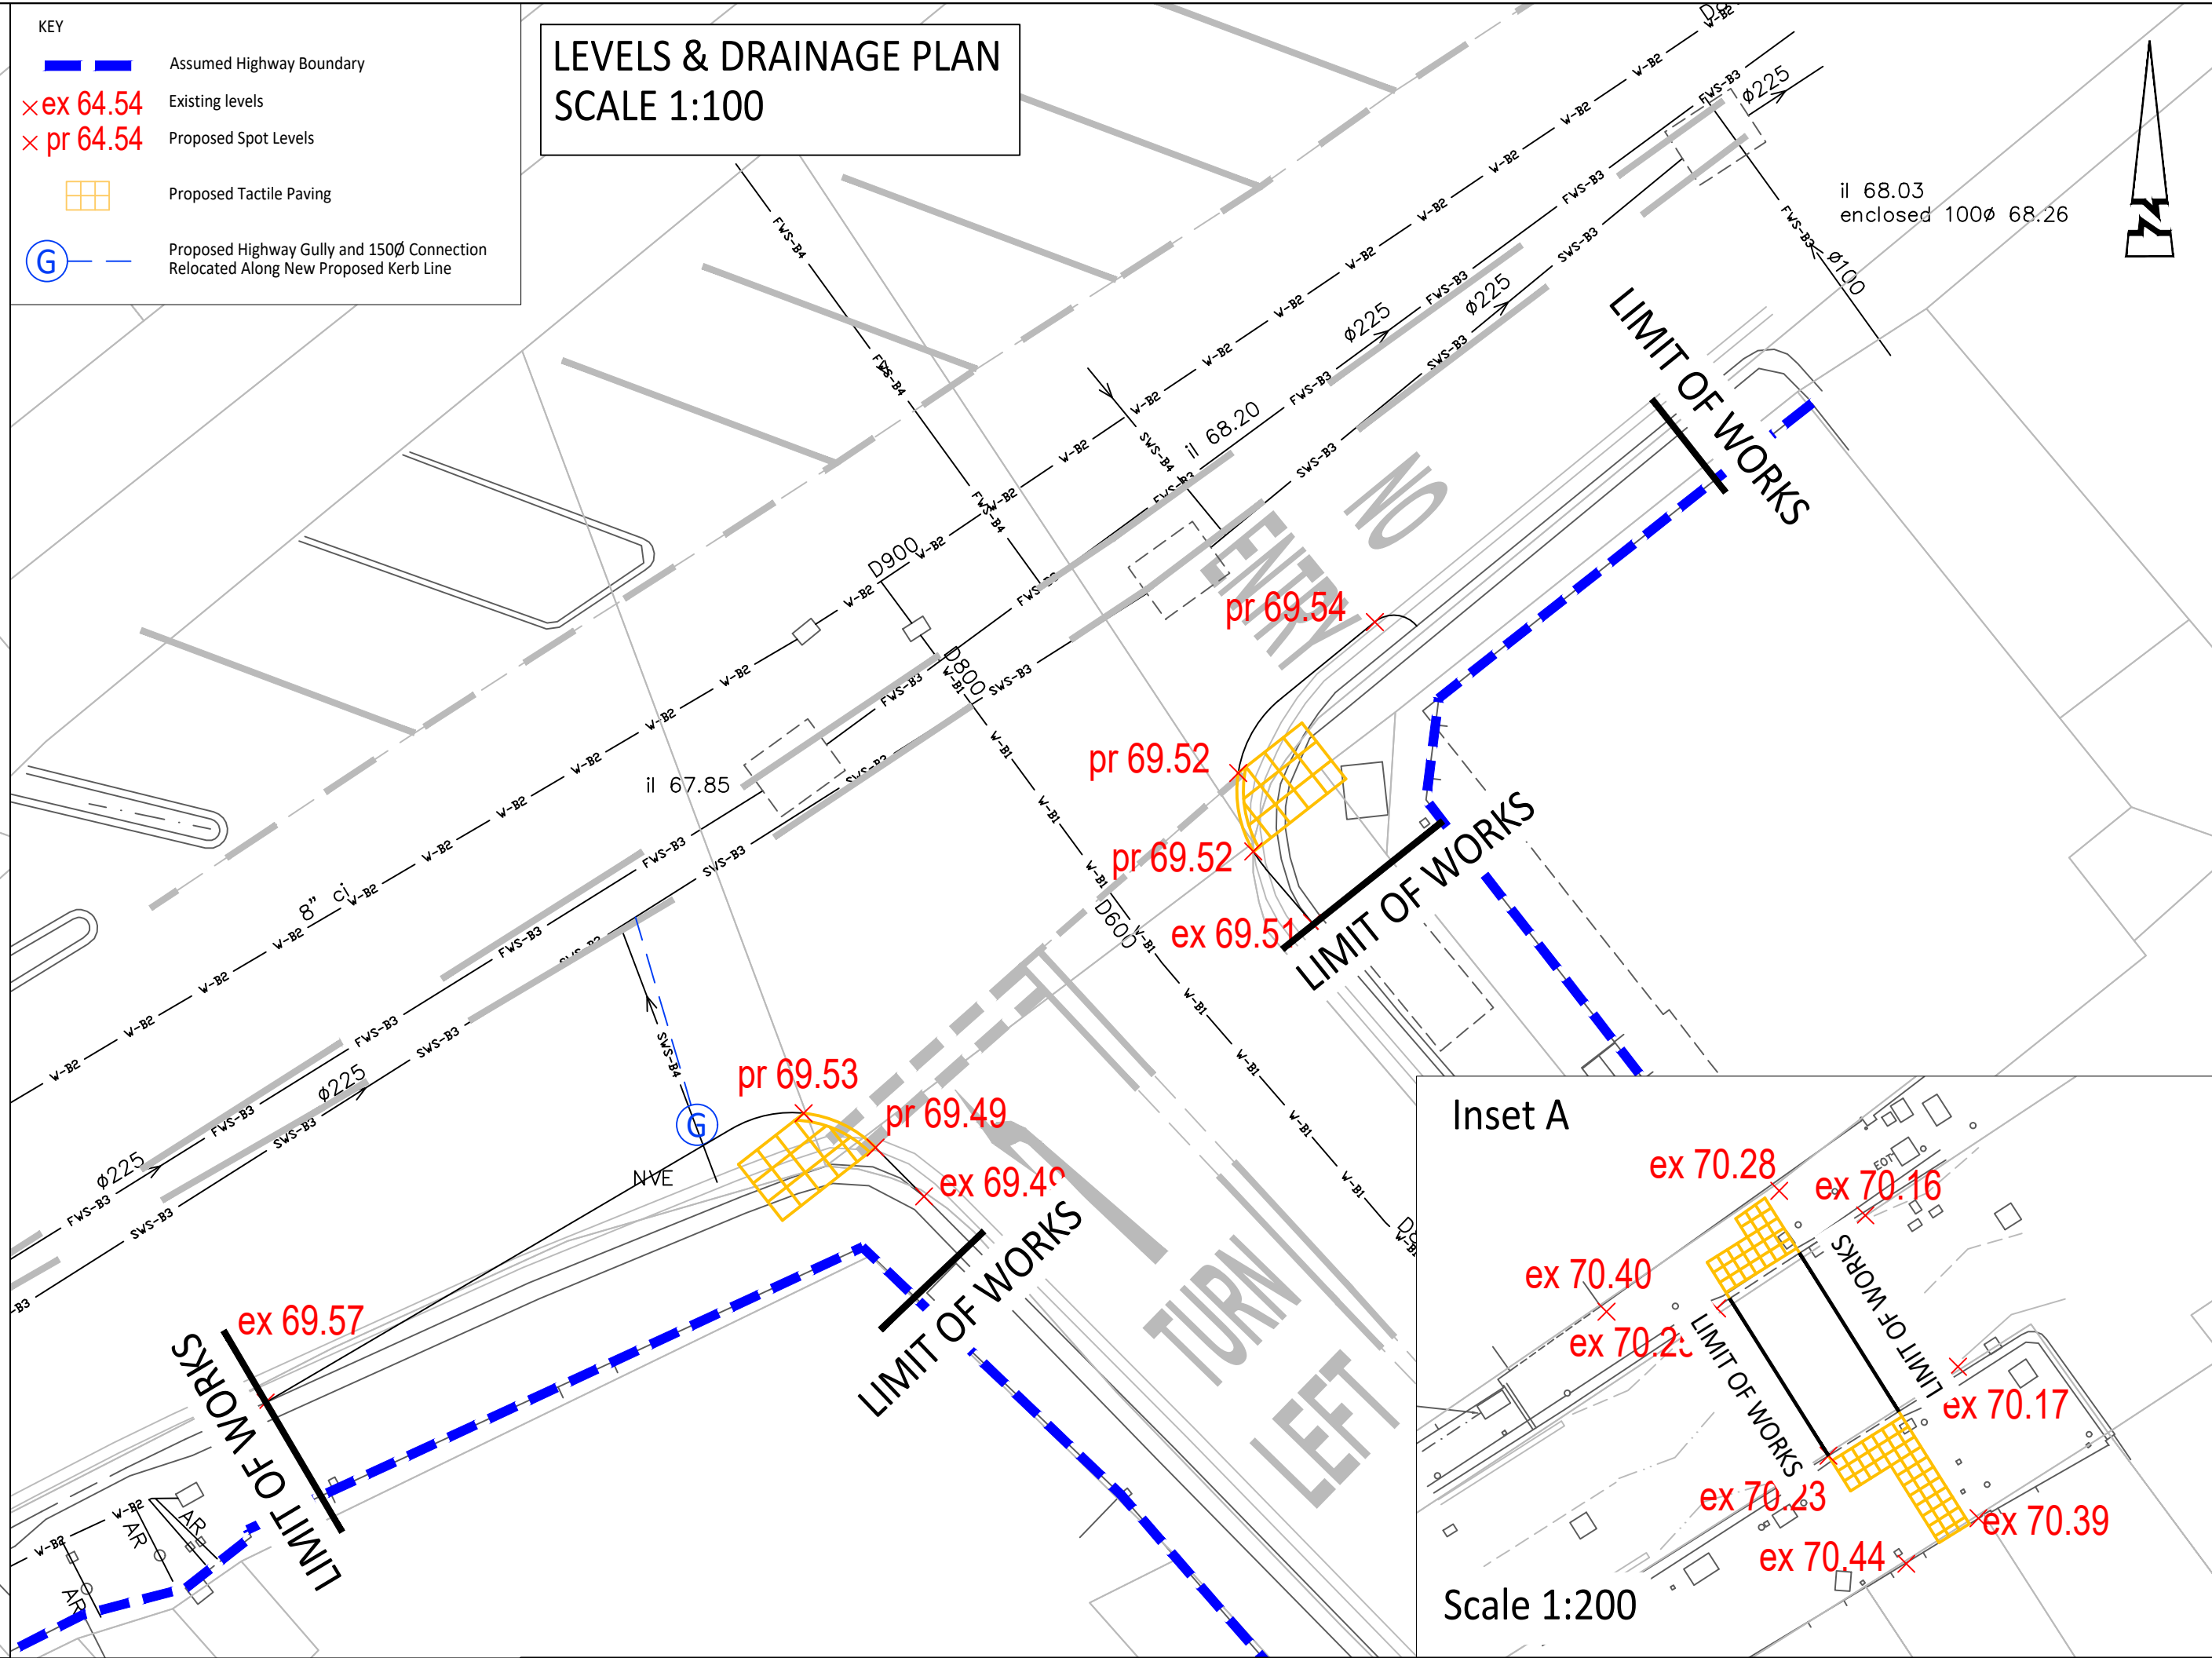


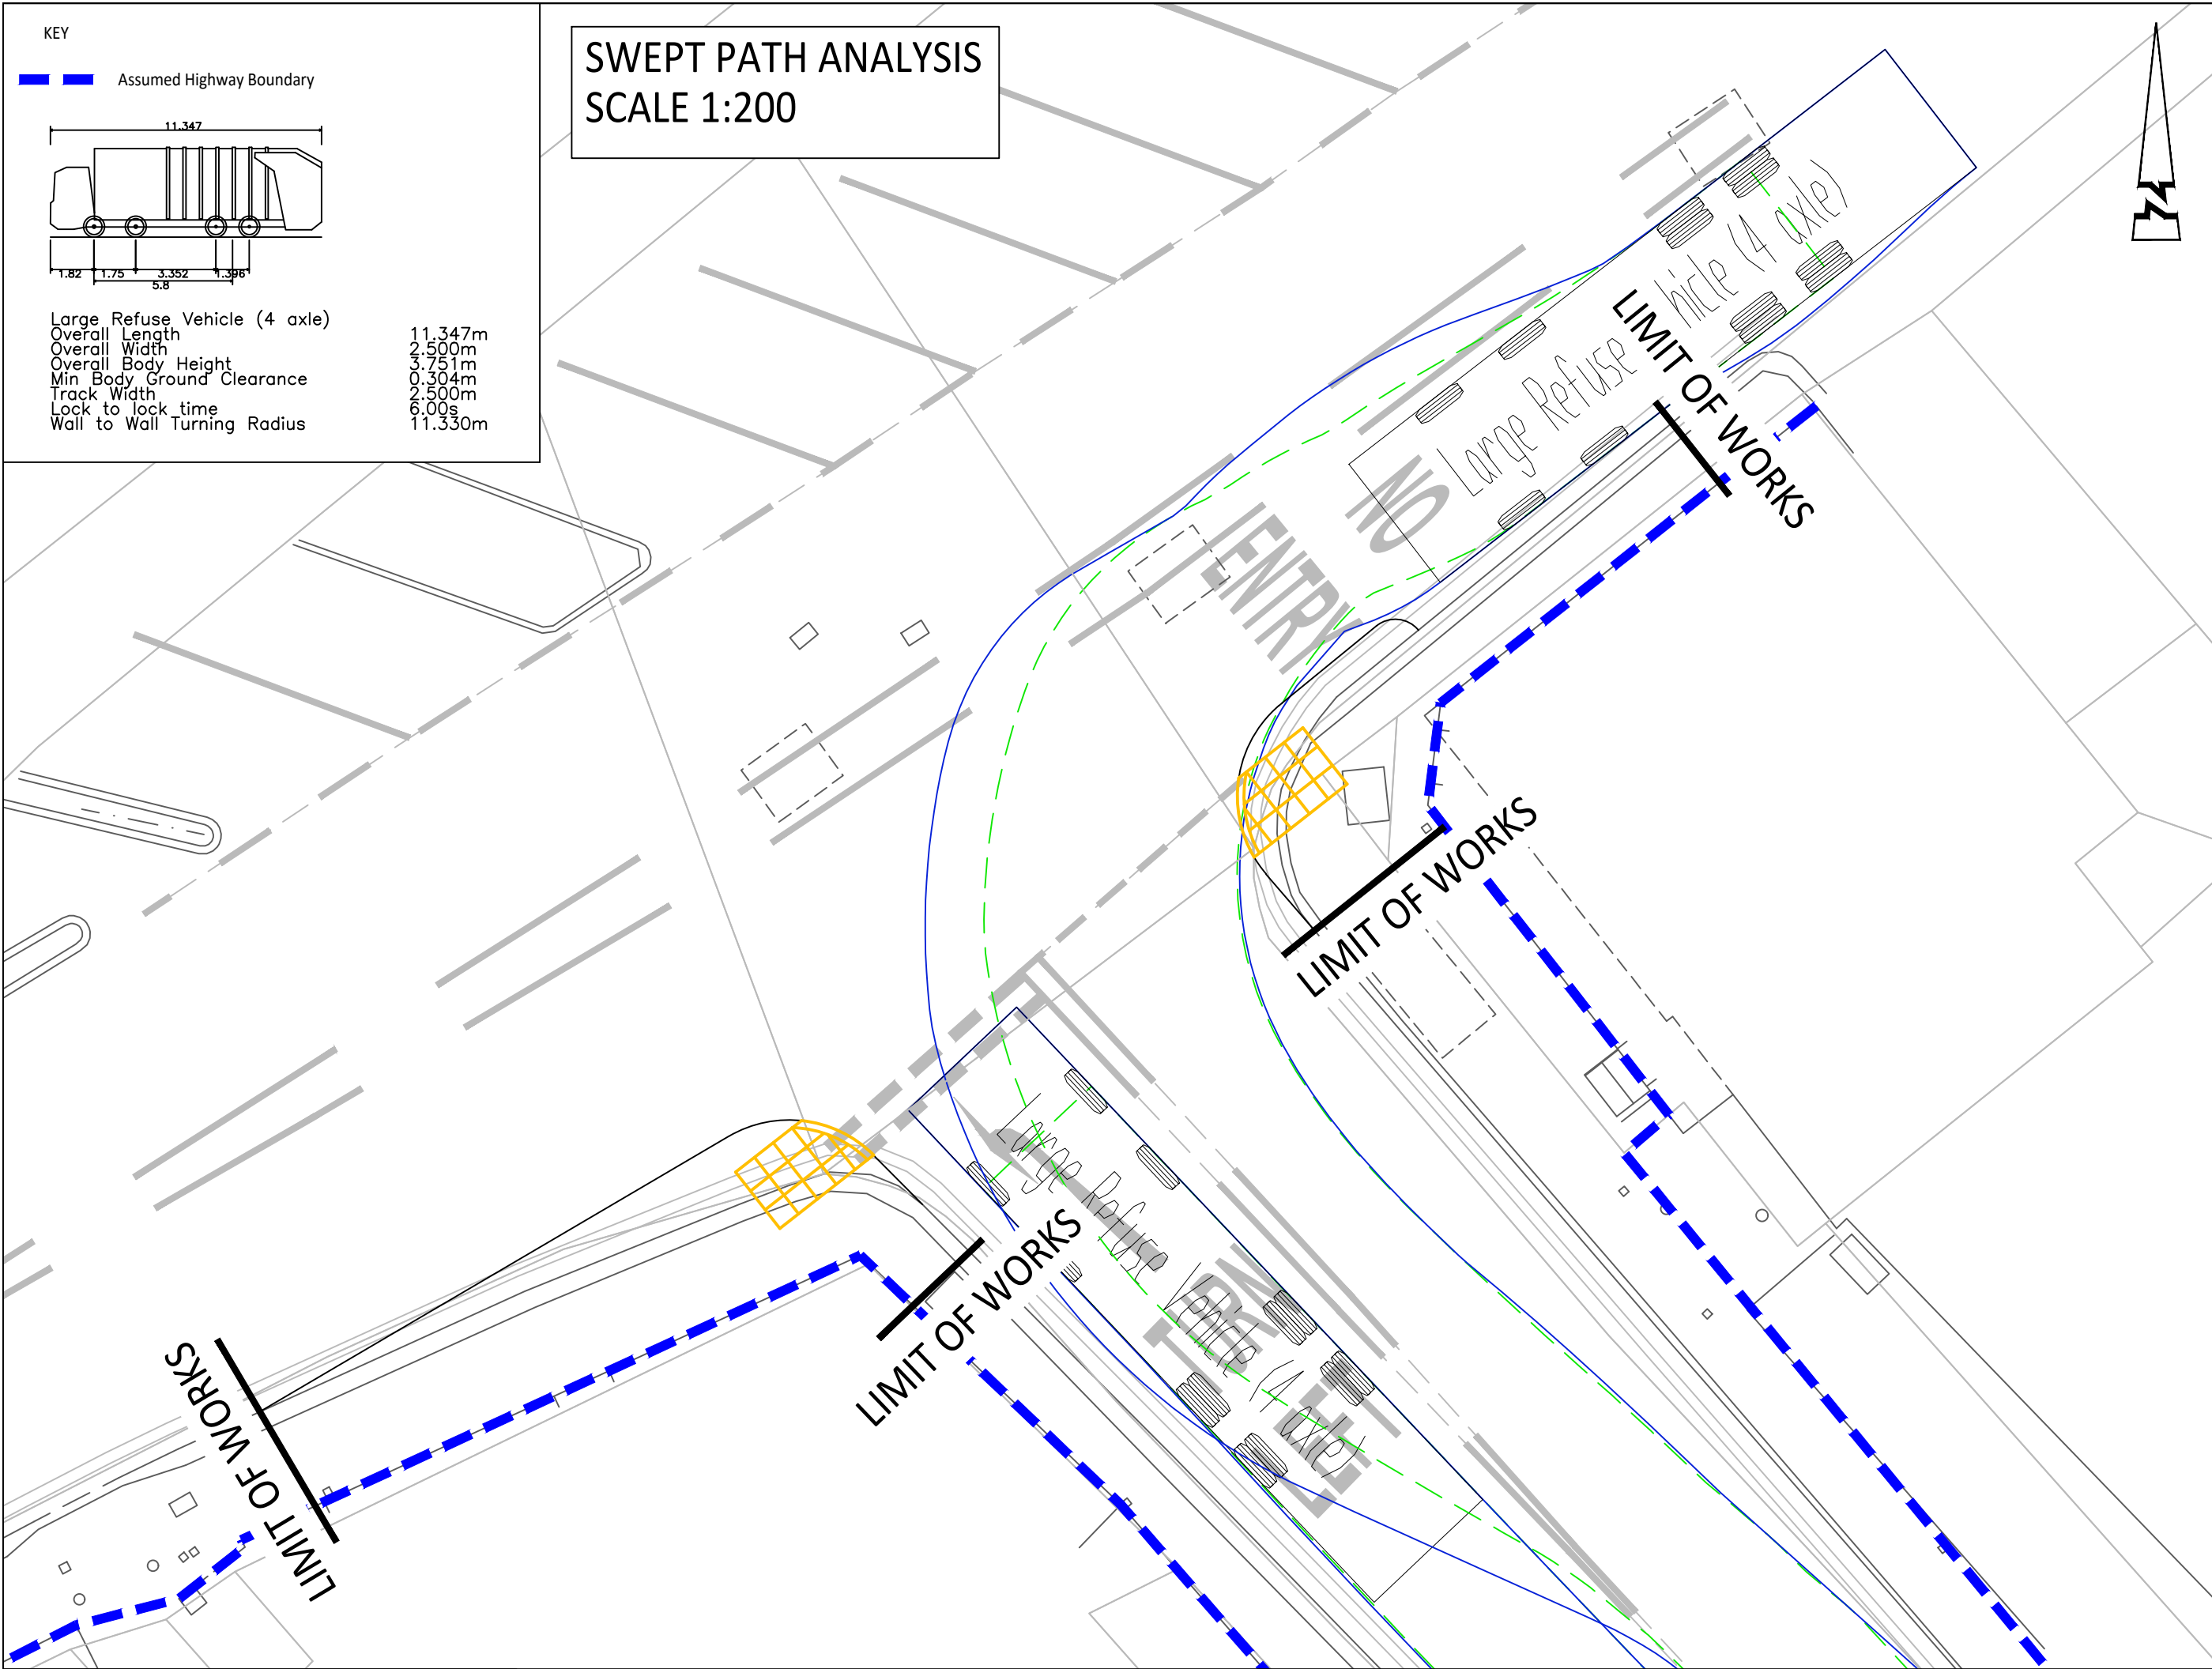

© ABLEY LETCHFORD PARTNERSHIP LTD.
This drawing should not be reproduced without consent.



GENERAL NOTES:

- Do not scale.
- This drawing is to be read in conjunction with and checked against all other drawings, Engineering details, Specification and any structural, Geotechnical or other specialist document provided.
- Any anomaly or contradiction between any of the above is to be reported to the Engineer.

0 1 2 3 4 5 6 7 8 9 10m
Scale 1:200

0 1 2 3 4 5m
Scale 1:100

SUBJECT TO
TECHNICAL APPROVAL

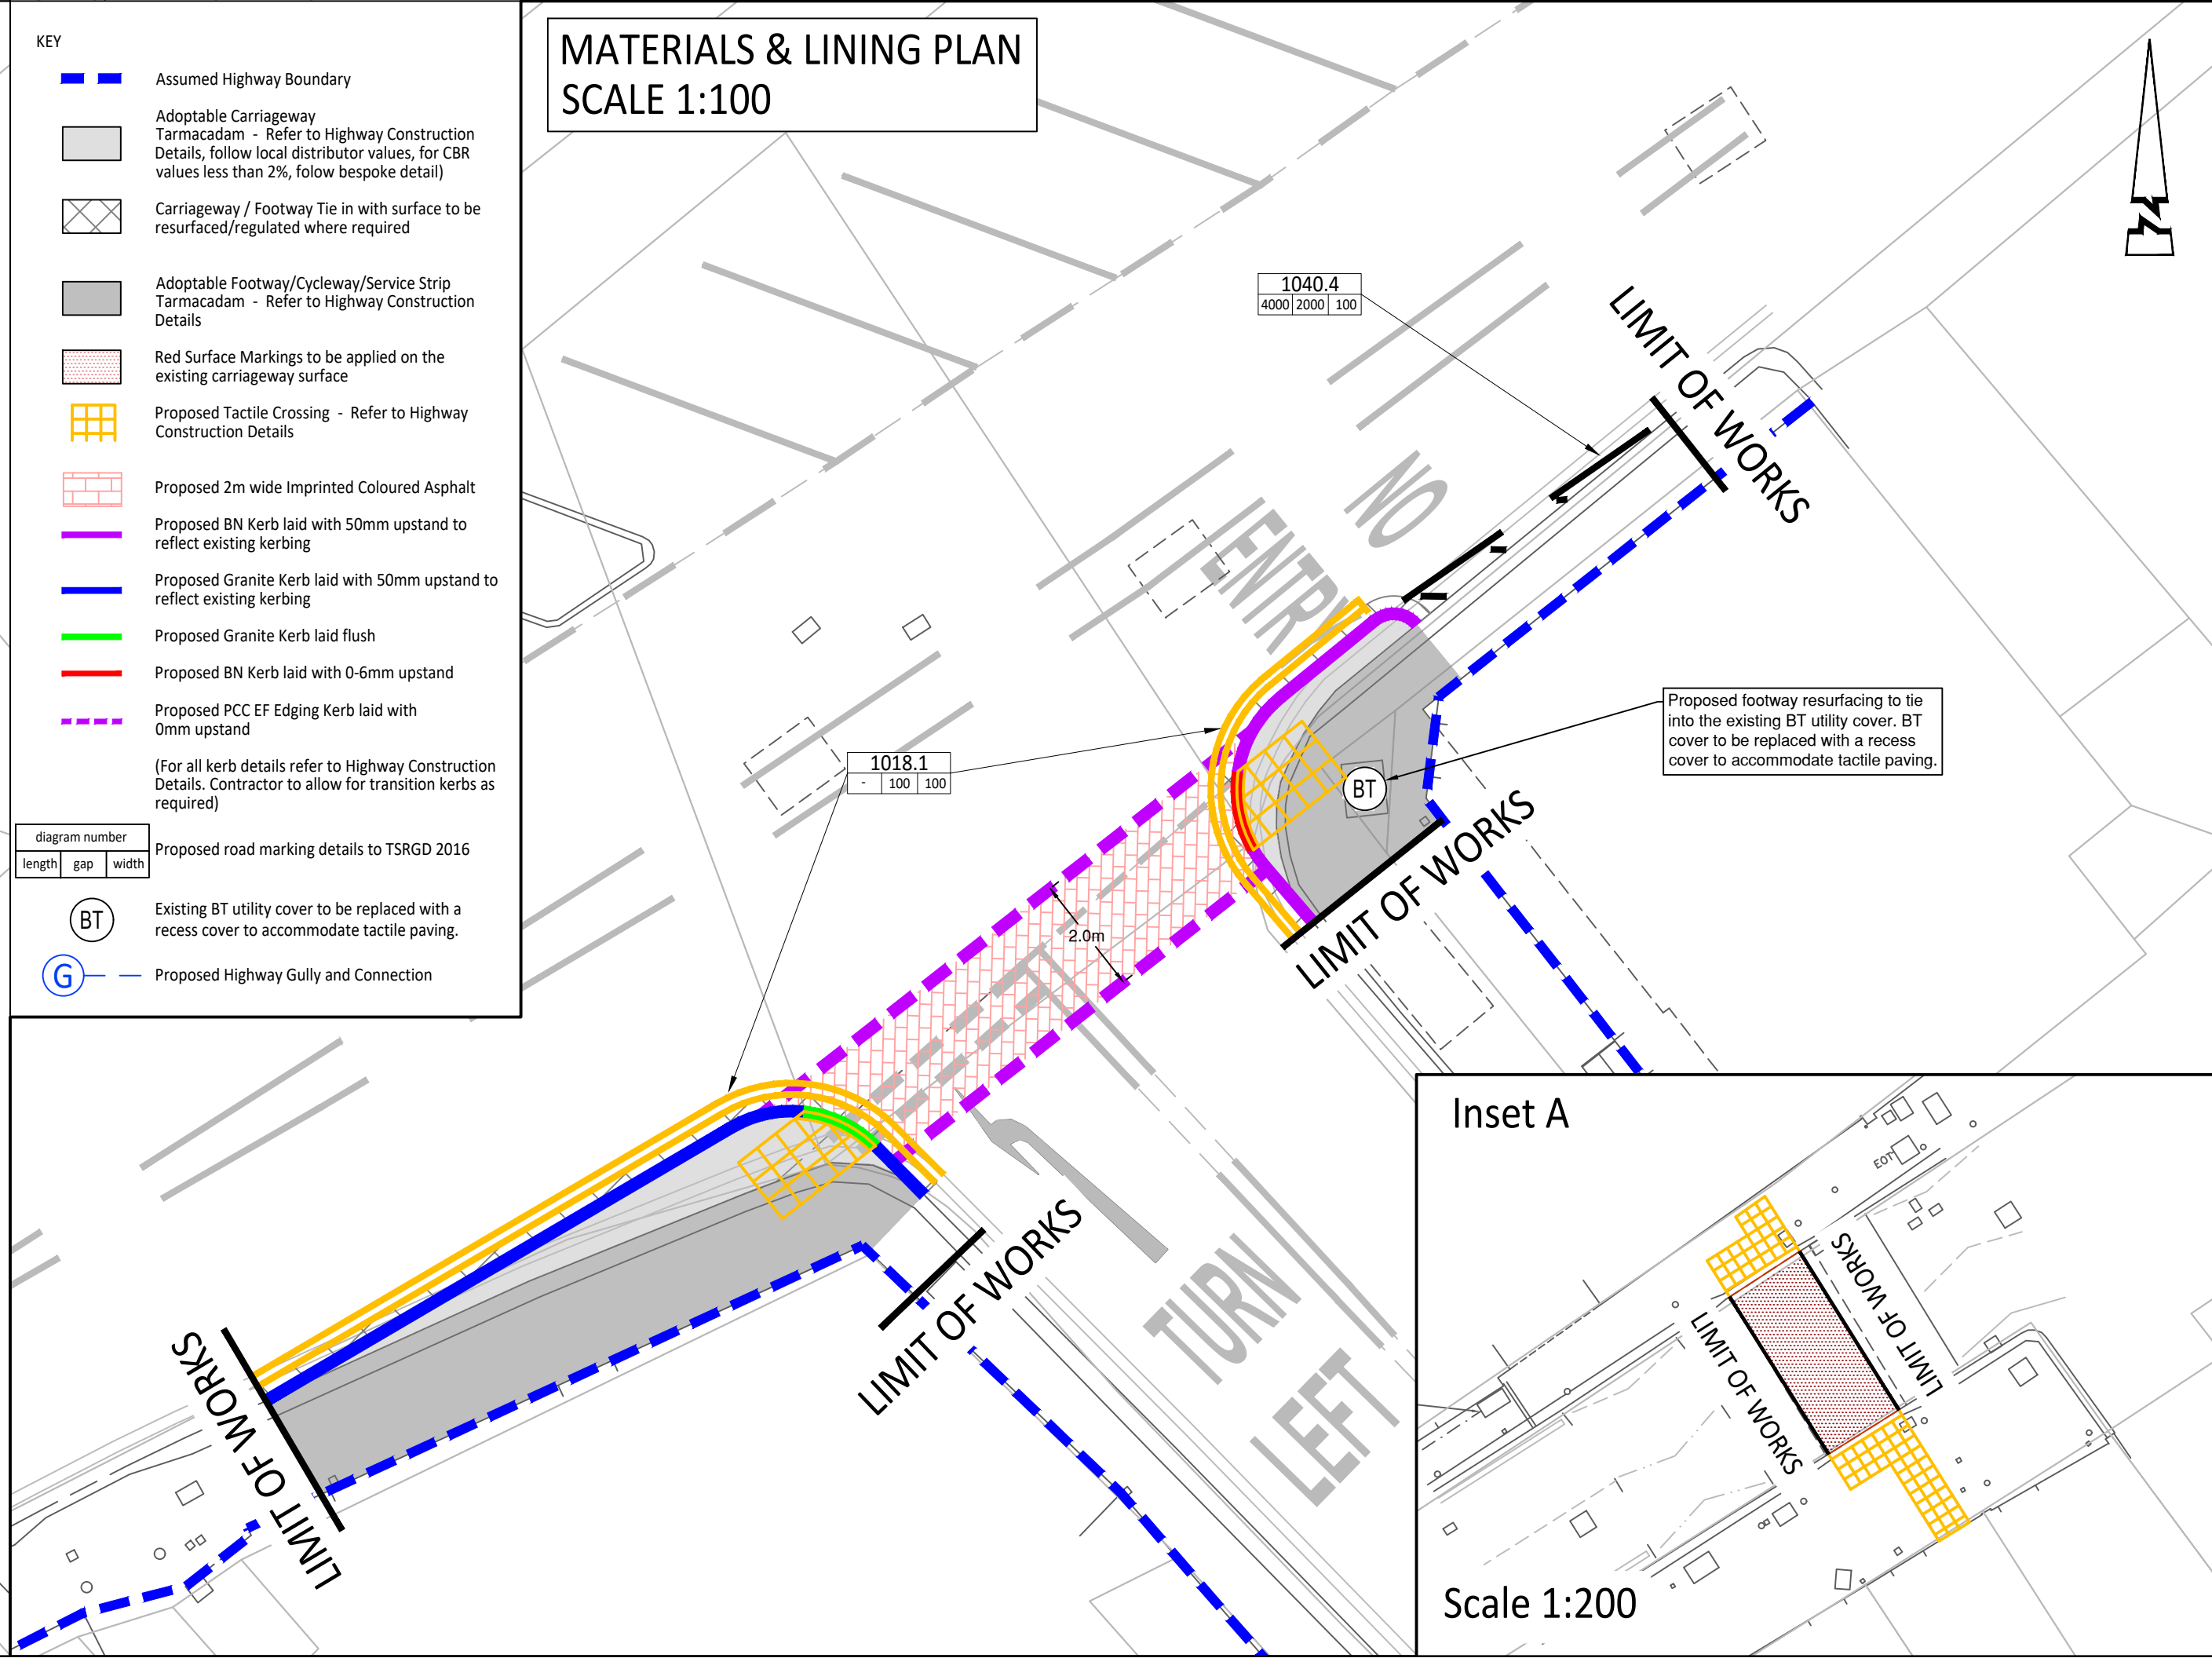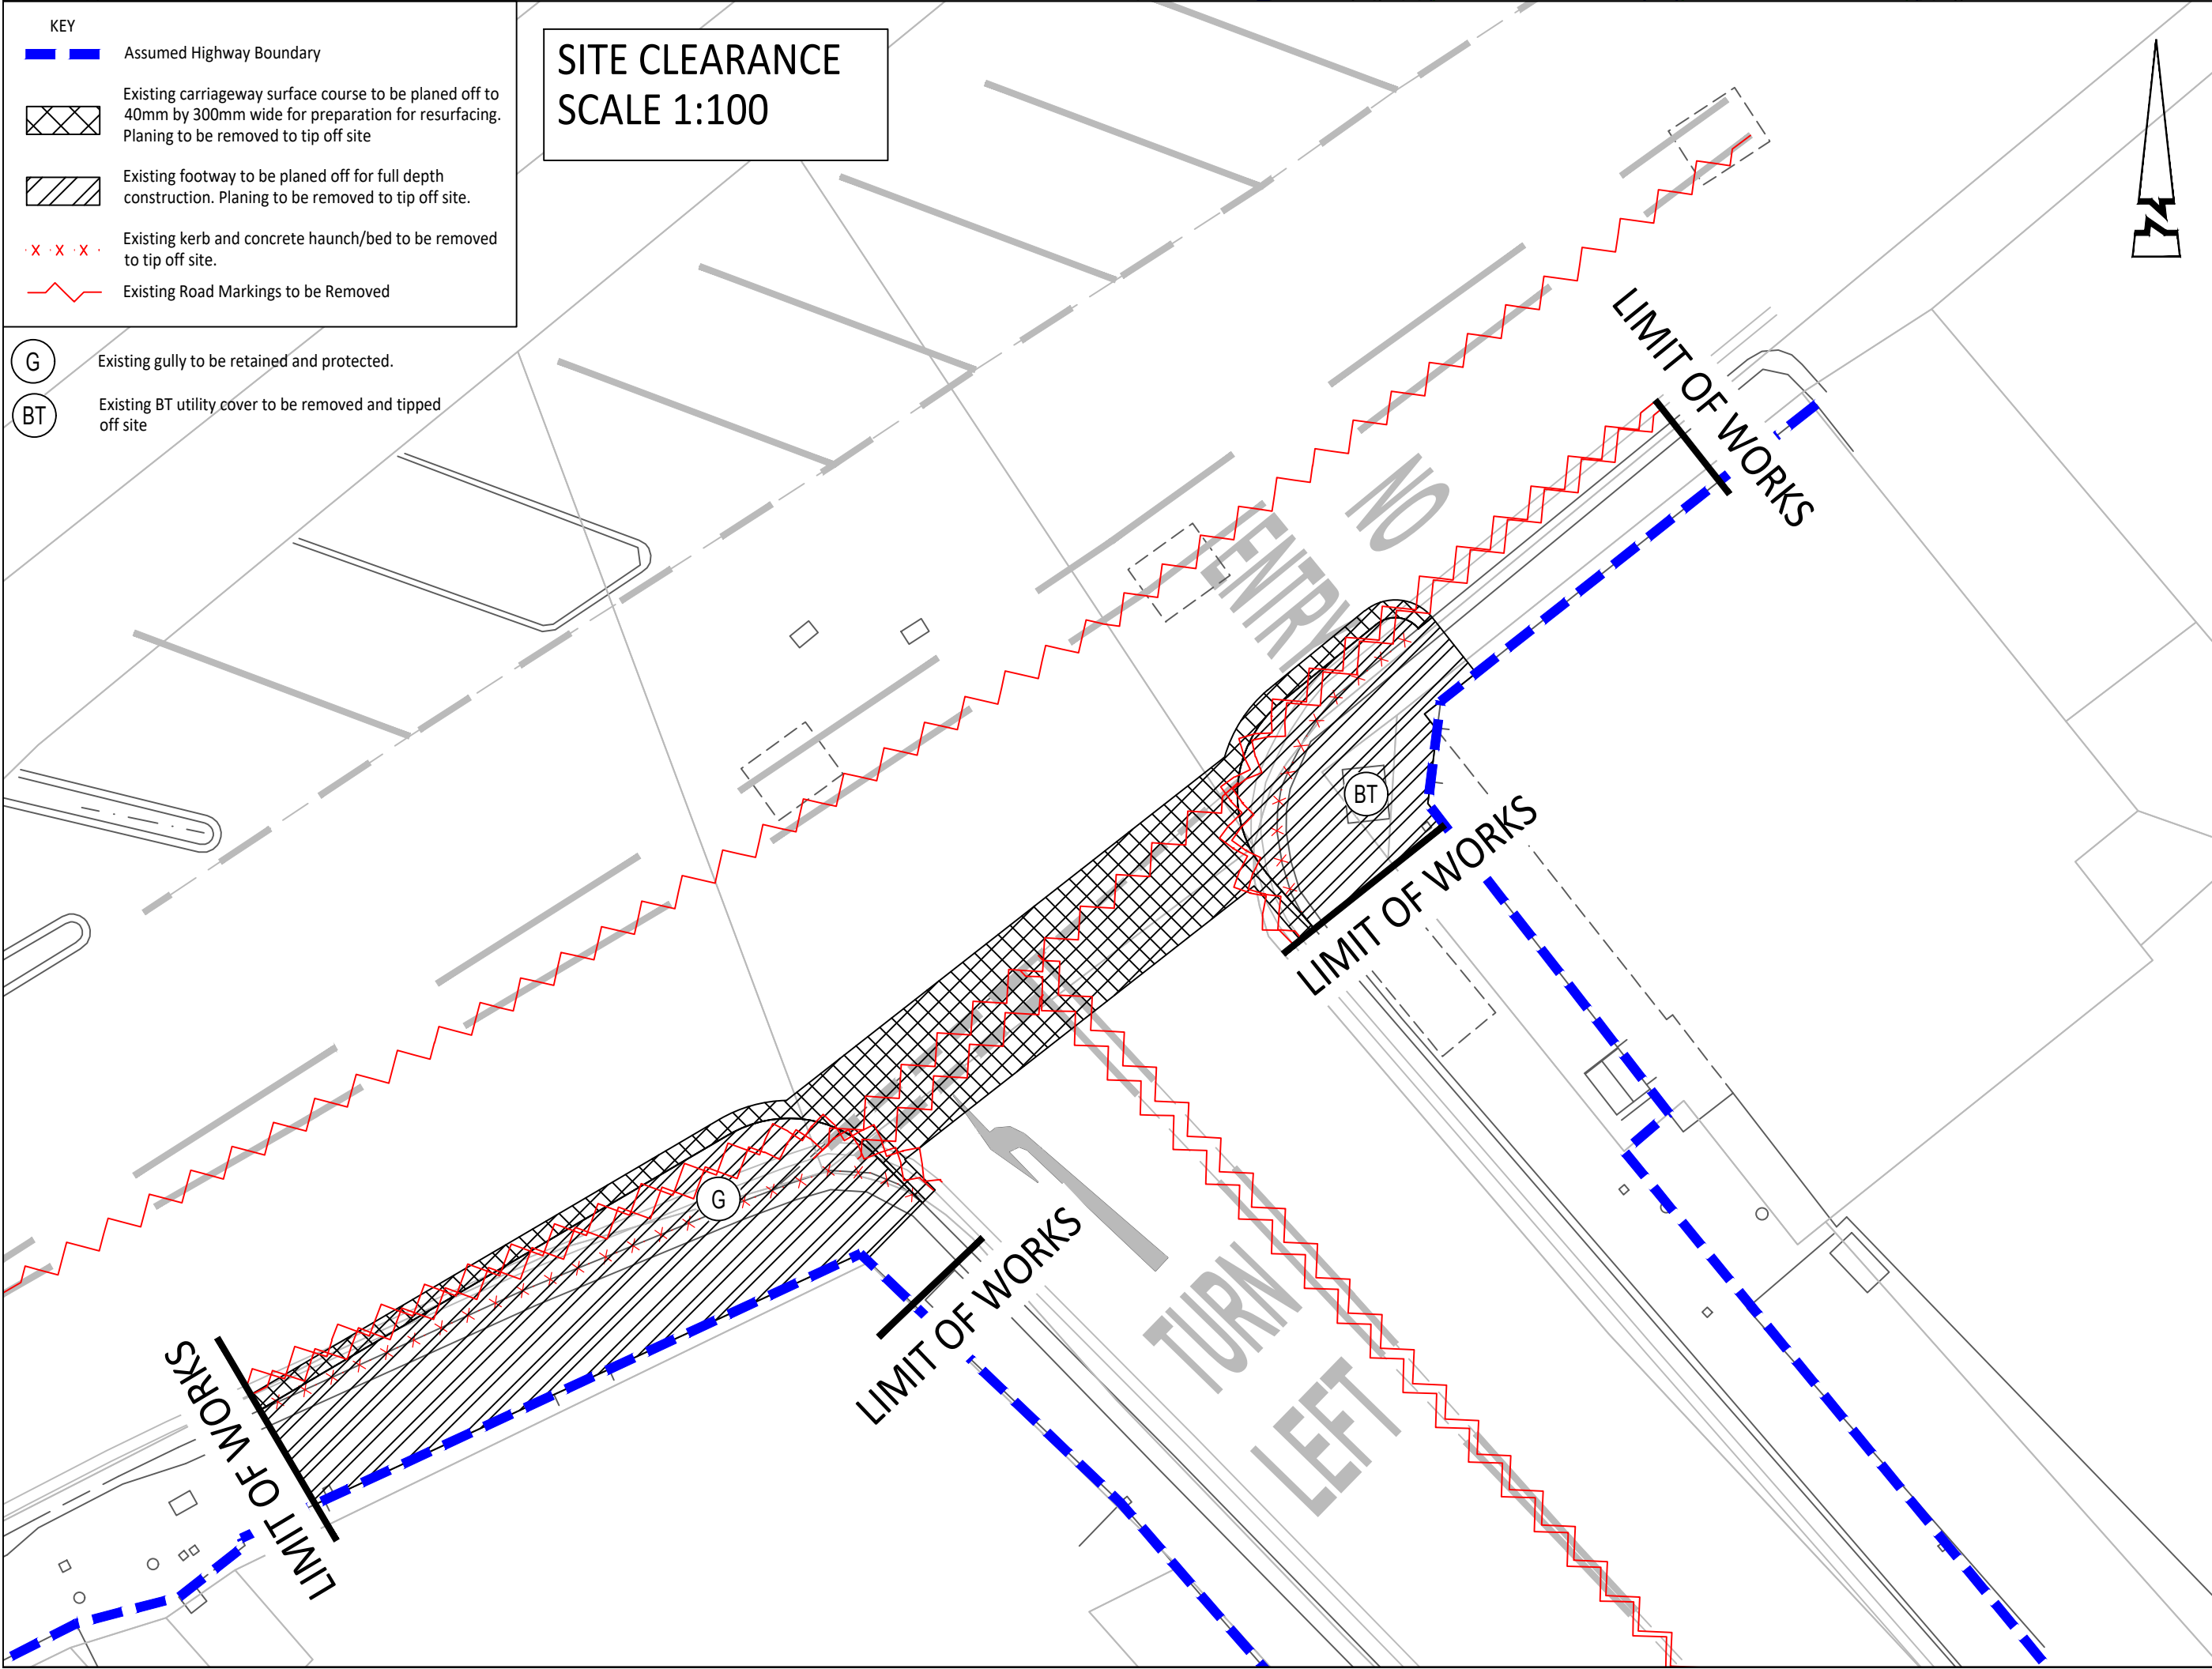

KEY PLAN:

Area A1

Inset A

NTS

P5	07/26	Updated to suit planning comments	CLL	RF
P4	02/26	Updated to suit speed survey results	RG	RF
P3	09/25	Updated to suit WBC comments	RG	CS
P2	07/25	Updated to suit WBC comments	AS	CS
P1	01/25	First Issue	RG	CS

Rev Date Description Drawn Checked

Abley Letchford

www.ableyletchford.co.uk

Client
**MILLER HOMES
KIER VENTURES**

Project
SOUTH WOKINGHAM SDL

Title
**AREA A1 - PEACH STREET
OFFSITE FOOTWAY
MITIGATION**

Status

Scale	Date	Drawn	Checked
AS SHN @ A1	JAN 2025	RG	CS

Drawing No.
A389-S278-A1-01

Revision
P5