

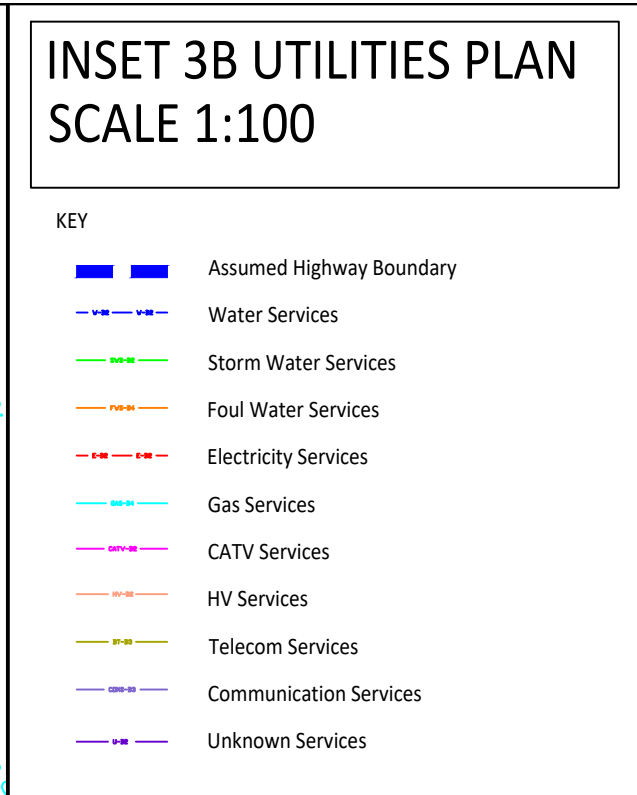
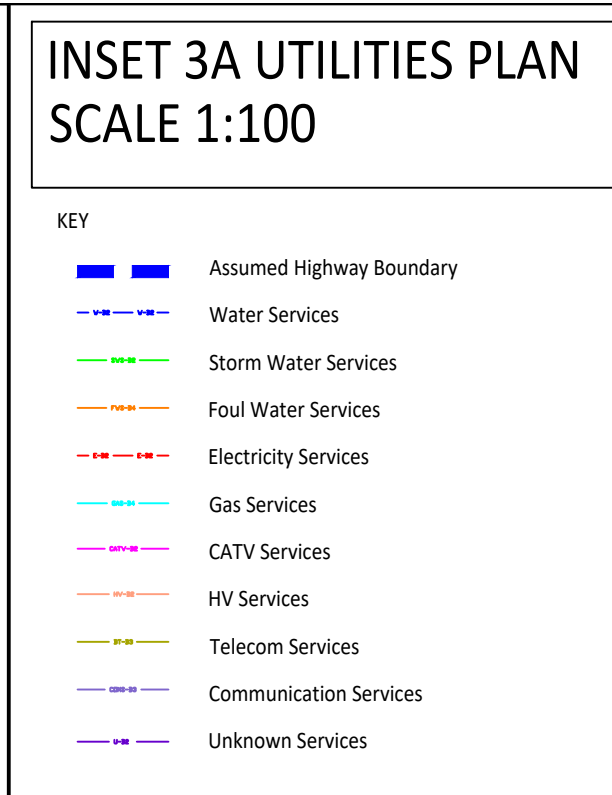
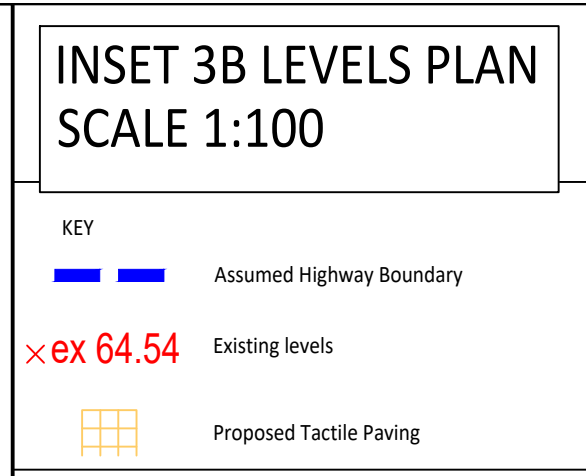
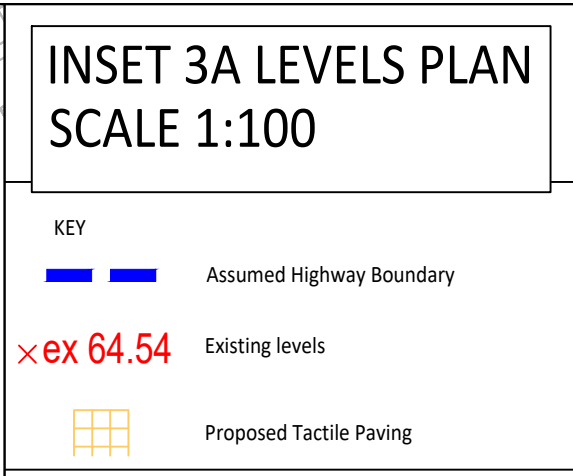
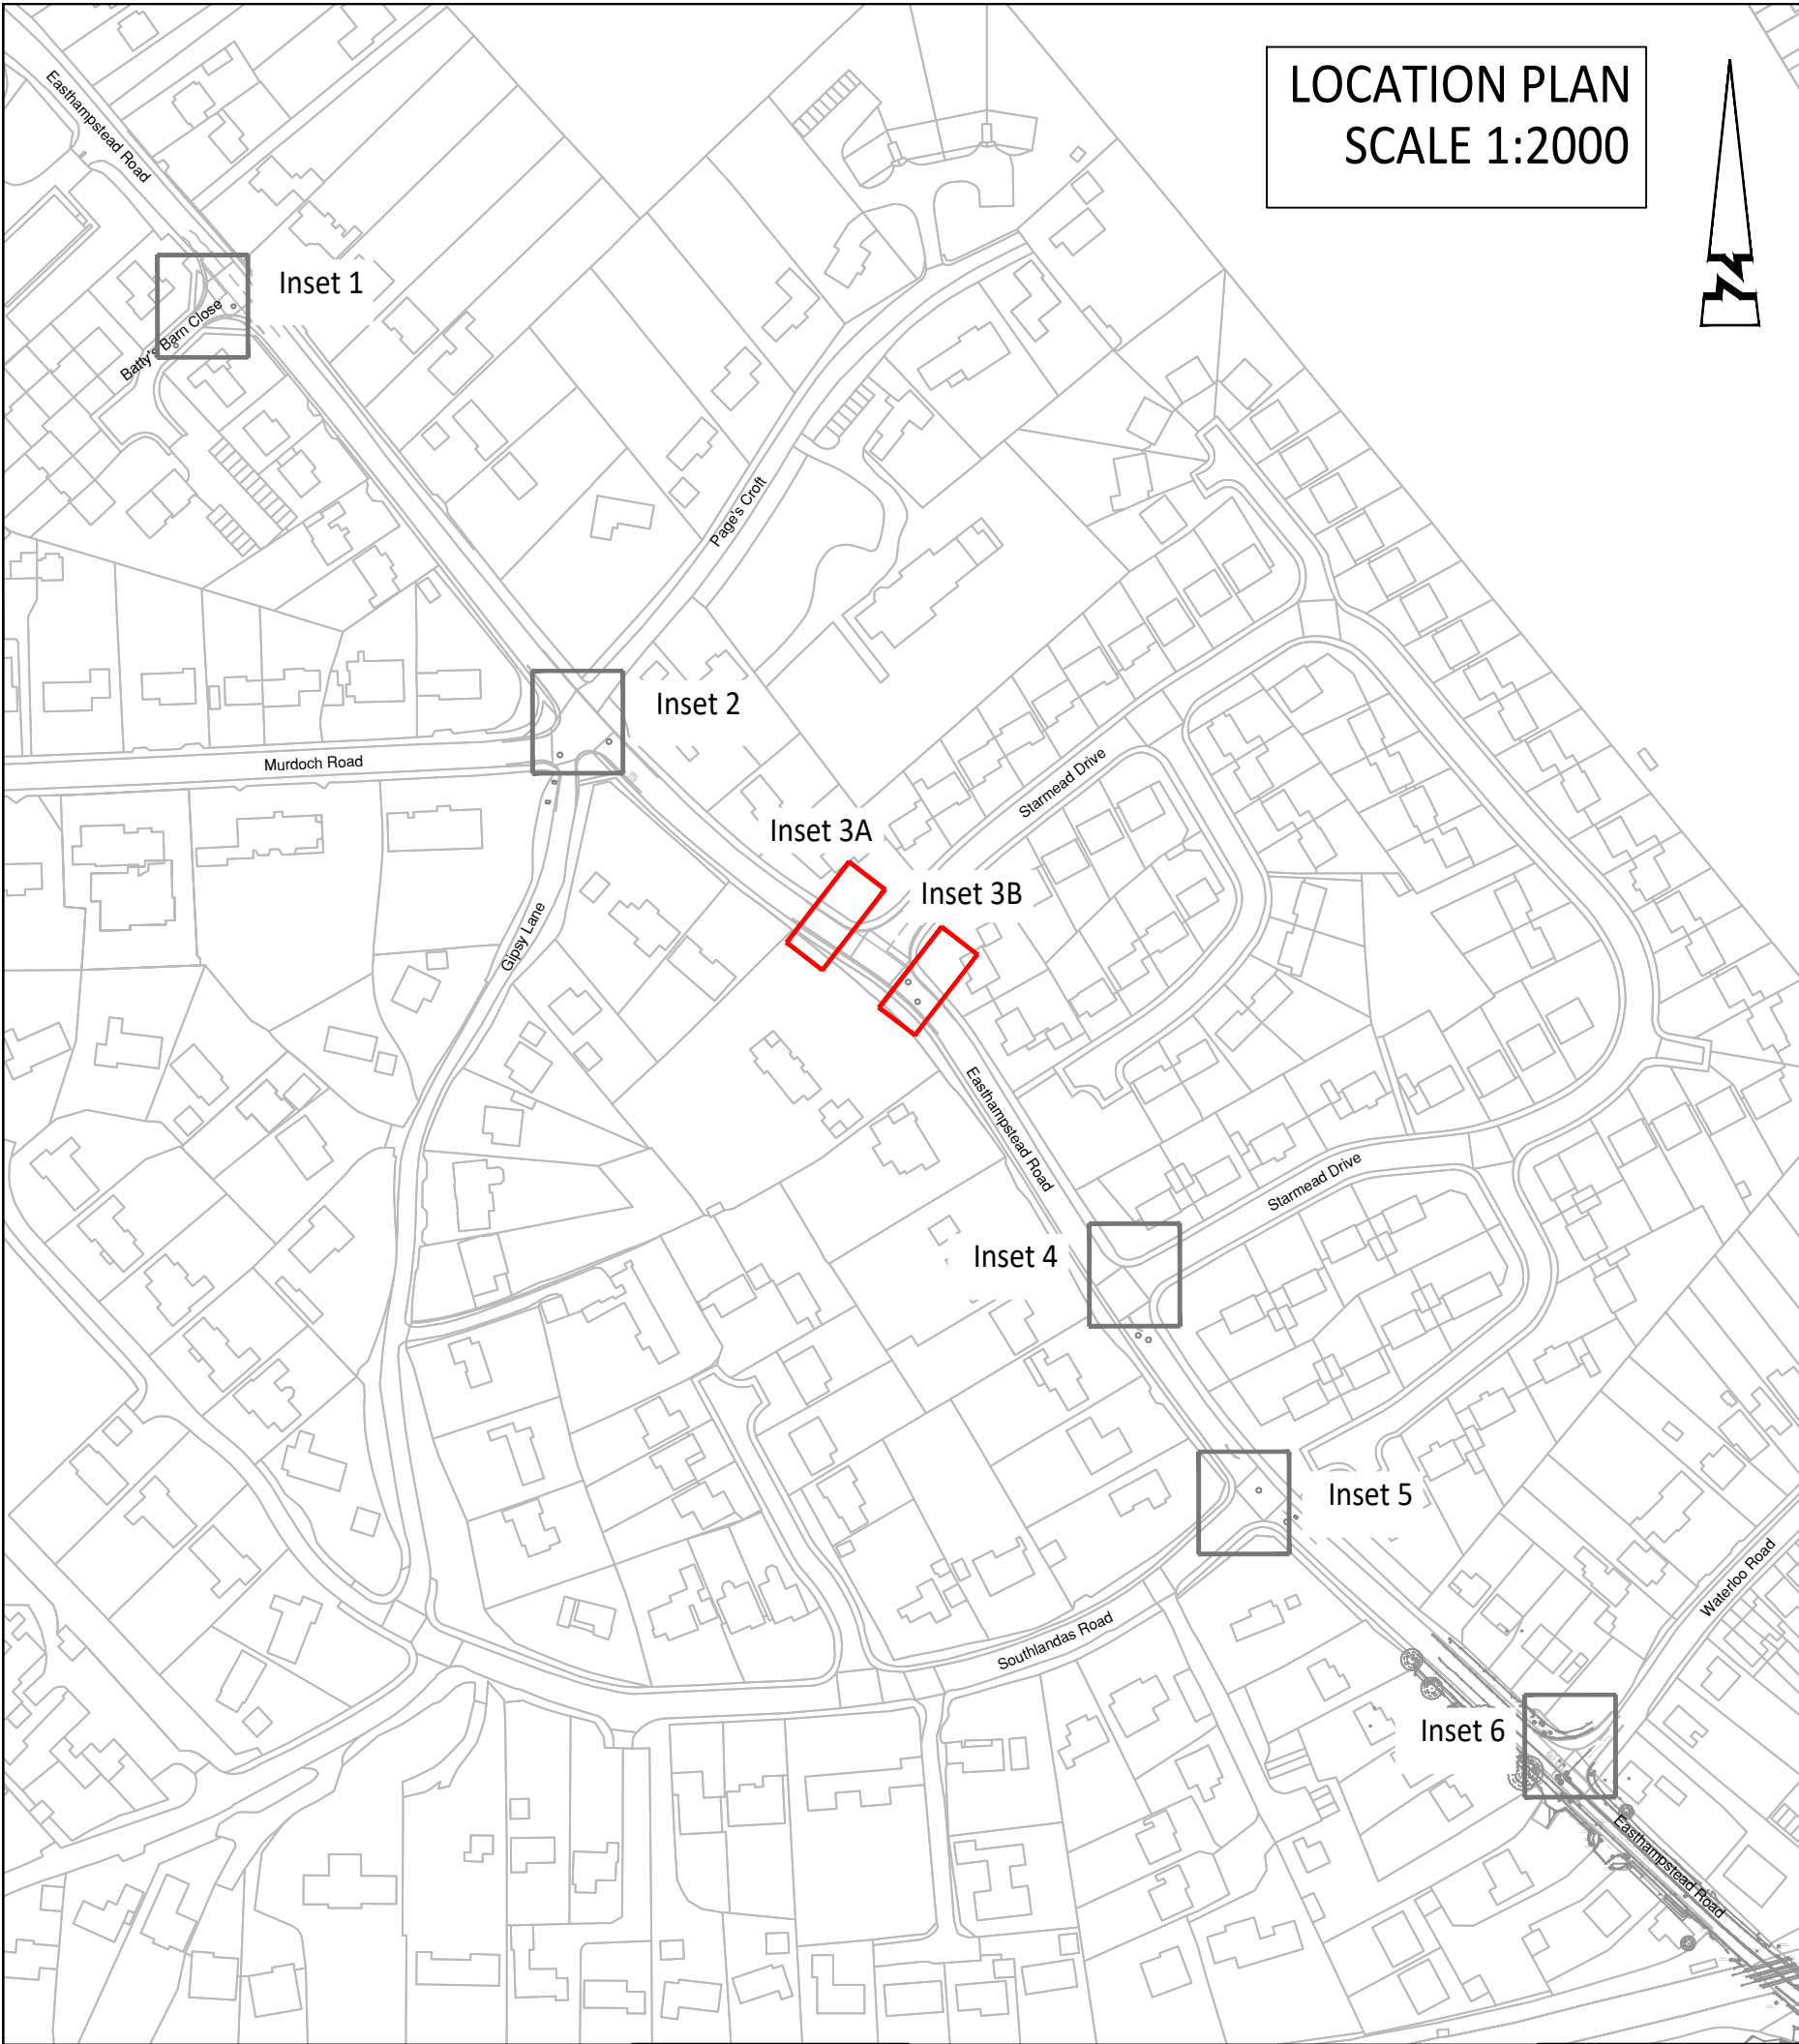
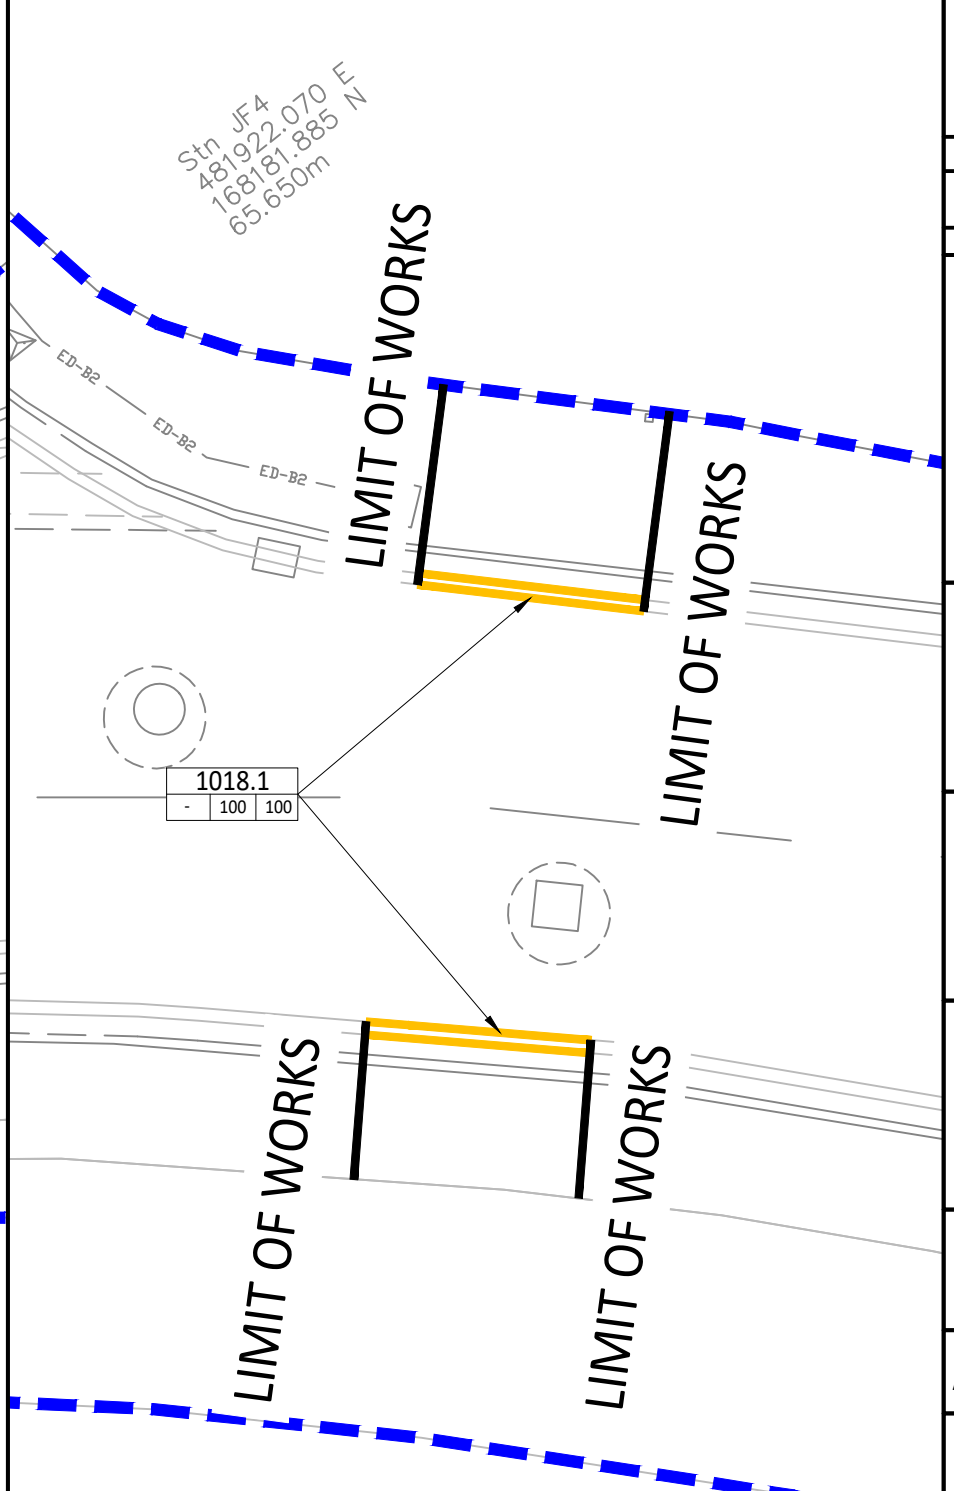
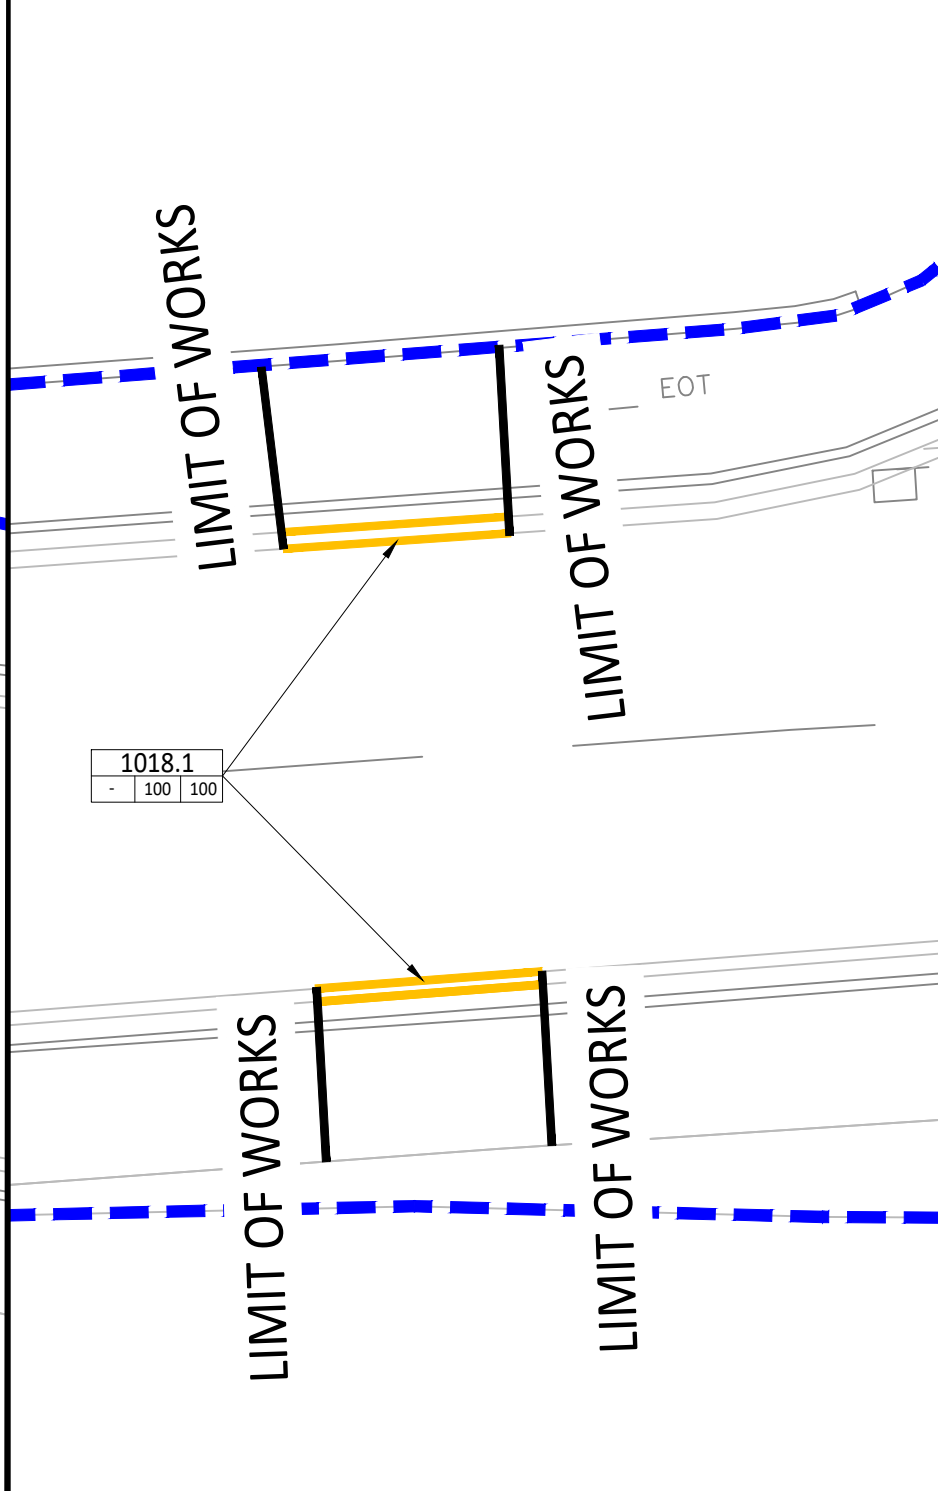
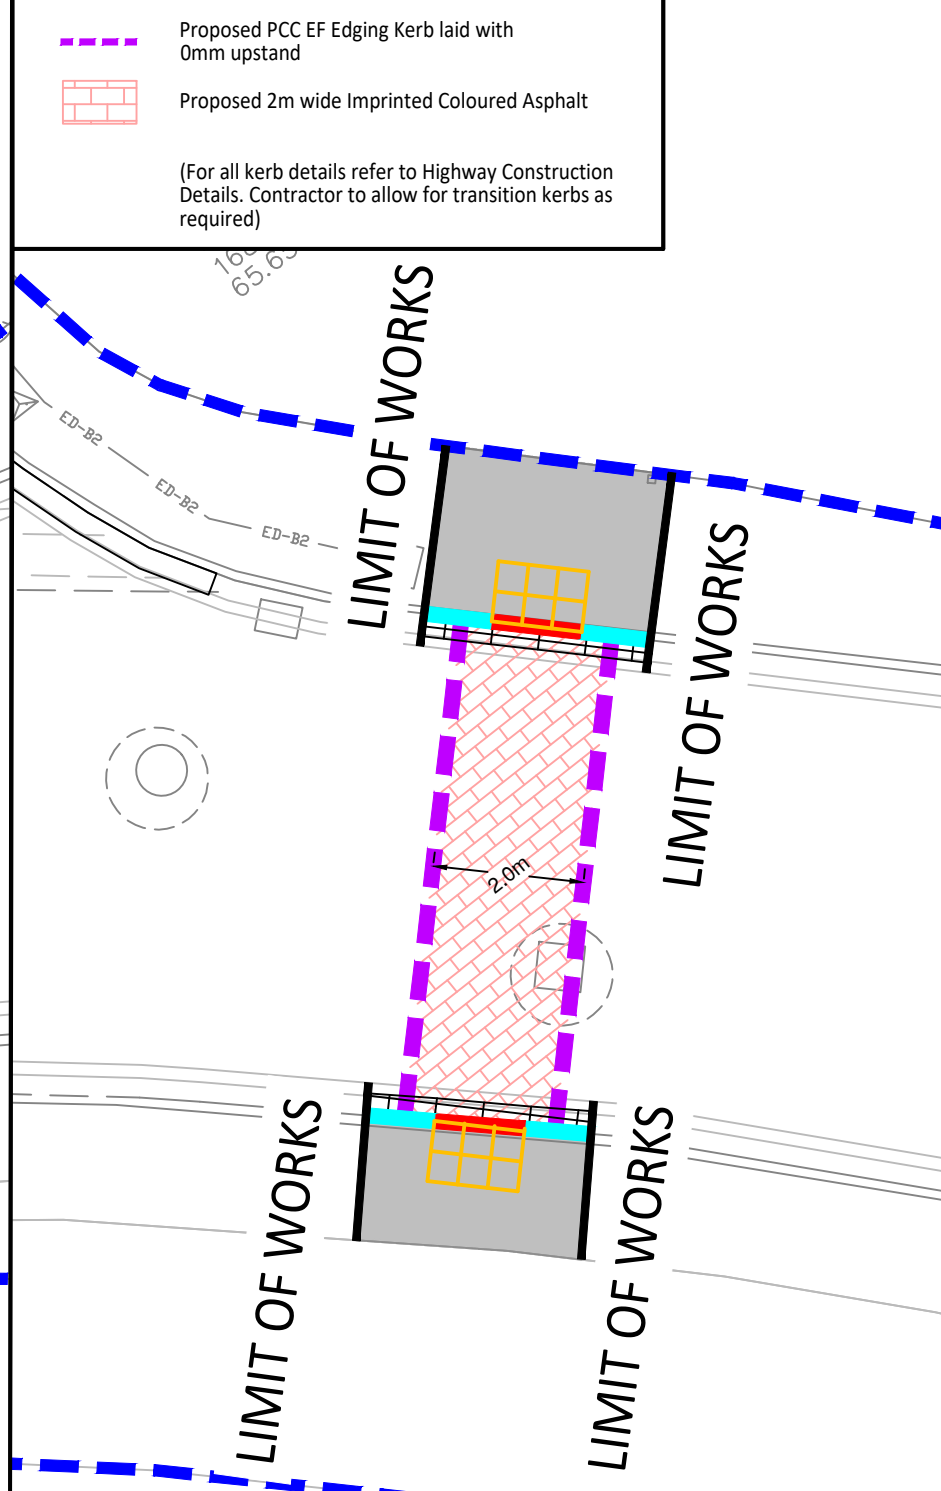
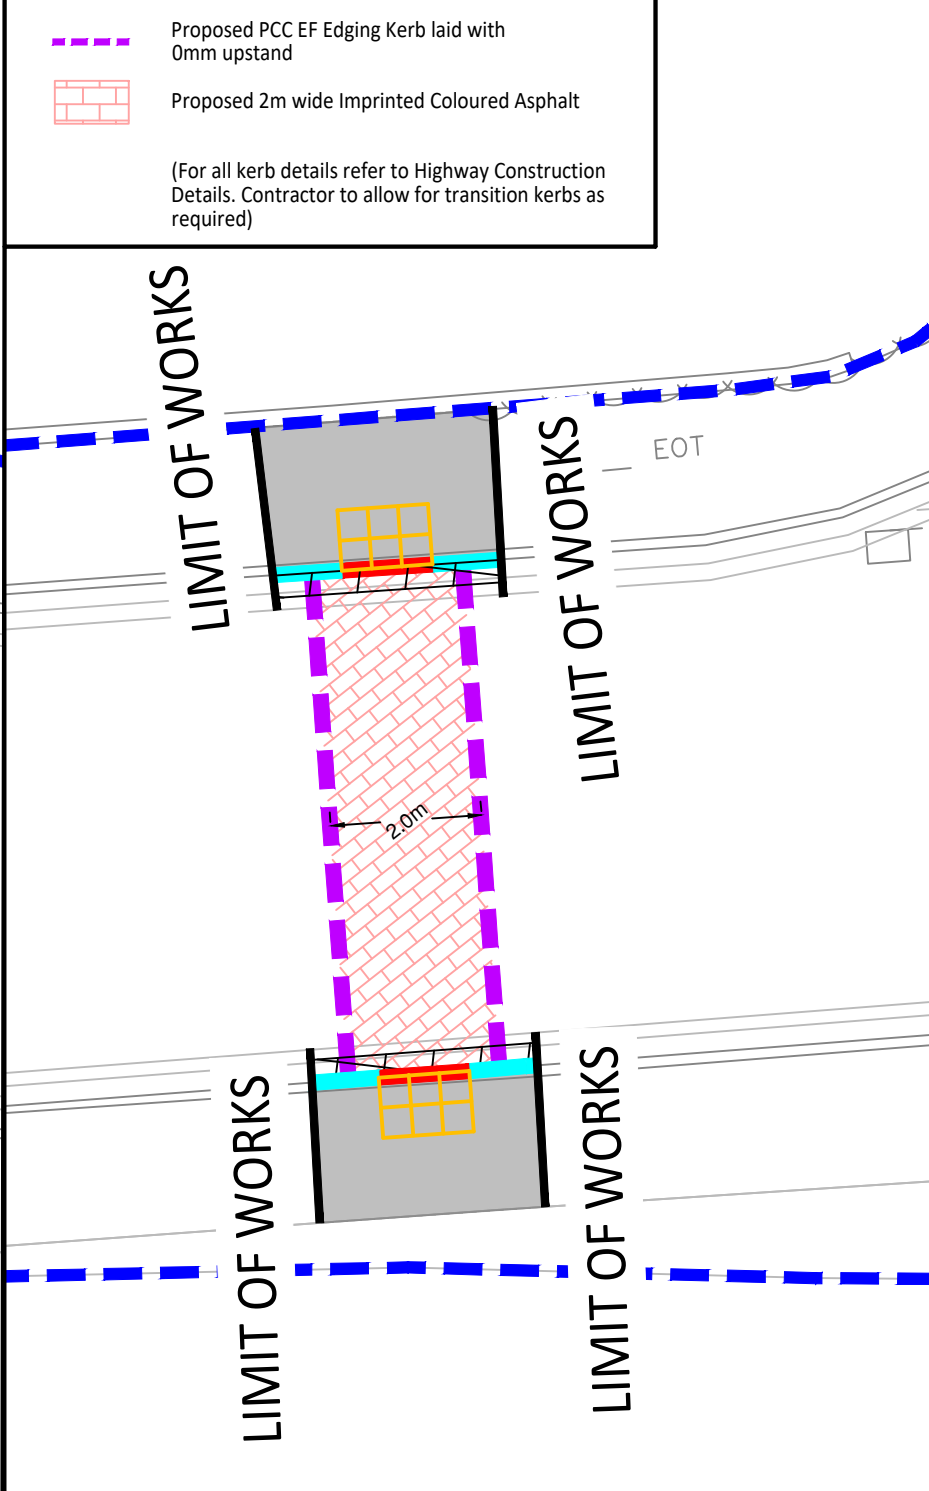
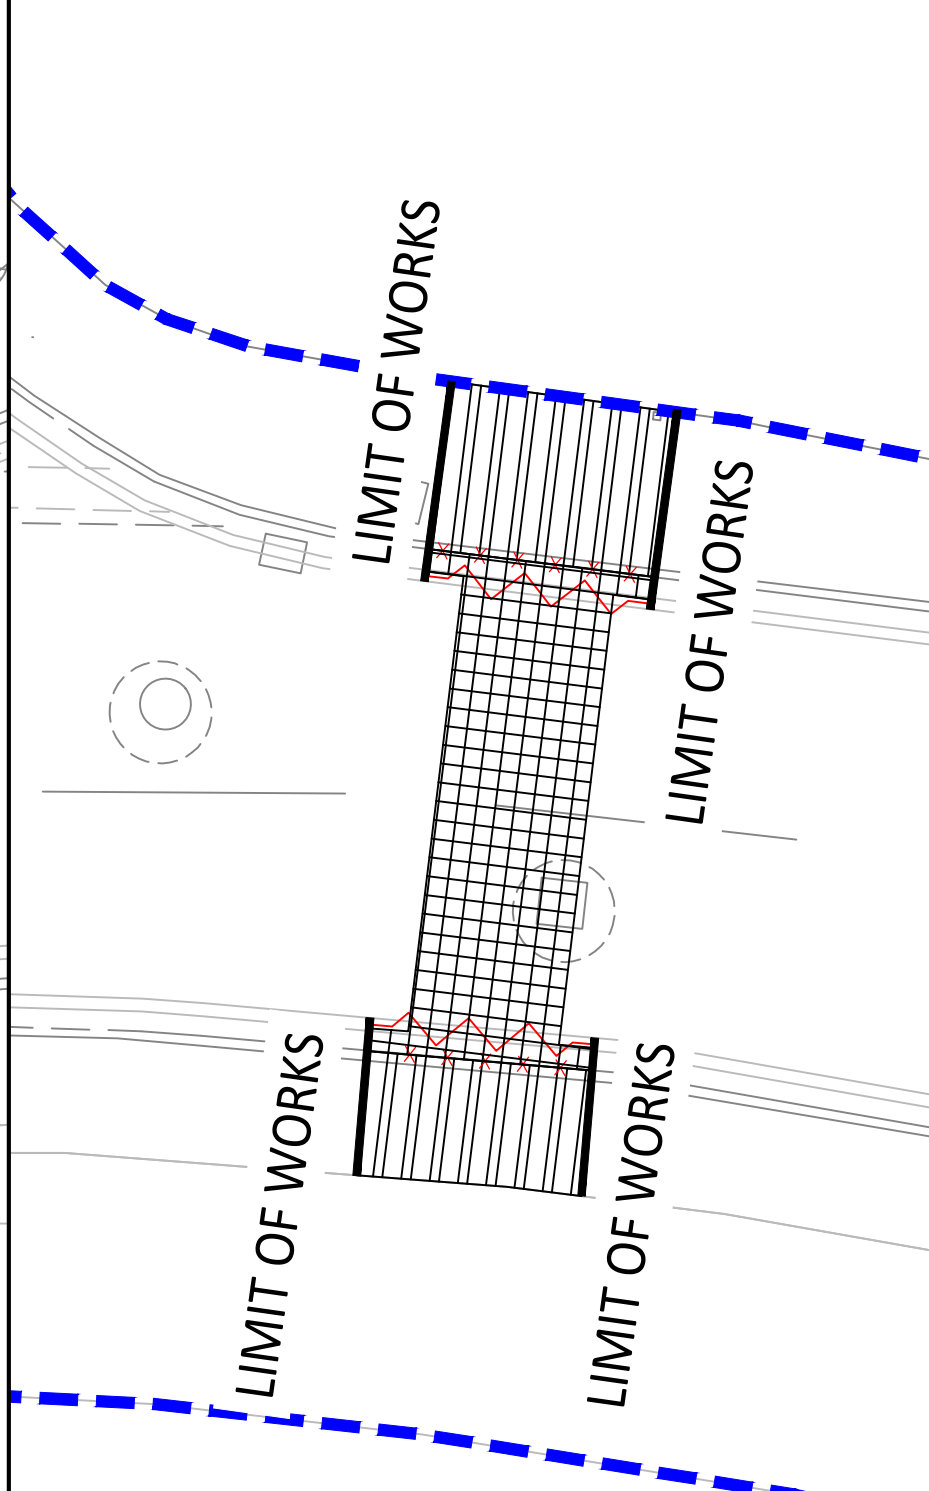
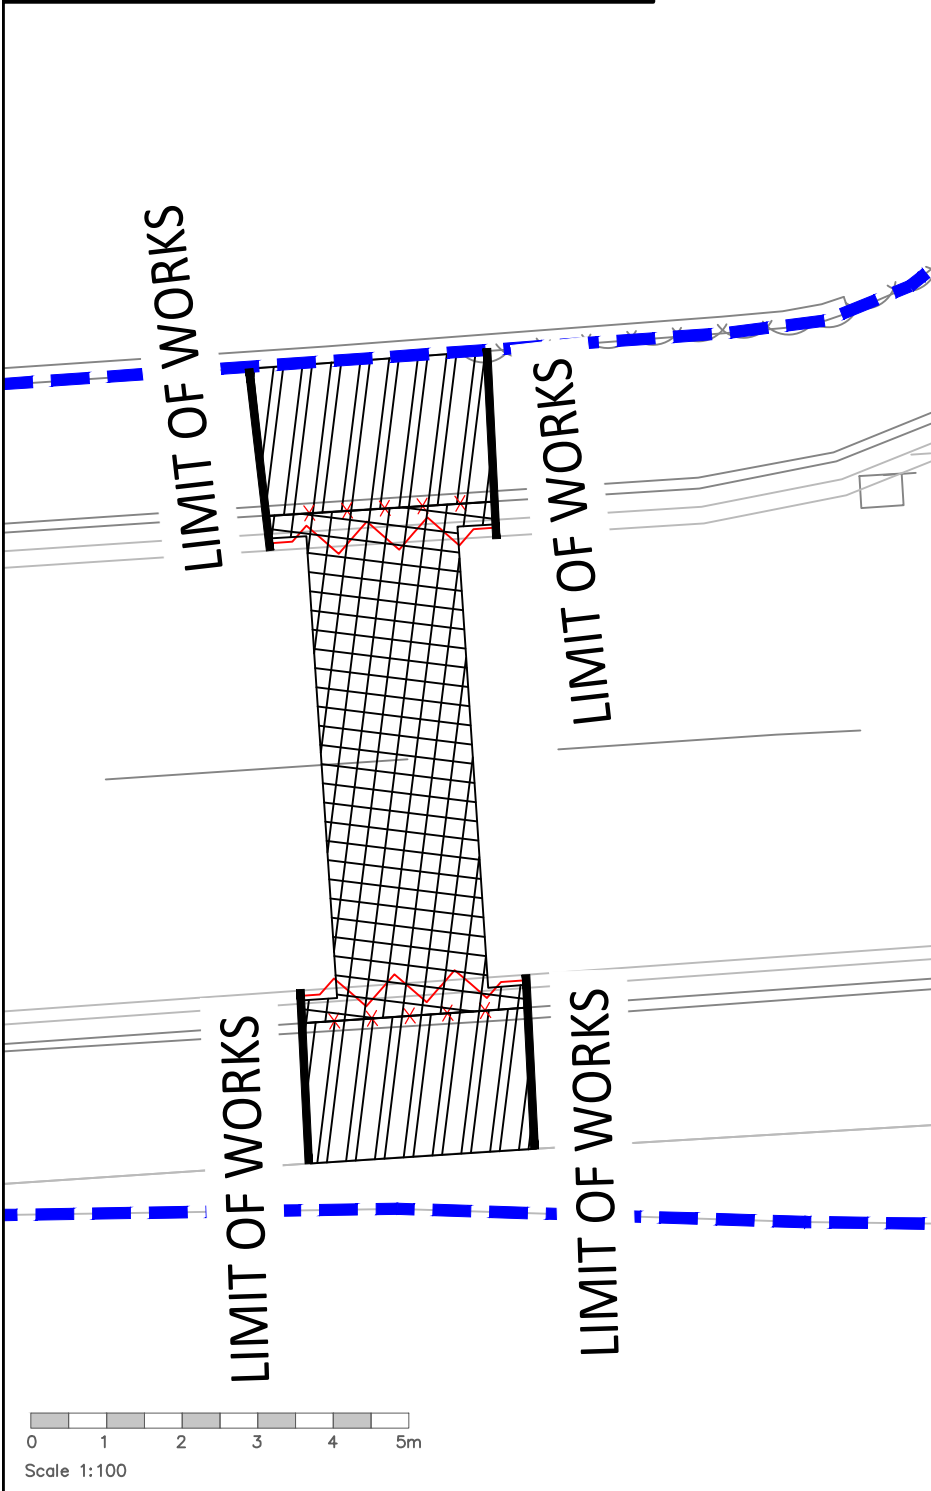
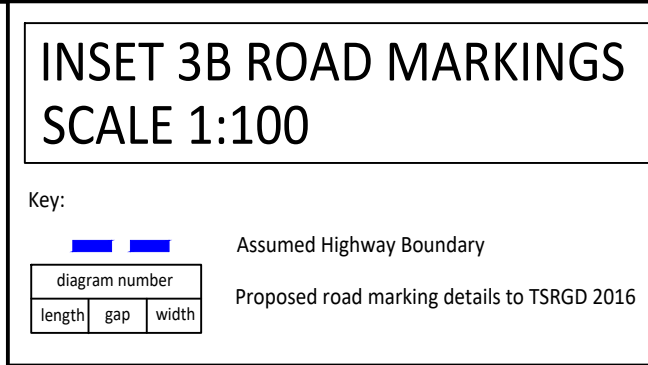
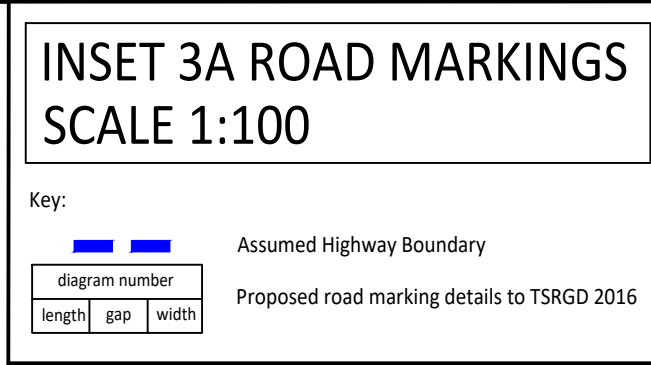
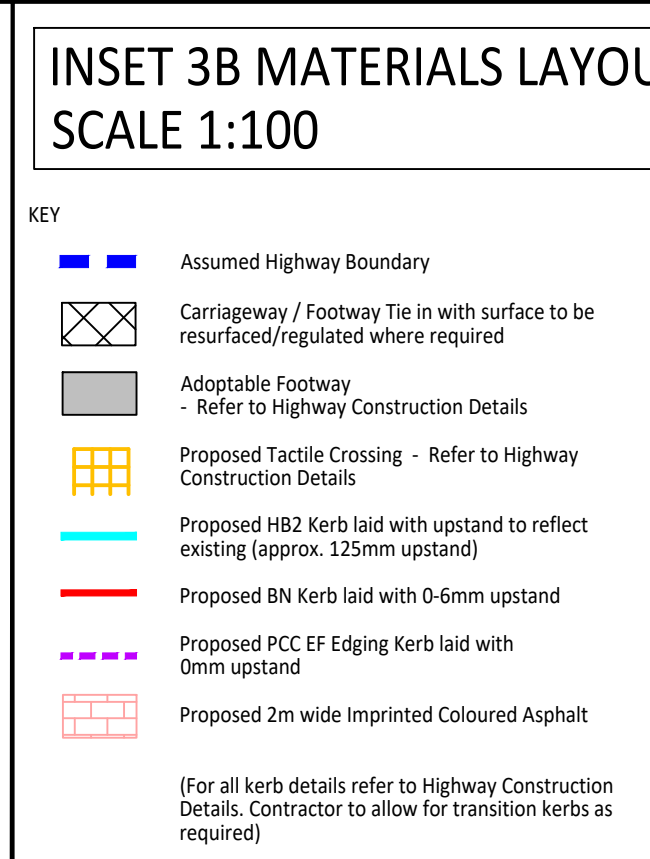
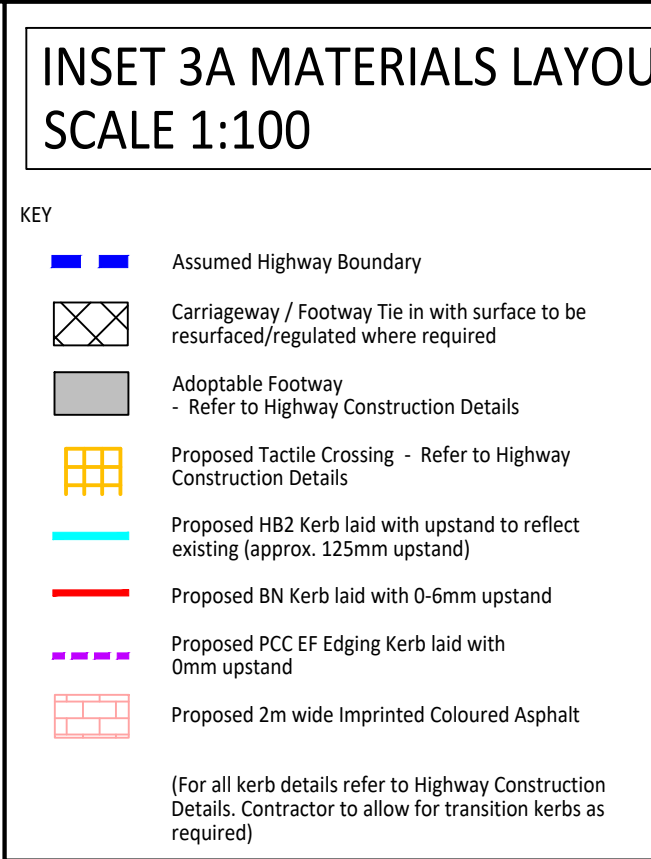


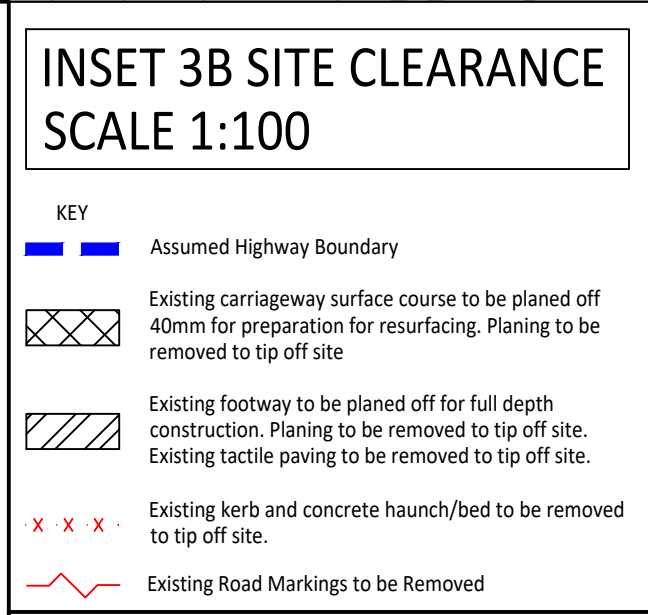

© ABLEY LETCHFORD PARTNERSHIP LTD.
This drawing should not be reproduced without consent.

GENERAL NOTES:

- Do not scale.
- This drawing is to be read in conjunction with and checked against all other drawings, Engineering details, Specification and any structural, Geotechnical or other specialist document provided.
- Any anomaly or contradiction between any of the above is to be reported to the Engineer.

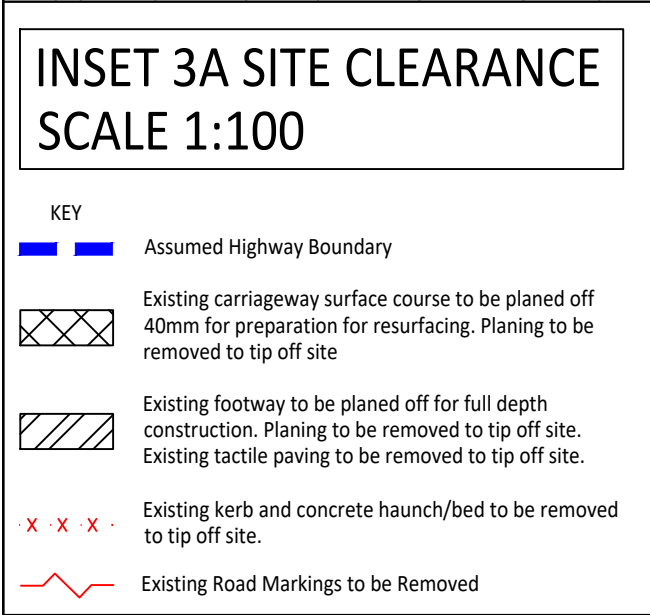

C2	07/26	Updated to Suit Planning Comments		CLL	RF
C1	03/26	CONSTRUCTION ISSUE FOLLOWING TECHNICAL APPROVAL BY WBC		RG	RF
Rev	Date	Description		Drawn	Checked
Abley Letchford www.ableyletchford.co.uk					
Client MILLER HOMES KIER VENTURES					
Project SOUTH WOKINGHAM SDL					
Title AREA A2 - EASTHAMPSDEAD ROAD OFFSITE FOOTWAY MITIGATION INSET 3					
Status FOR CONSTRUCTION					
Scale AS SHN @ A1		Date MAR 2026		Drawn RG	Checked RF
Drawing No A389-S278-A2-03					Revision C2