

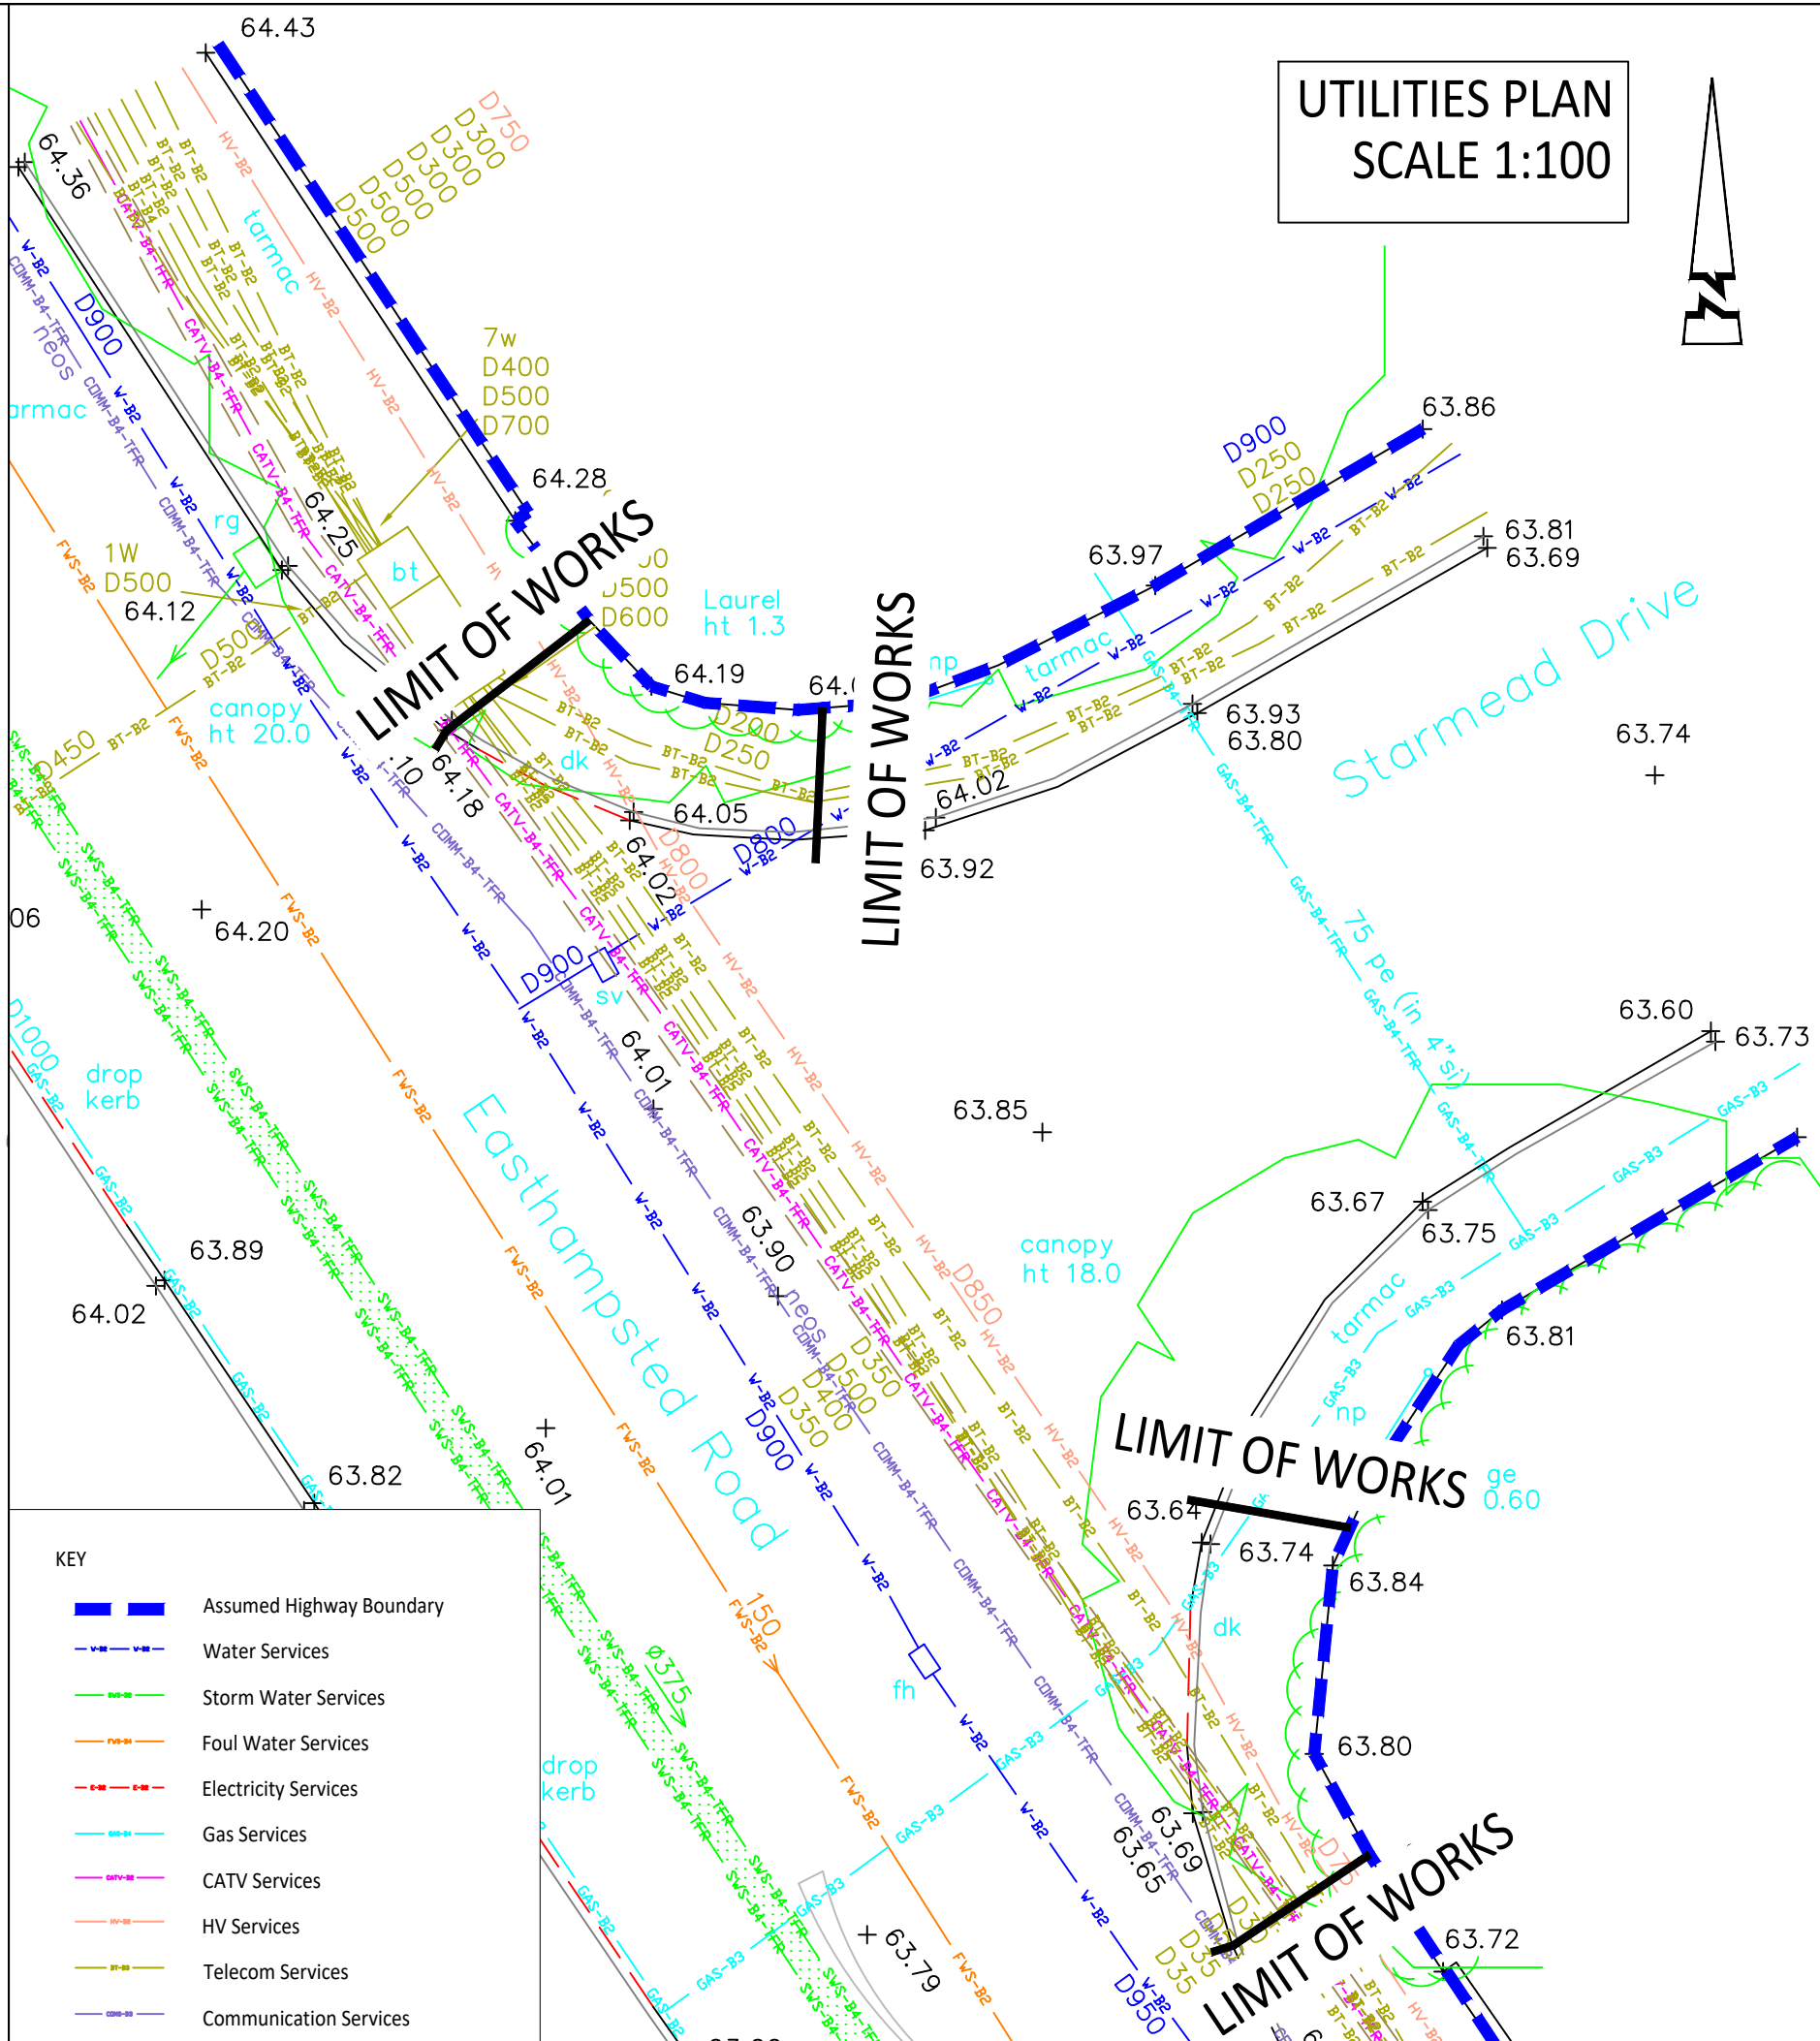
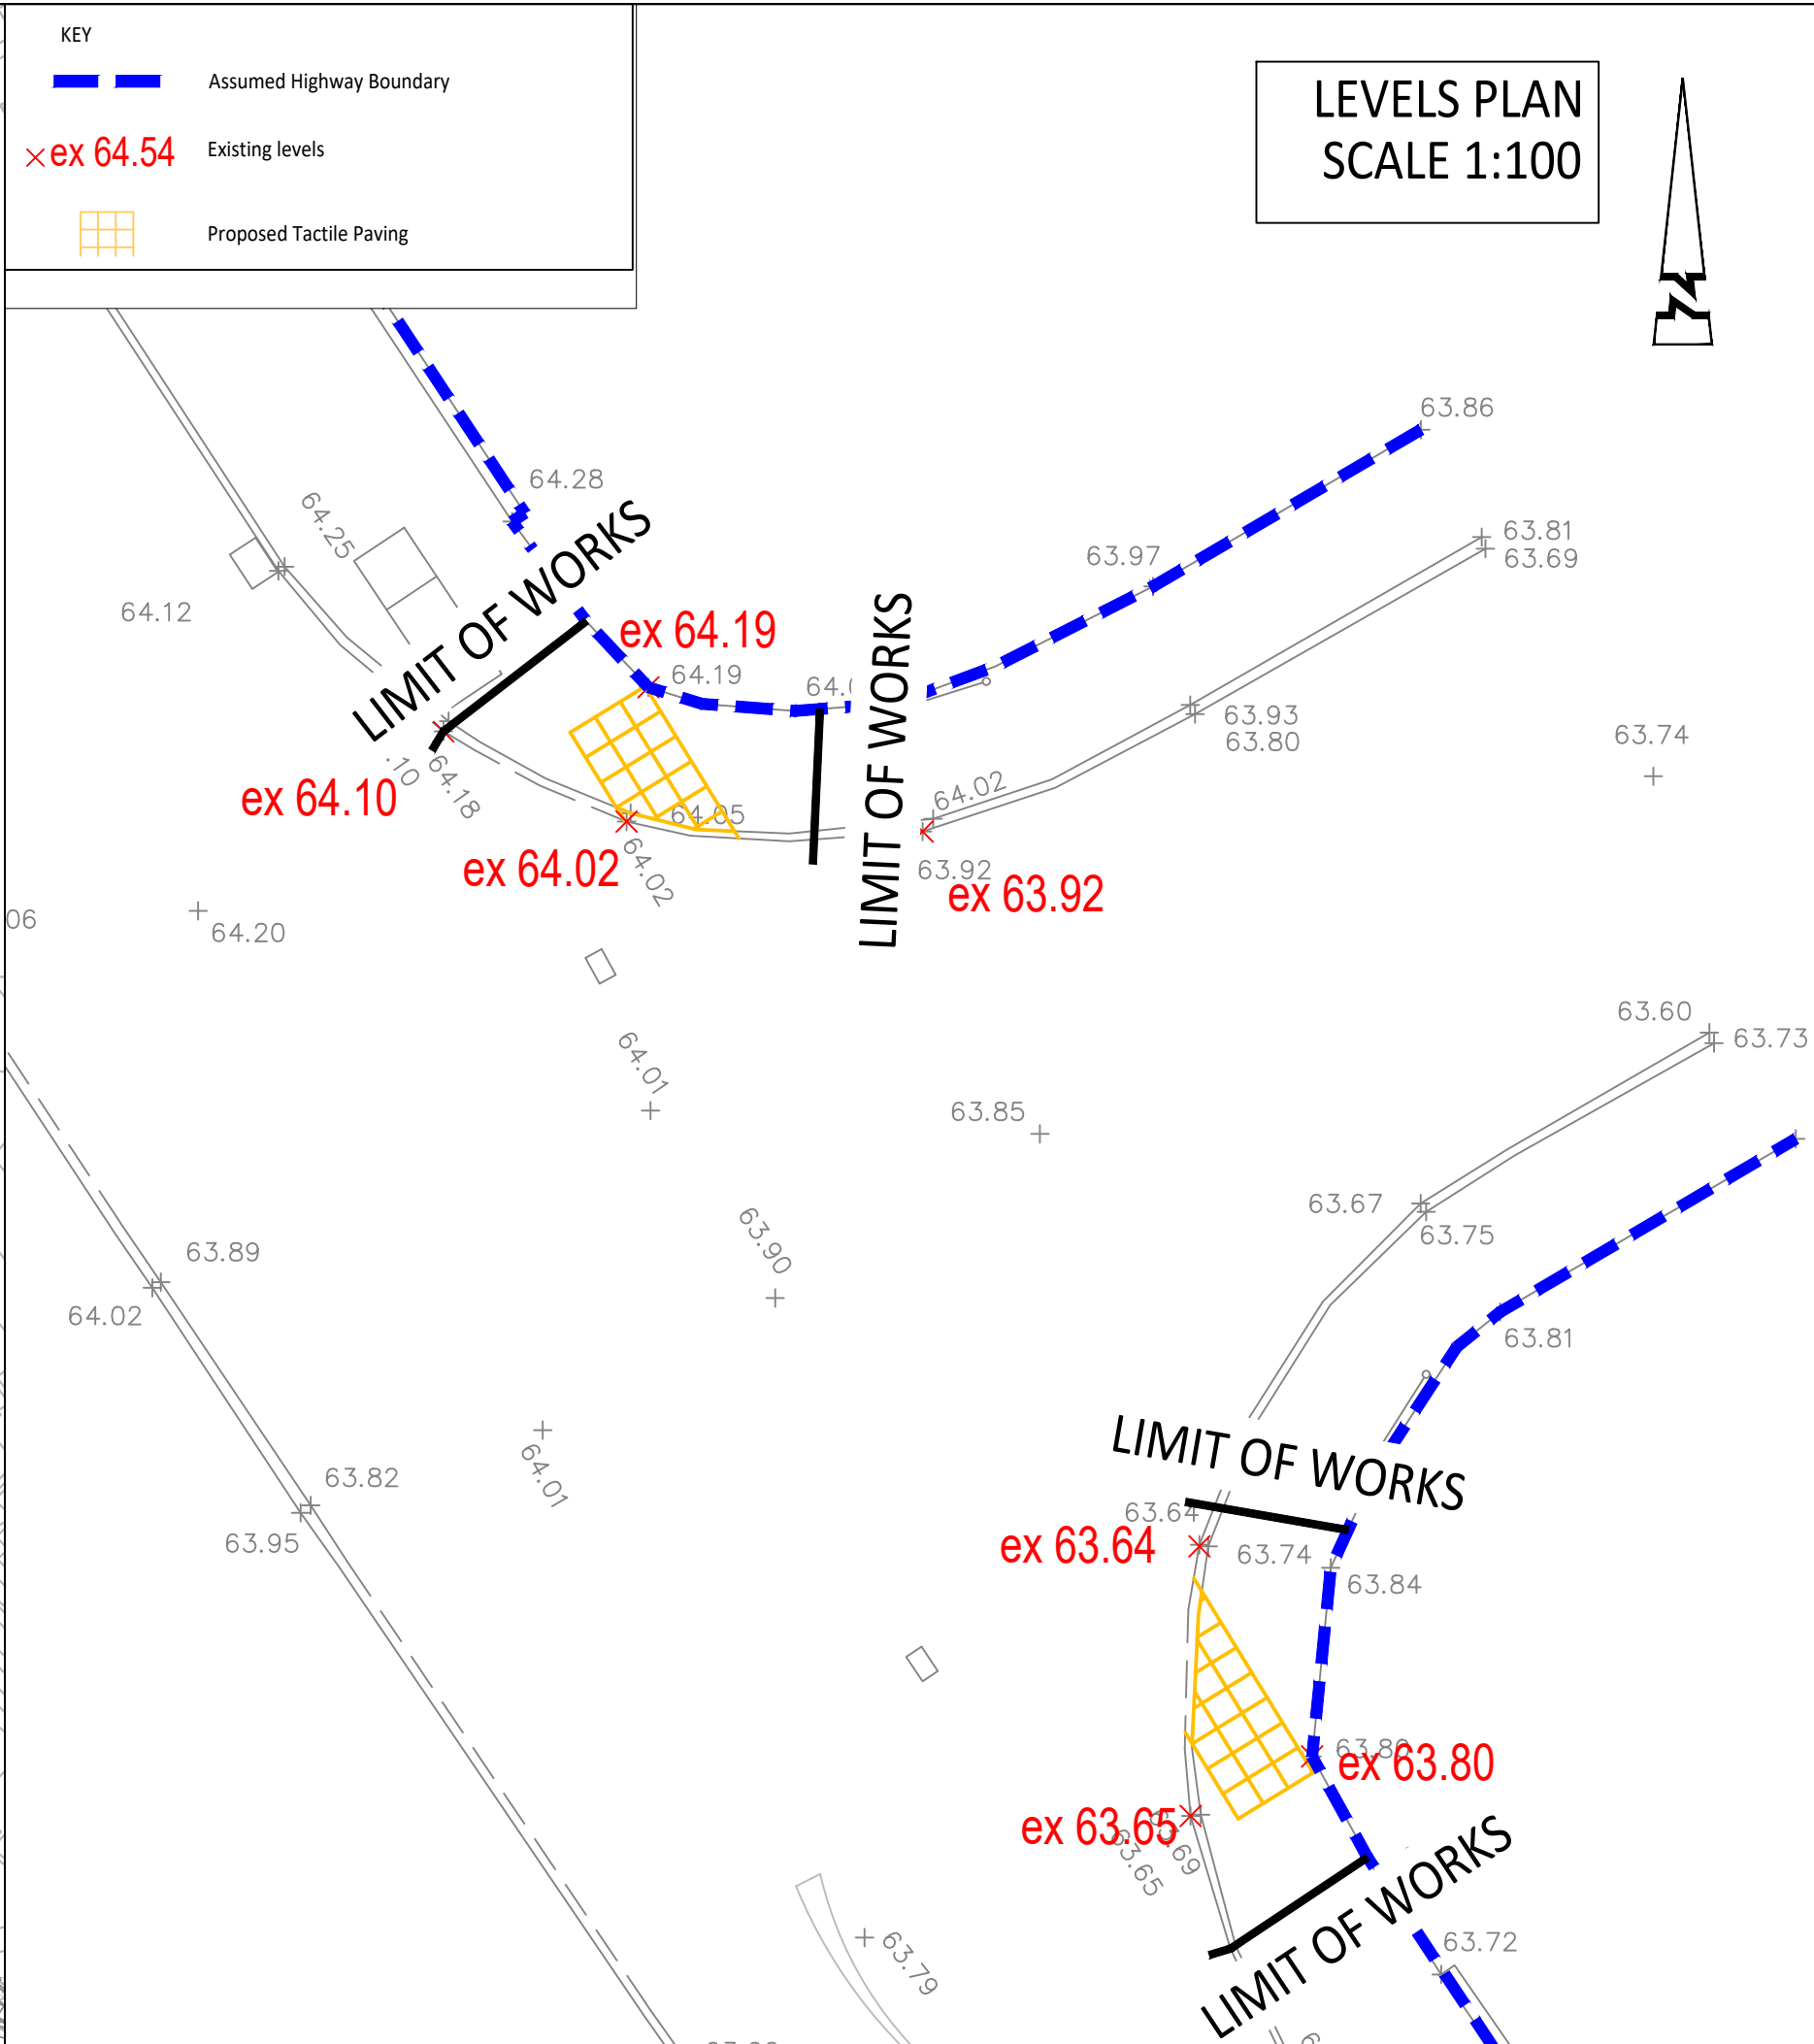
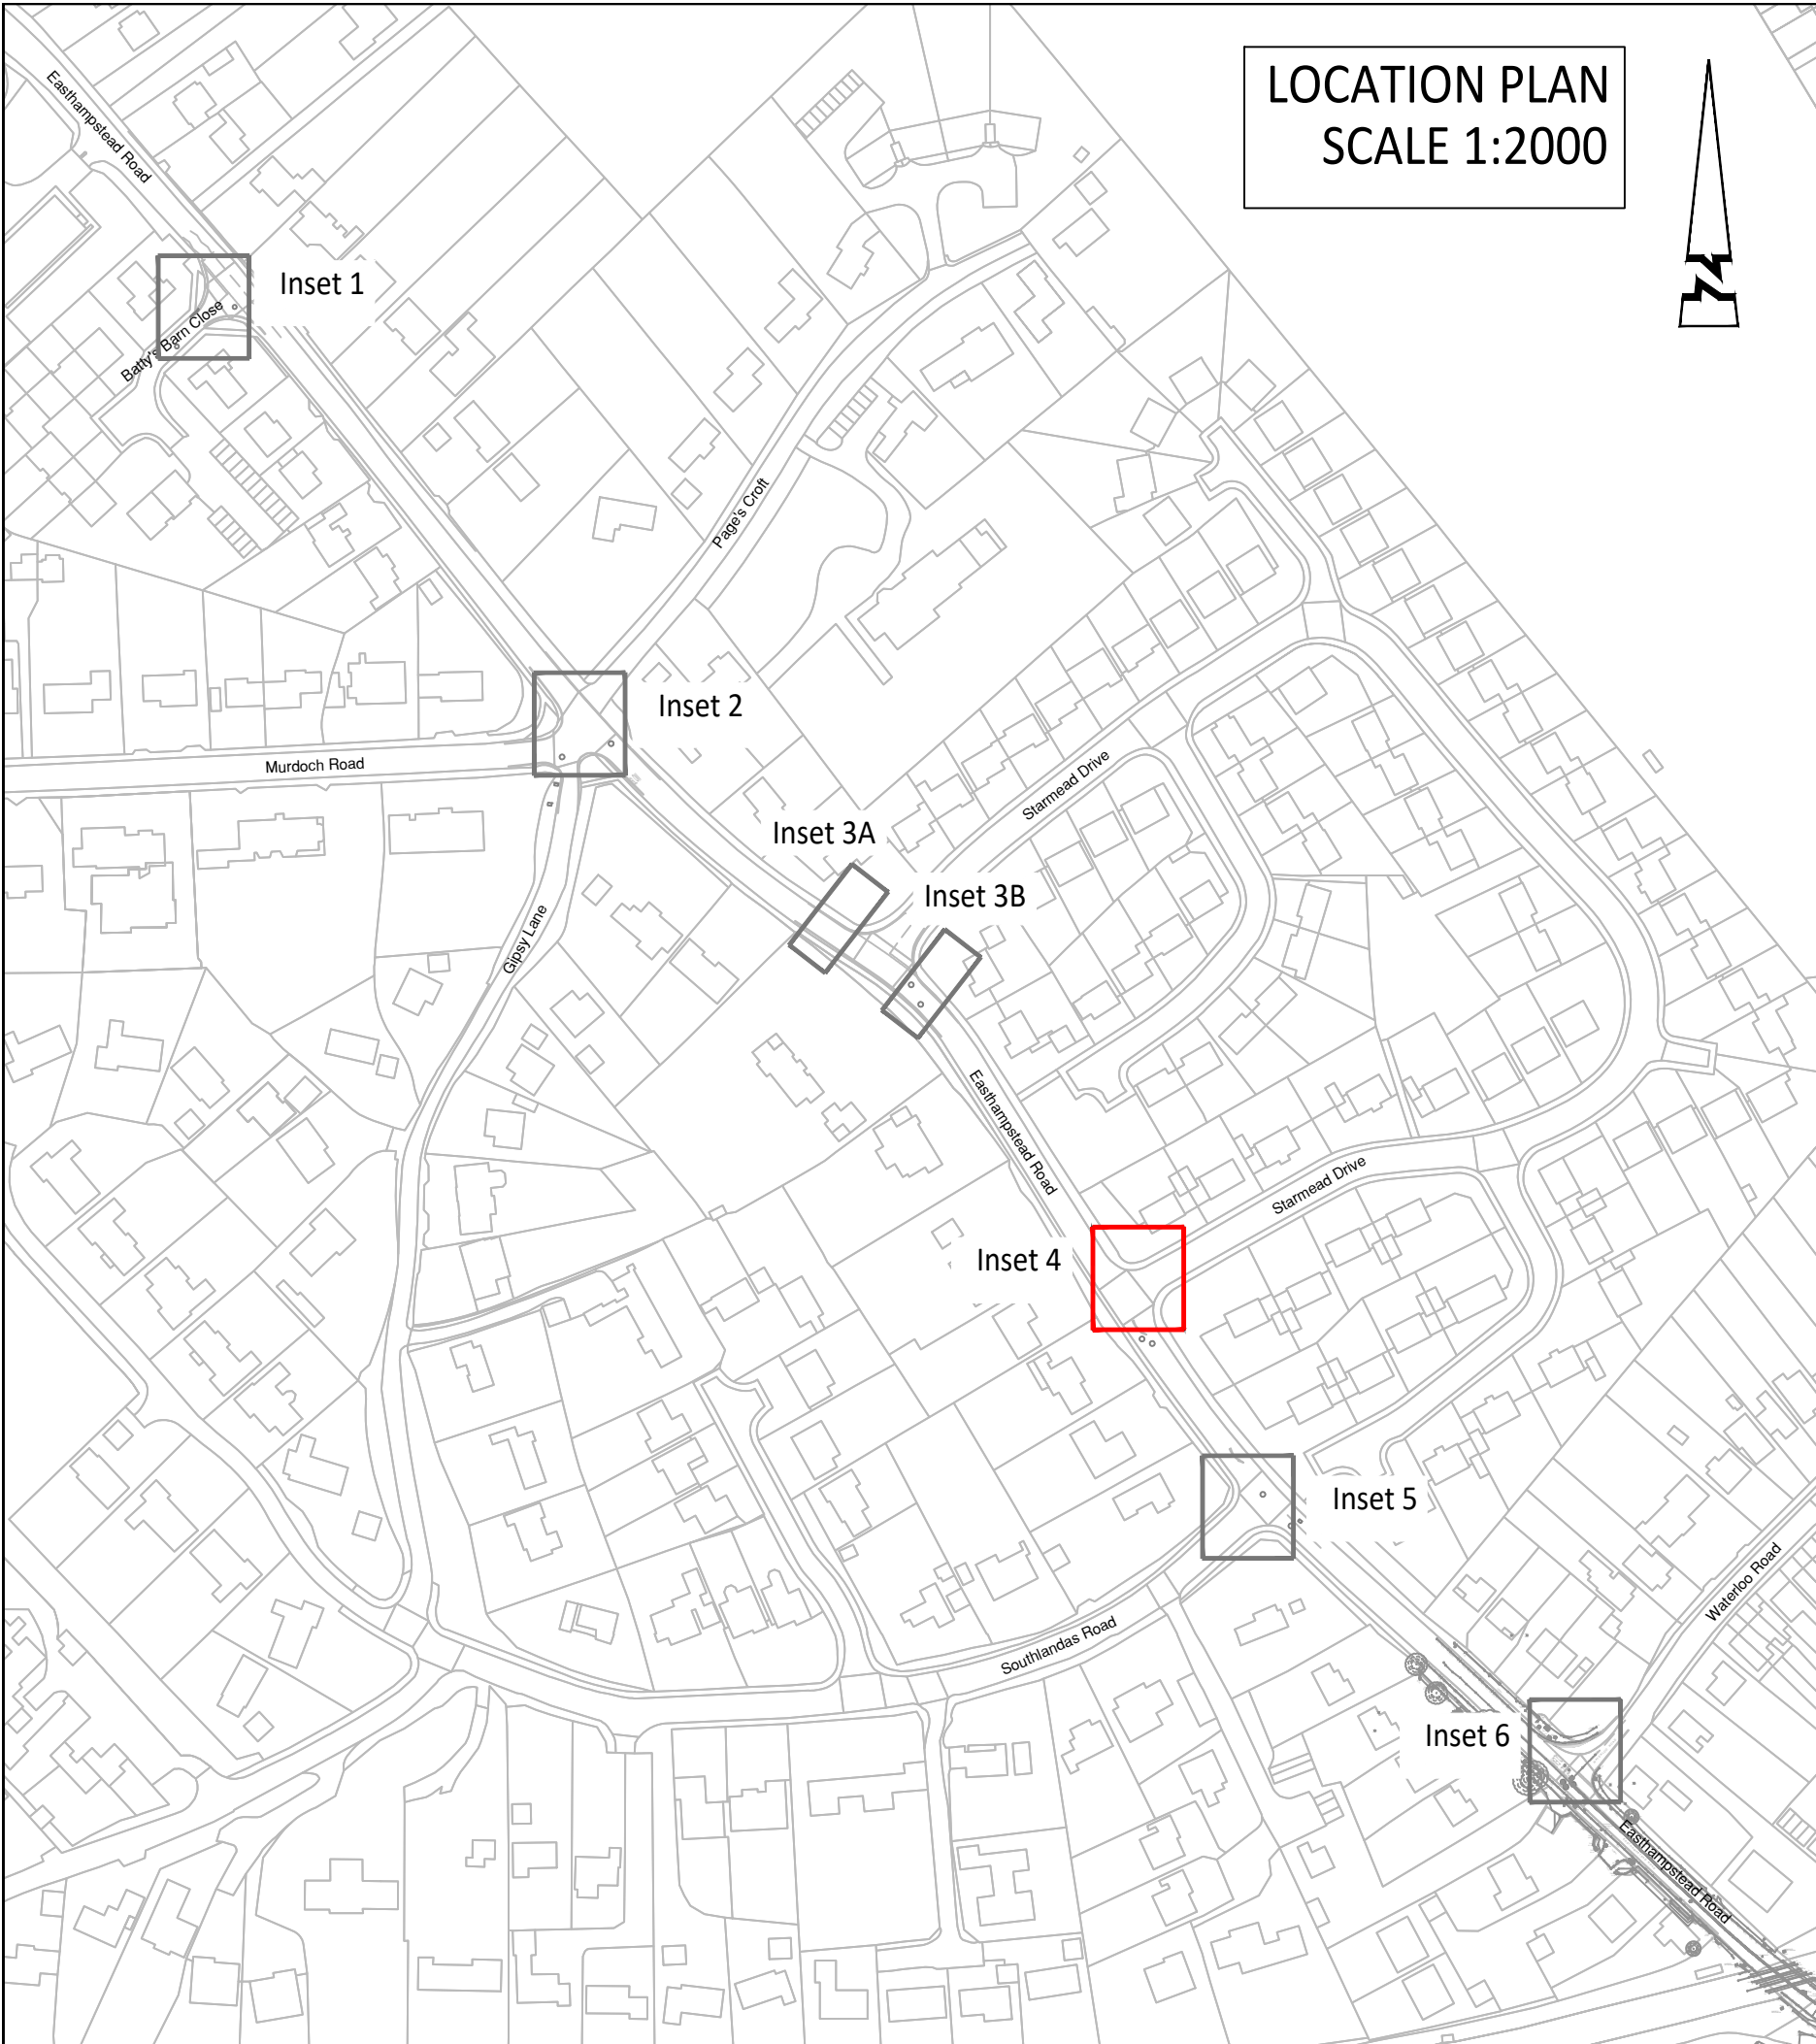
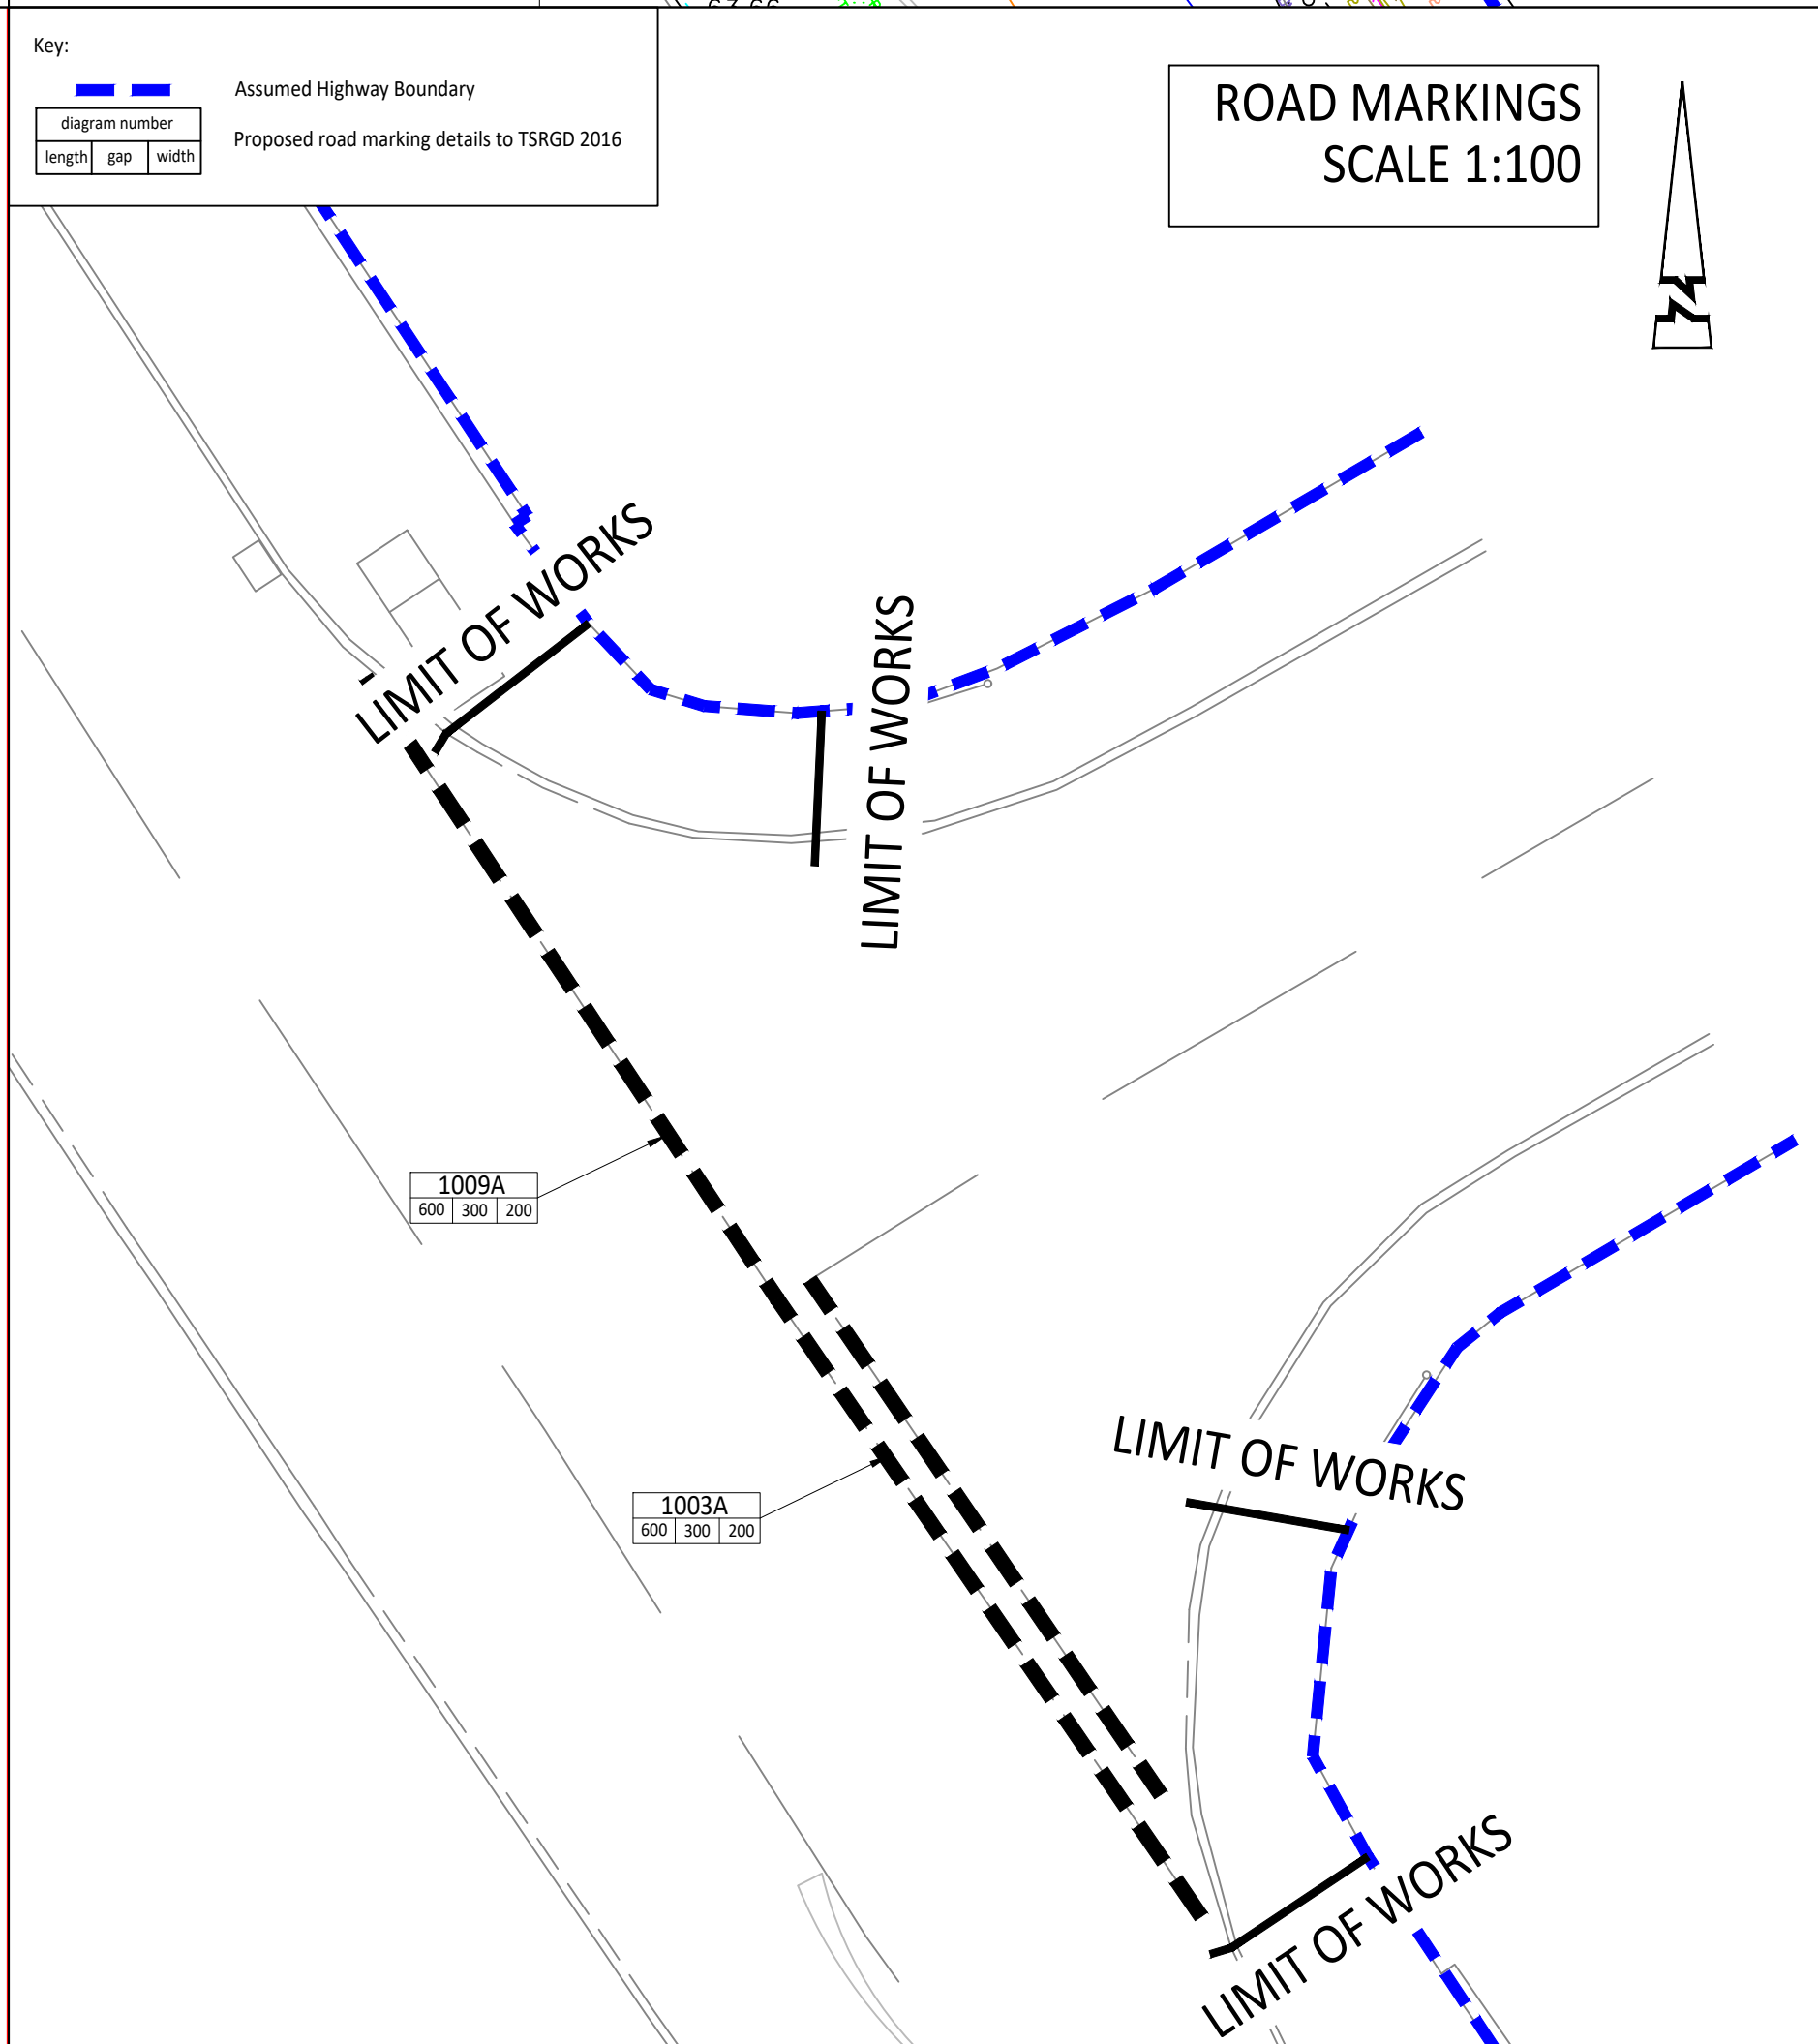


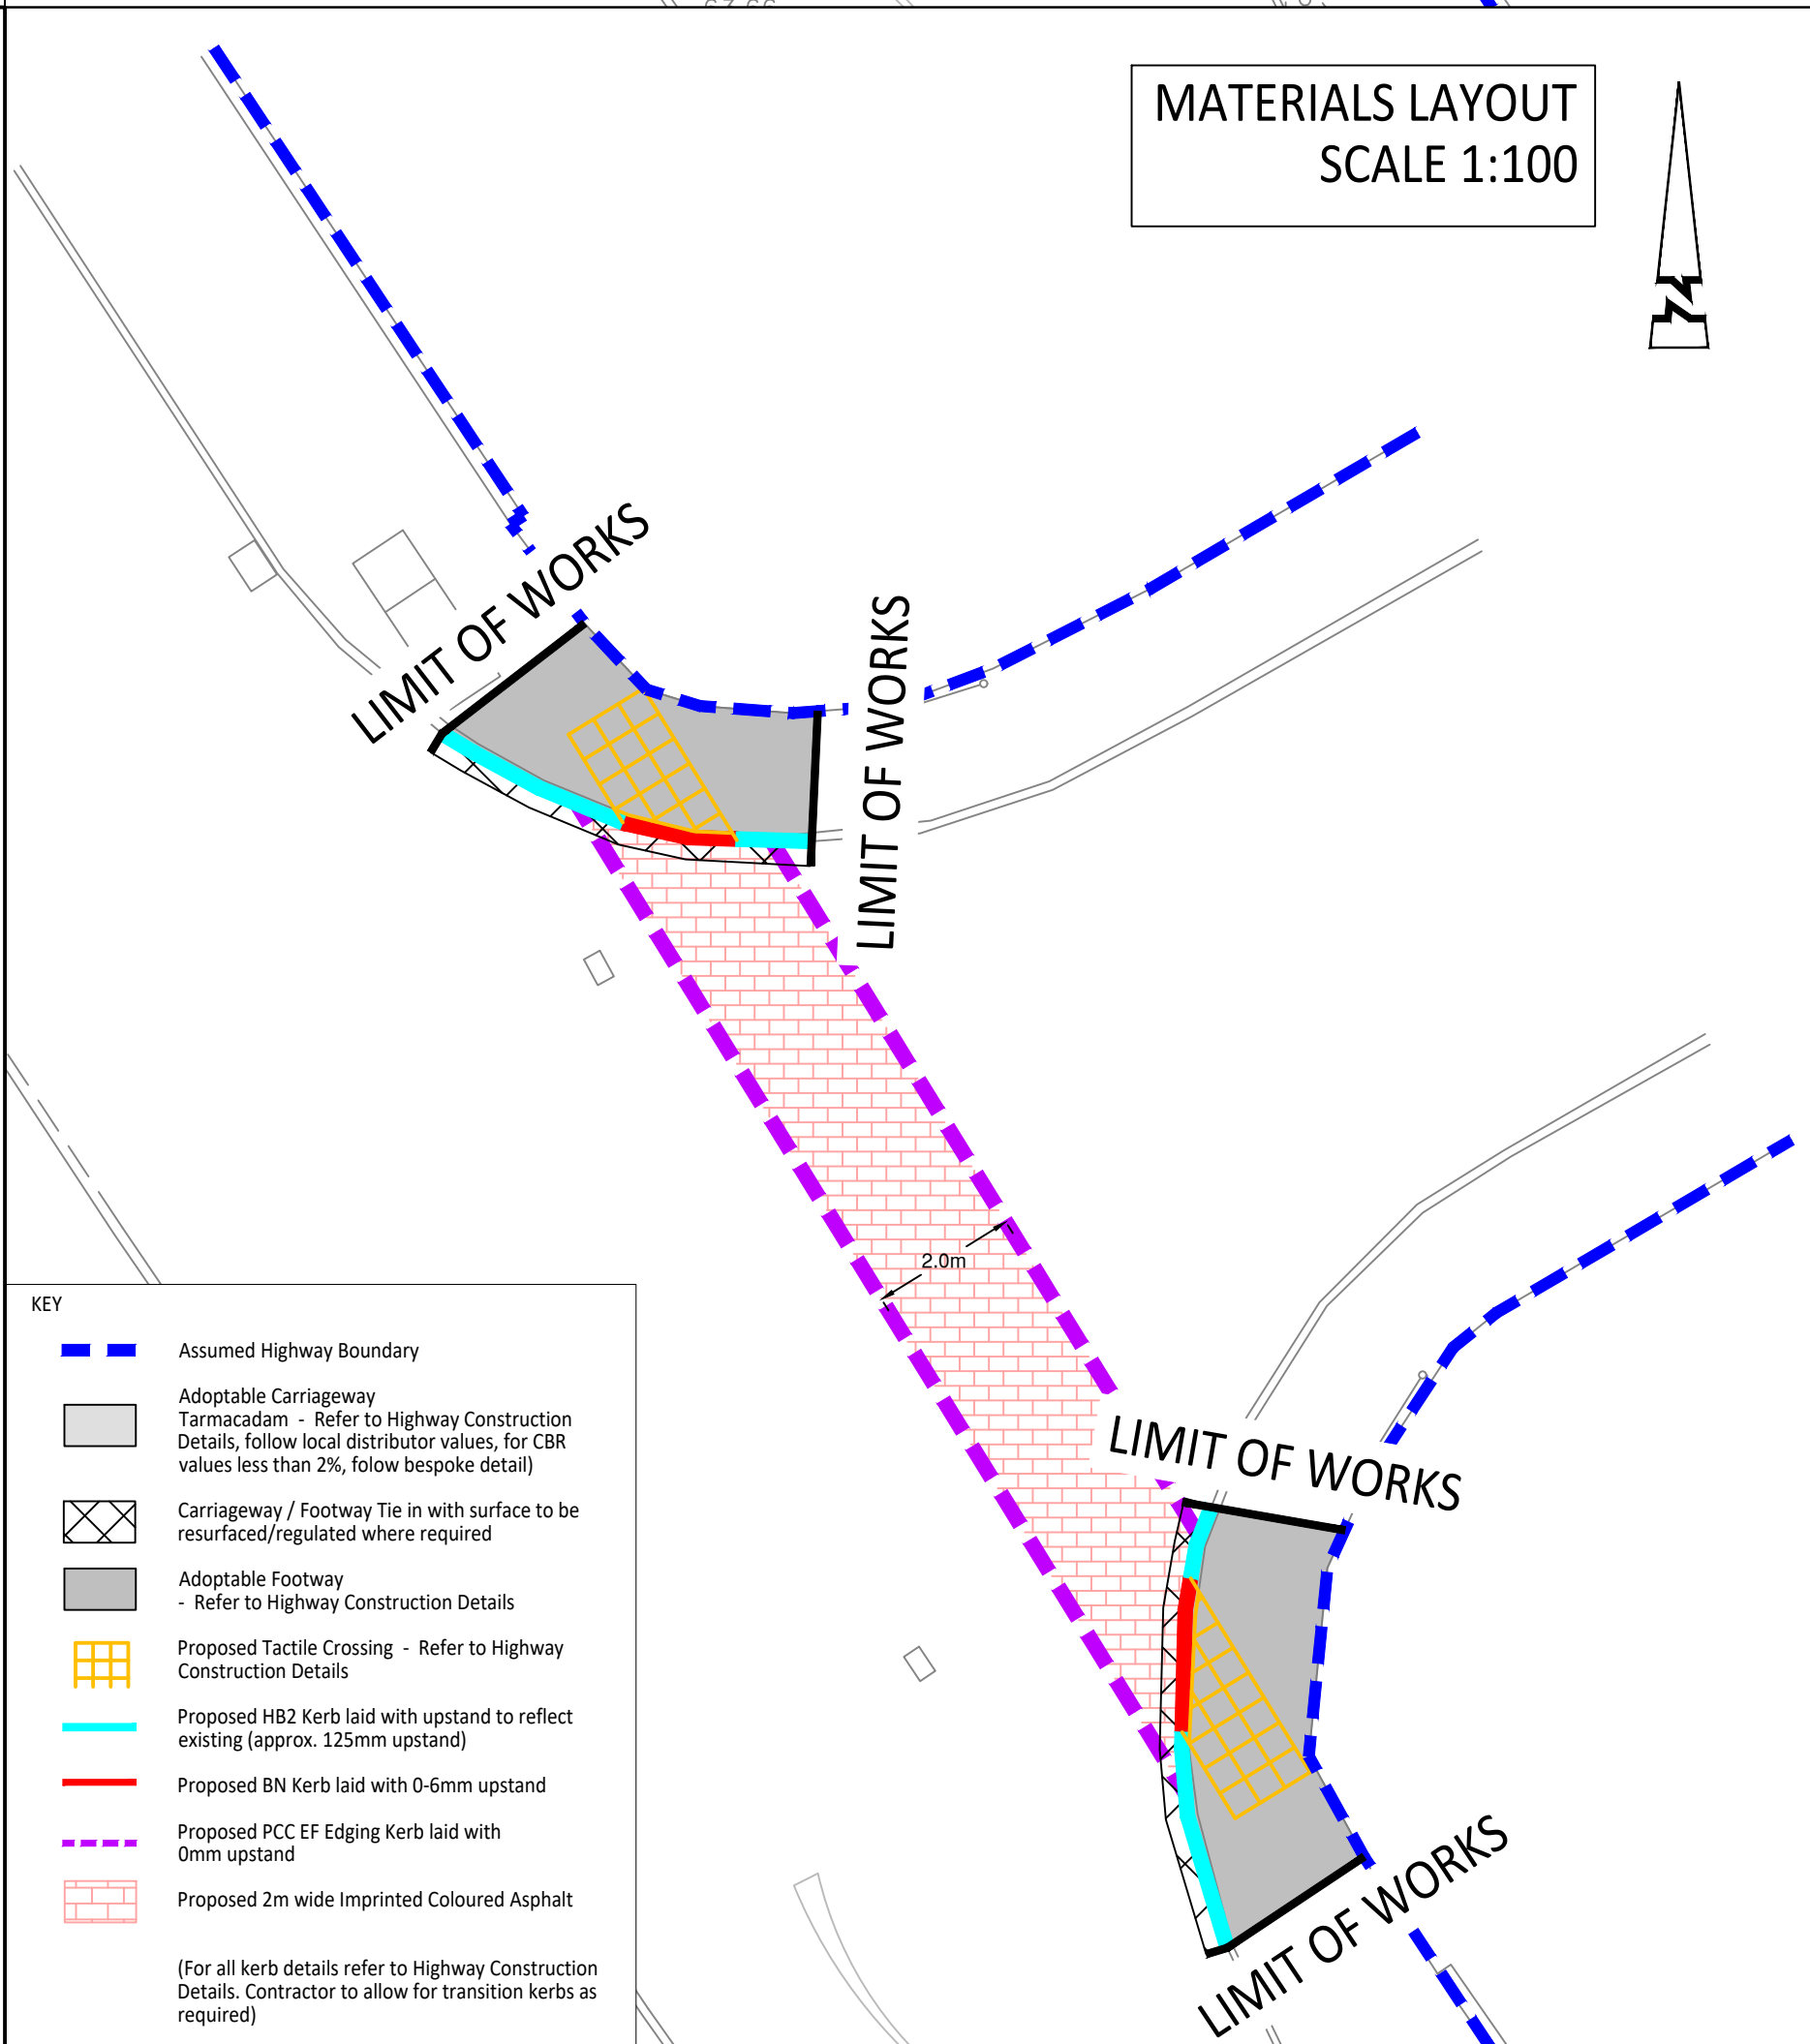

© ABLEY LETCHFORD PARTNERSHIP LTD.
This drawing should not be reproduced without consent.

GENERAL NOTES:

- Do not scale.
- This drawing is to be read in conjunction with and checked against all other drawings, Engineering details, Specification and any structural, Geotechnical or other specialist document provided.
- Any anomaly or contradiction between any of the above is to be reported to the Engineer.

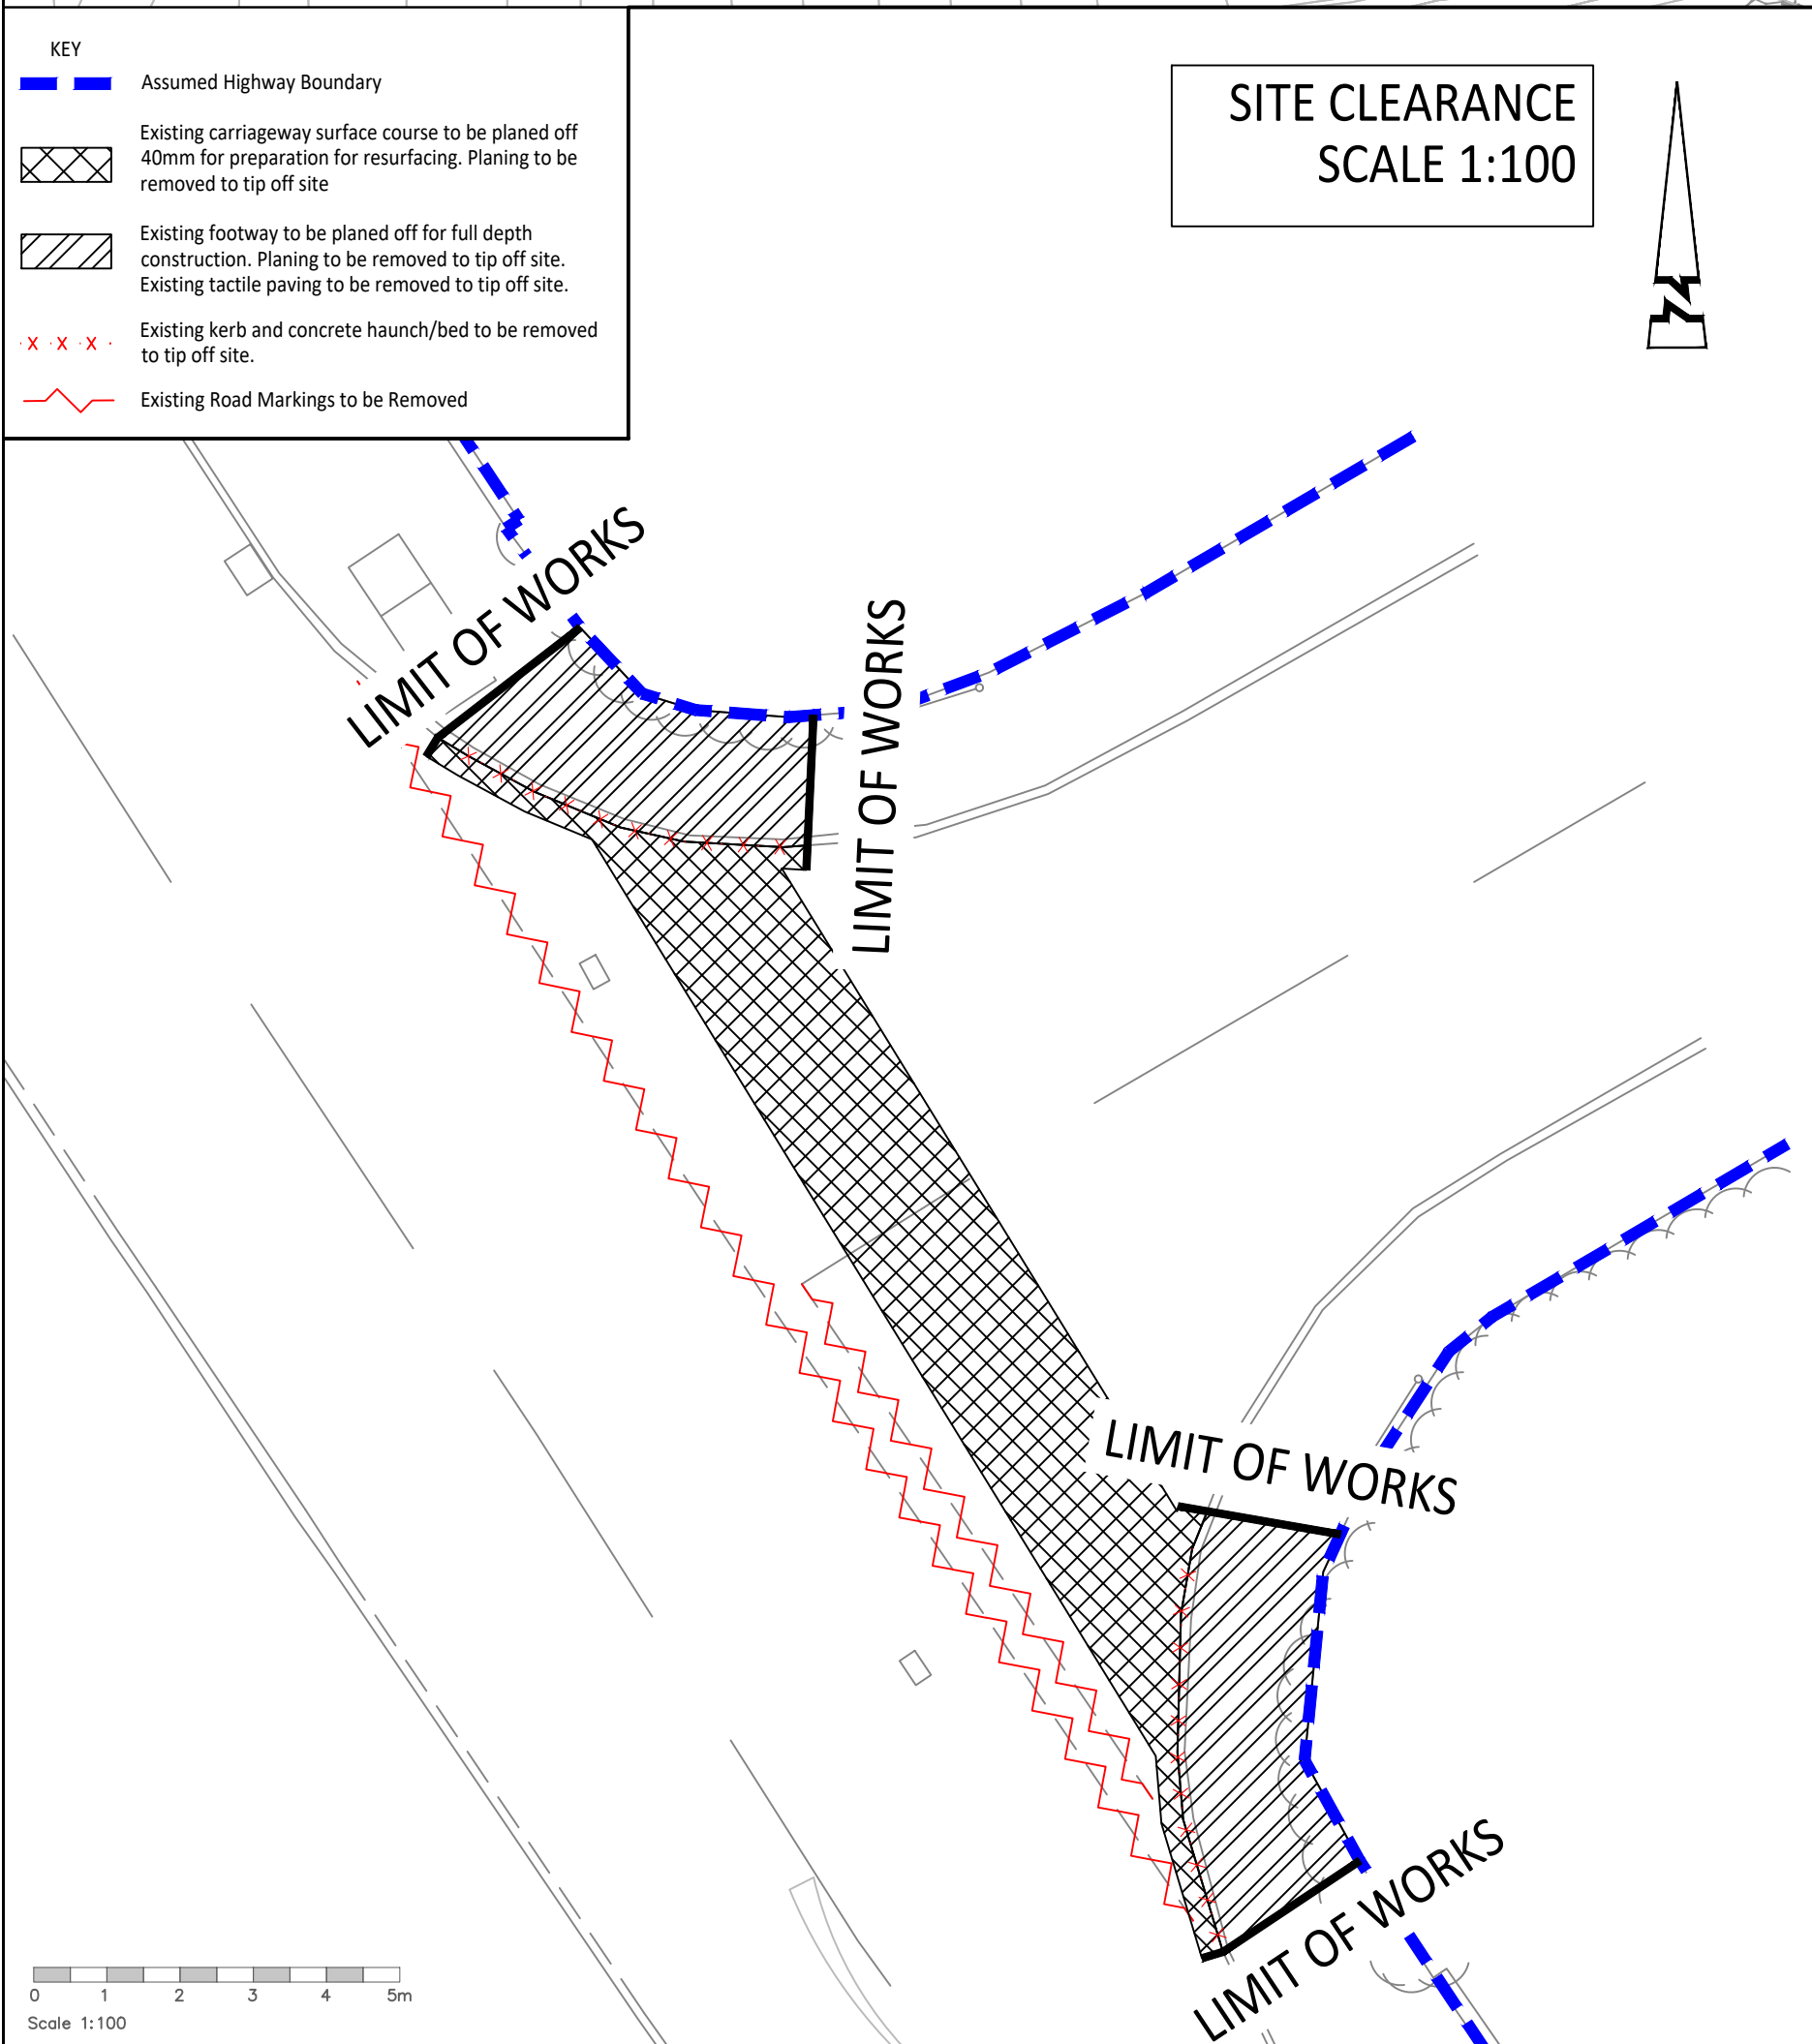

C2	07/26	Updated to Suit Planning Comments	CLL	RF
C1	03/26	CONSTRUCTION ISSUE FOLLOWING TECHNICAL APPROVAL BY WBC	RG	RF
Rev	Date	Description	Drawn	Checked
 www.ableyletchford.co.uk				
Client MILLER HOMES KIER VENTURES				
Project SOUTH WOKINGHAM SDL				
Title AREA A2 - EASTHAMPSTEAD ROAD OFFSITE FOOTWAY MITIGATION INSET 4				
Status FOR CONSTRUCTION				
Scale	Date	Drawn	Checked	
AS SHN @ A1	MAR 2026	RG	RF	
Drawing No.	Revision			
A389-S278-A2-04	C2			