
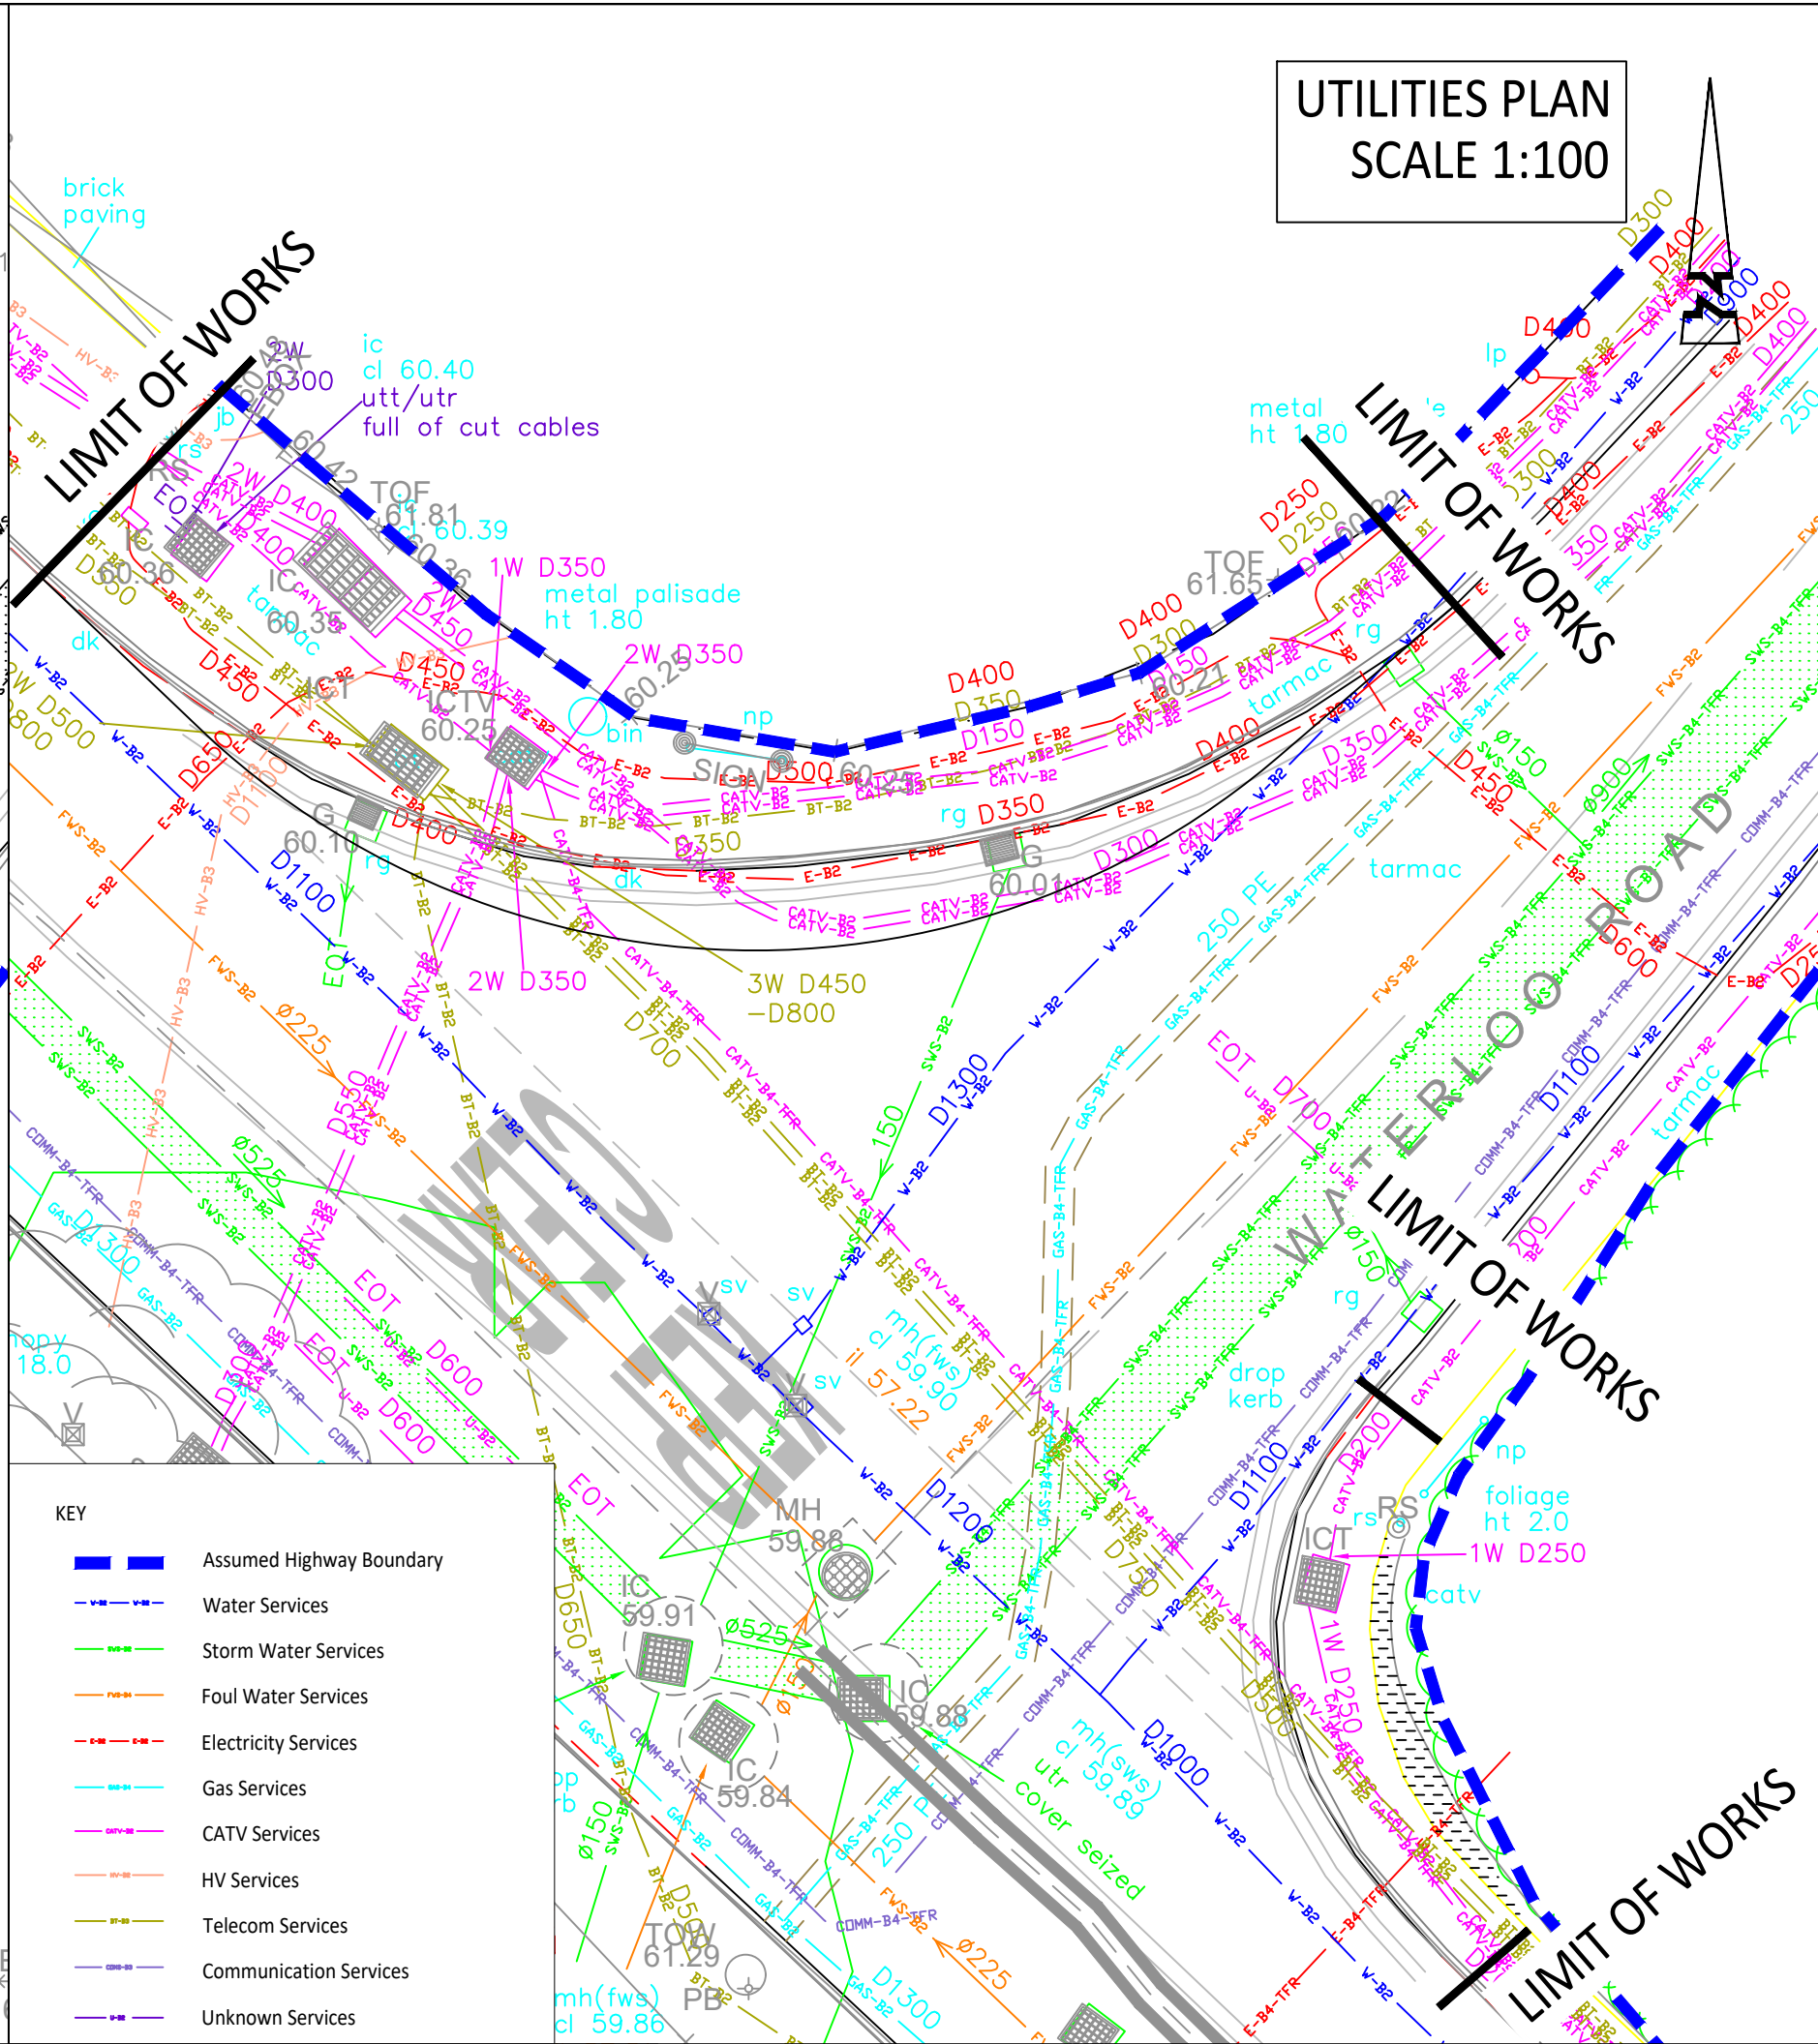
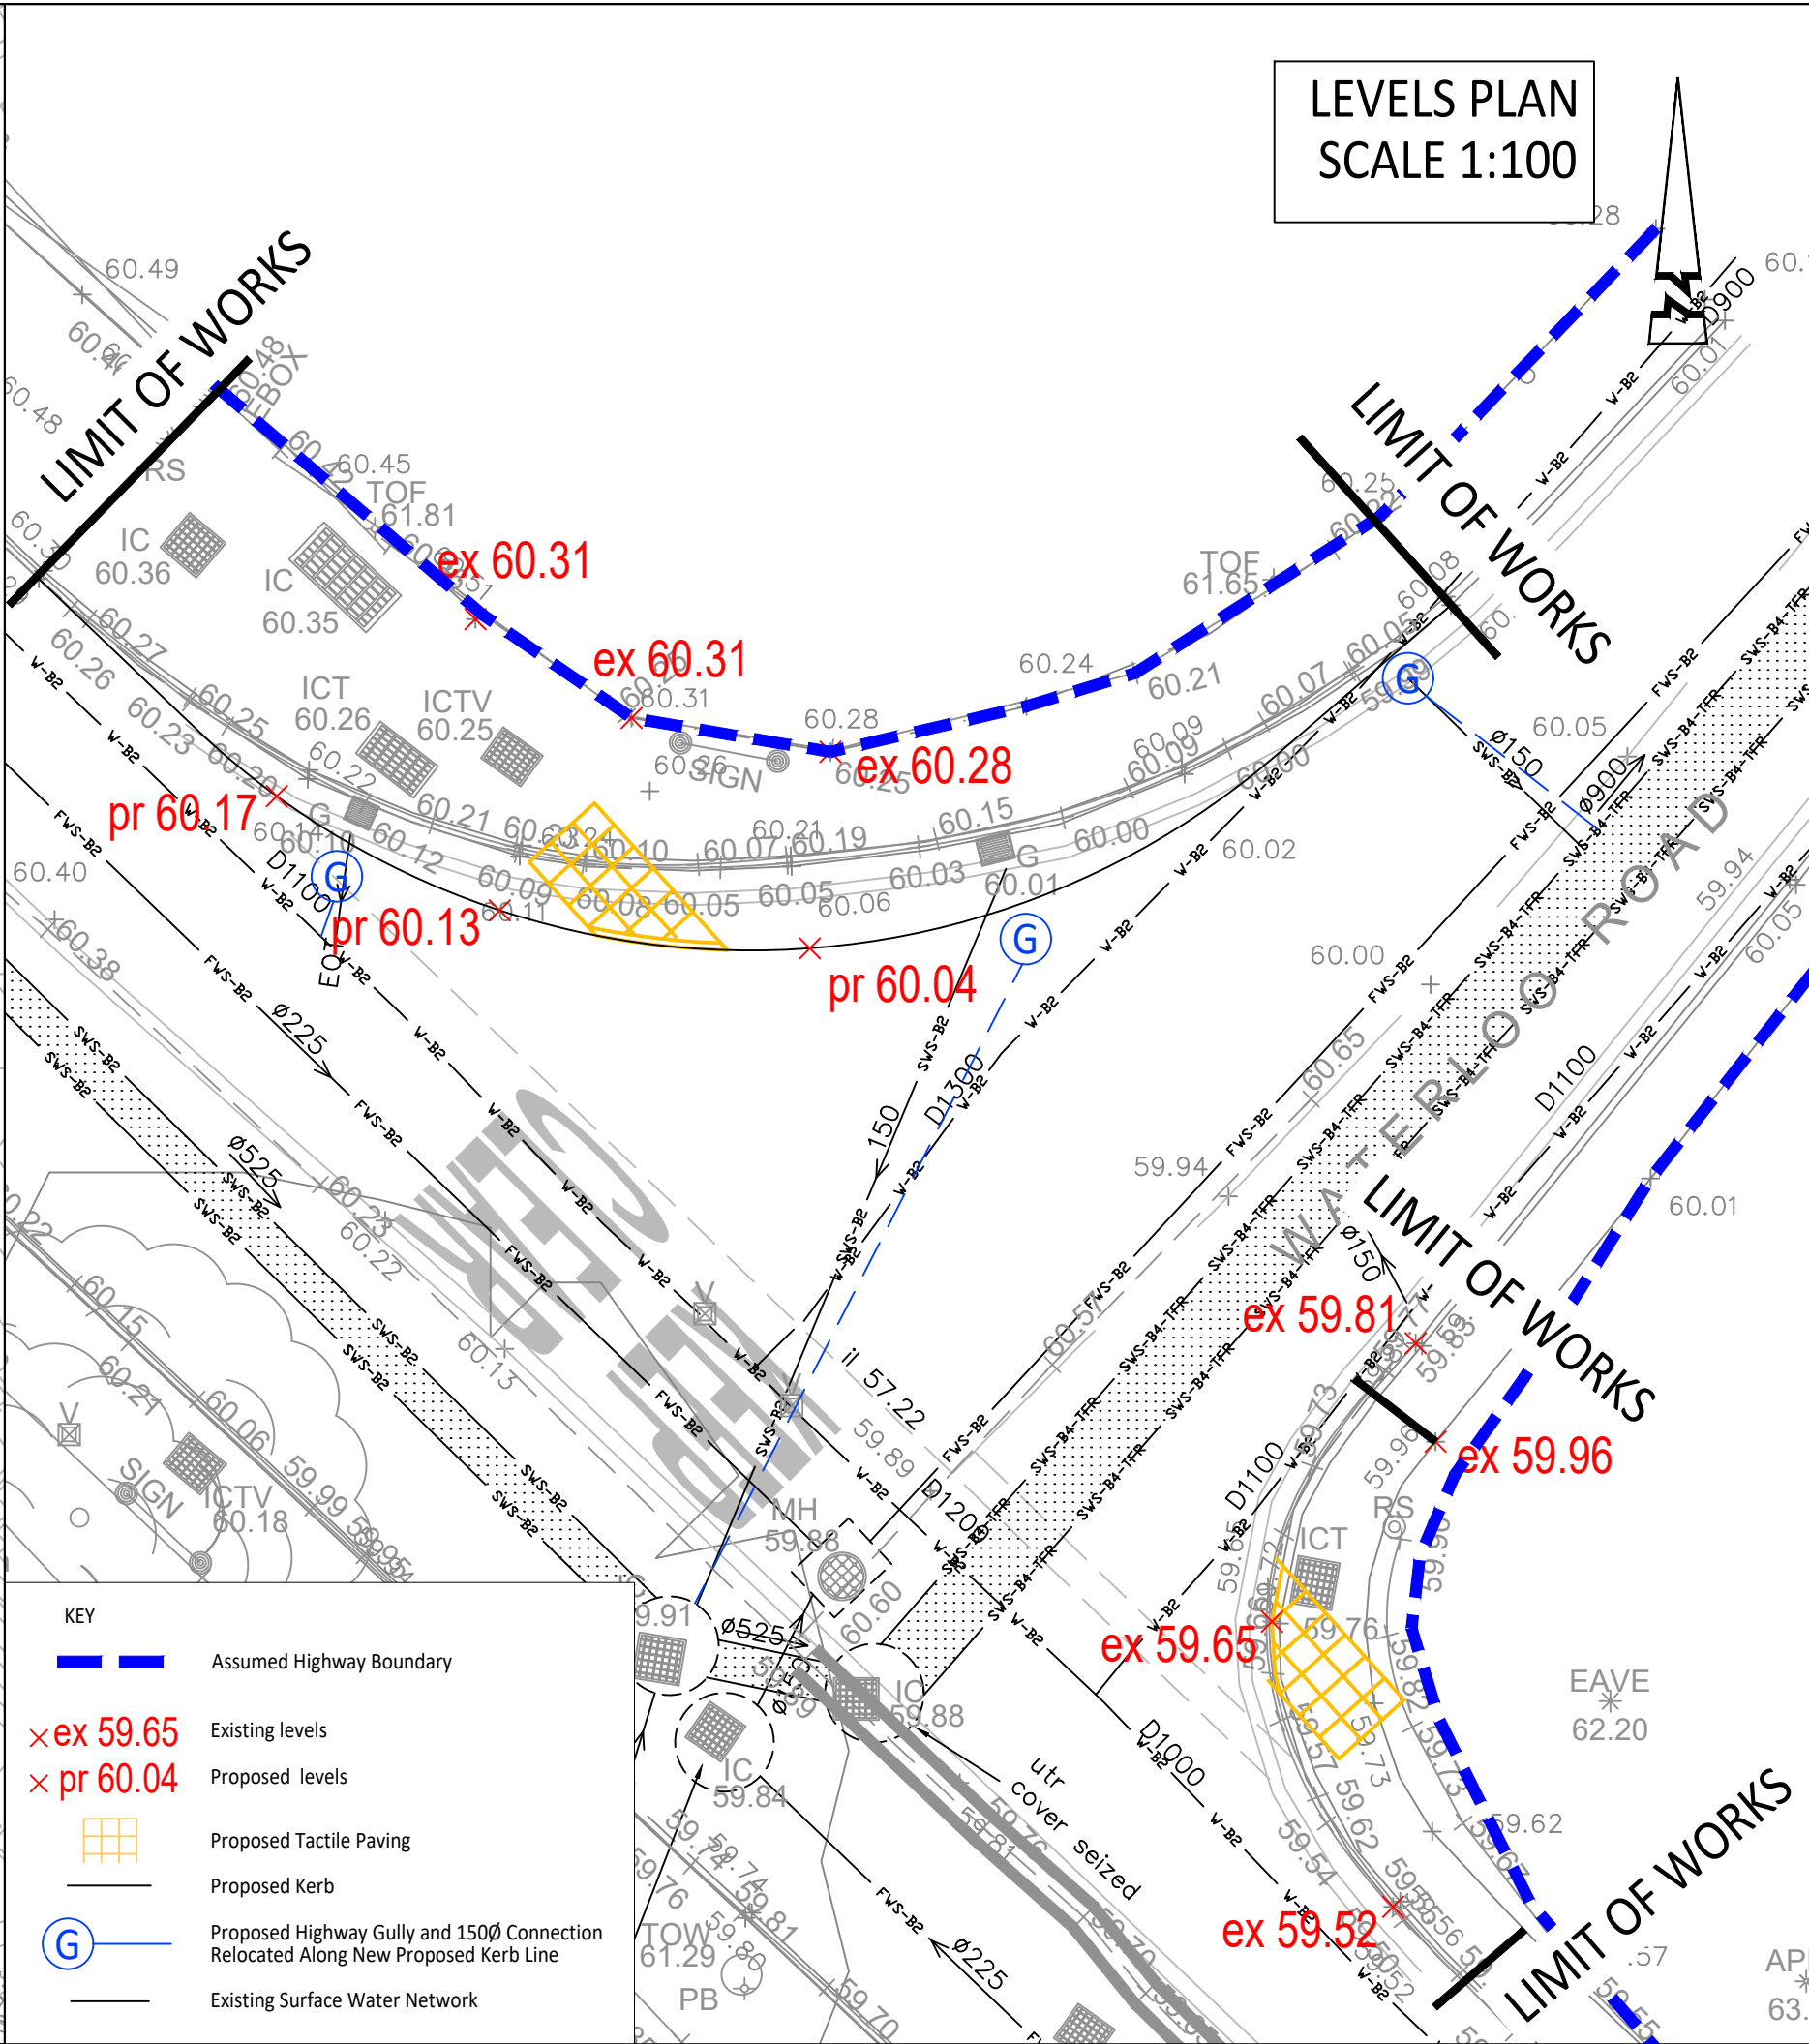


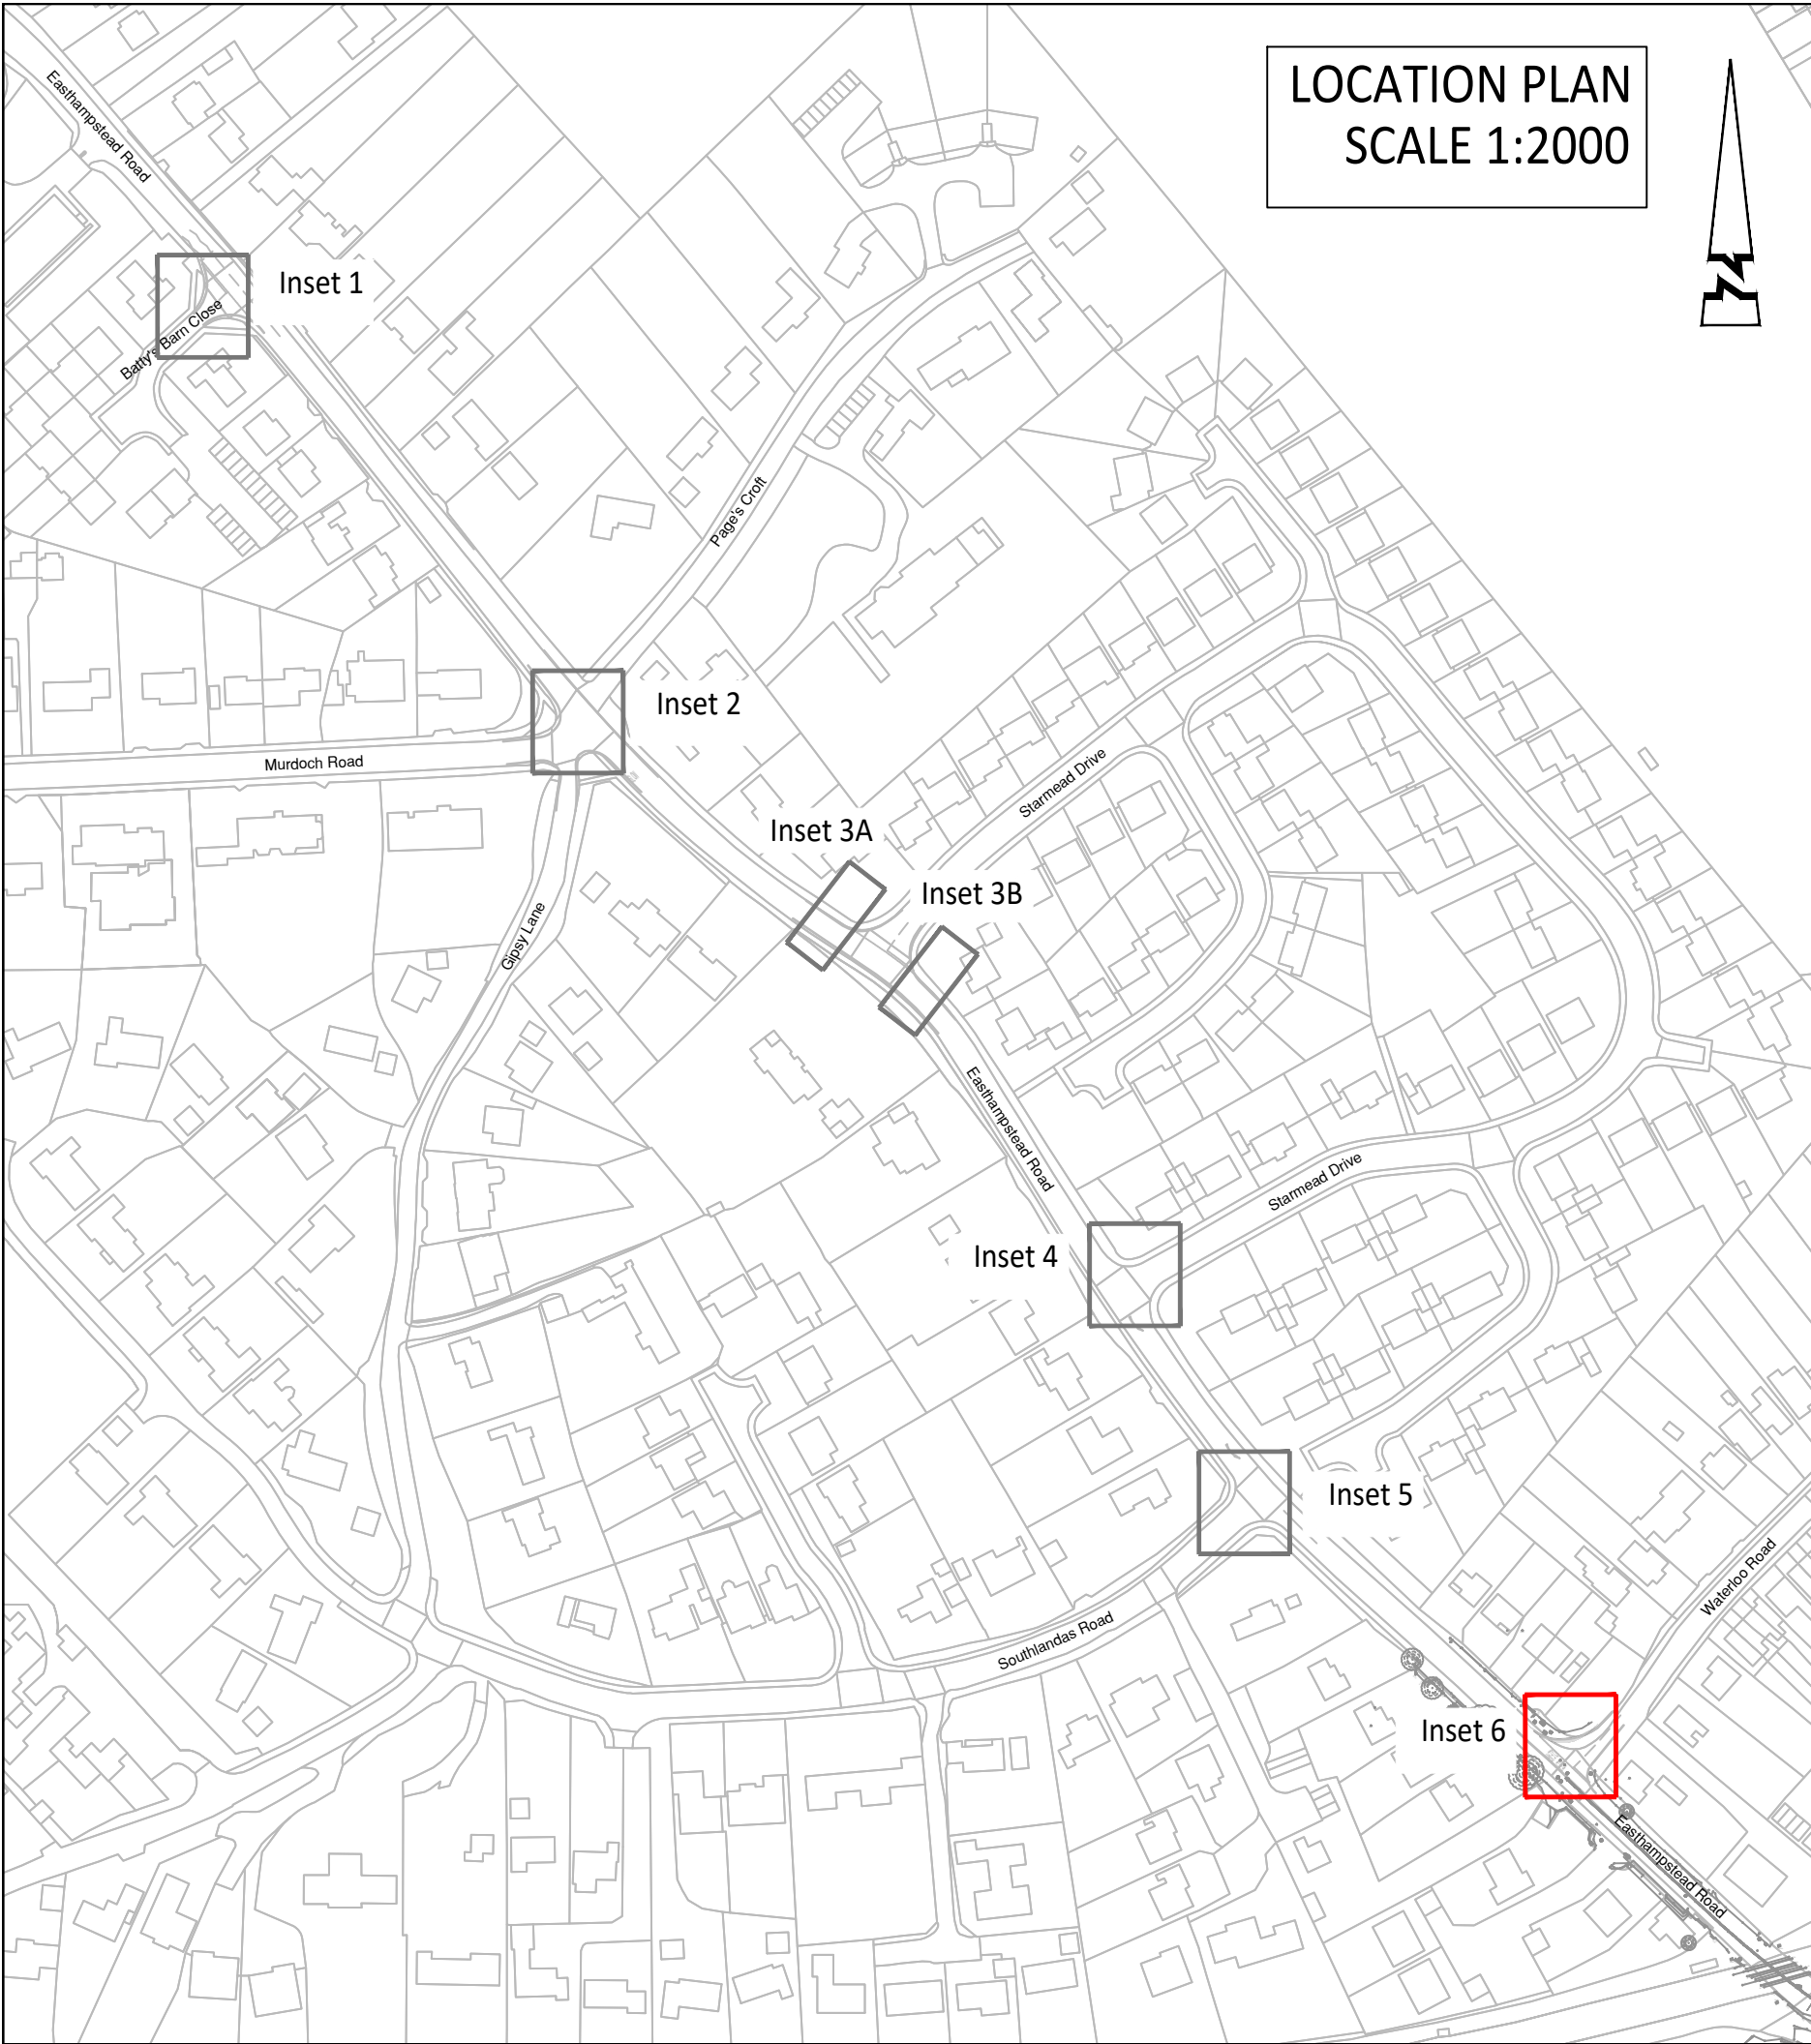

© ABLEY LETCHFORD PARTNERSHIP LTD.
This drawing should not be reproduced without consent.

GENERAL NOTES:

- Do not scale.
- This drawing is to be read in conjunction with and checked against all other drawings, Engineering details, Specification and any structural, Geotechnical or other specialist document provided.
- Any anomaly or contradiction between any of the above is to be reported to the Engineer.

Rev	Date	Description	Drawn	Checked
C2	07/26	Updated to Suit Planning Comments	CLL	RF
C1	03/26	CONSTRUCTION ISSUE FOLLOWING TECHNICAL APPROVAL BY WBC	RG	RF

Abley Letchford
www.ableyletchford.co.uk

Client:
MILLER HOMES KIER VENTURES

Project:
SOUTH WOKINGHAM SDL




Title:
AREA A2 - EASTHAMPSTEAD ROAD OFFSITE FOOTWAY MITIGATION INSET 6

Status:
FOR CONSTRUCTION

Scale	Date	Drawn	Checked
AS SHN @ A1	MAR 2026	RG	RF

Drawing No:
A389-S278-A2-06

Revision:
C2

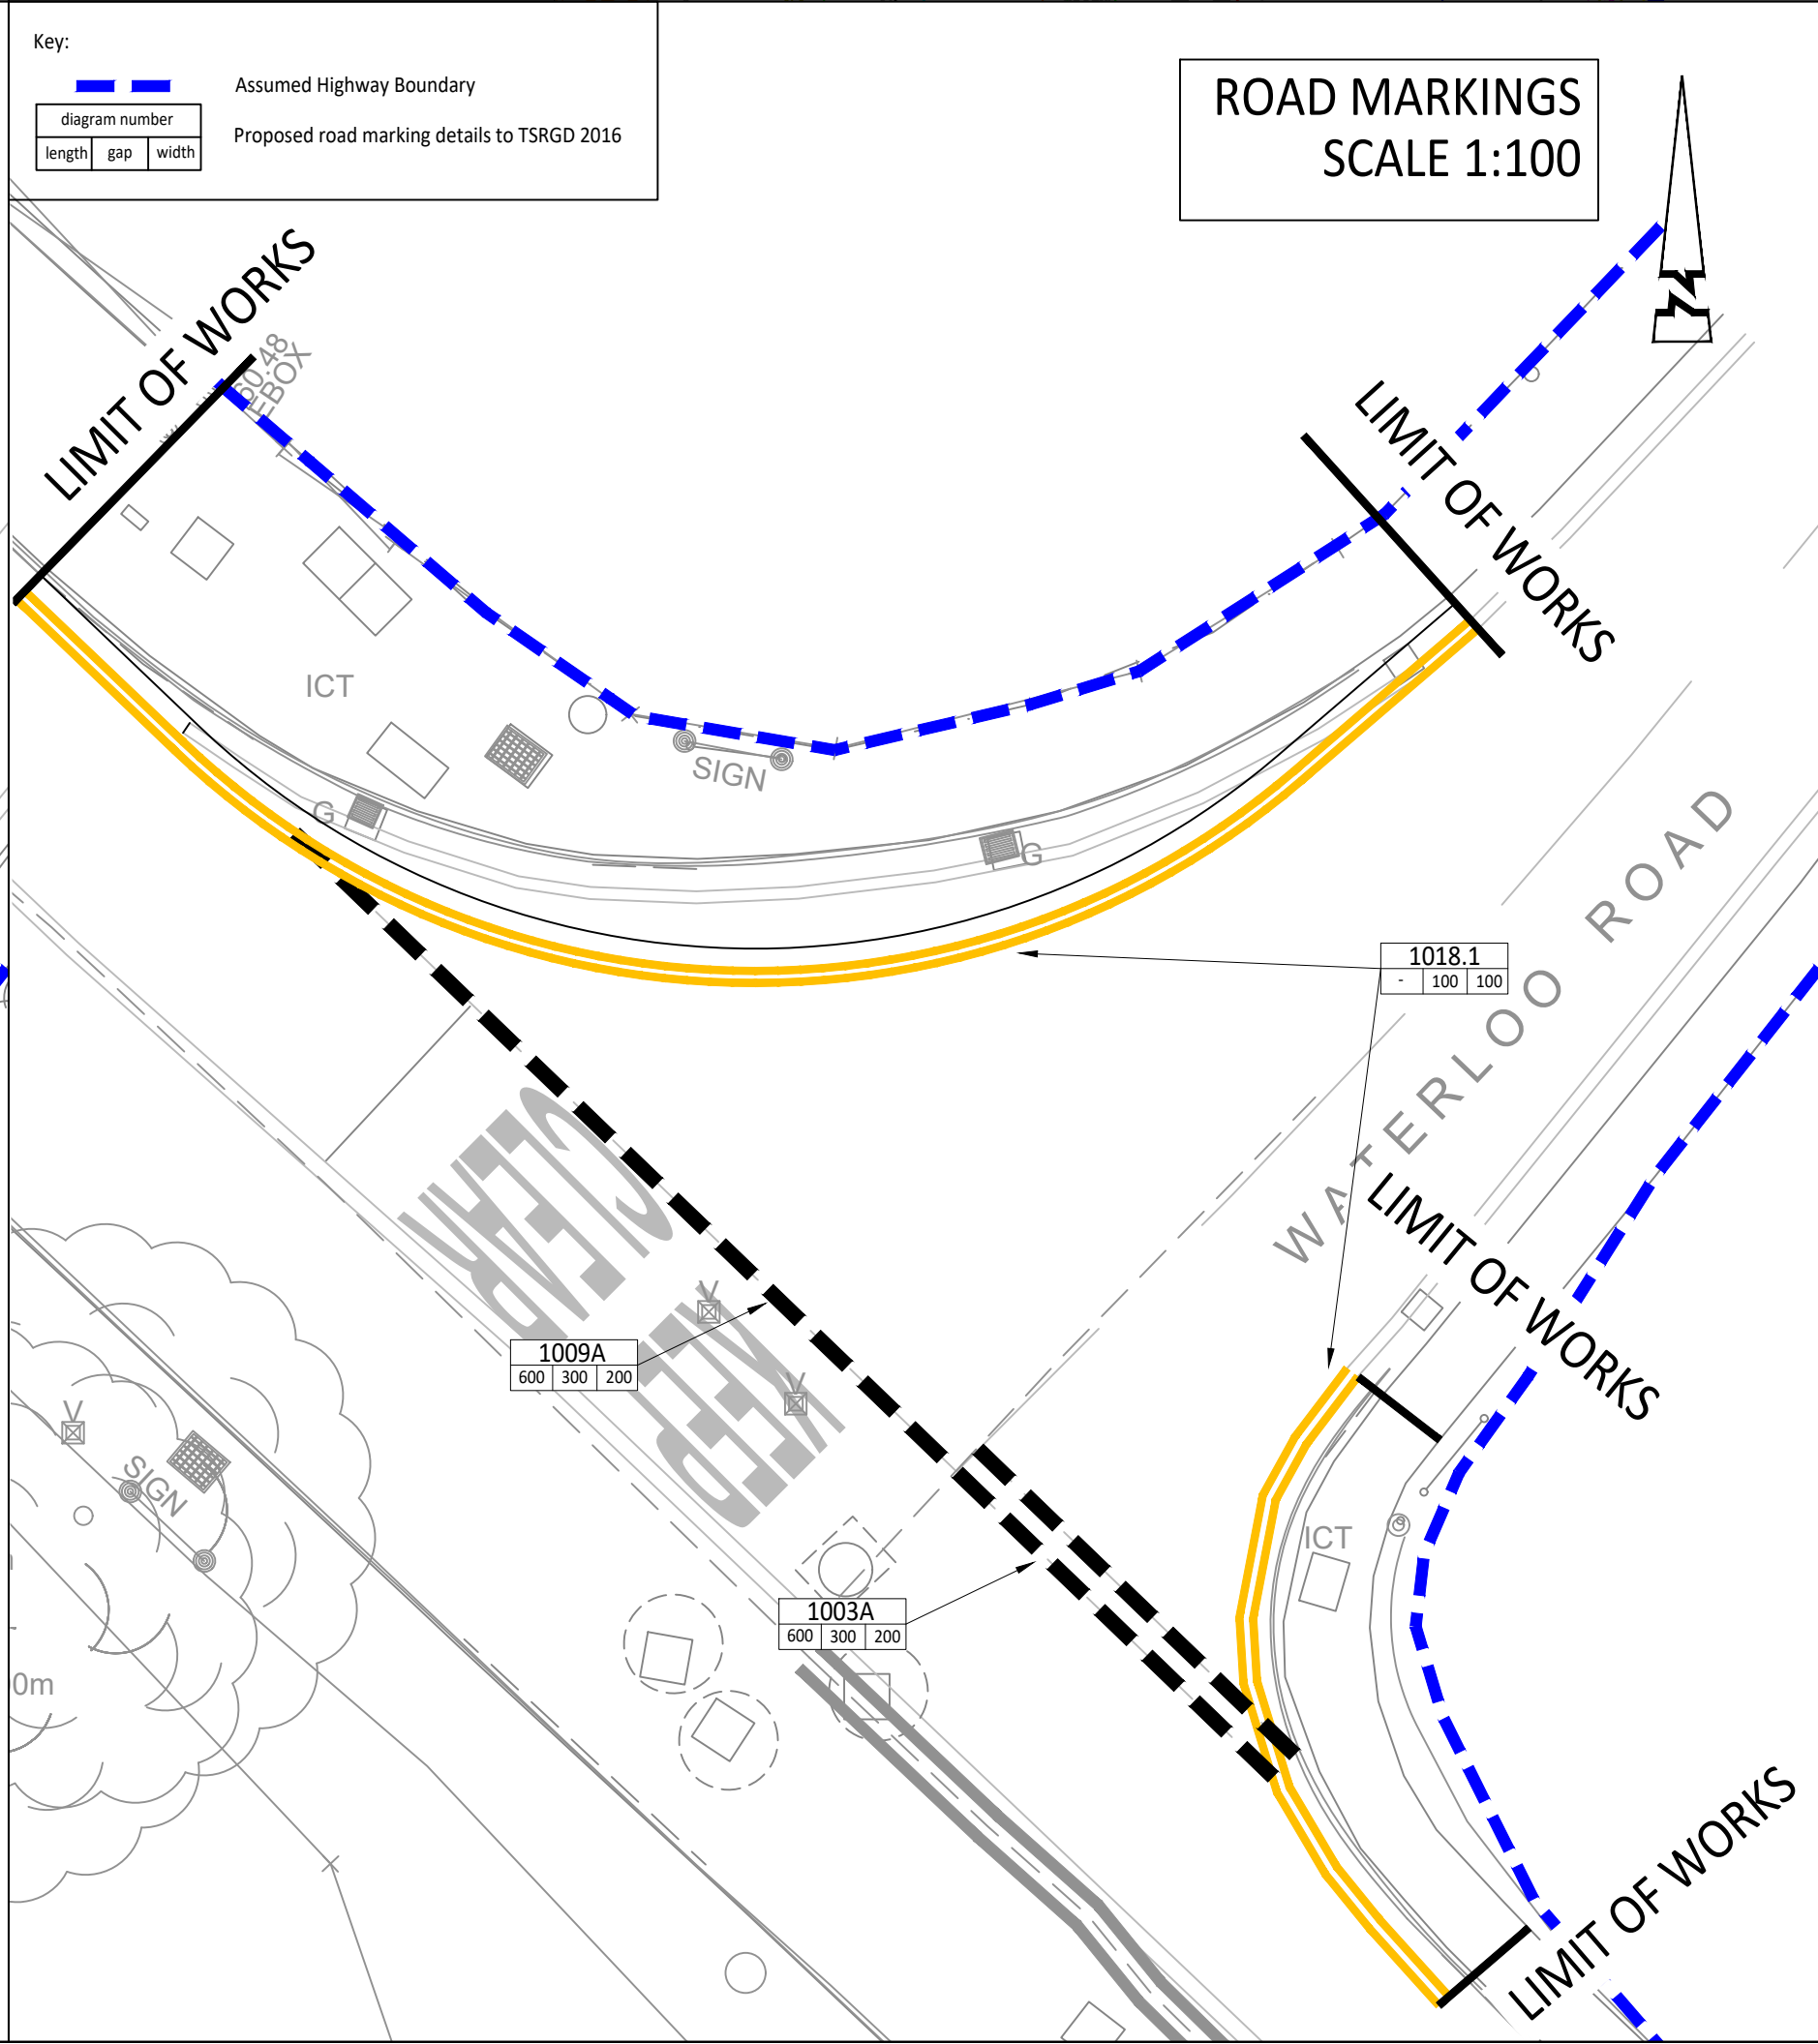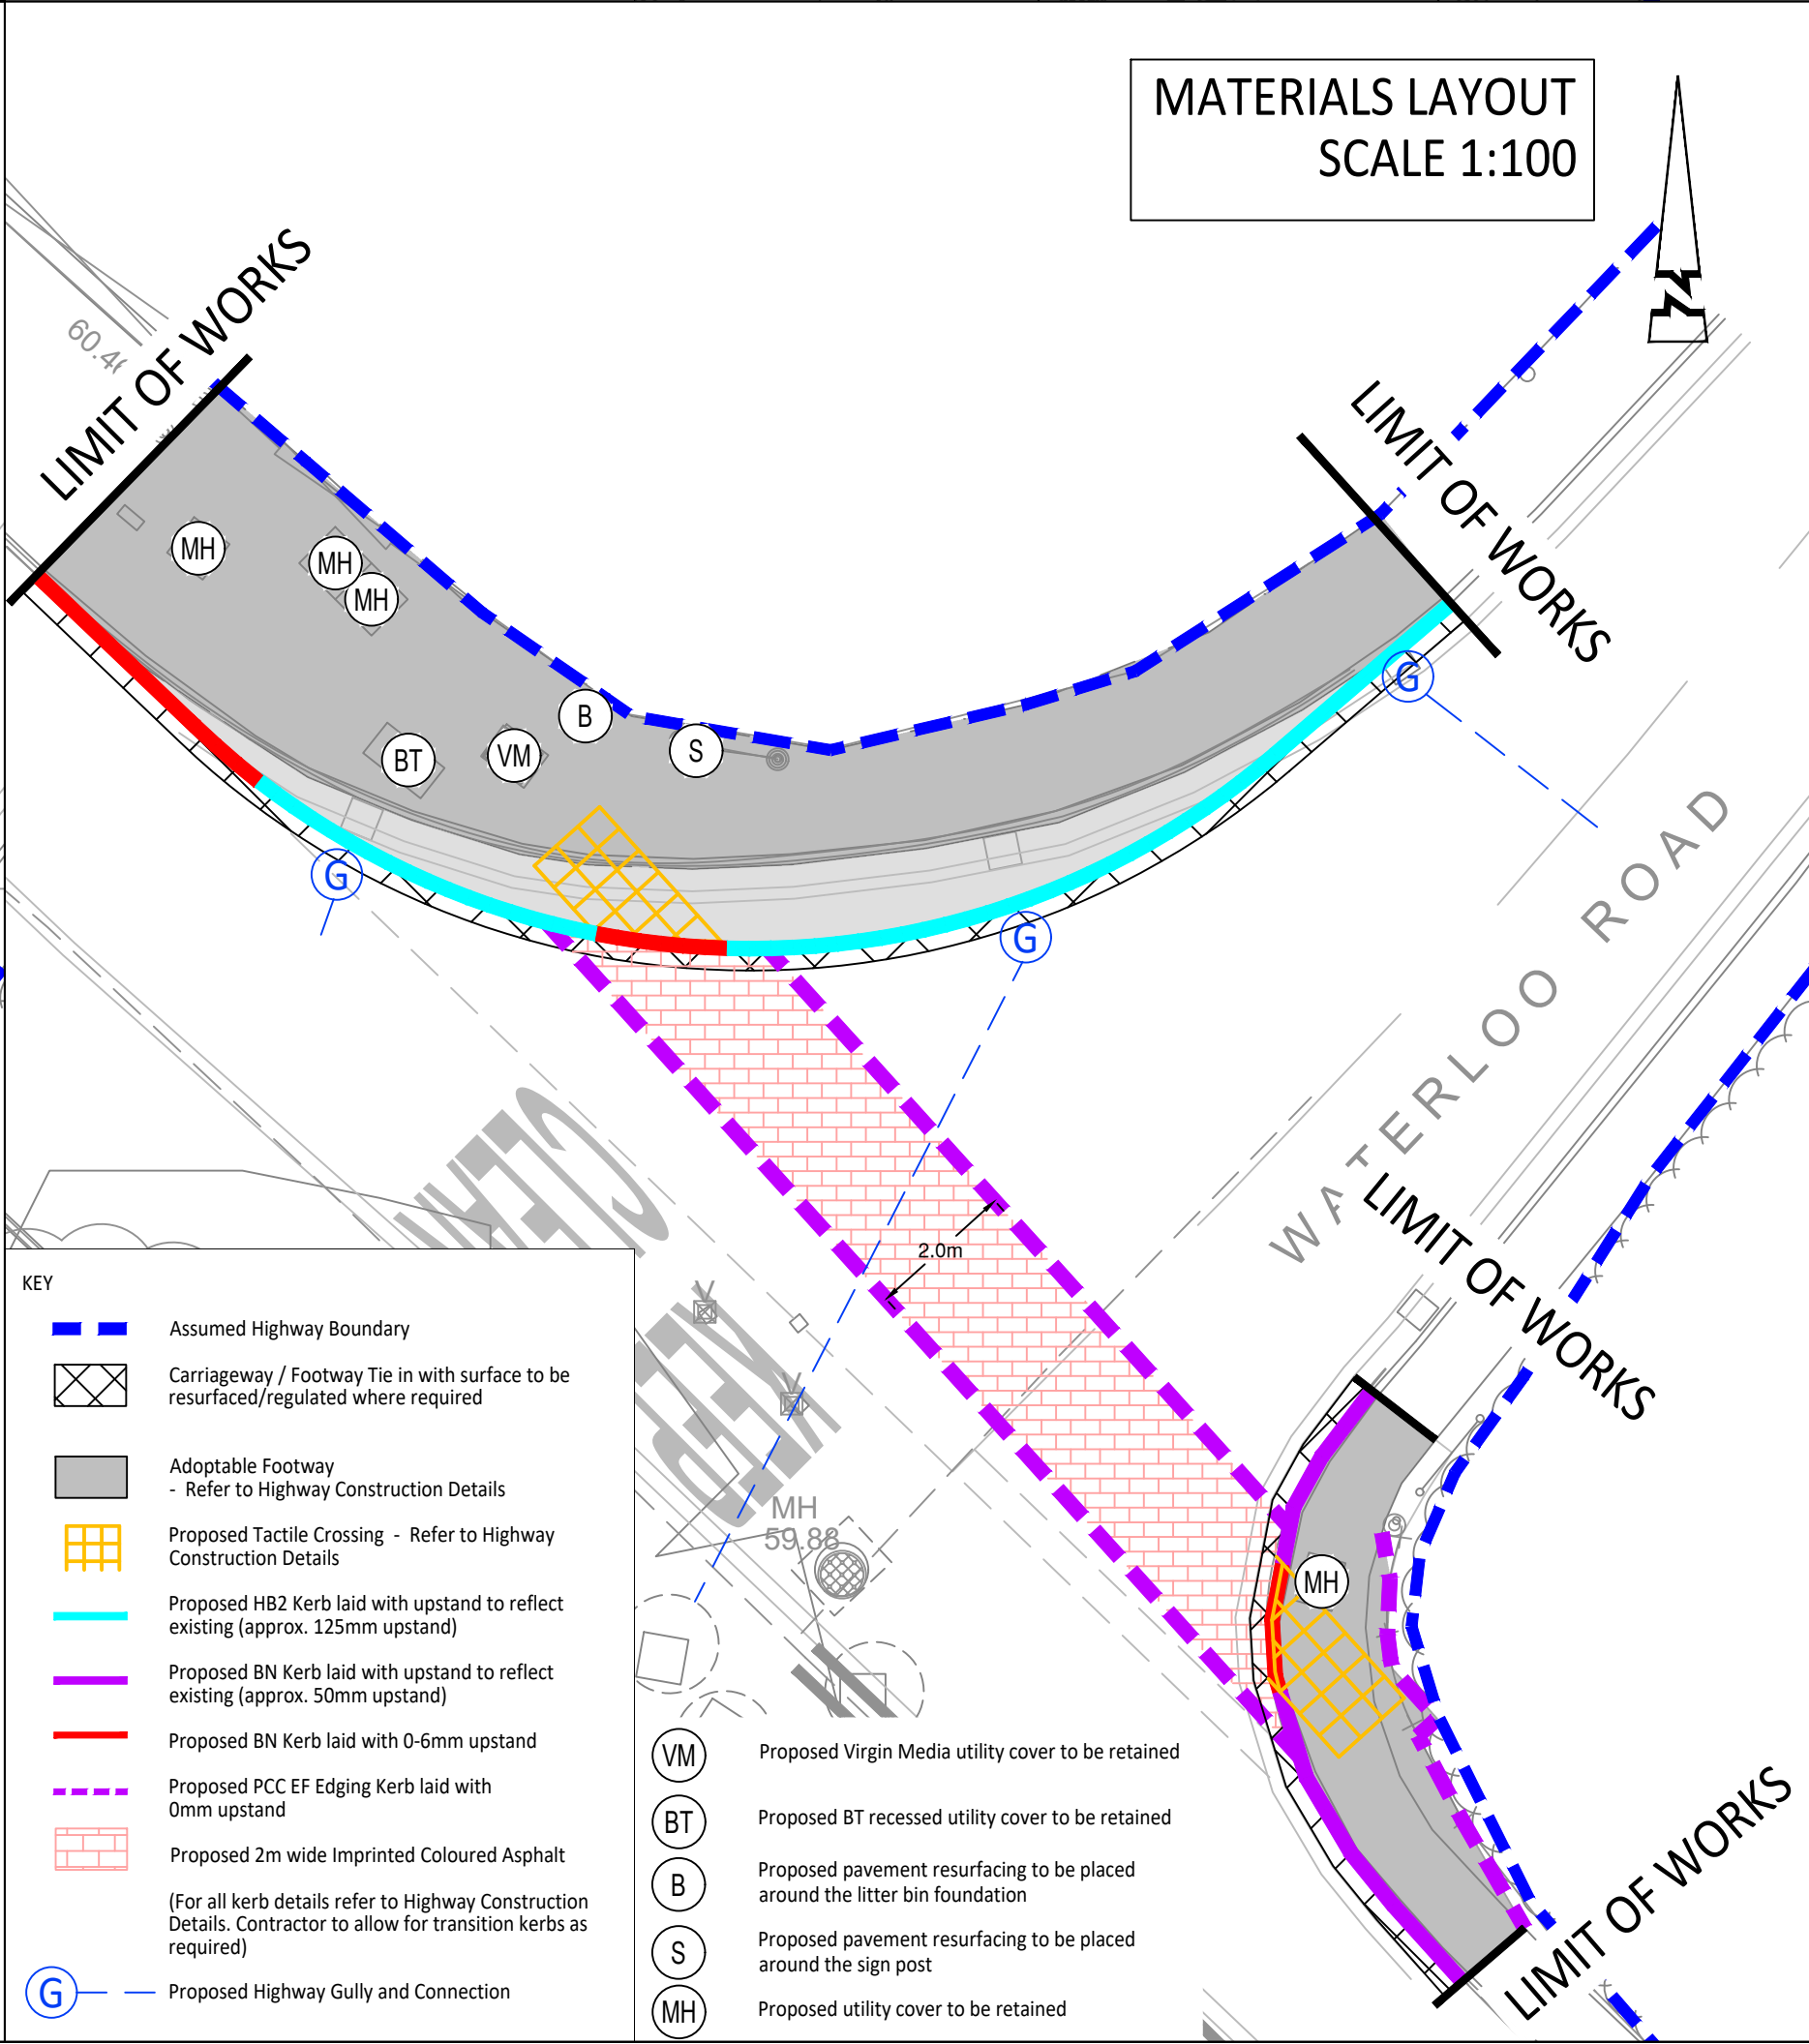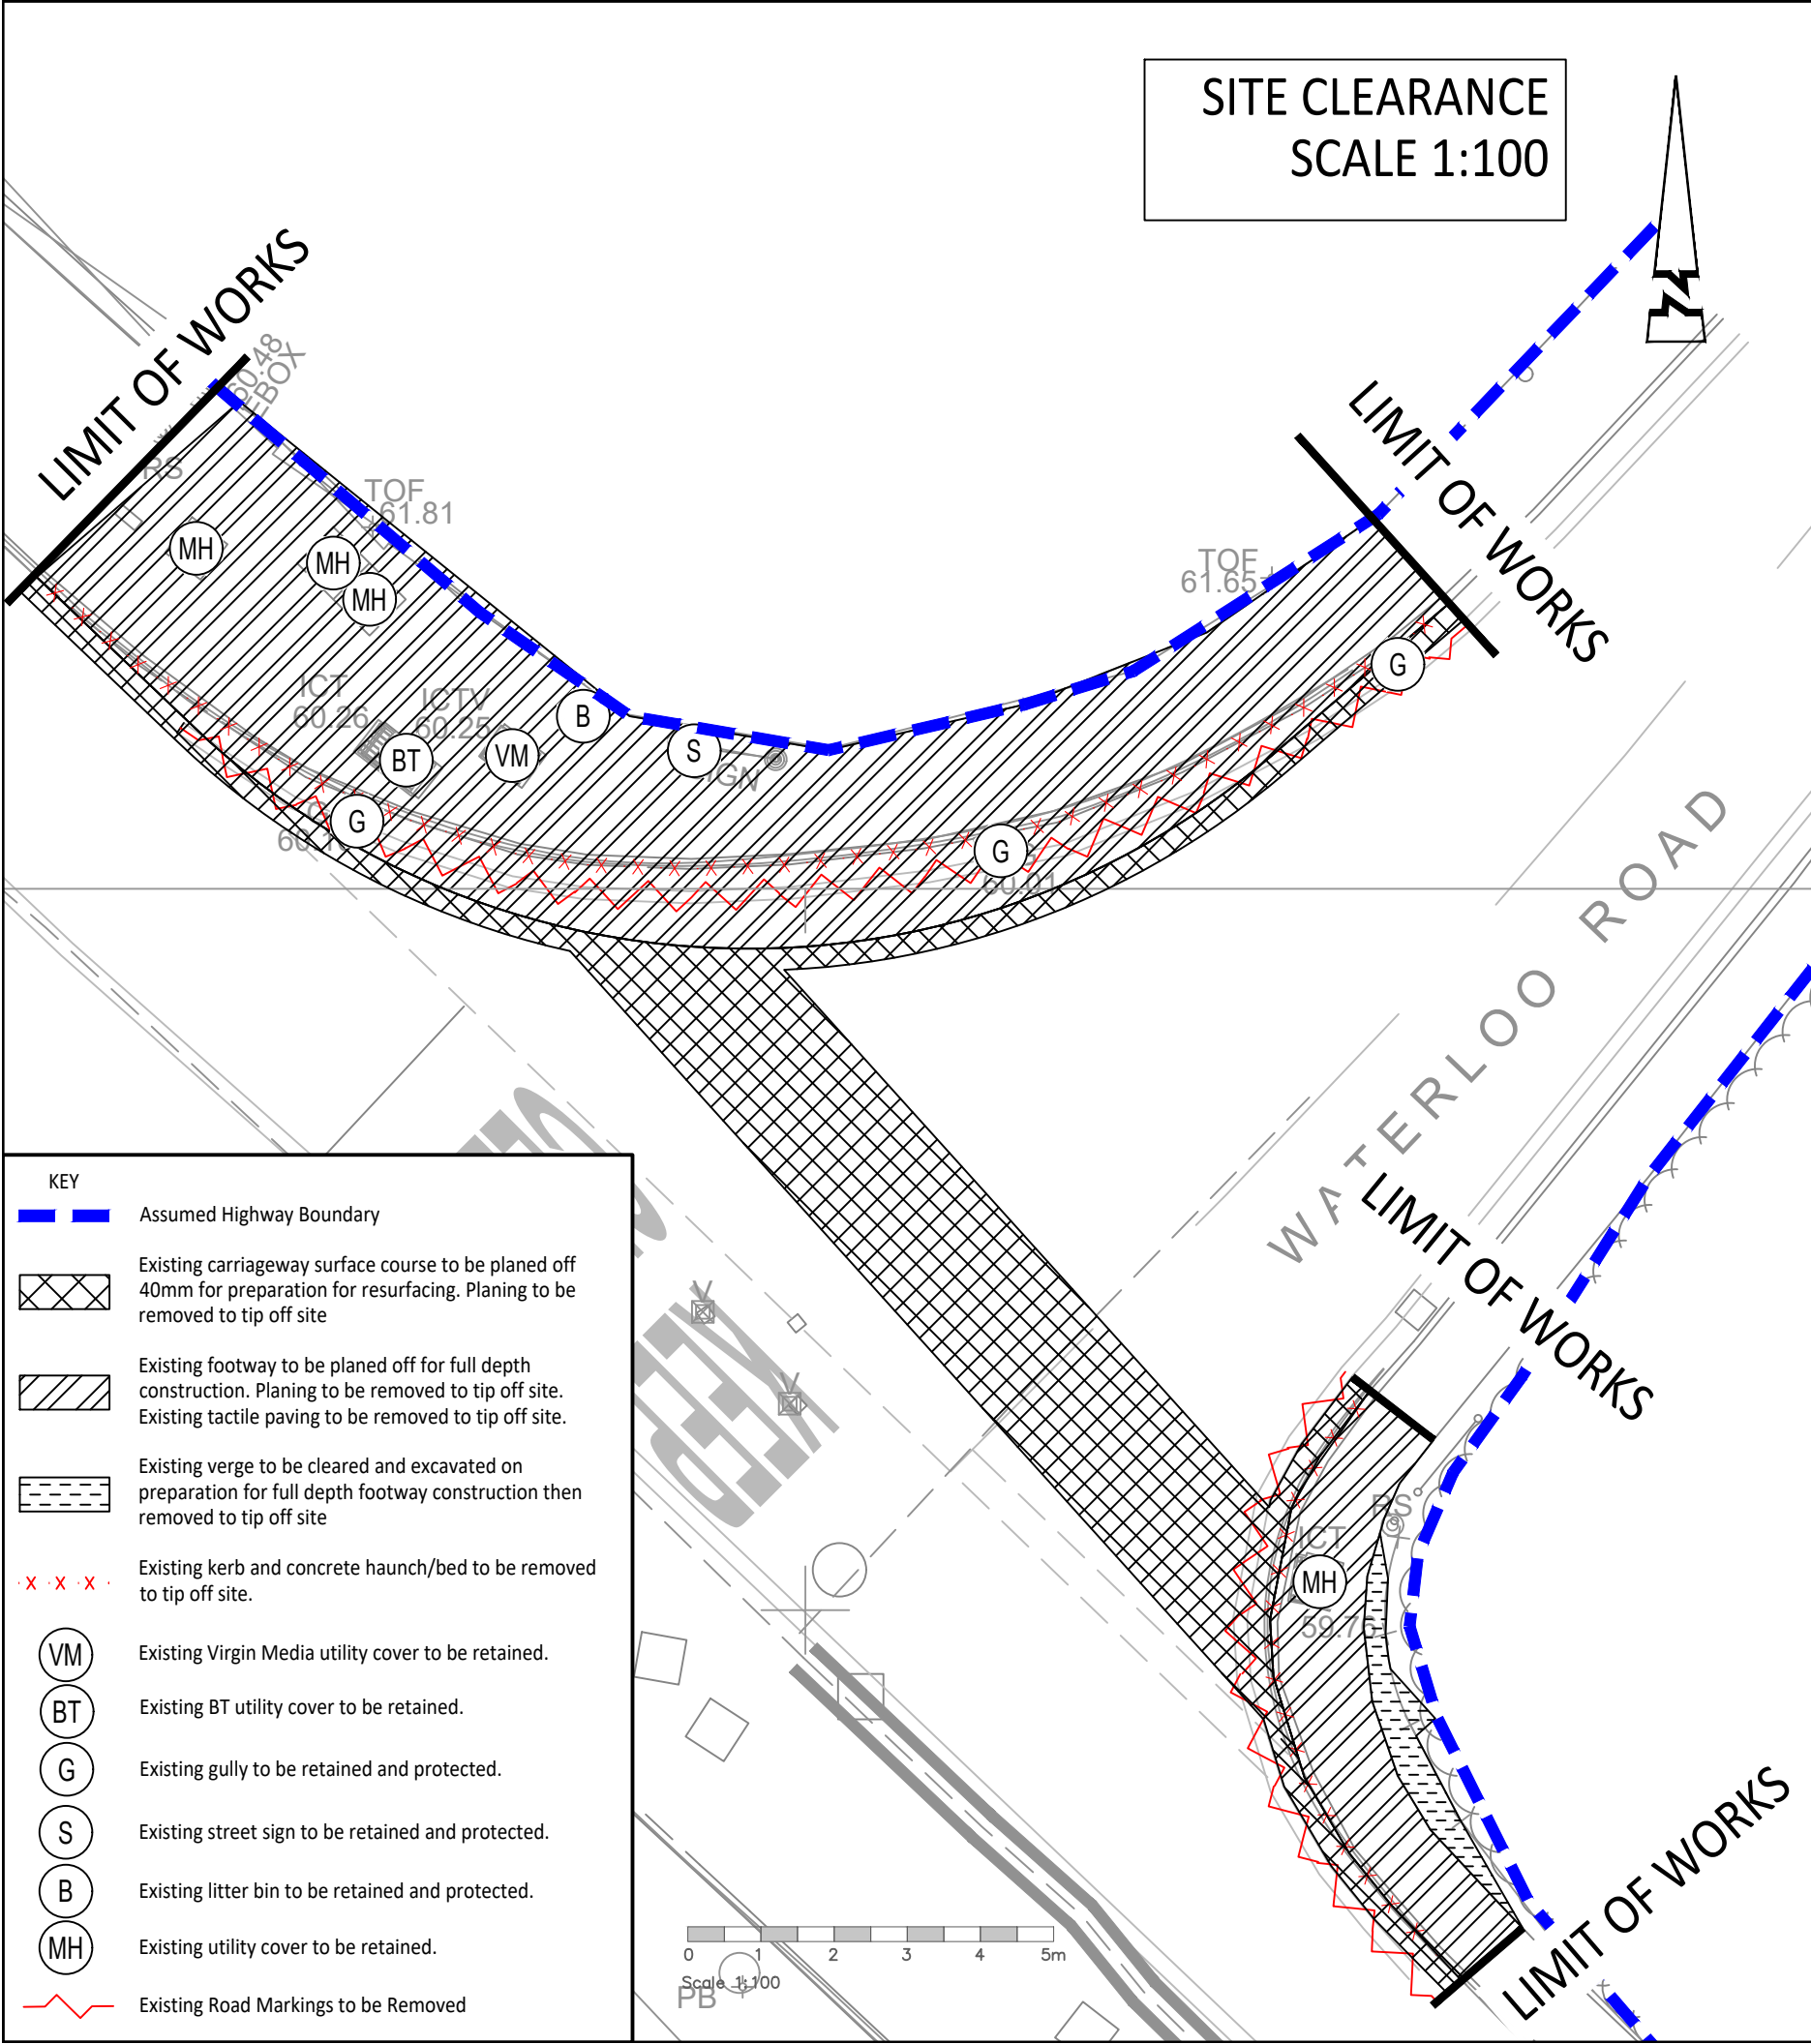

Abley Letchford
www.ableyletchford.co.uk

Client:
MILLER HOMES KIER VENTURES

Project:
SOUTH WOKINGHAM SDL

Title:
AREA A2 - EASTHAMPSTEAD ROAD OFFSITE FOOTWAY MITIGATION INSET 6

Status:
FOR CONSTRUCTION

Scale	Date	Drawn	Checked
AS SHN @ A1	MAR 2026	RG	RF

Drawing No:
A389-S278-A2-06

Revision:
C2