

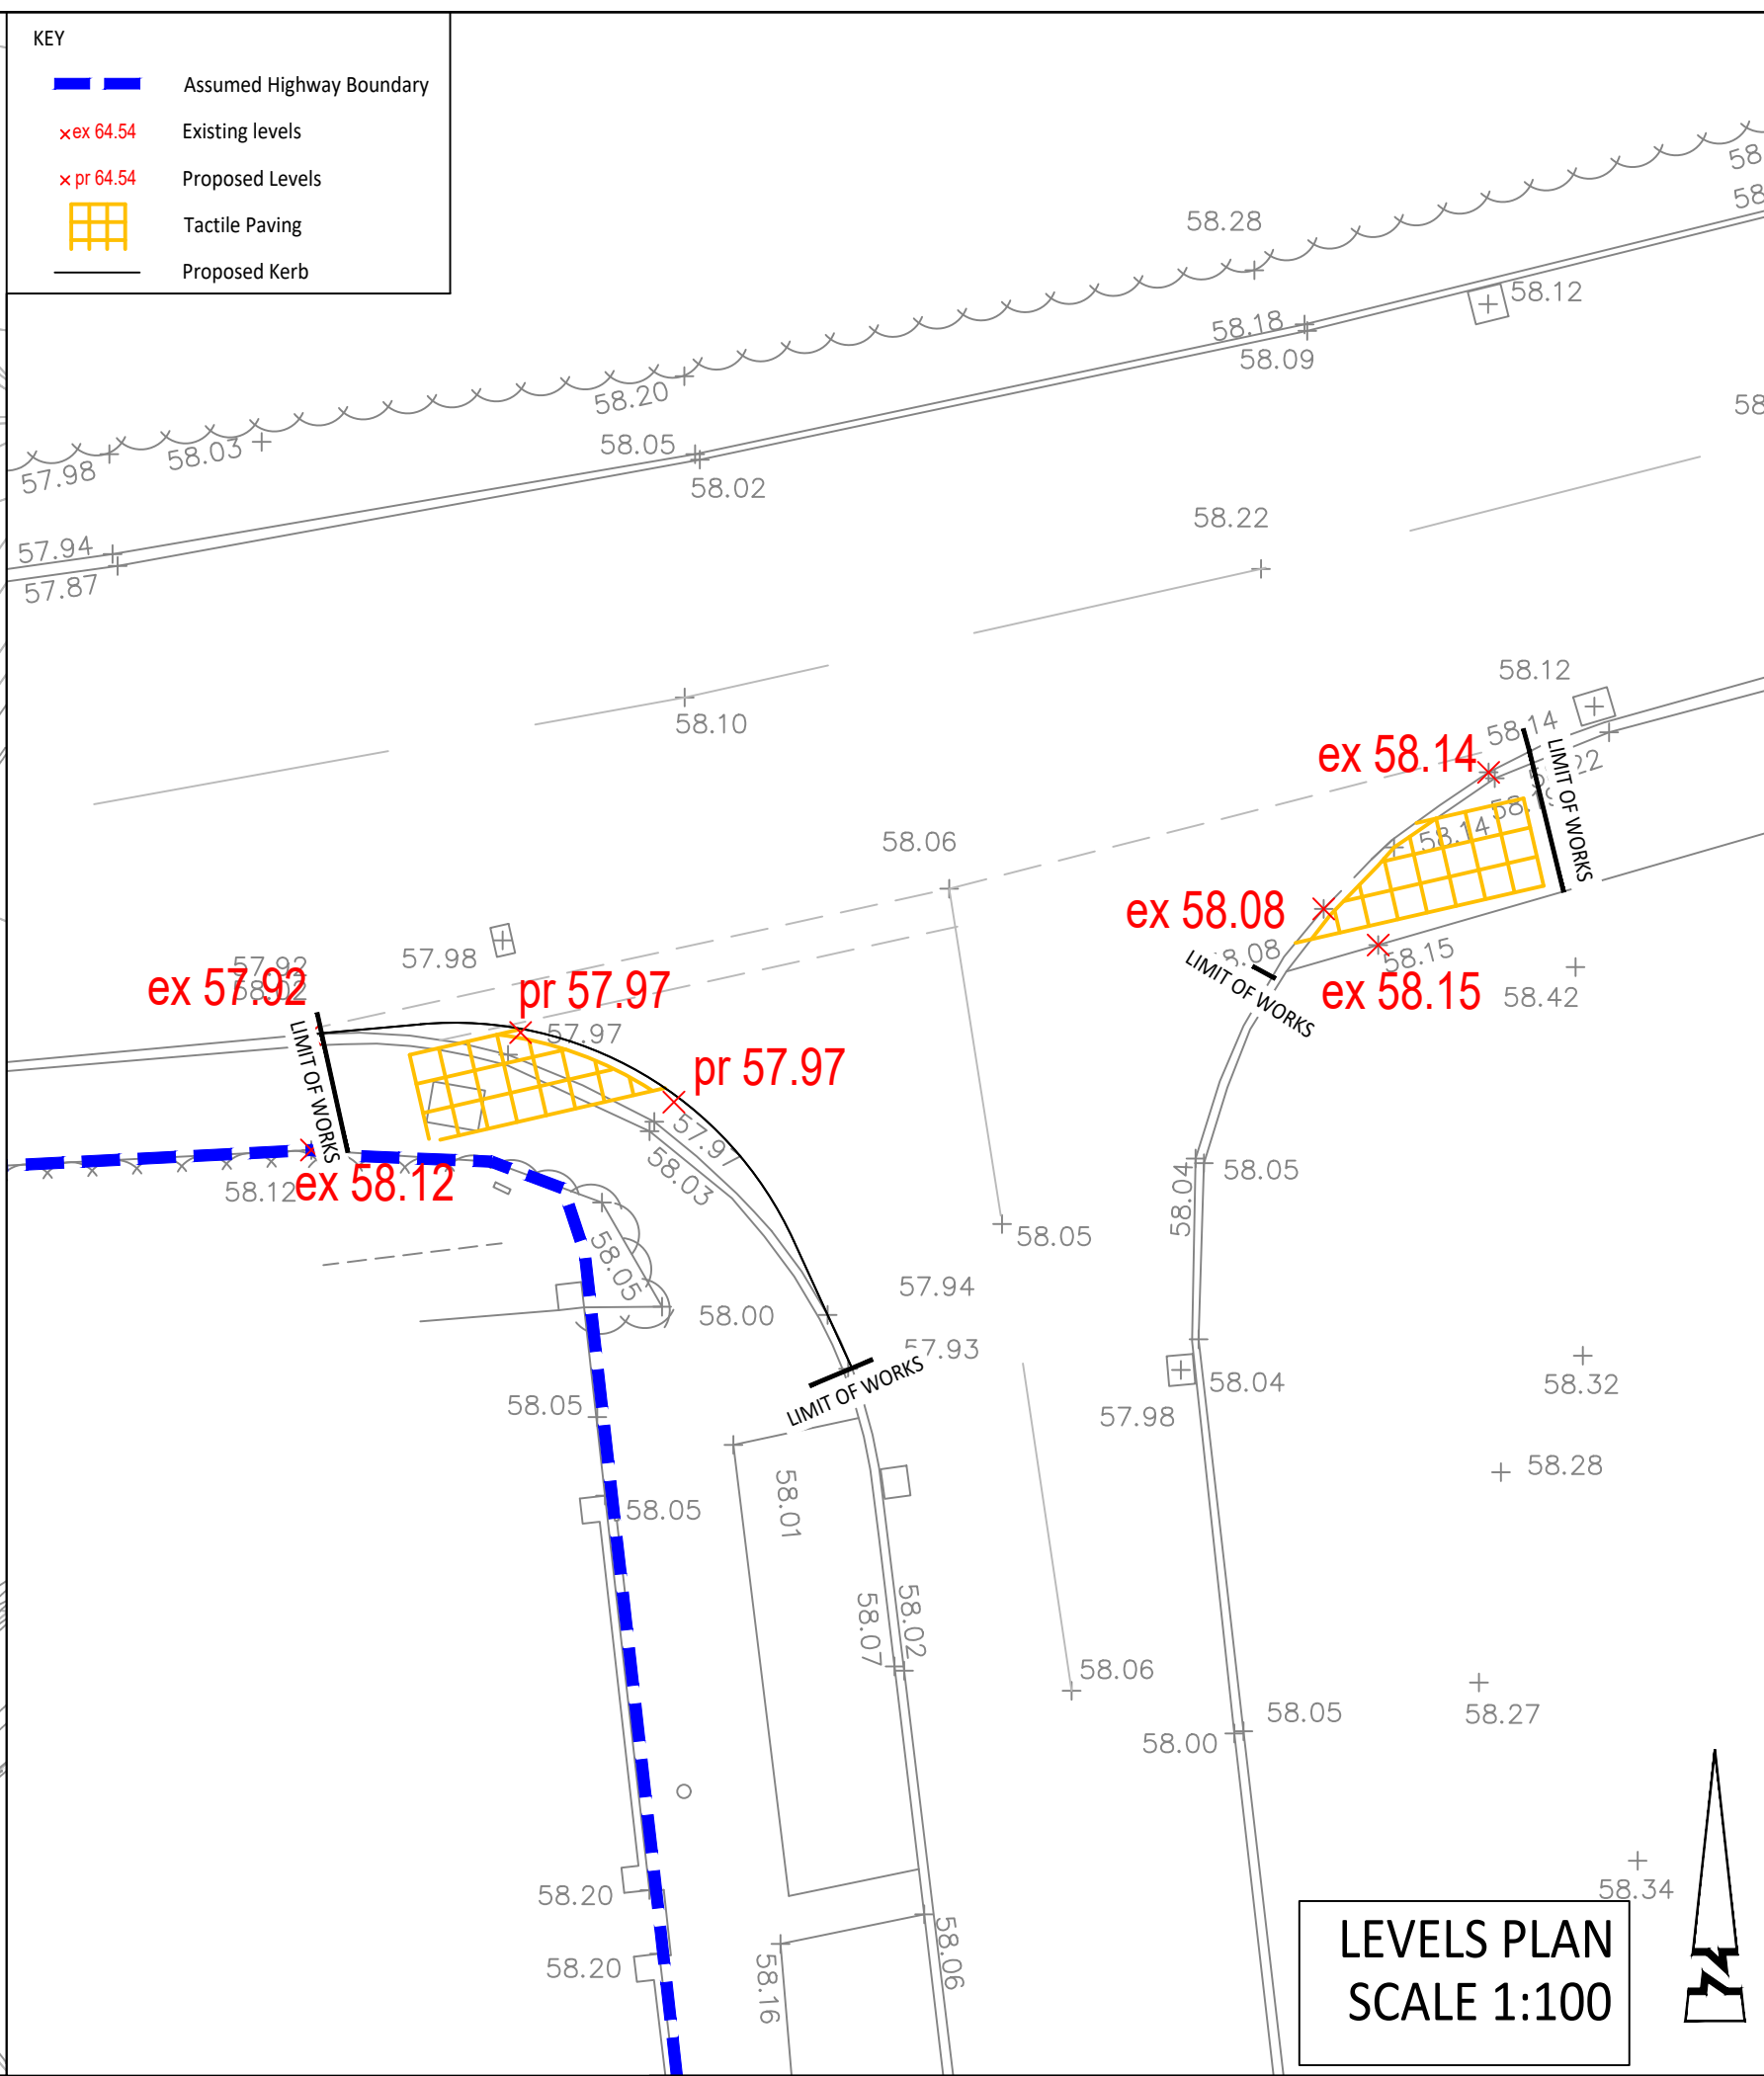
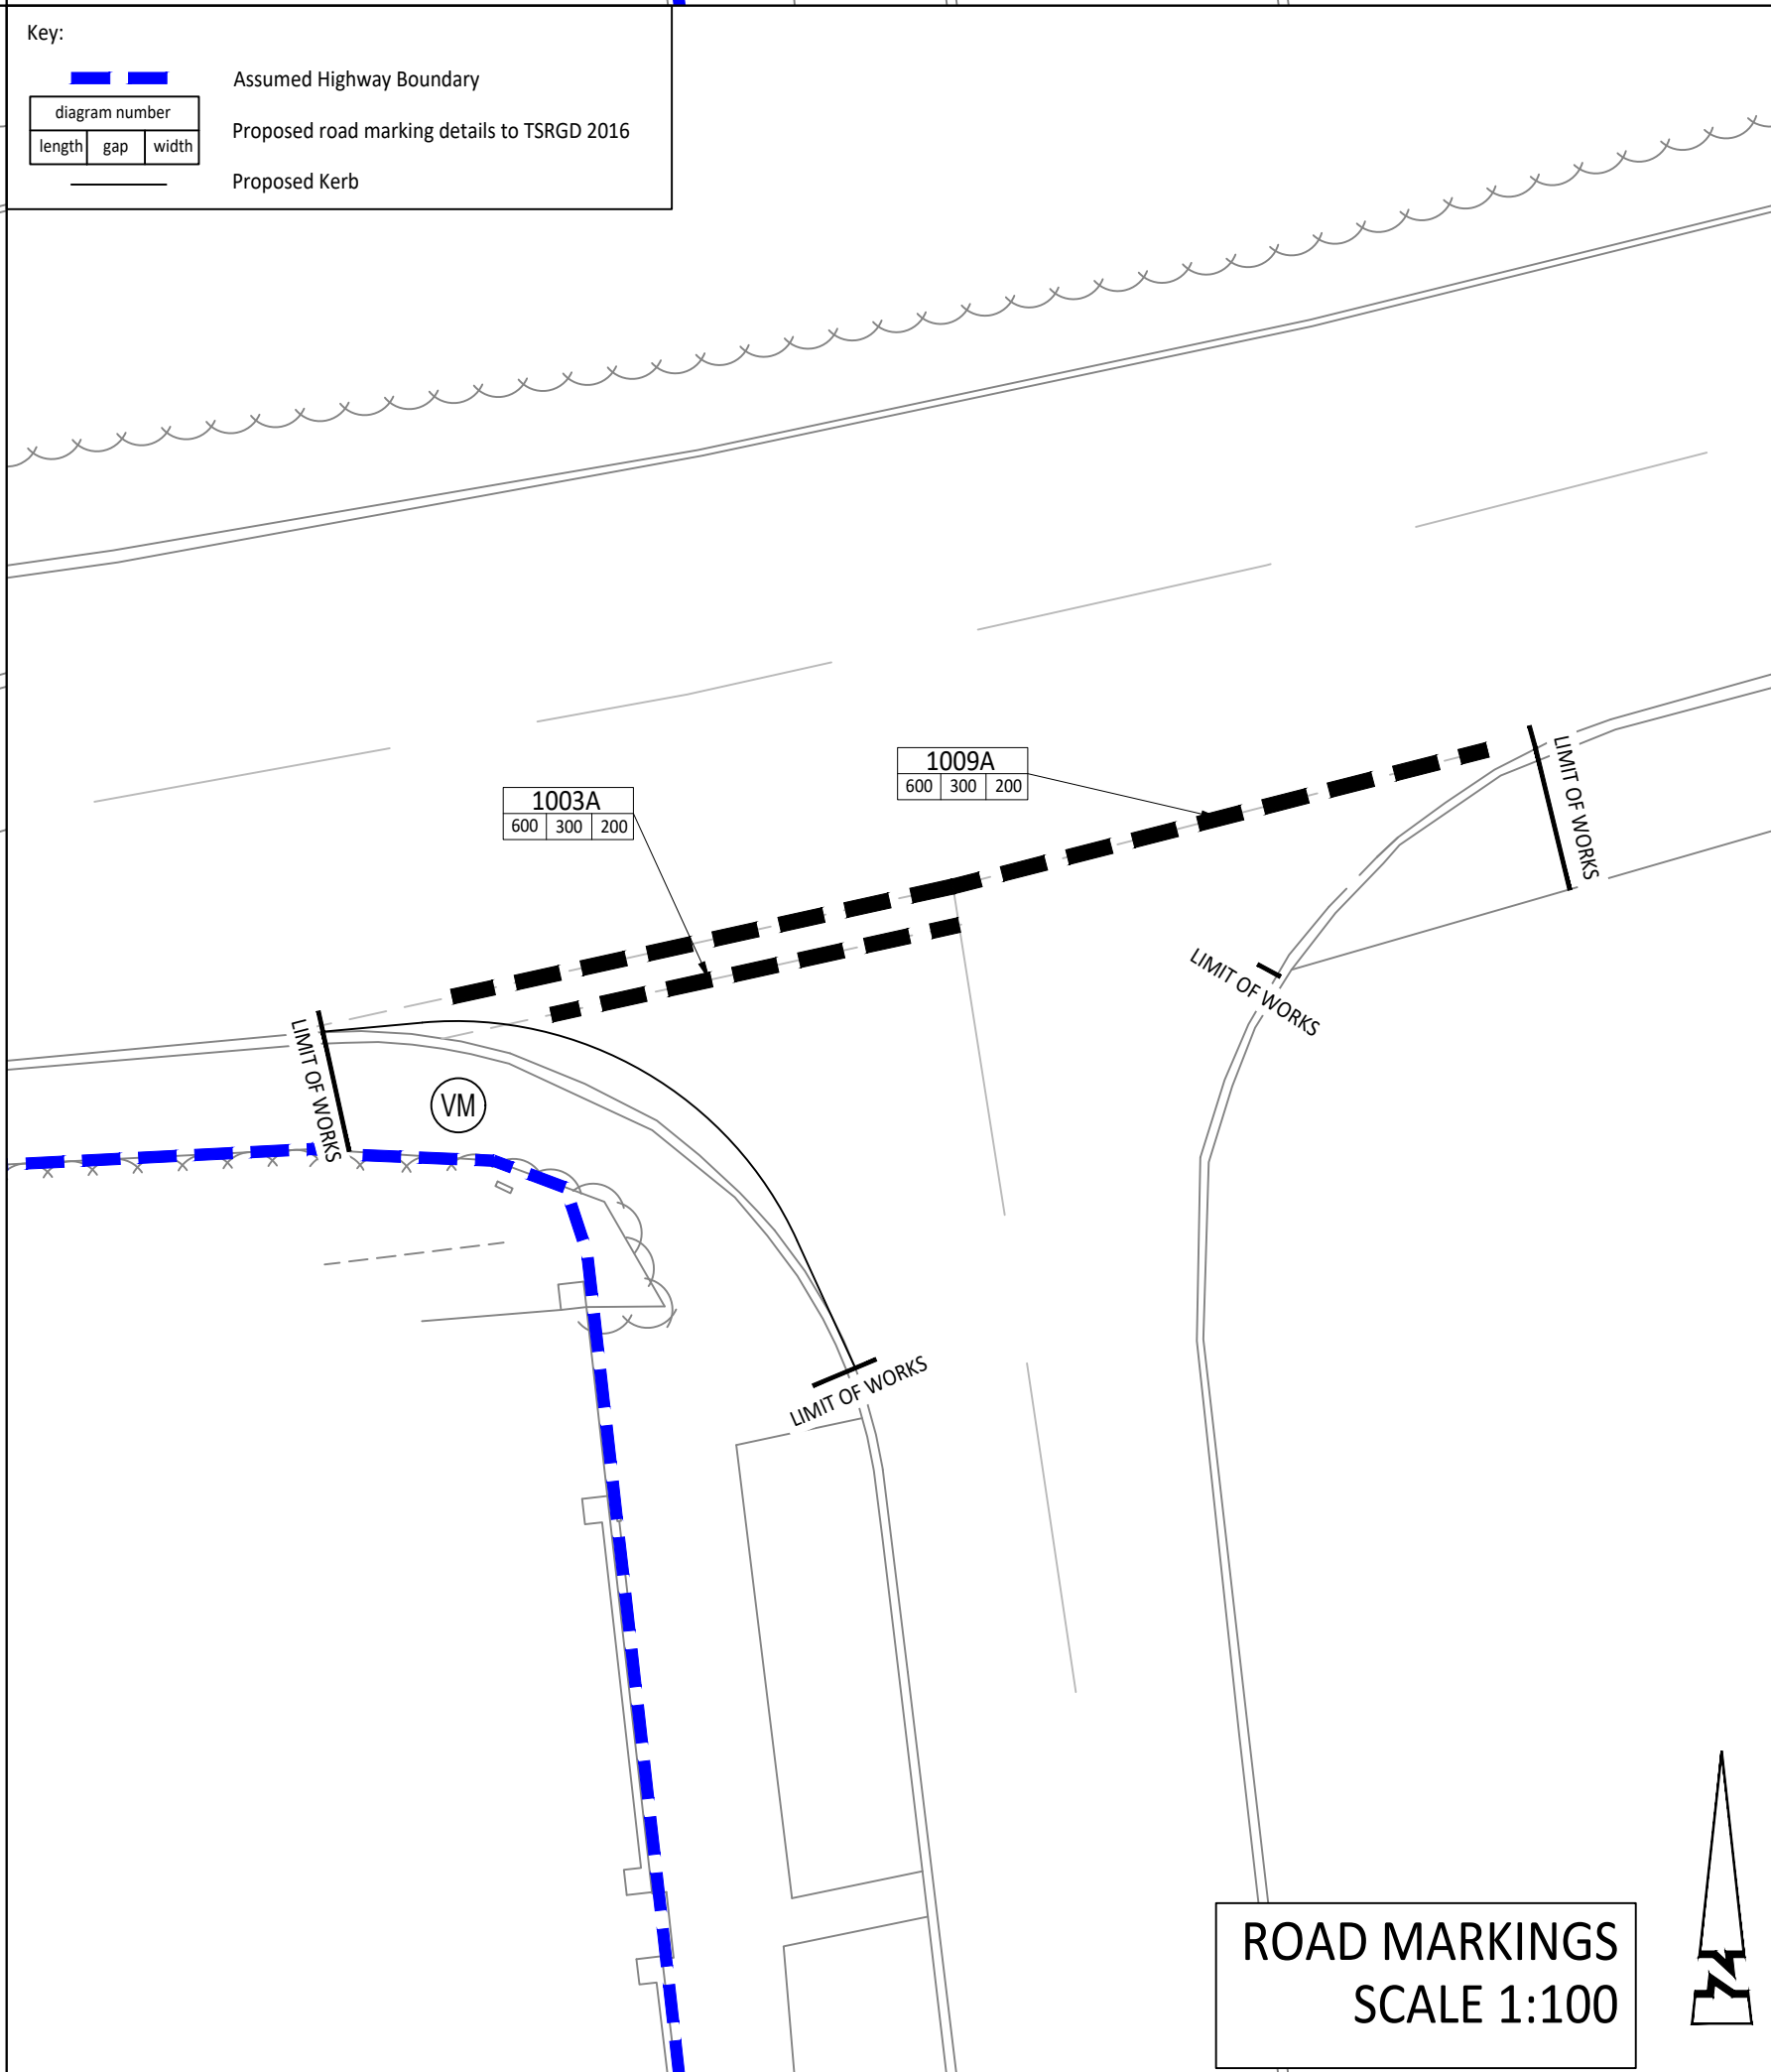
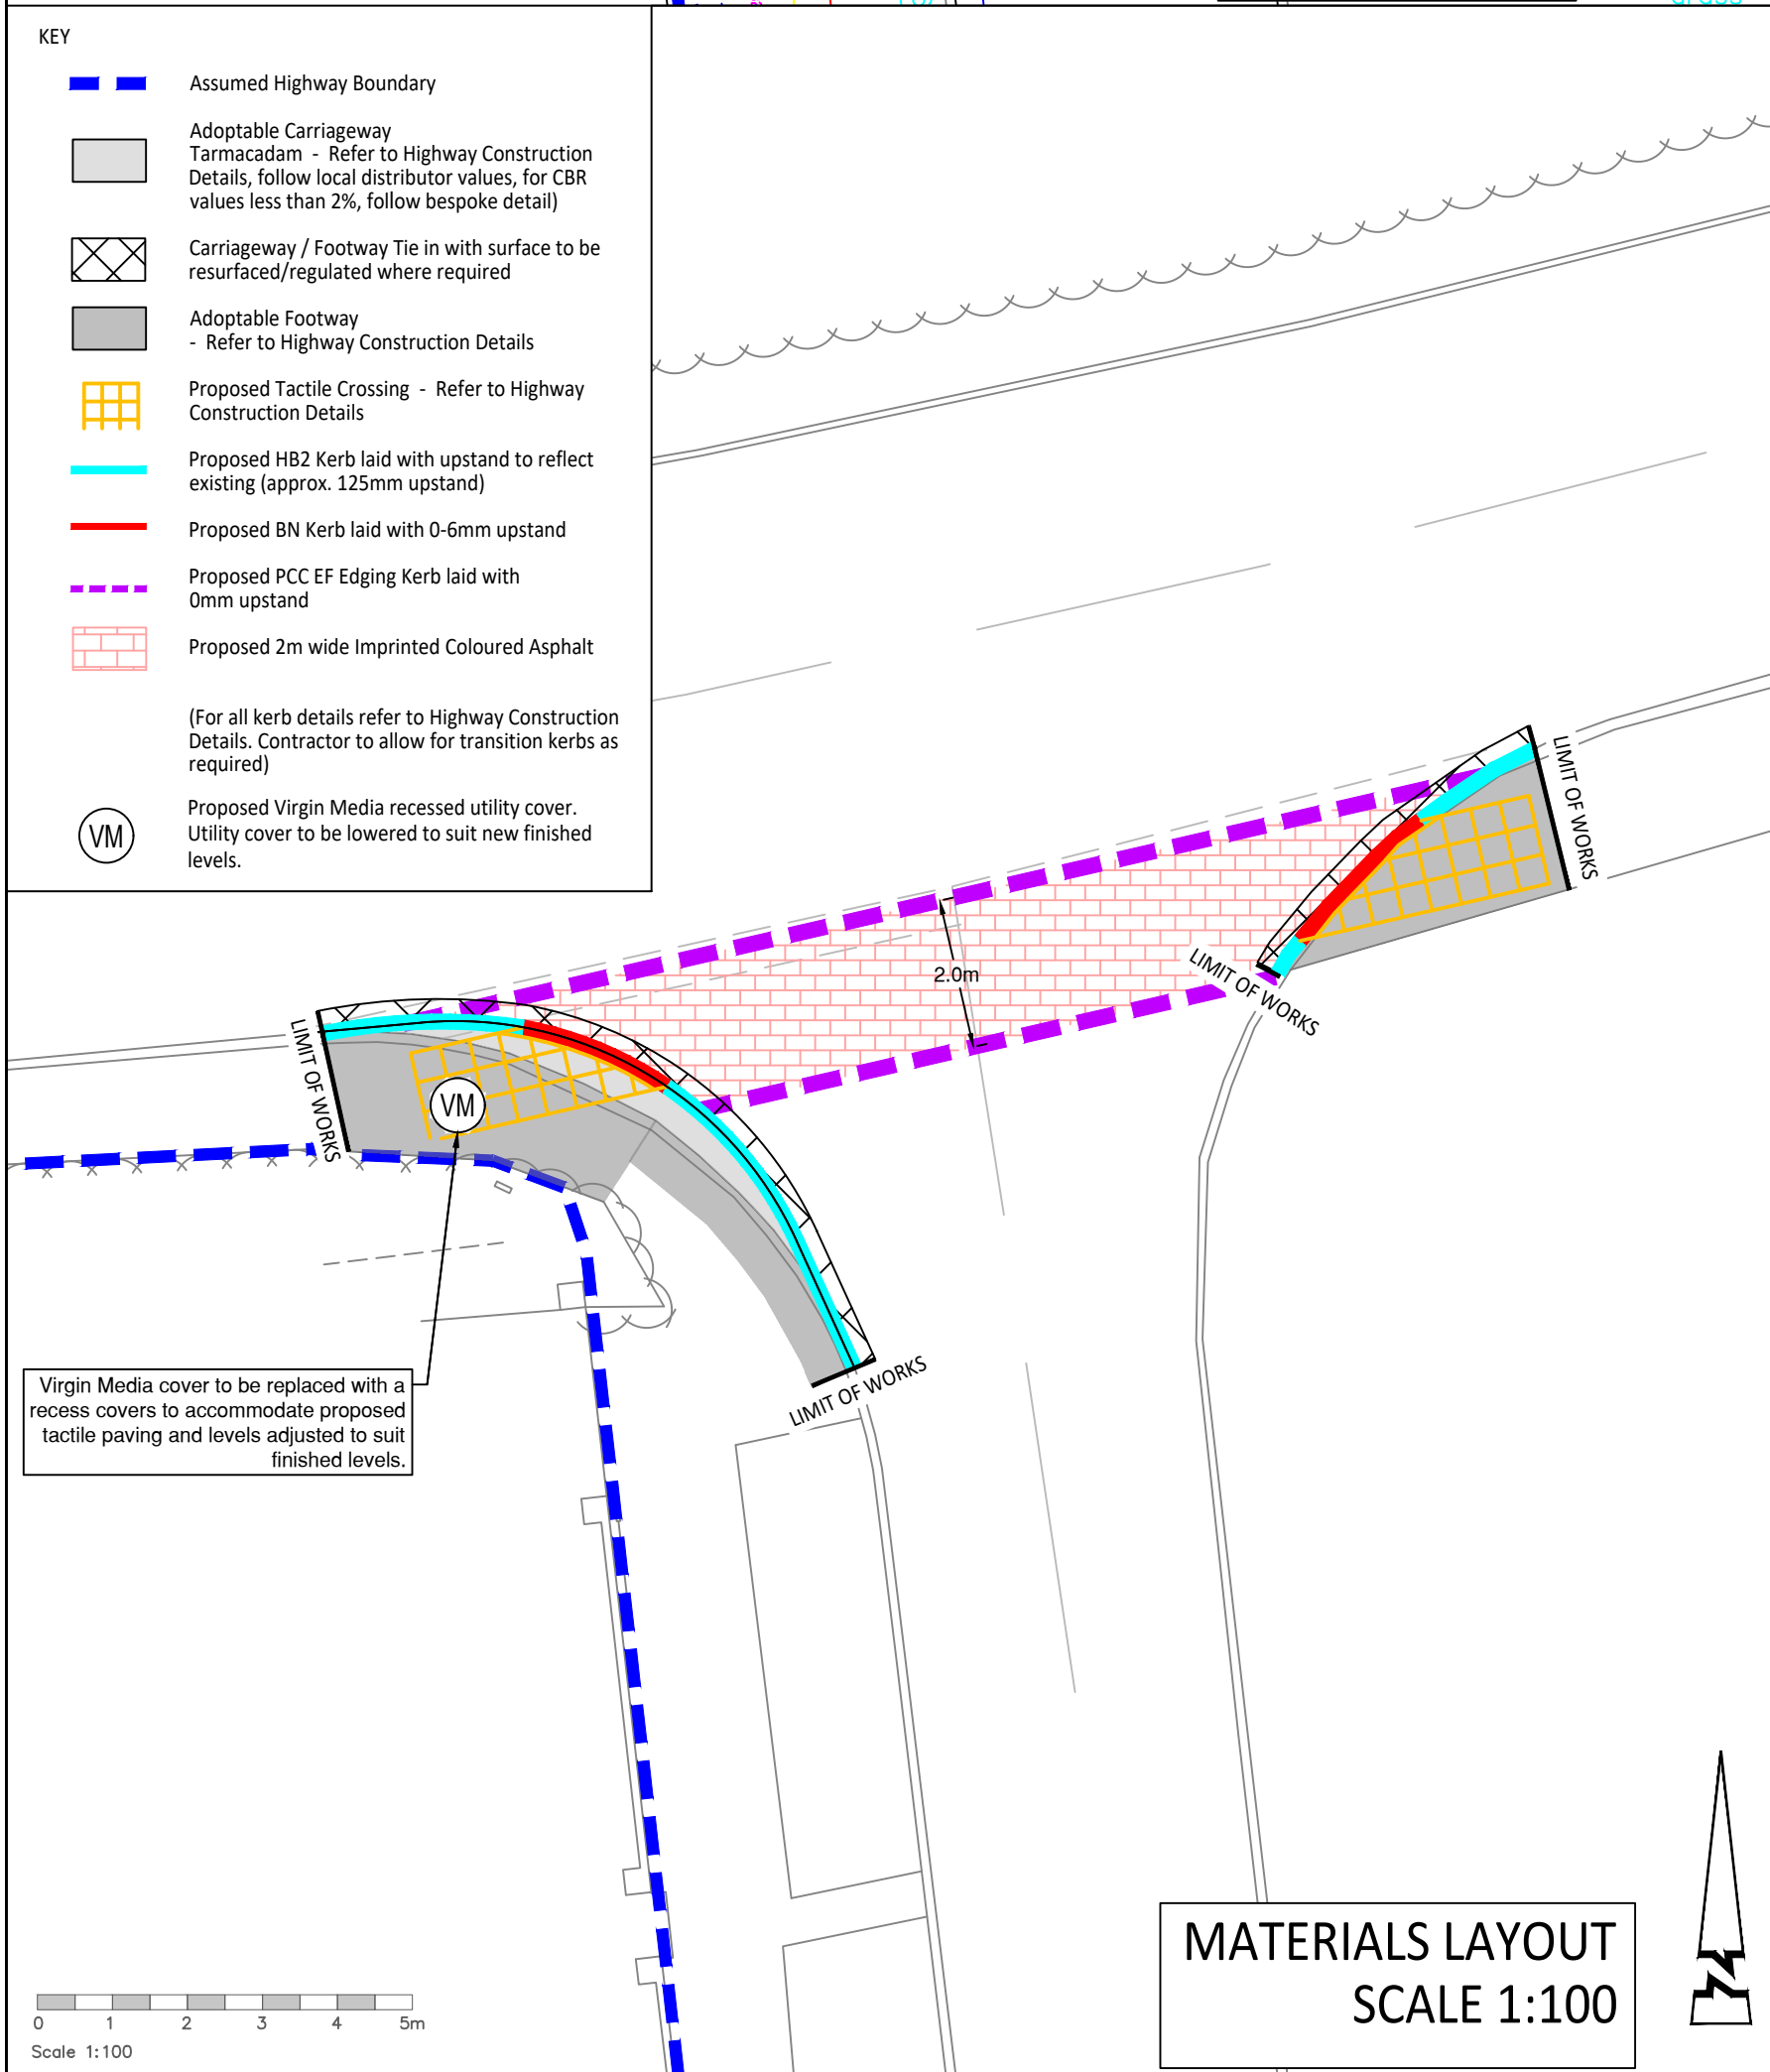


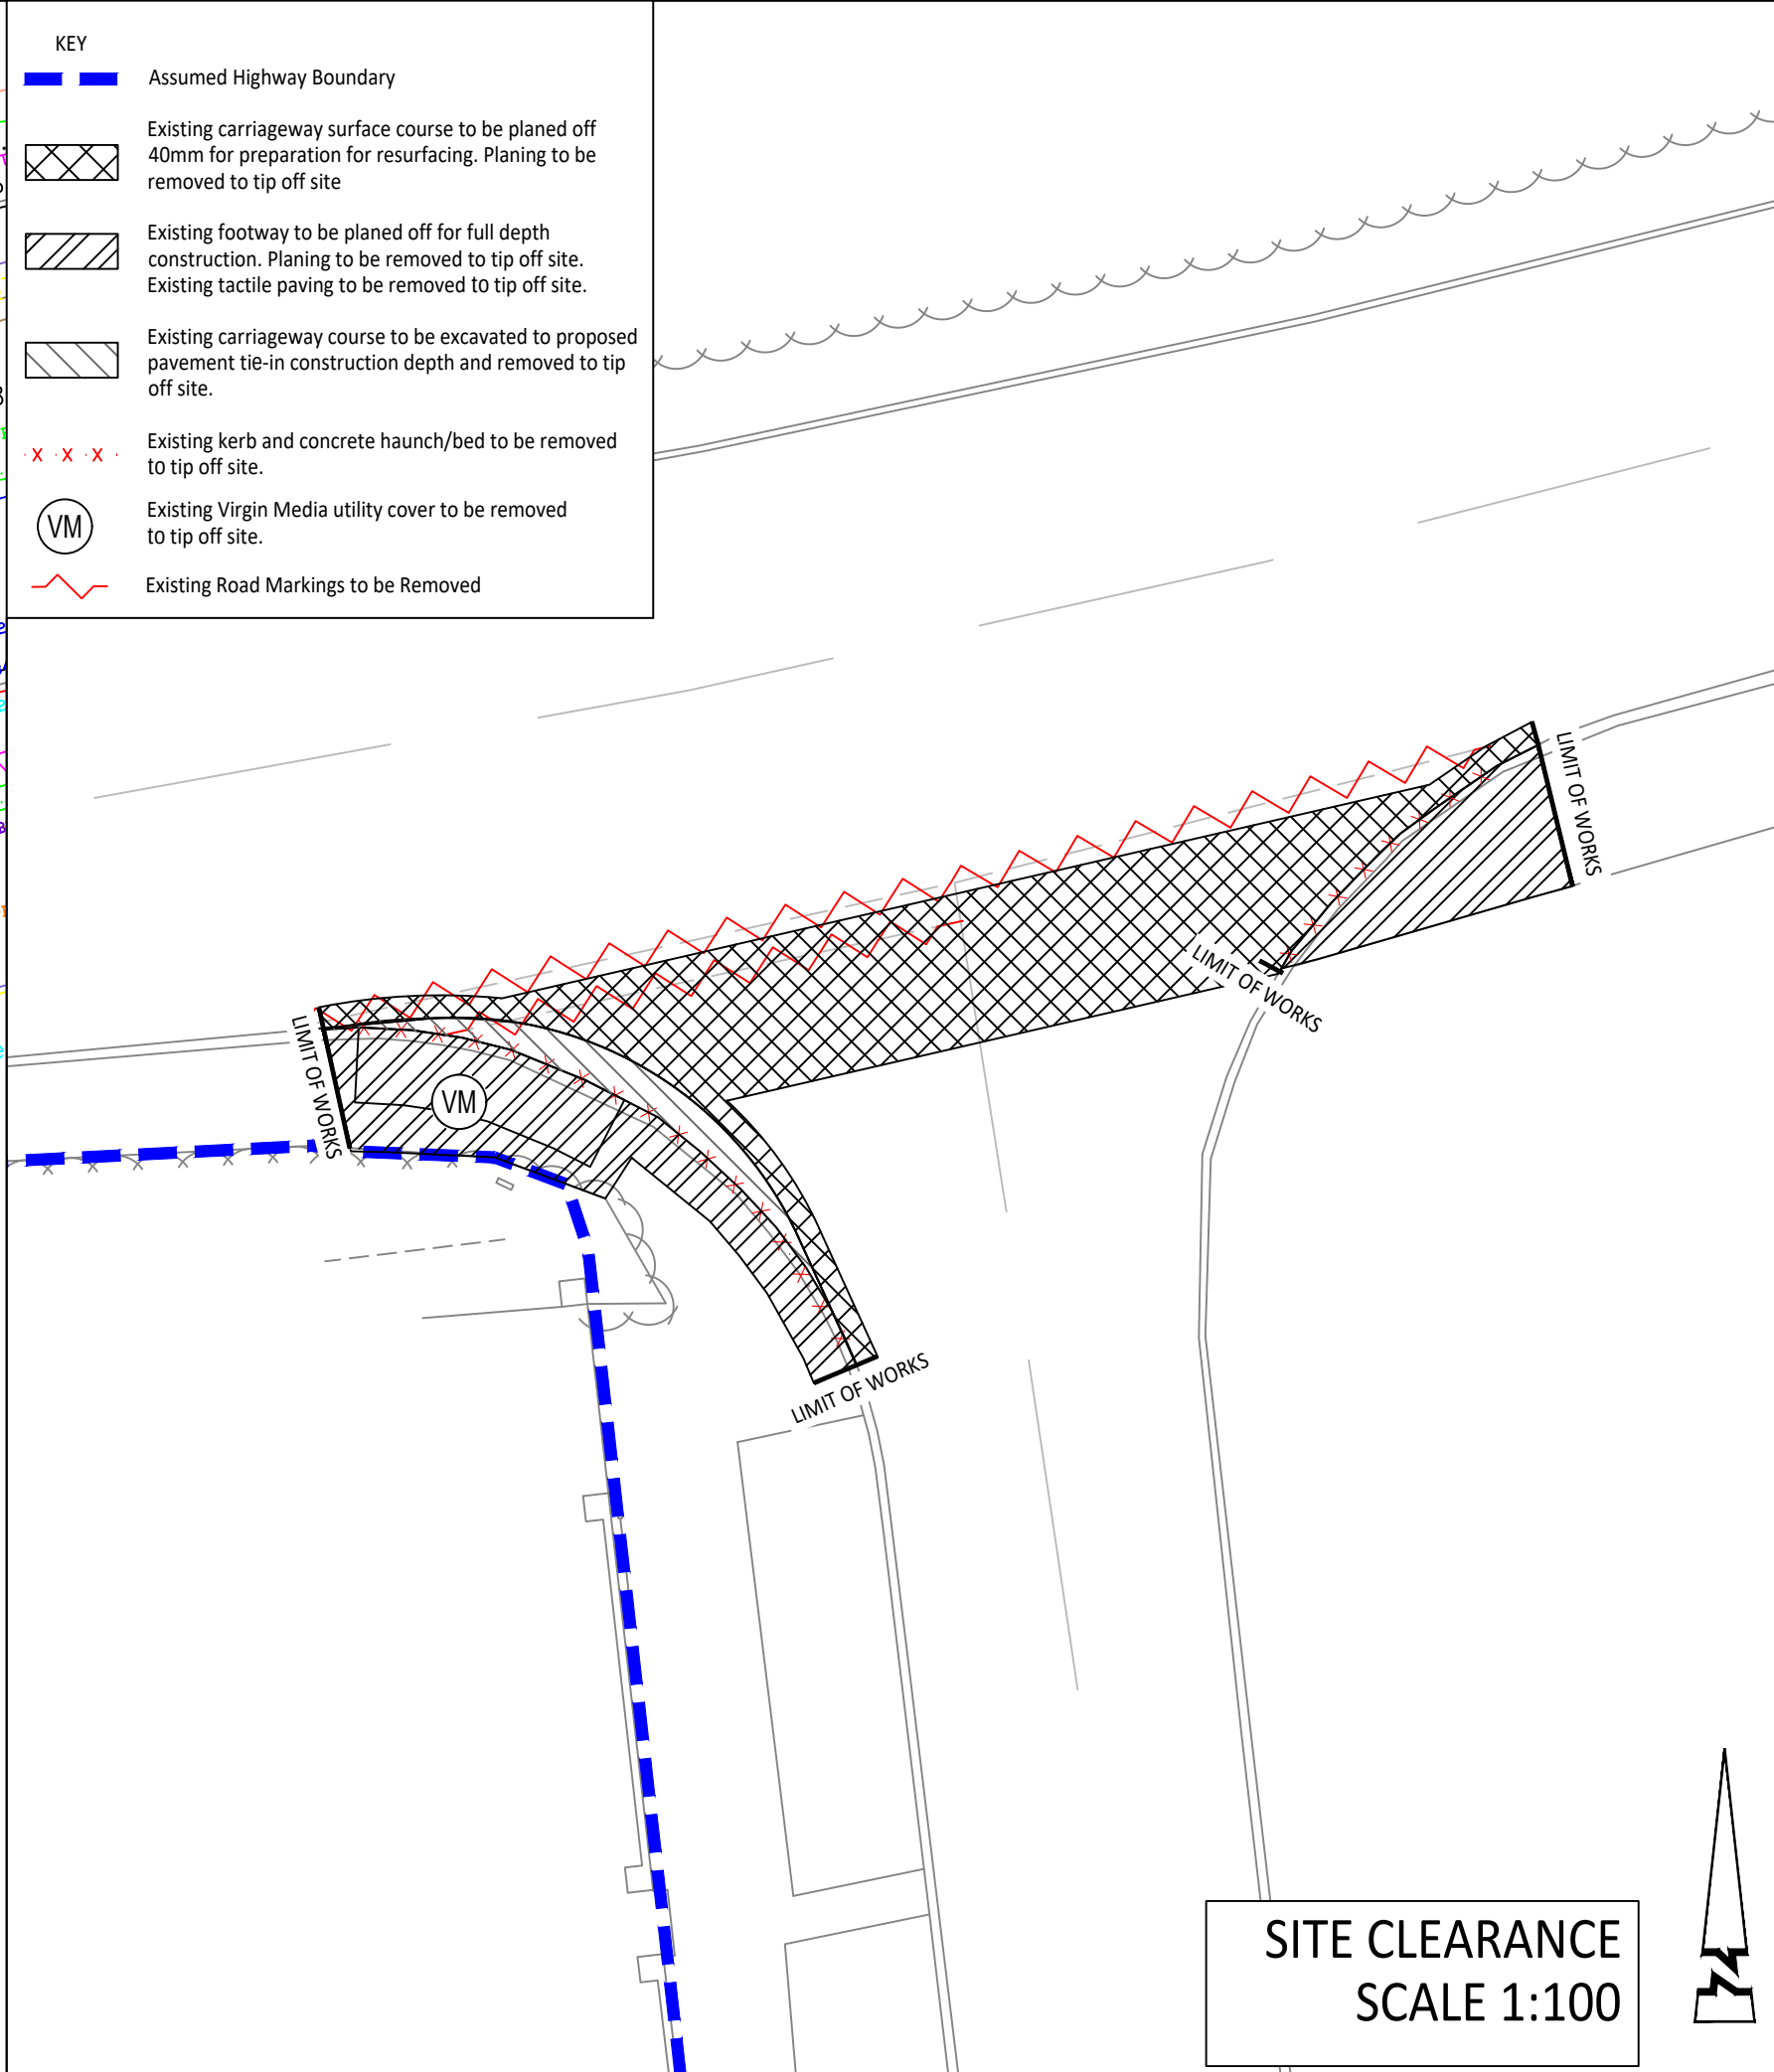

© ABLE LETCHFORD PARTNERSHIP LTD.
This drawing should not be reproduced without consent.

GENERAL NOTES:

1. Do not scale.
2. This drawing is to be read in conjunction with and checked against all other drawings, Engineering details, Specification and any structural, Geotechnical or other specialist document provided.
3. Any anomaly or contradiction between any of the above is to be reported to the Engineer.

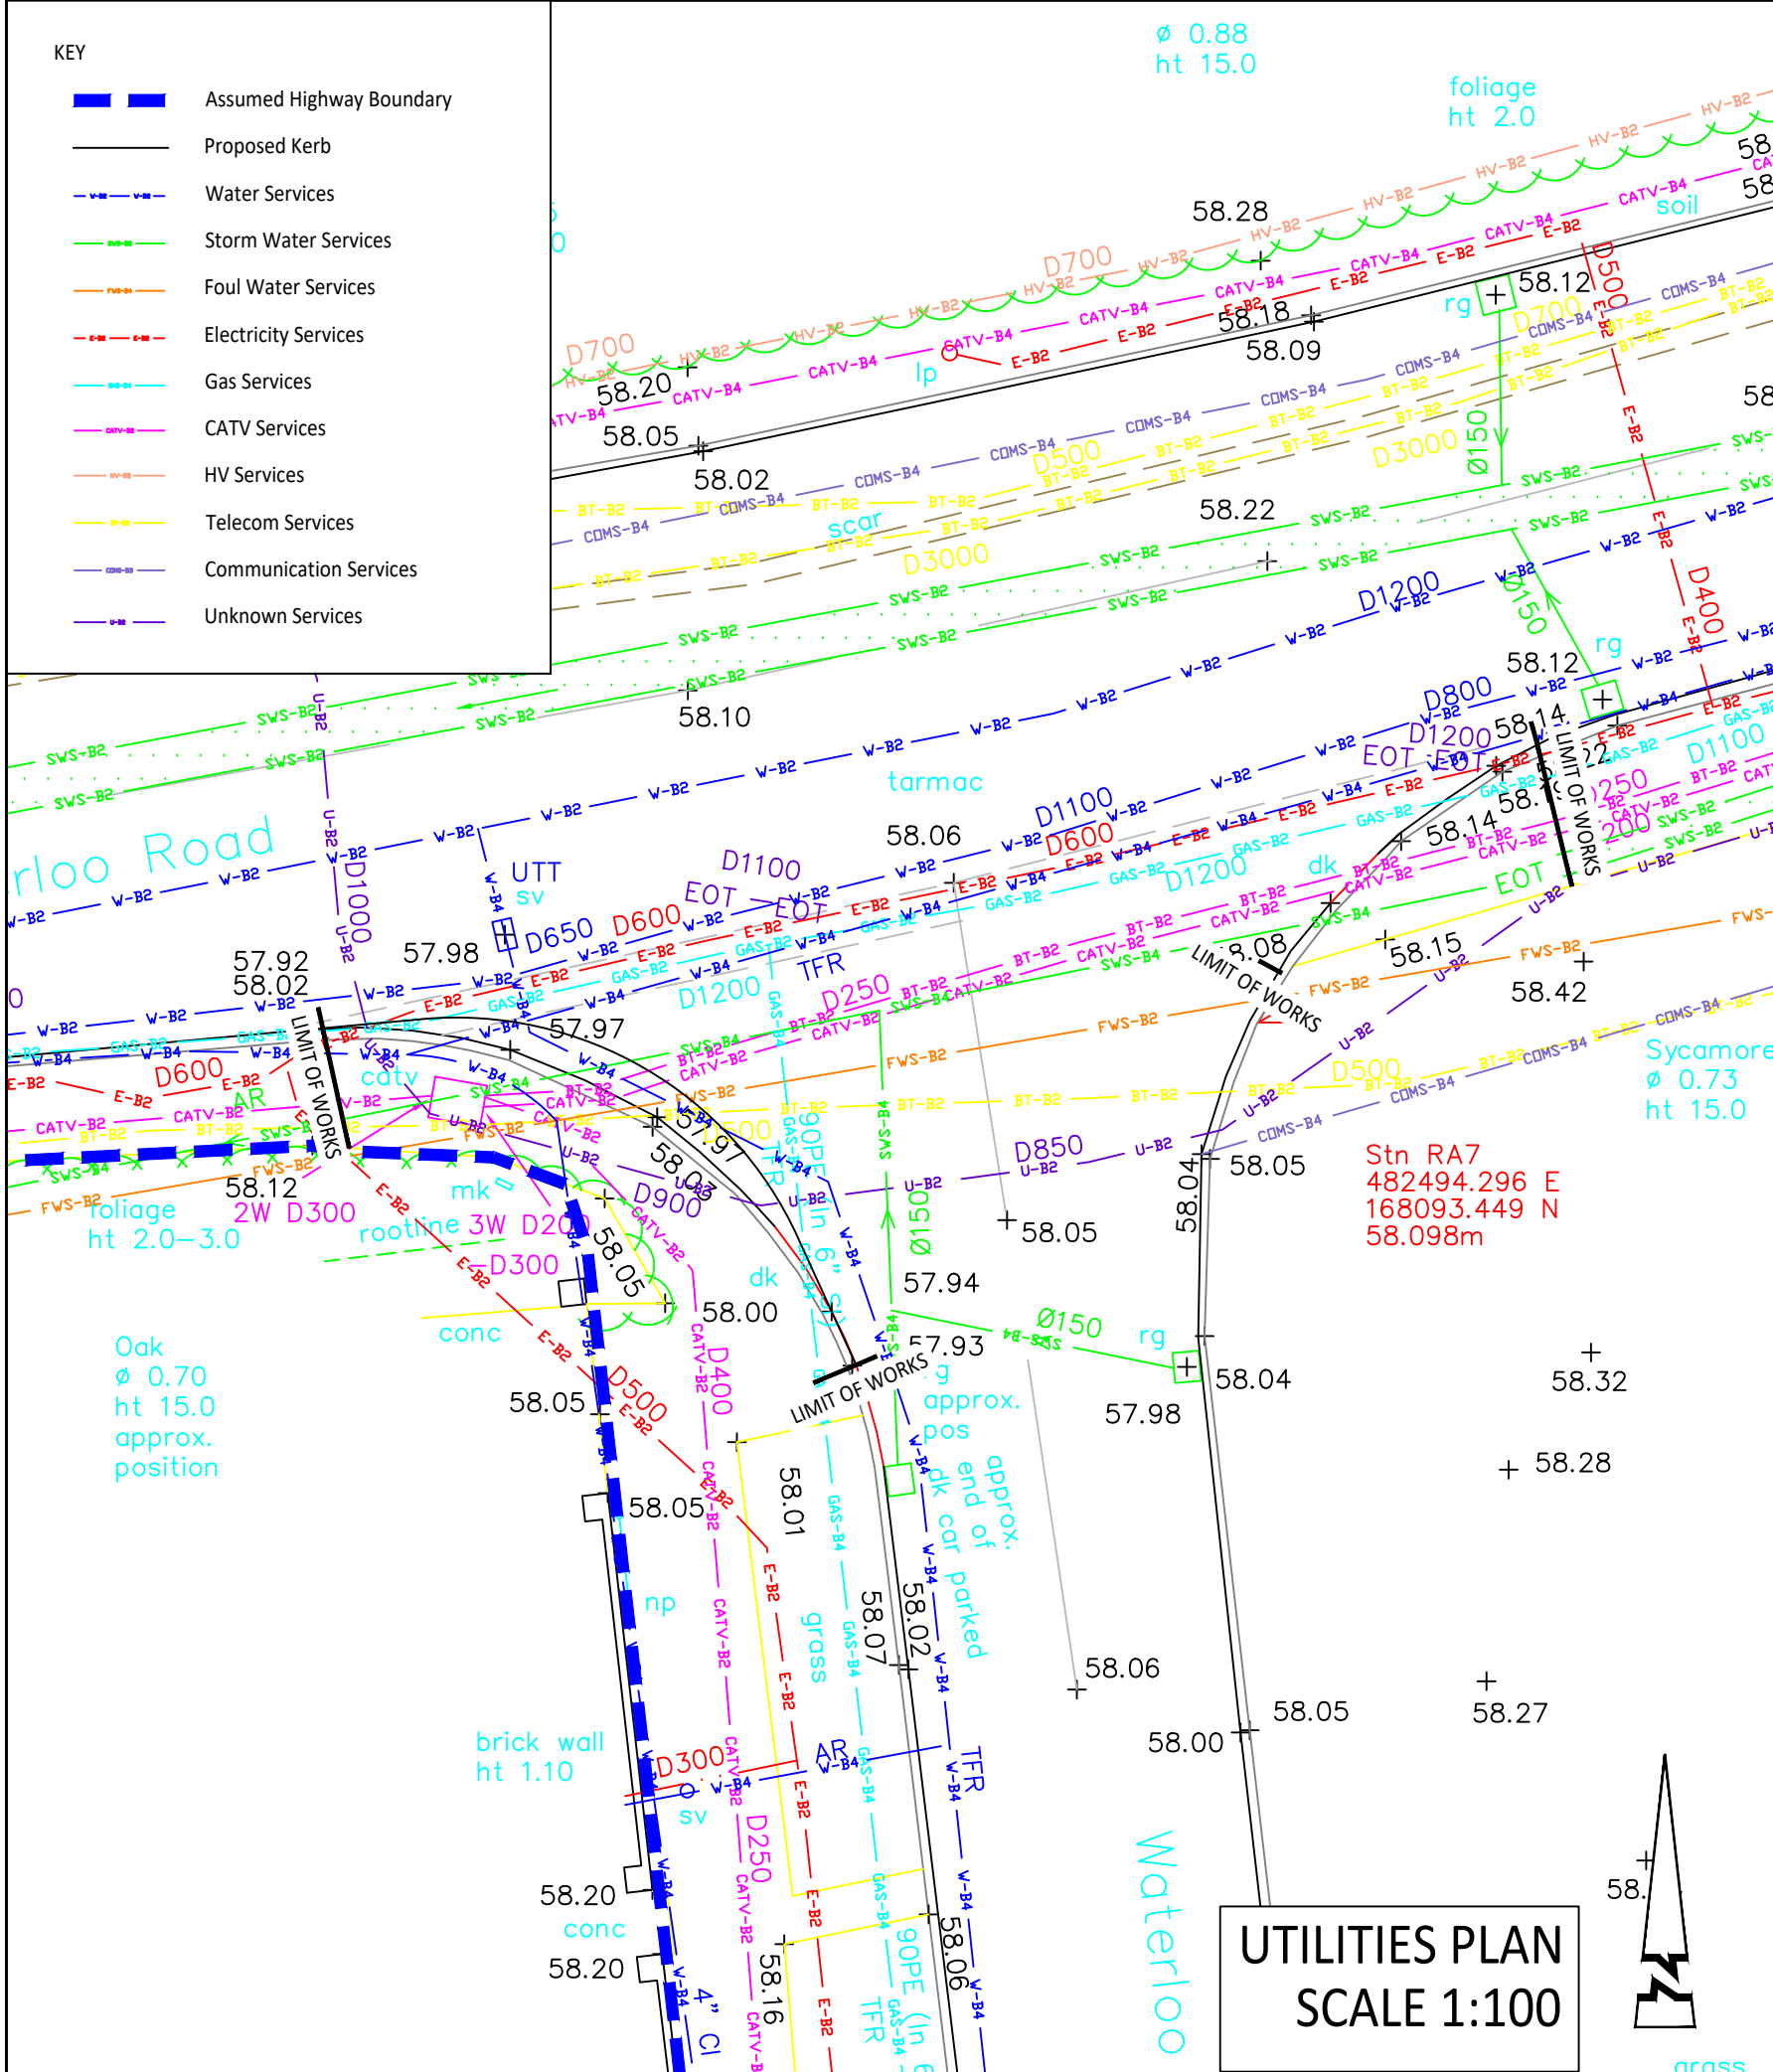

C2	07.26	UPDATED TO SUIT PLANNING COMMENTS		CLL	RF
C1	03.26	CONSTRUCTION ISSUE FOLLOWING TECHNICAL APPROVAL BY WBC		RG	RF
Rev	Date	Description		Drawn	Checked
Abley Letchford www.ableyletchford.co.uk					
Client MILLER HOMES KIER VENTURES					
Project SOUTH WOKINGHAM					
Title AREA D - WATERLOO ROAD OFFSITE FOOTWAY MITIGATION INSET 3					
Status FOR CONSTRUCTION					
Scale AS SHN @ A1		Date MAR 2026		Drawn RG	Checked RF
Drawing No A389-S278-D-03				Revision C2	