

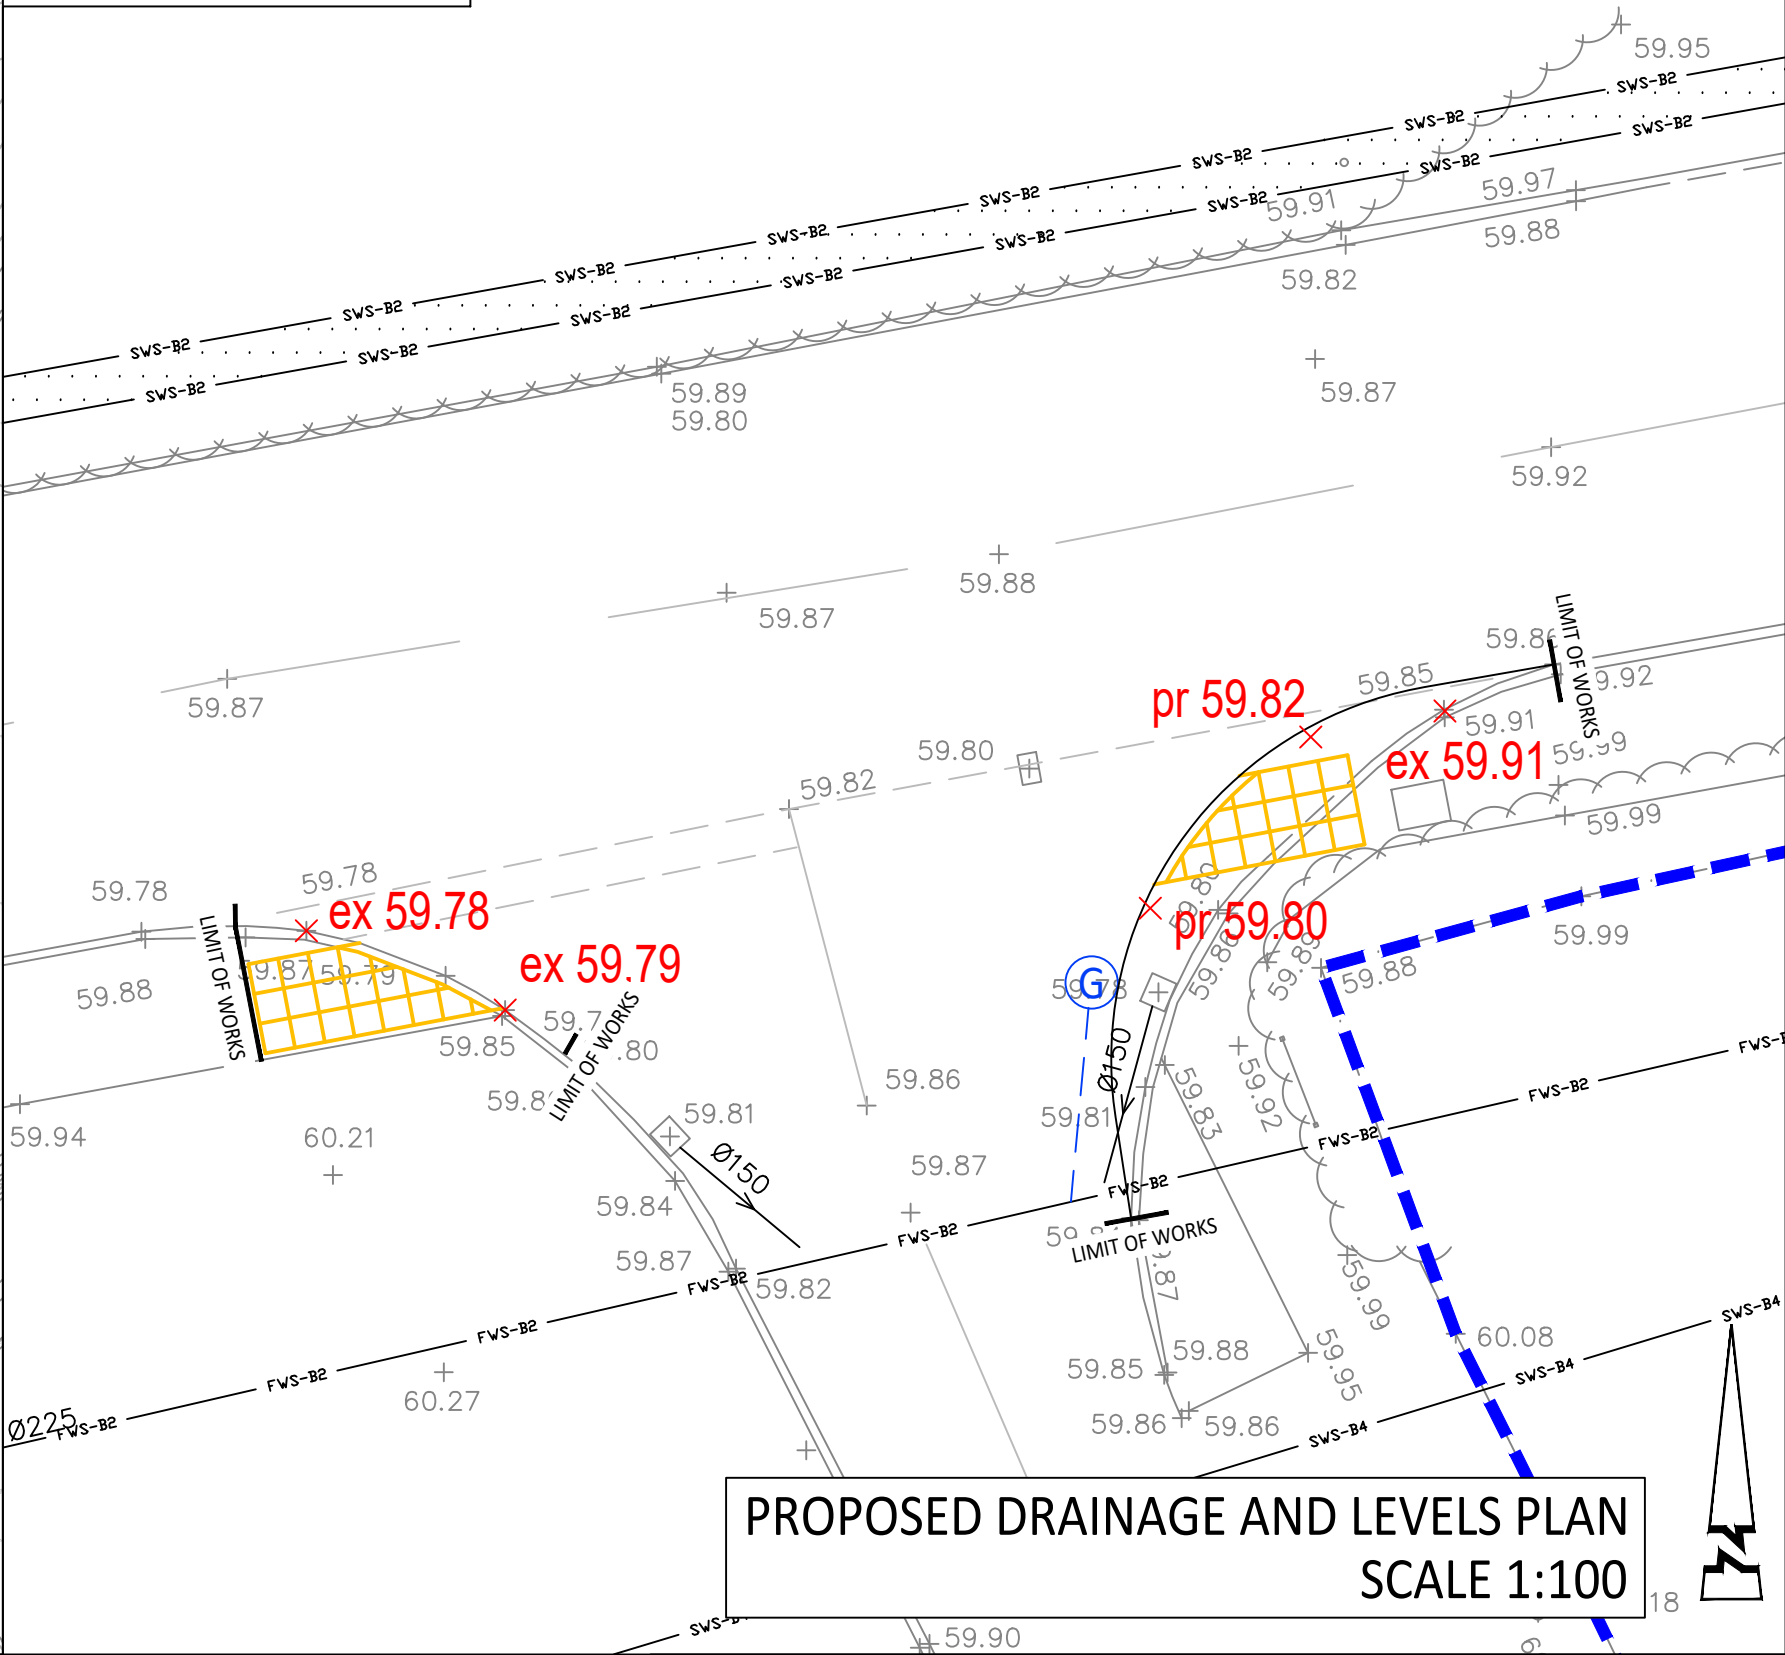
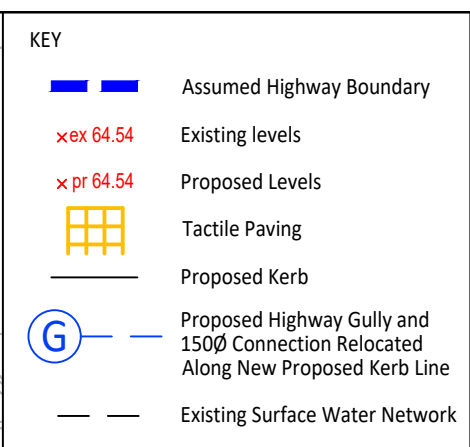
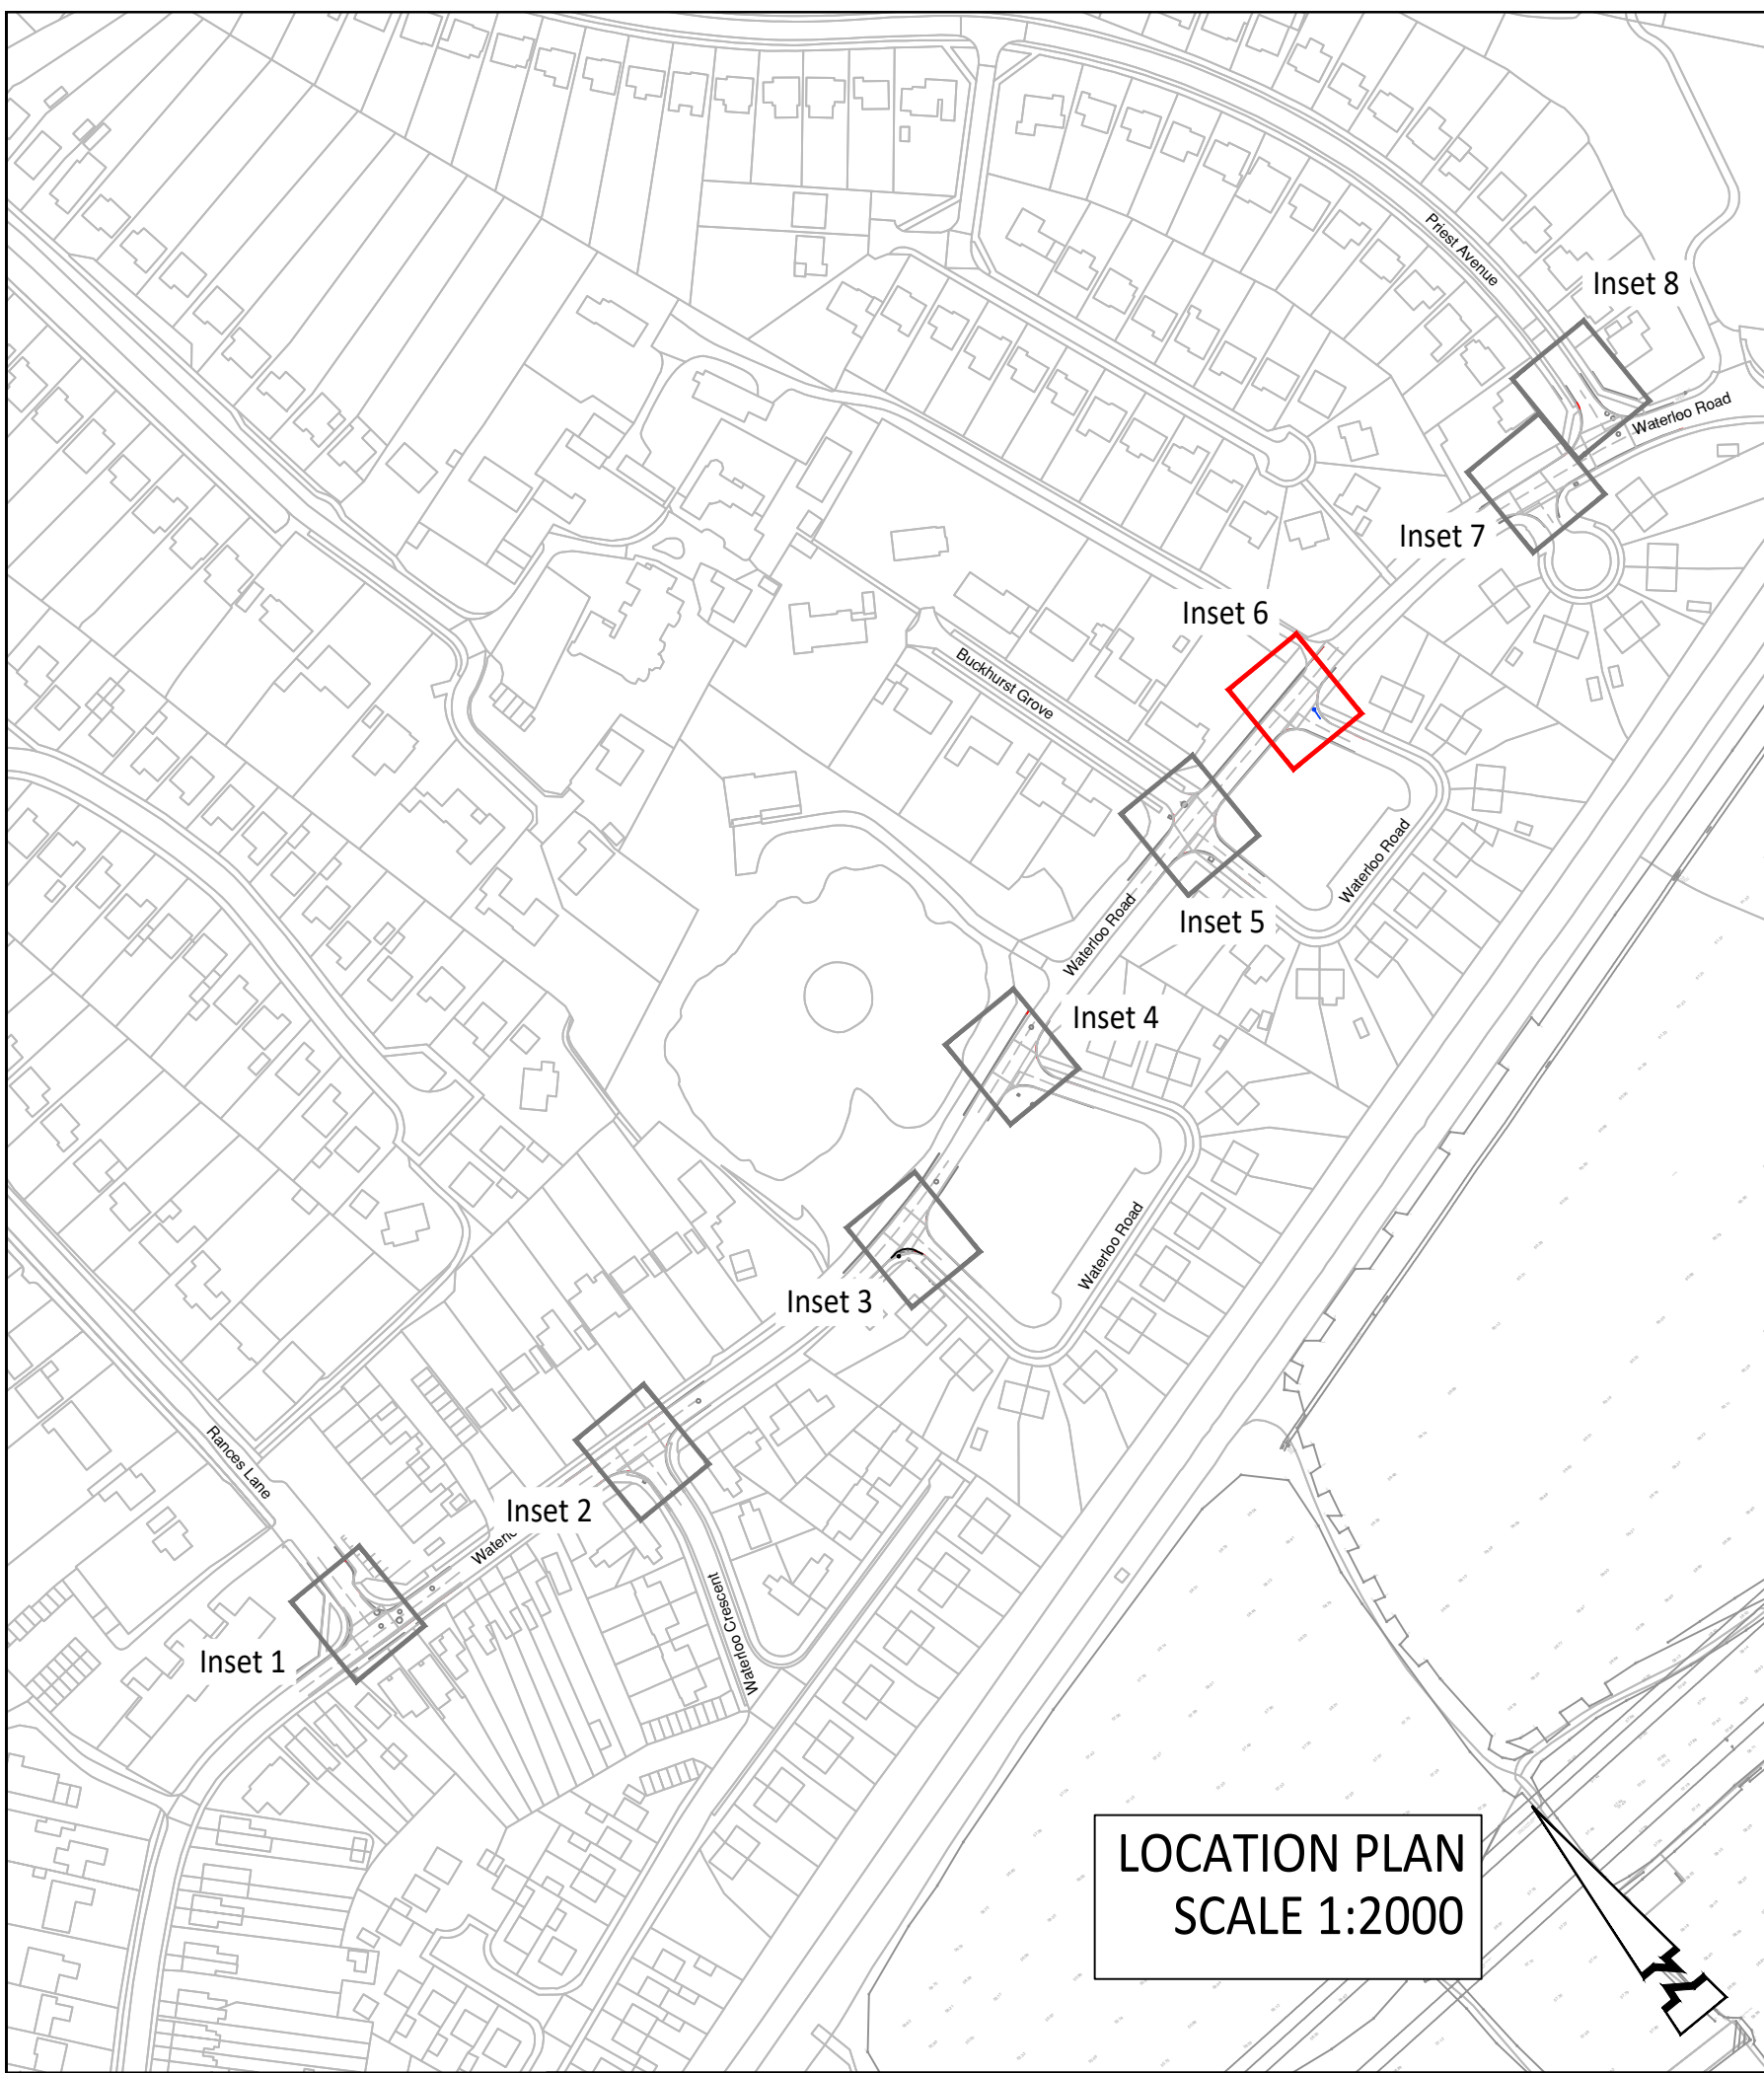
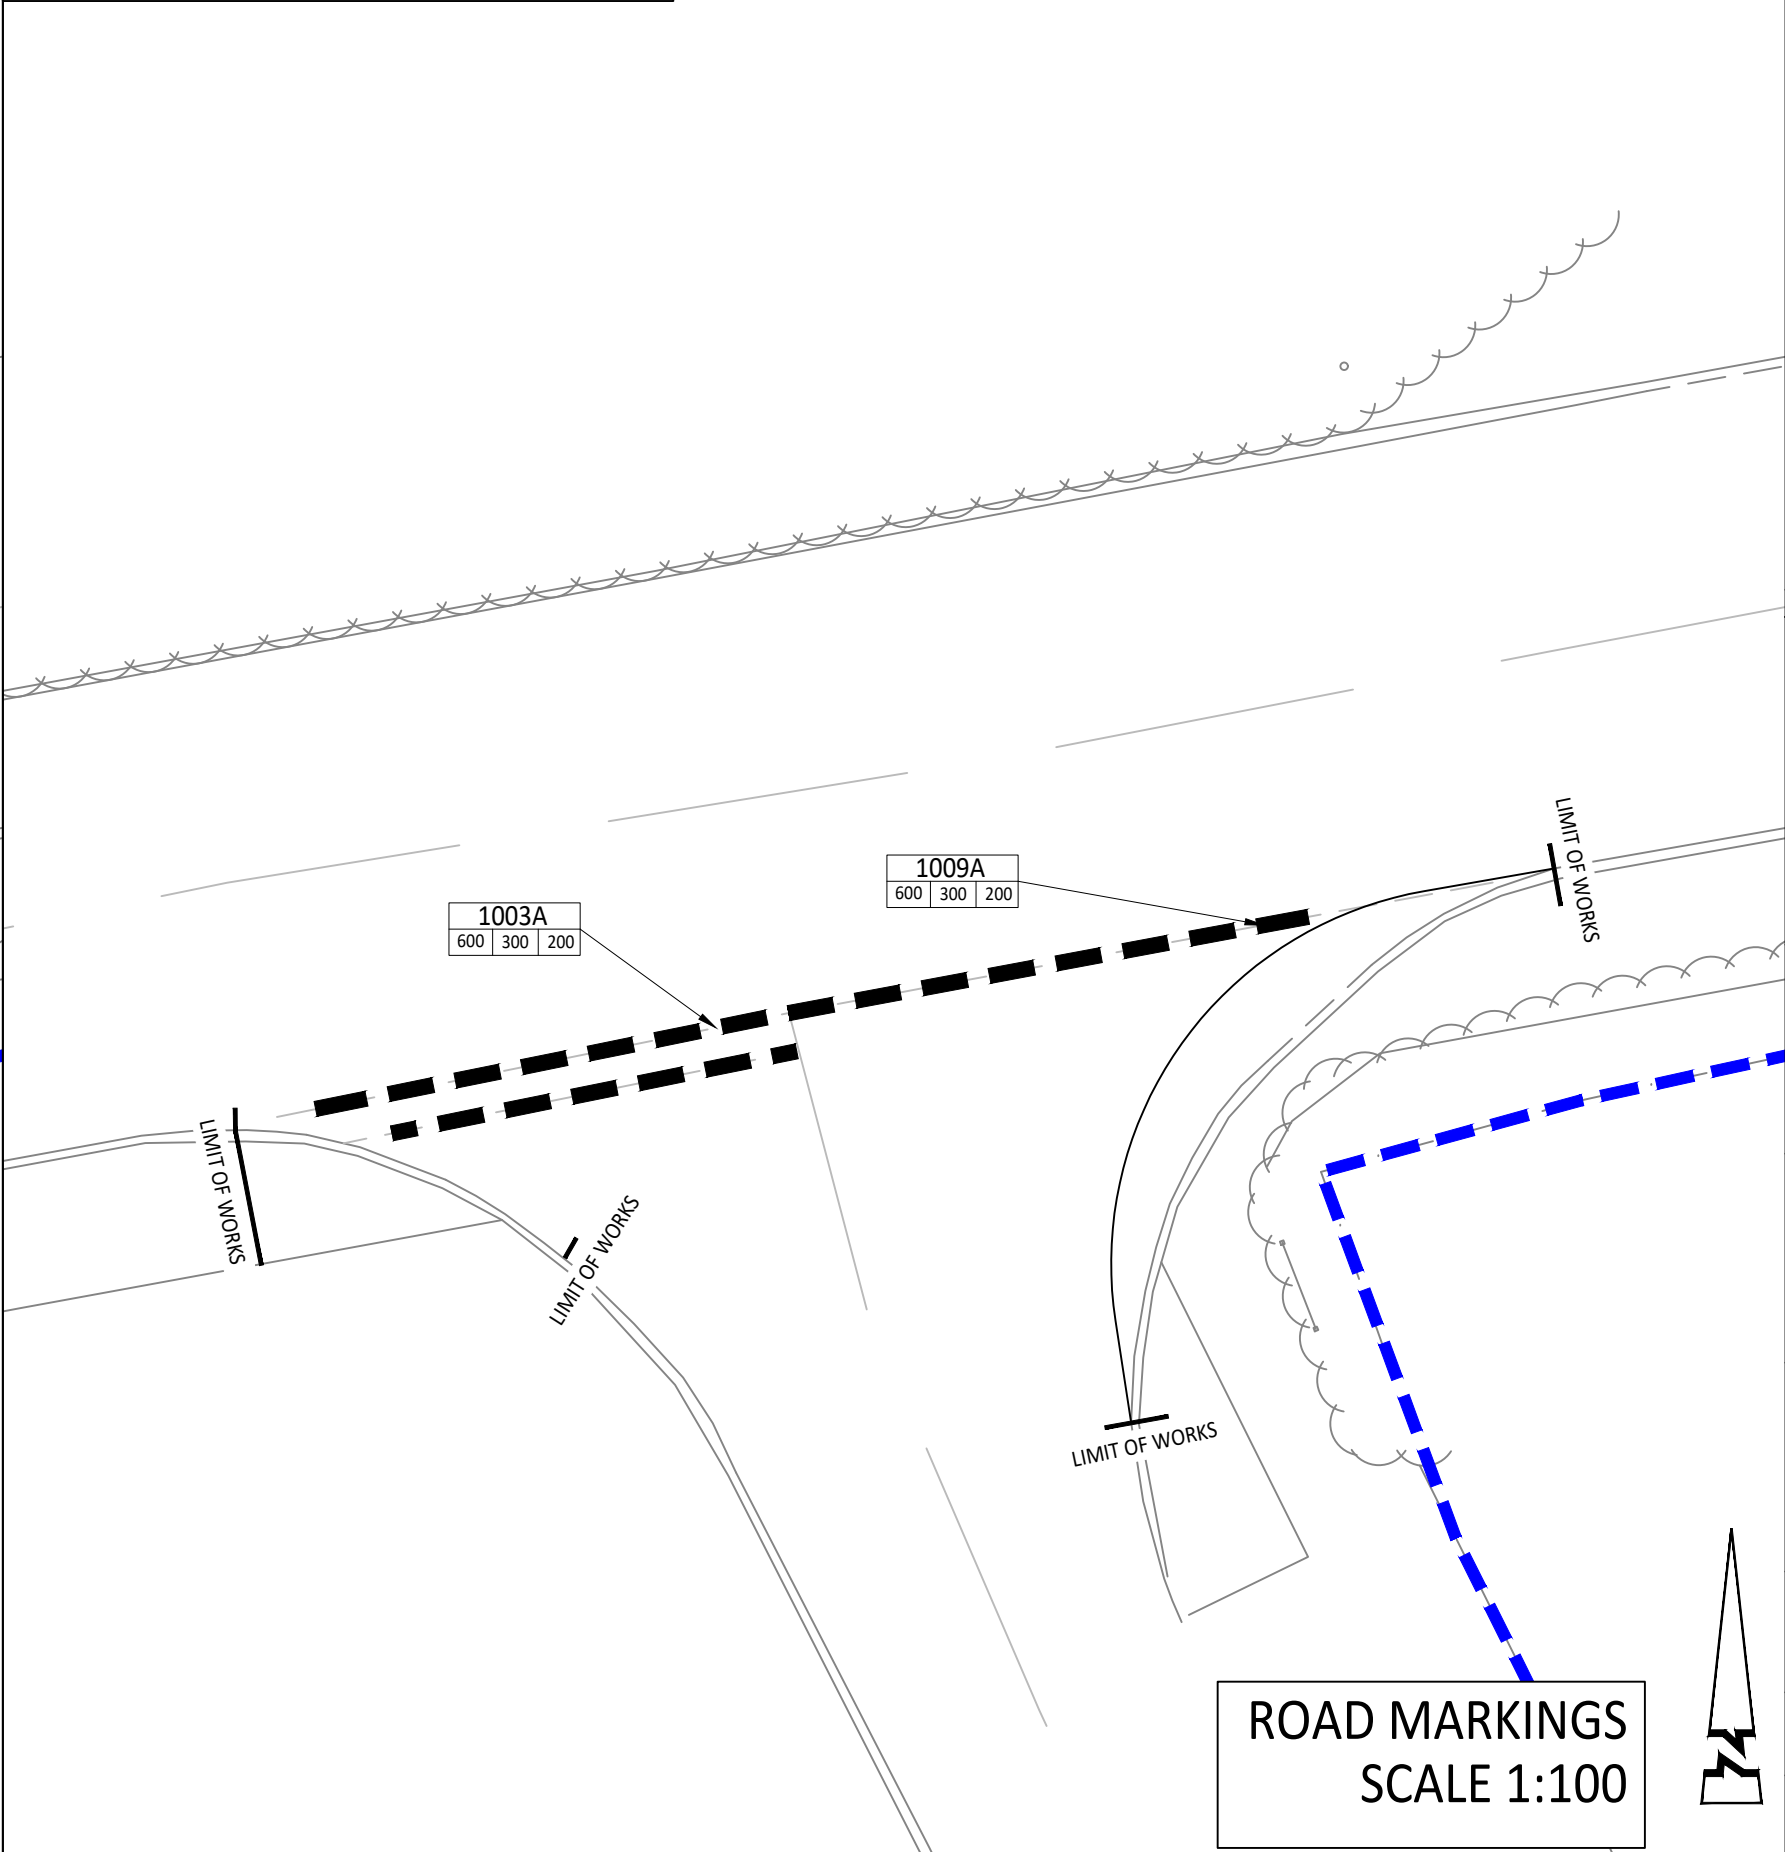
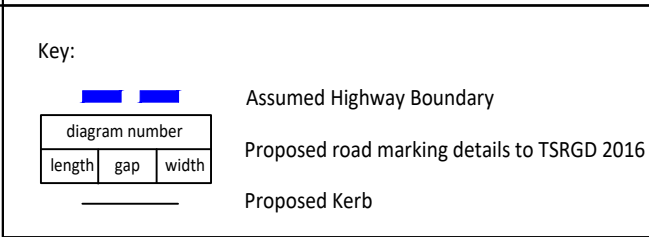
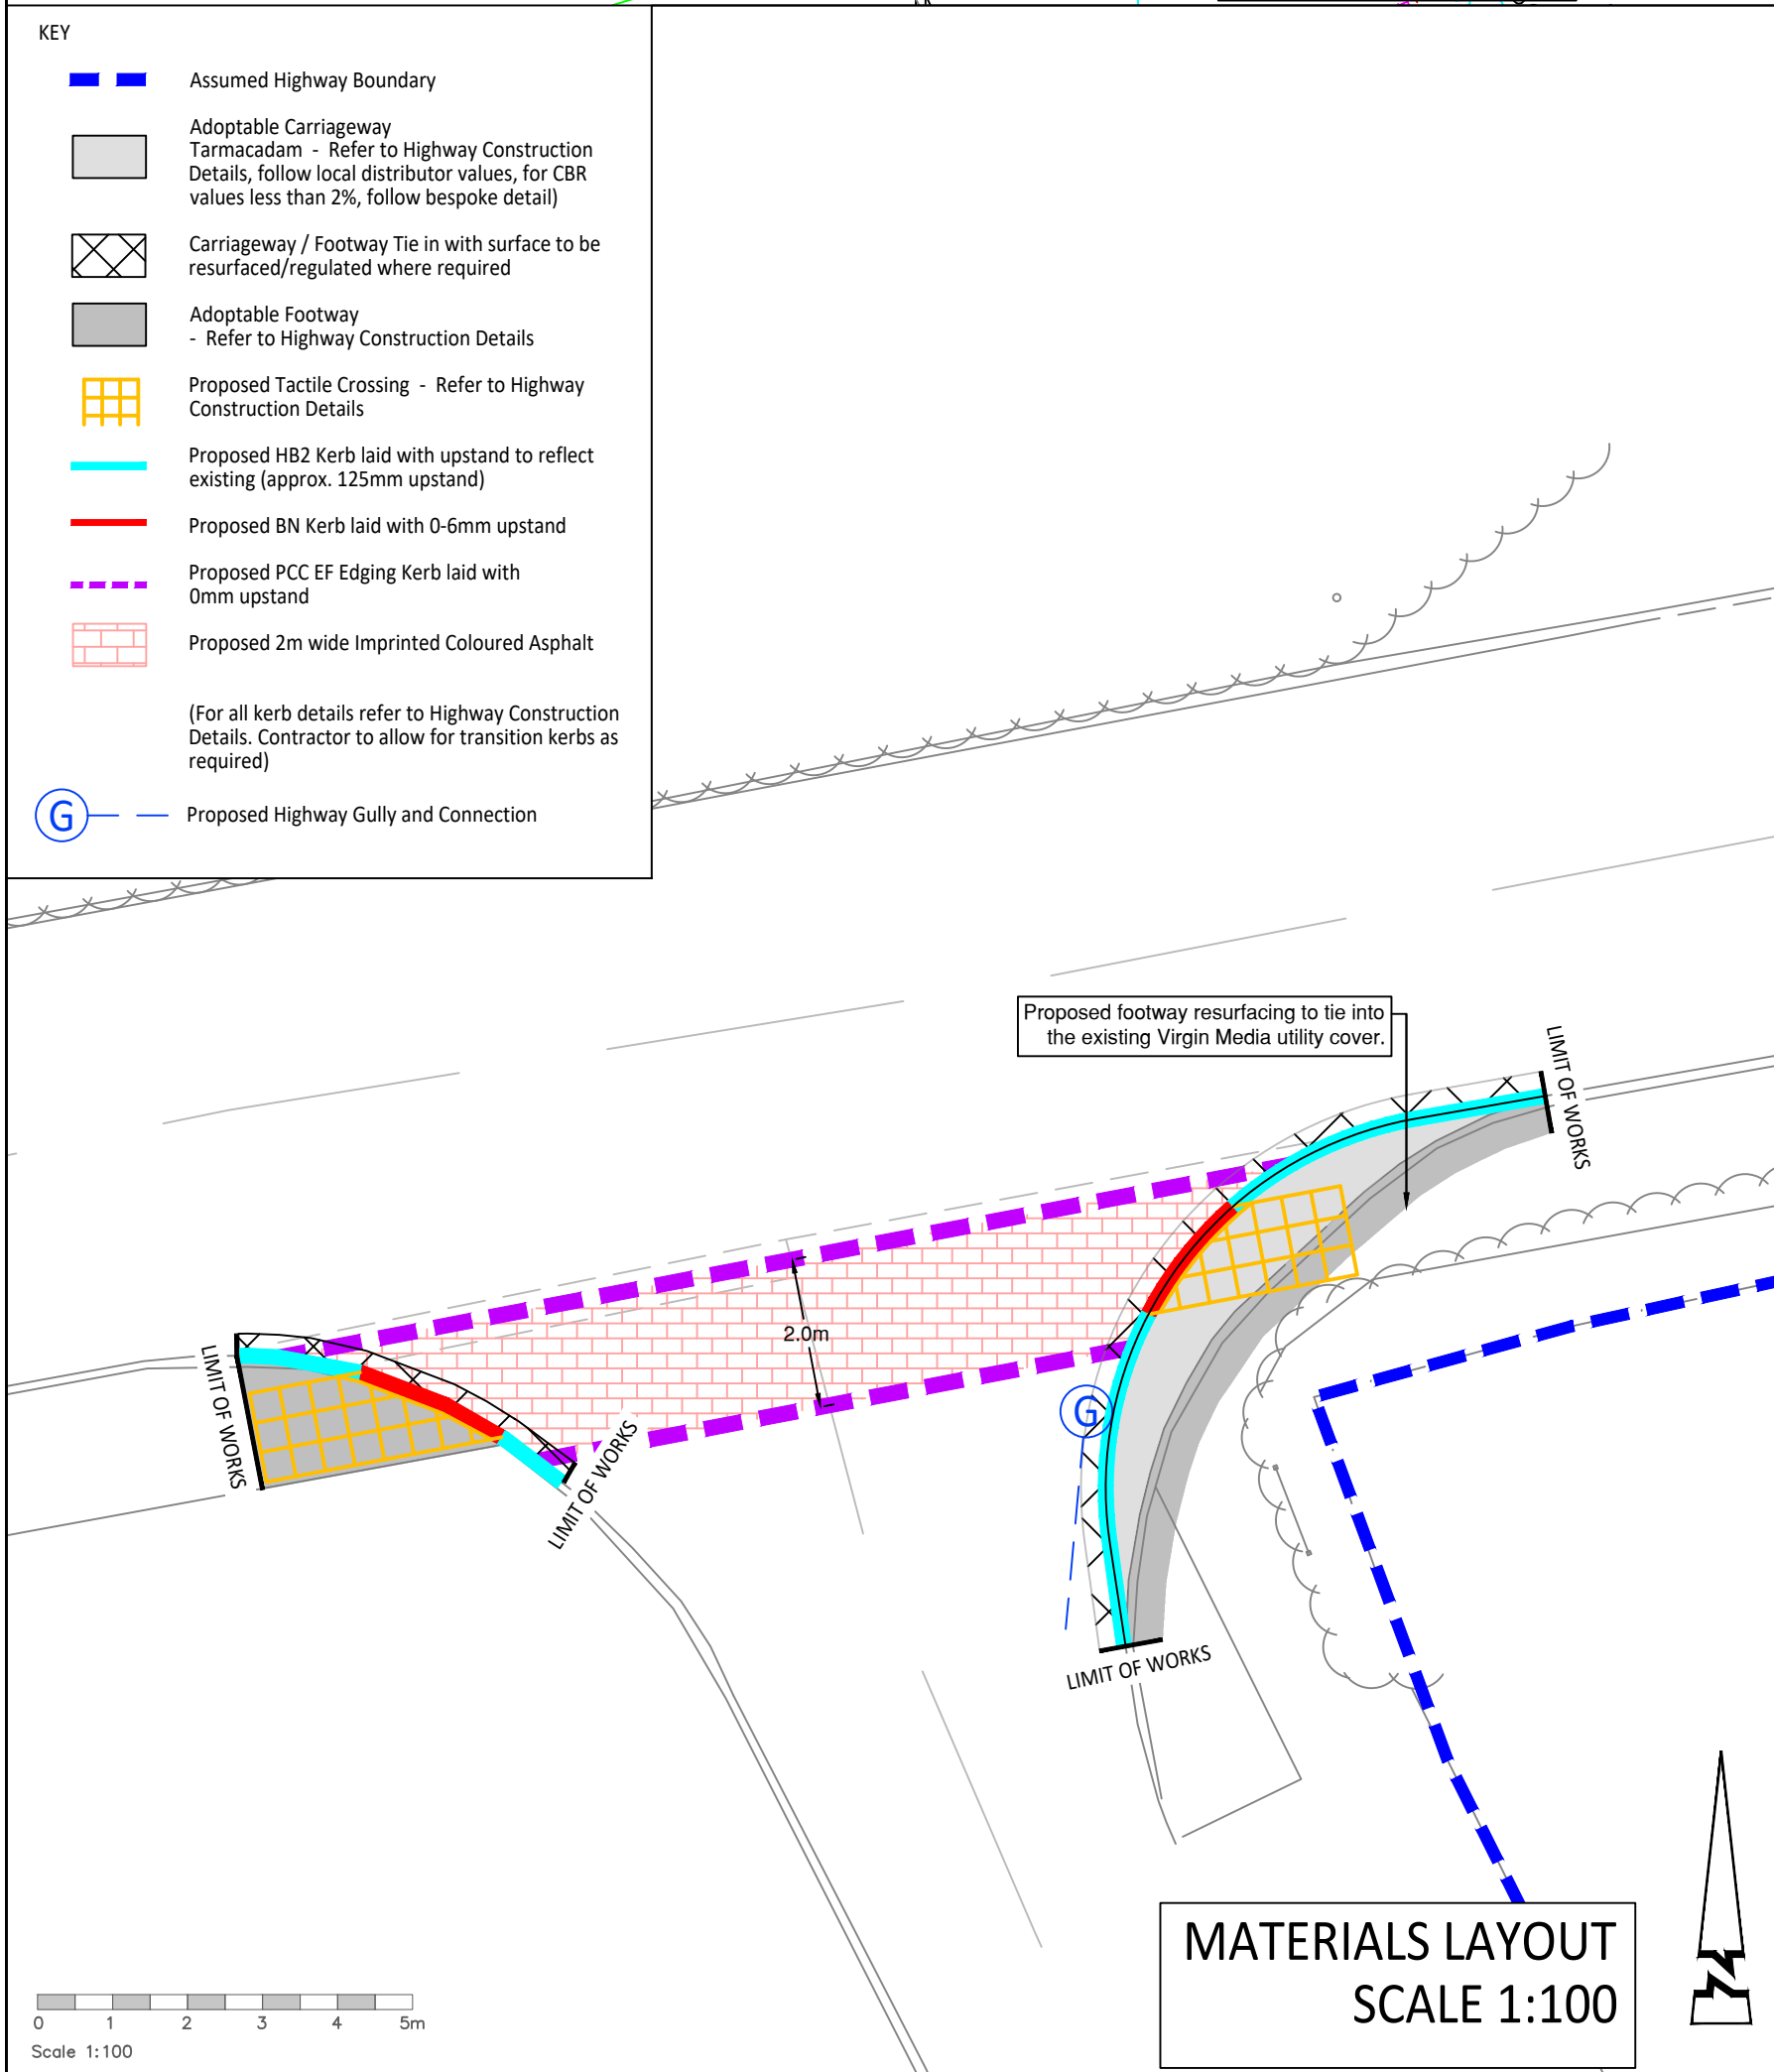
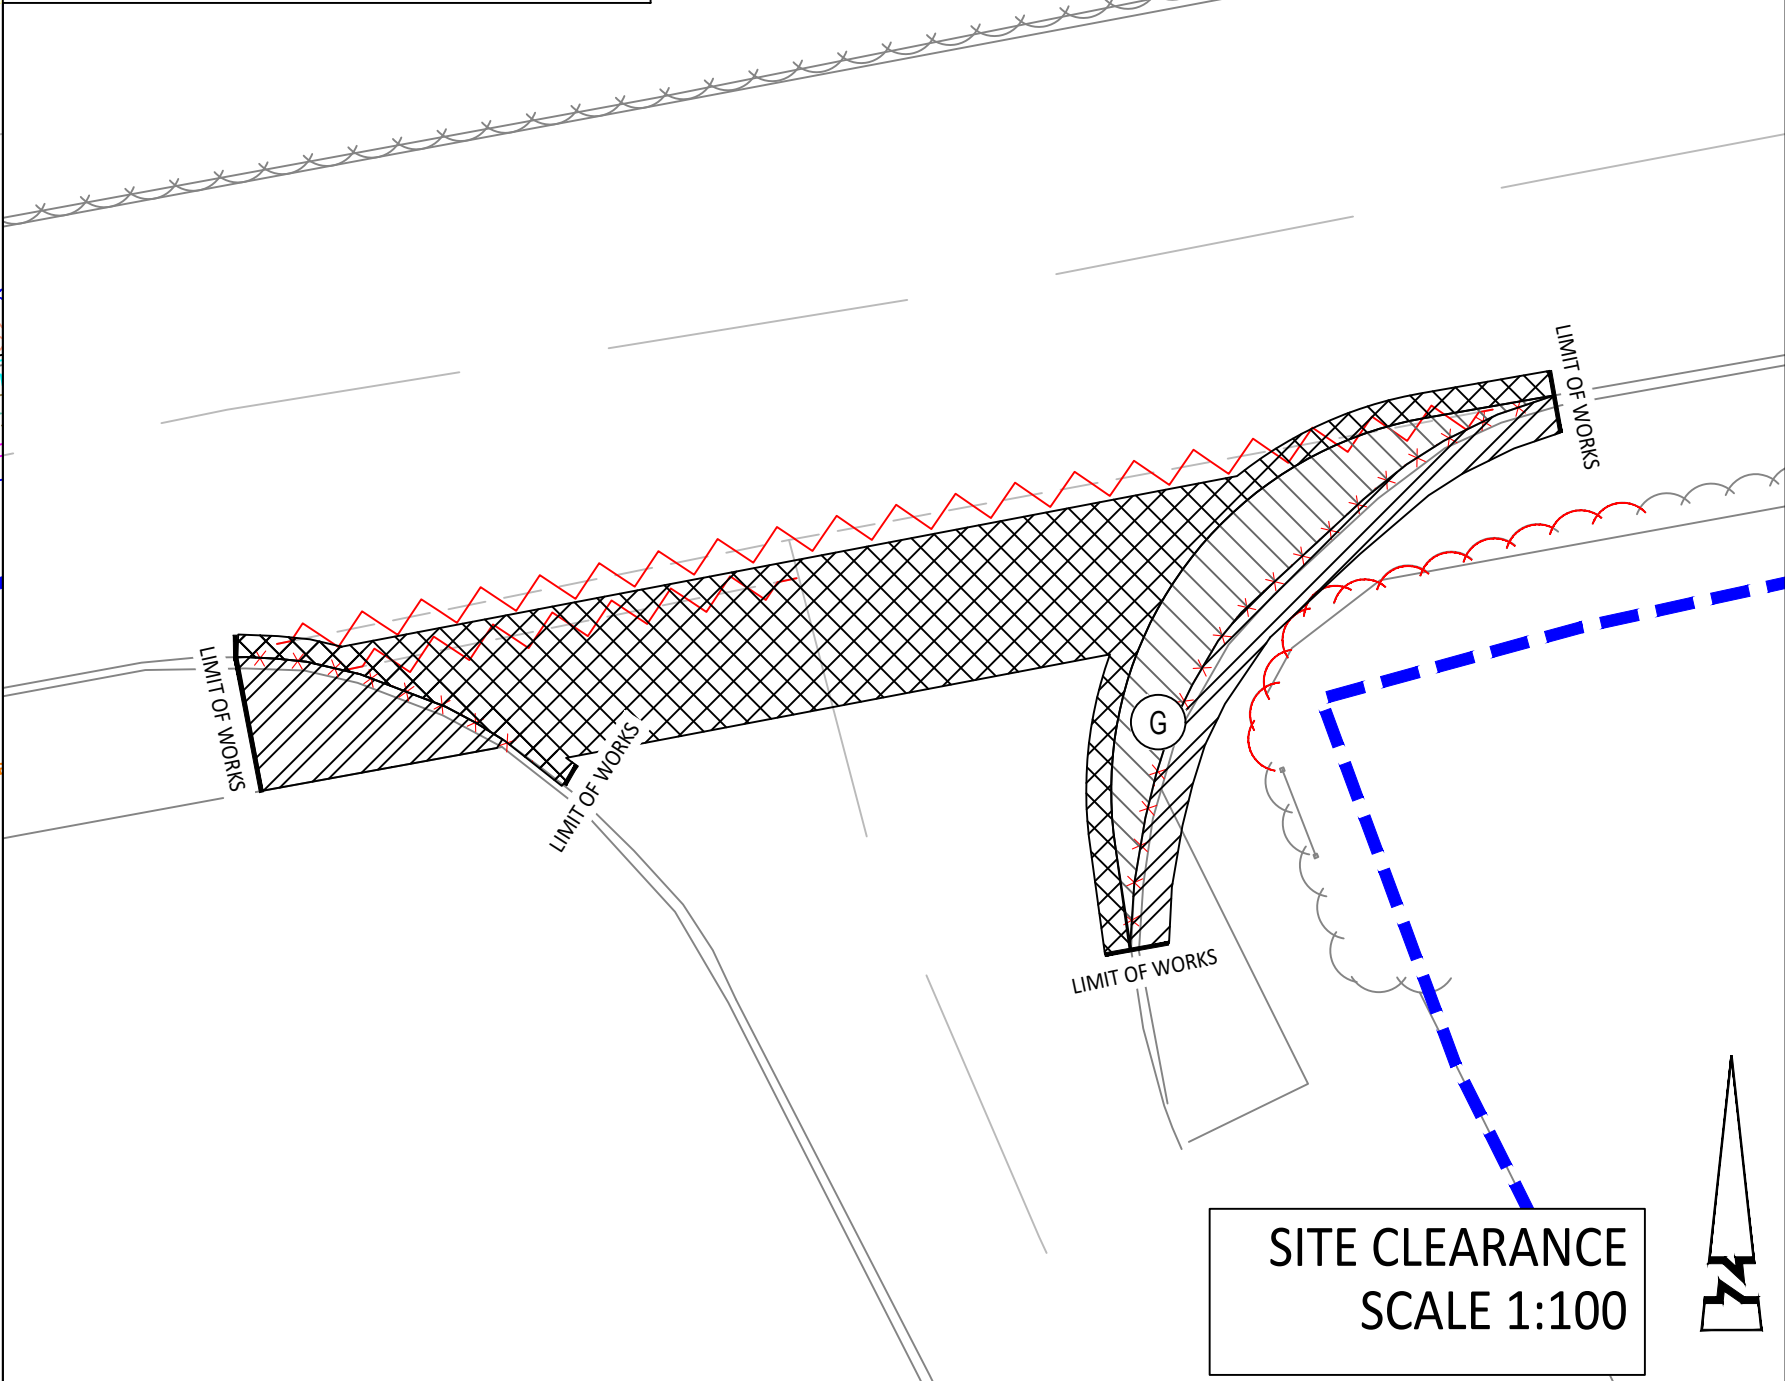


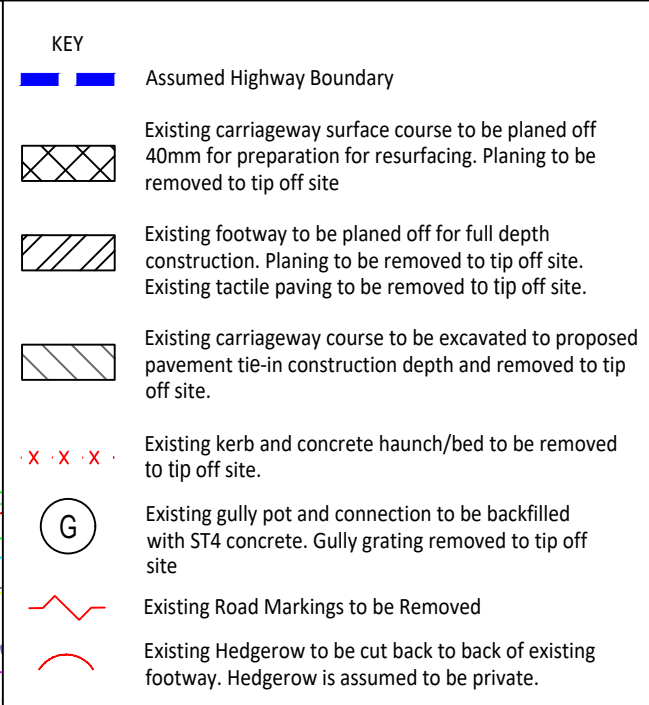

© ABLEY LETCHFORD PARTNERSHIP LTD.
This drawing should not be reproduced without consent.

GENERAL NOTES:

- Do not scale.
- This drawing is to be read in conjunction with and checked against all other drawings, Engineering details, Specification and any structural, Geotechnical or other specialist document provided.
- Any anomaly or contradiction between any of the above is to be reported to the Engineer.

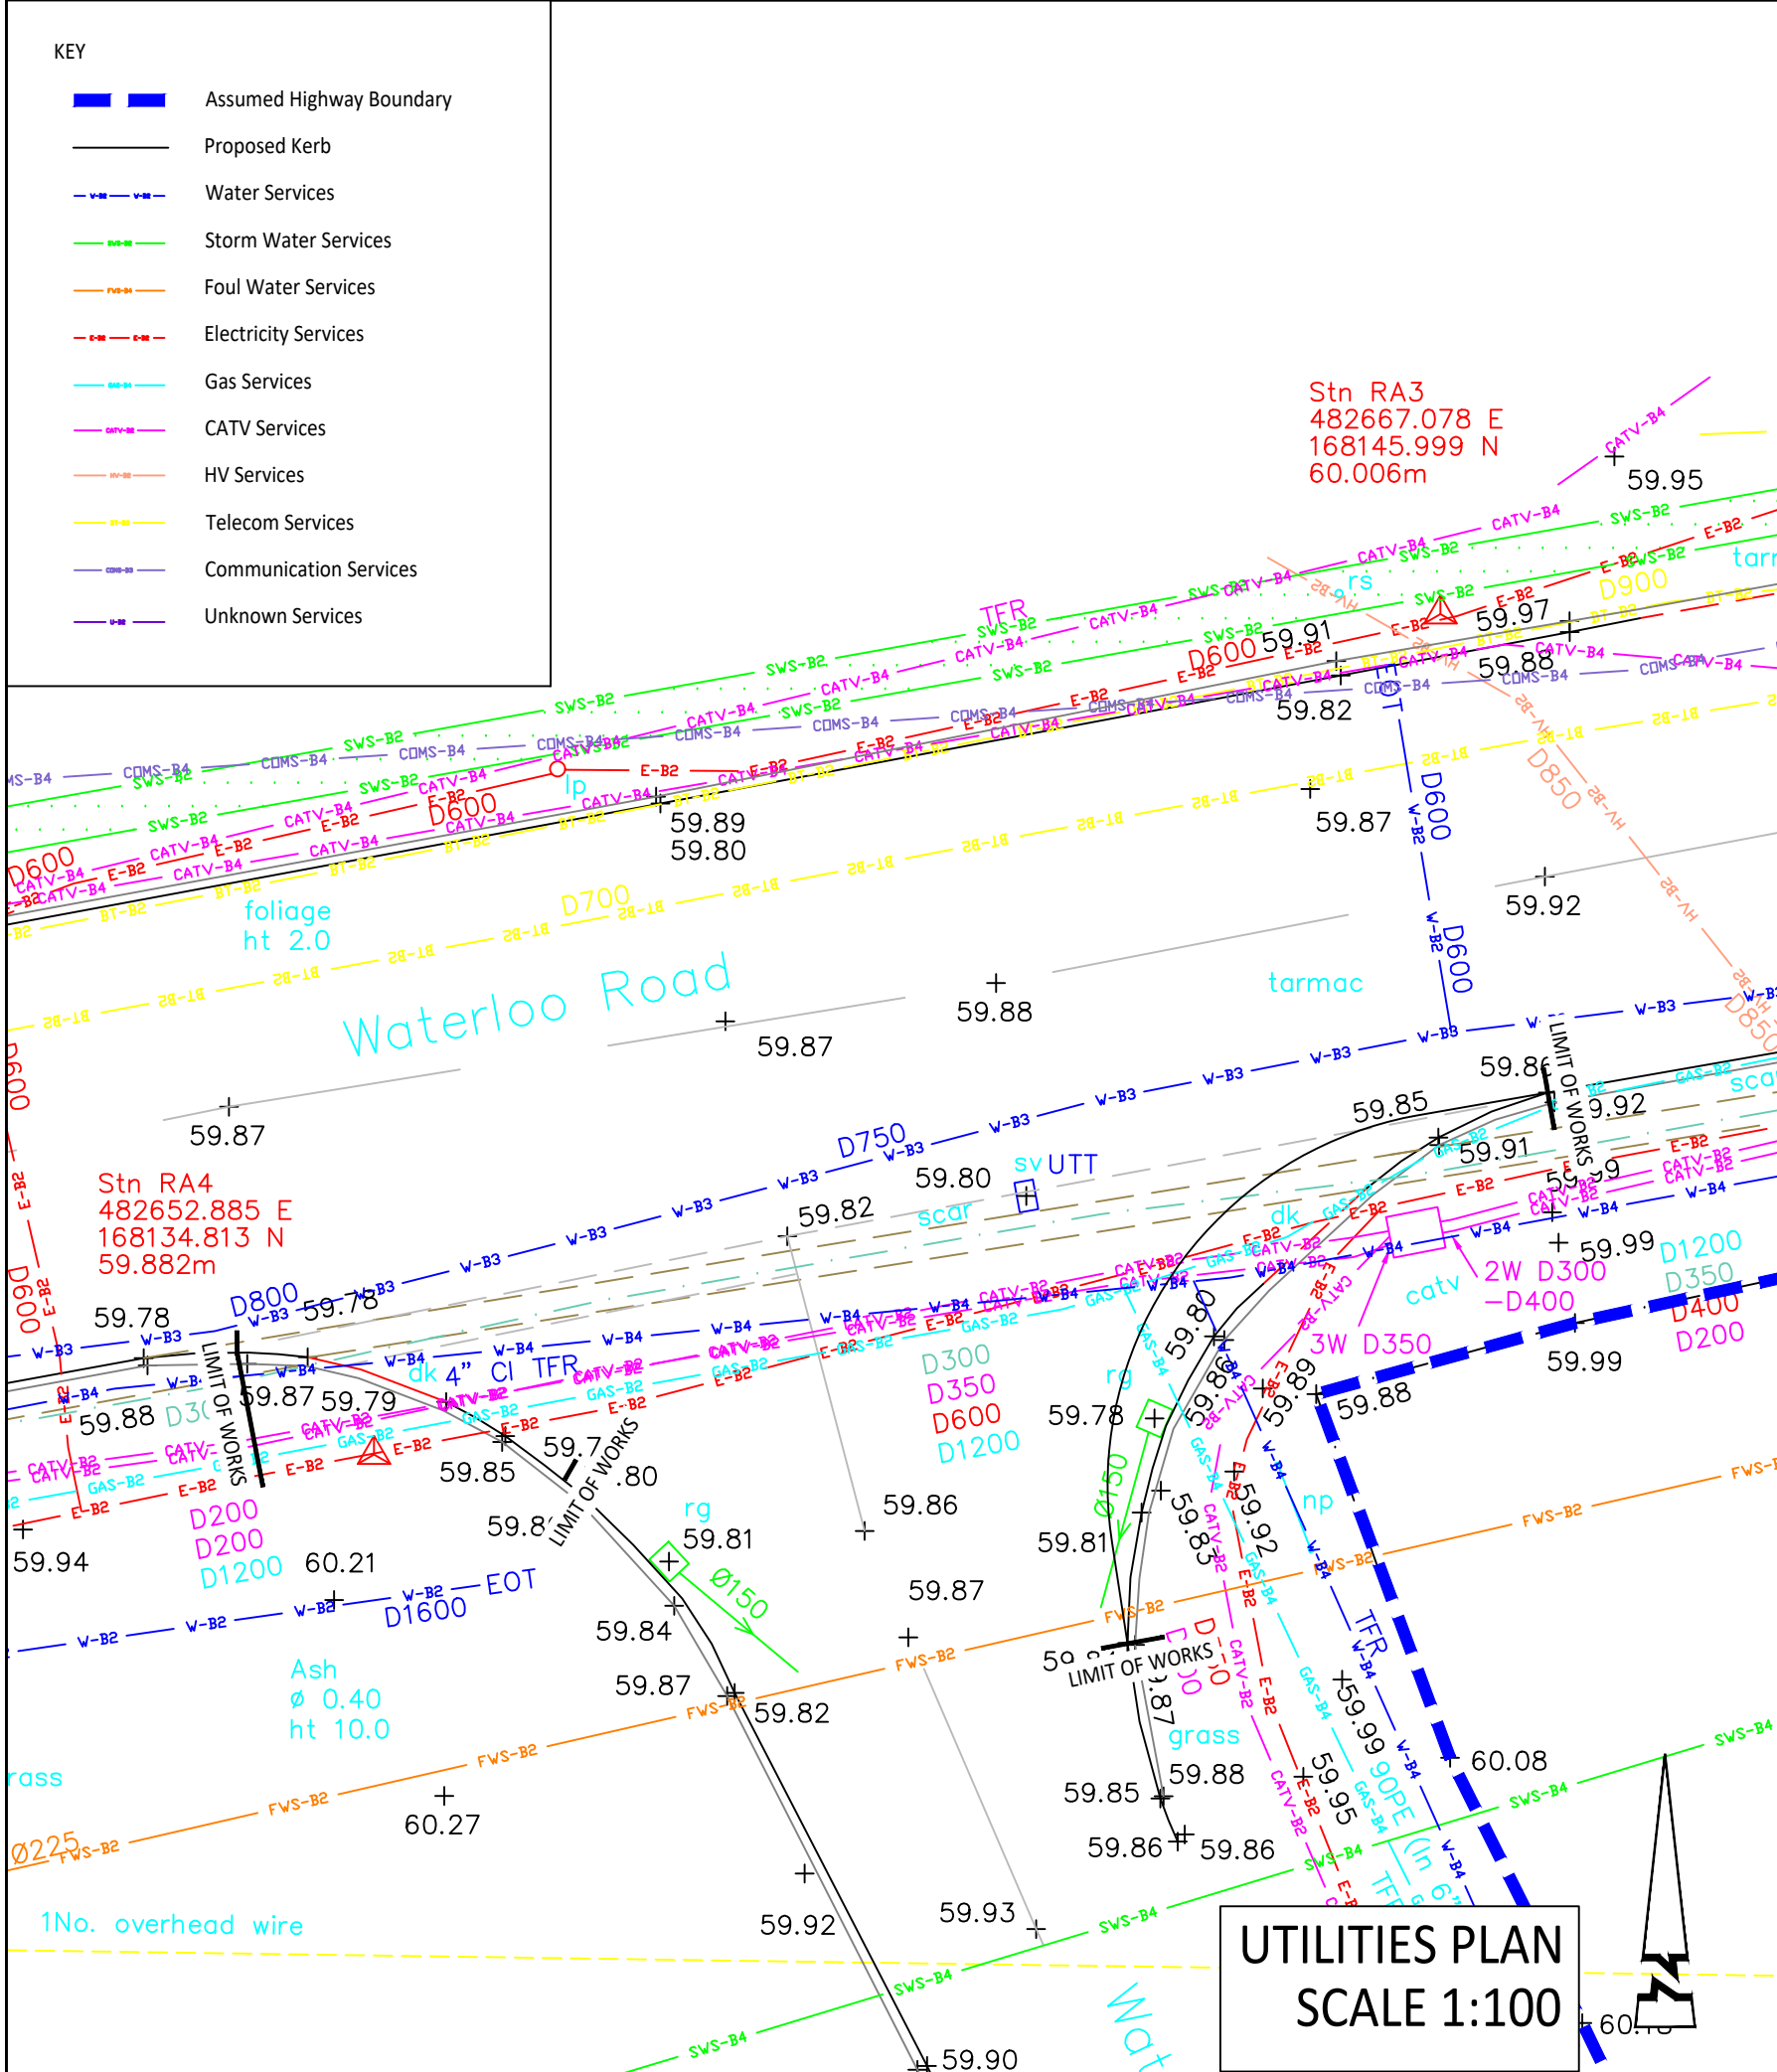

C2	07.26	UPDATED TO SUIT PLANNING COMMENTS	CLL	RF
C1	03.26	CONSTRUCTION ISSUE FOLLOWING TECHNICAL APPROVAL BY WBC	RG	RF
Rev	Date	Description	Drawn	Checked
				
Client MILLER HOMES KIER VENTURES				
Project SOUTH WOKINGHAM				
Title AREA D - WATERLOO ROAD OFFSITE FOOTWAY MITIGATION INSET 6				
Status FOR CONSTRUCTION				
Scale AS SHN @ A1	Date MAR 2026	Drawn RG	Checked RF	
Drawing No A389-S278-D-06				Revision C2