

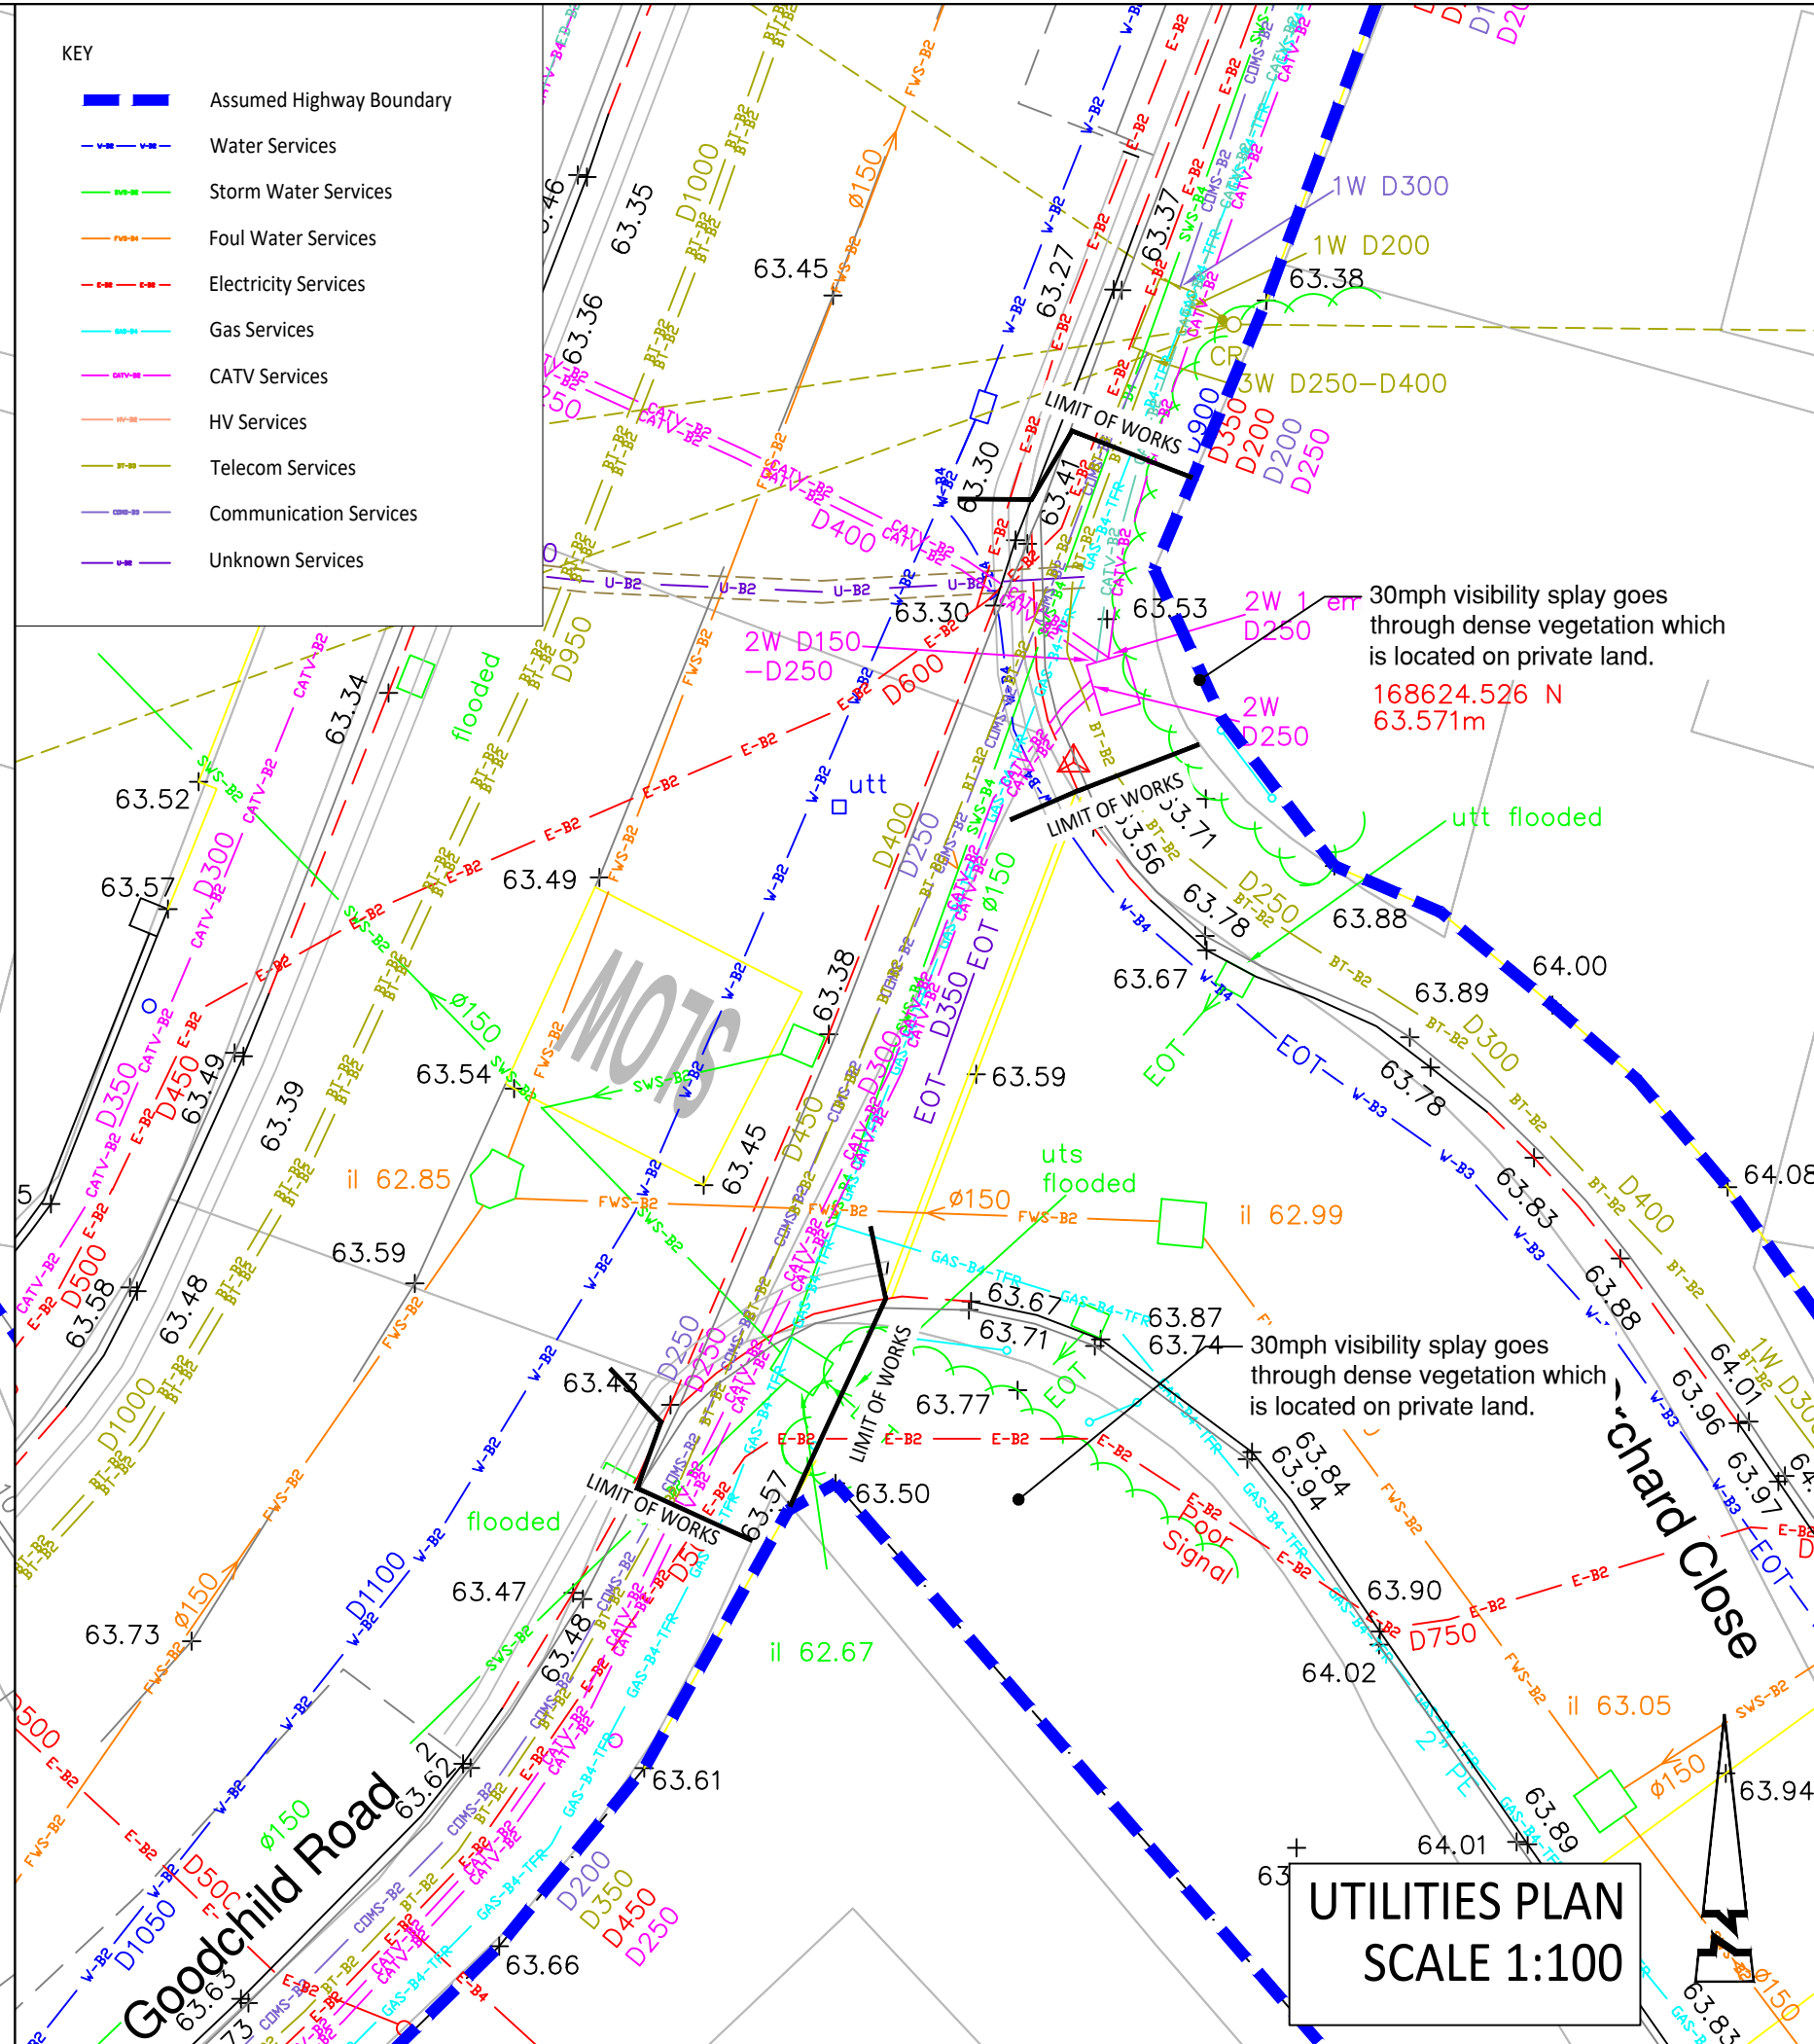
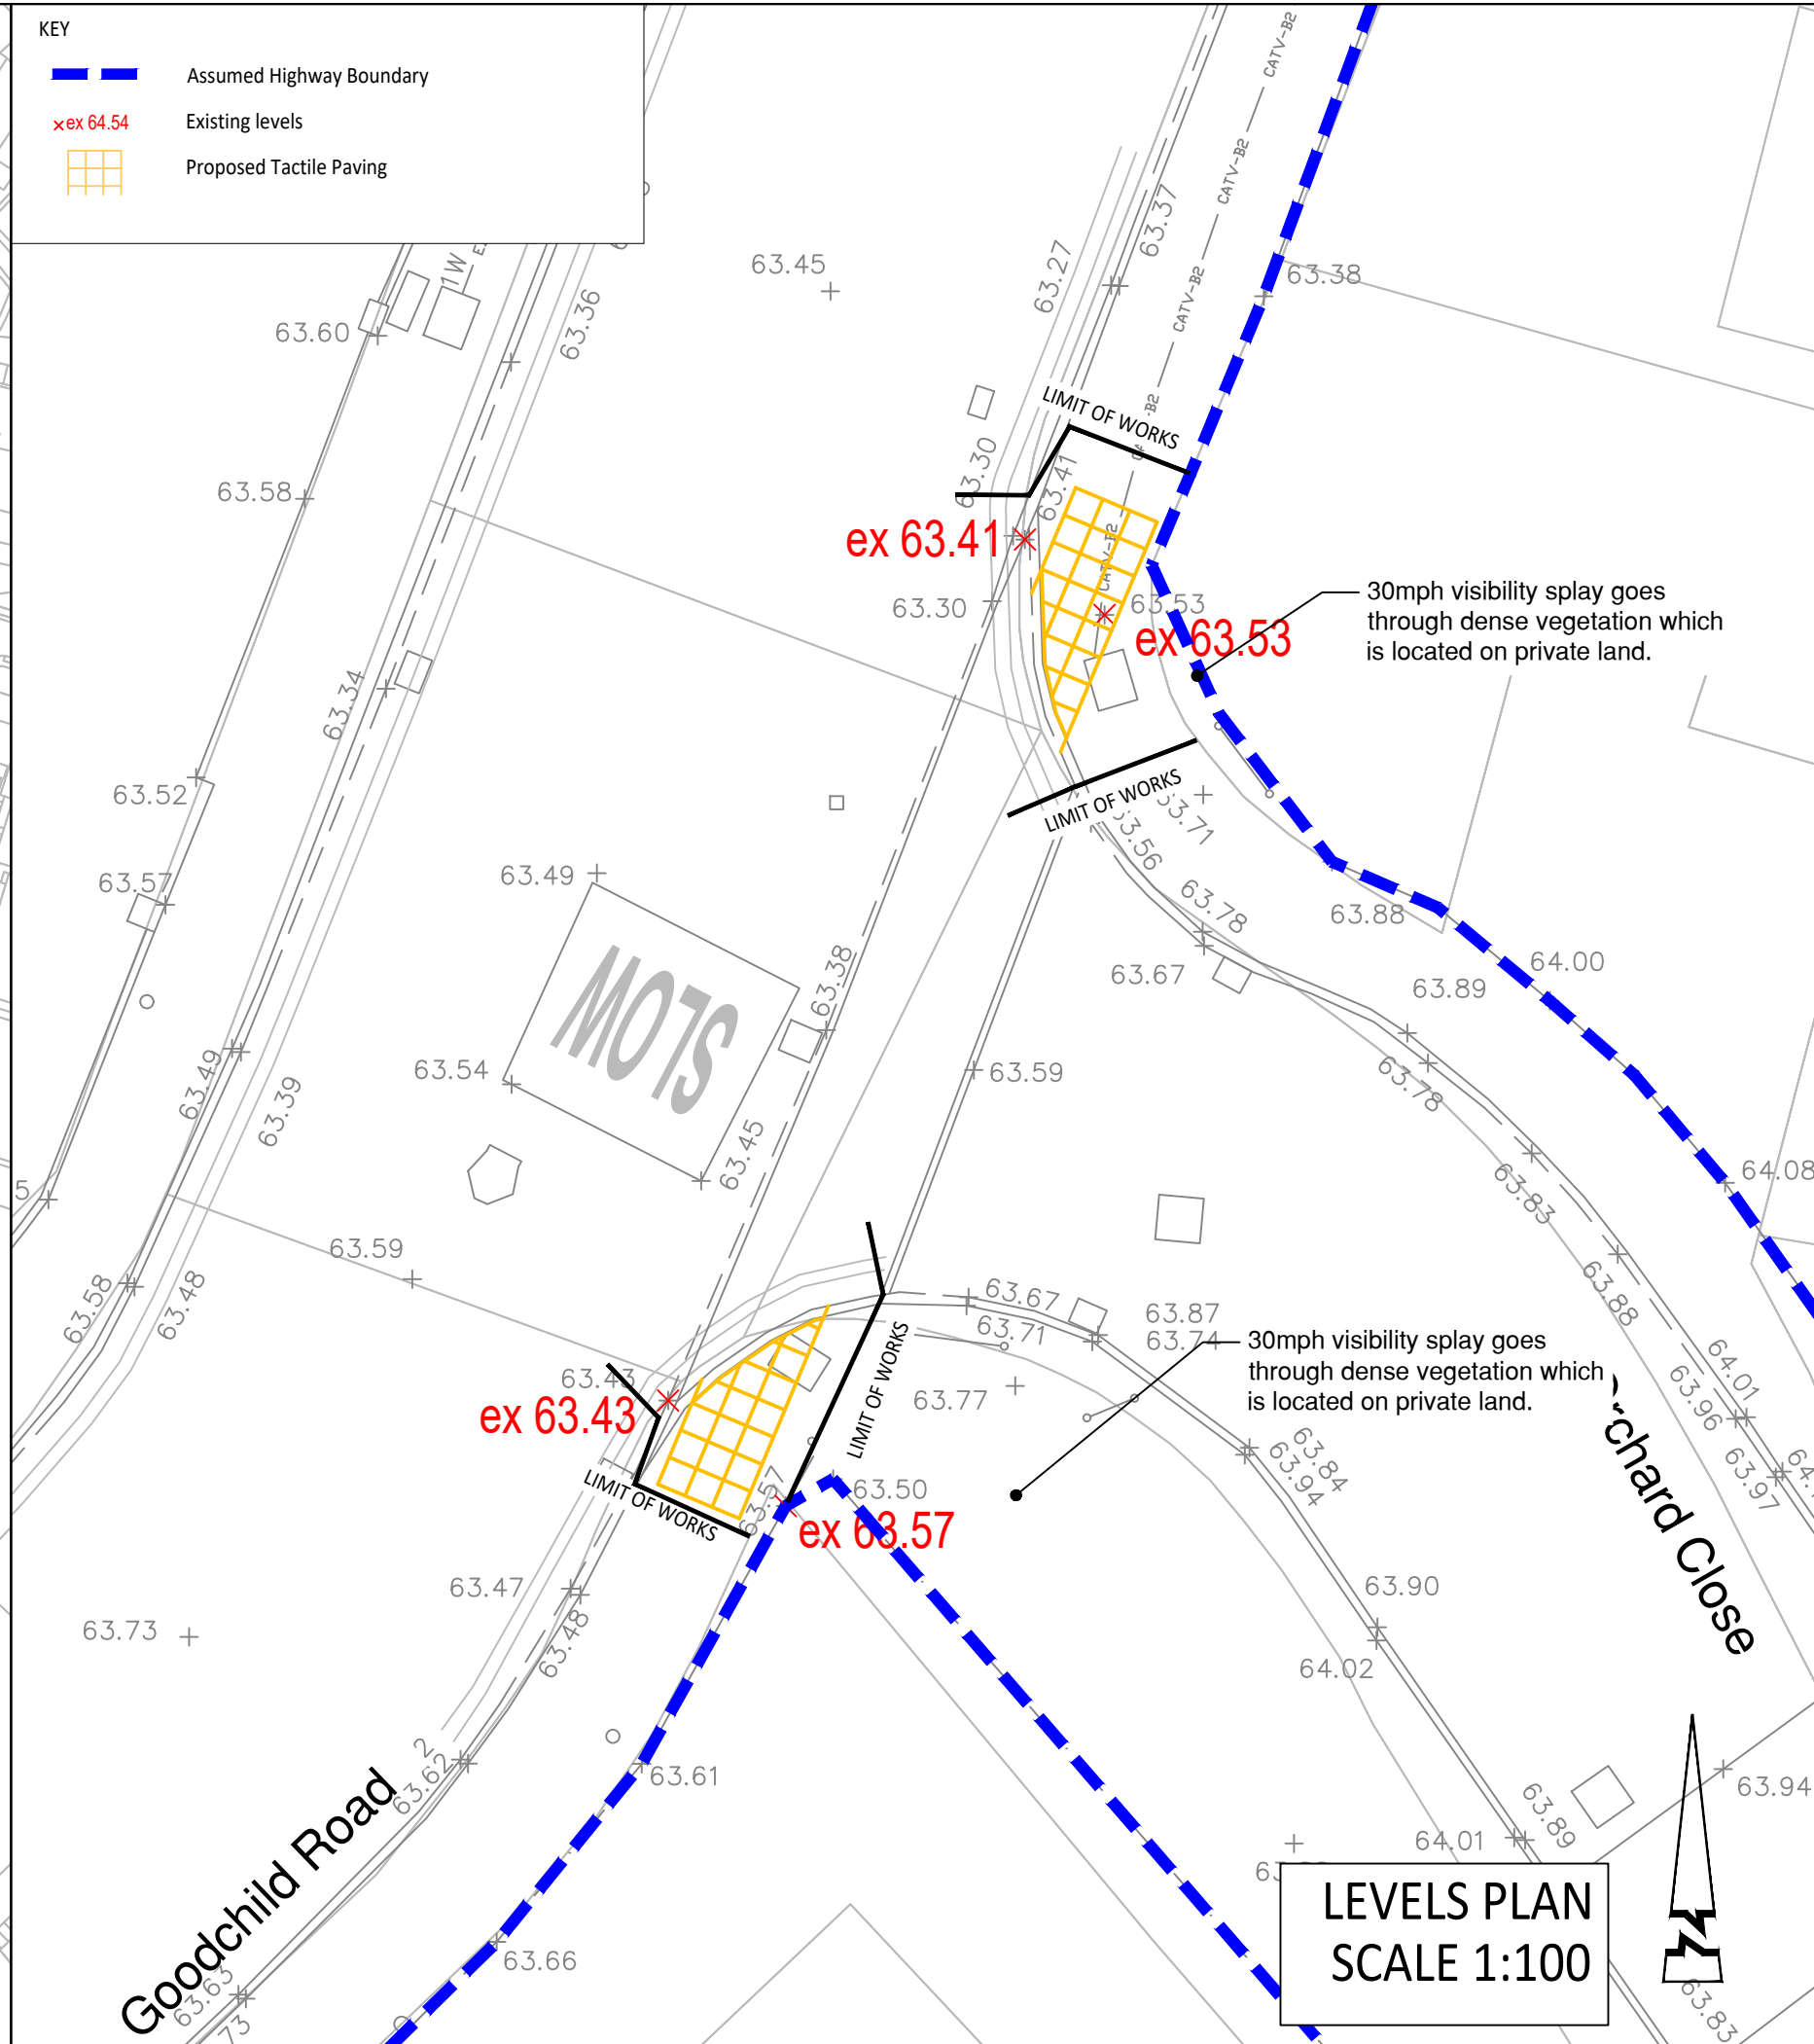
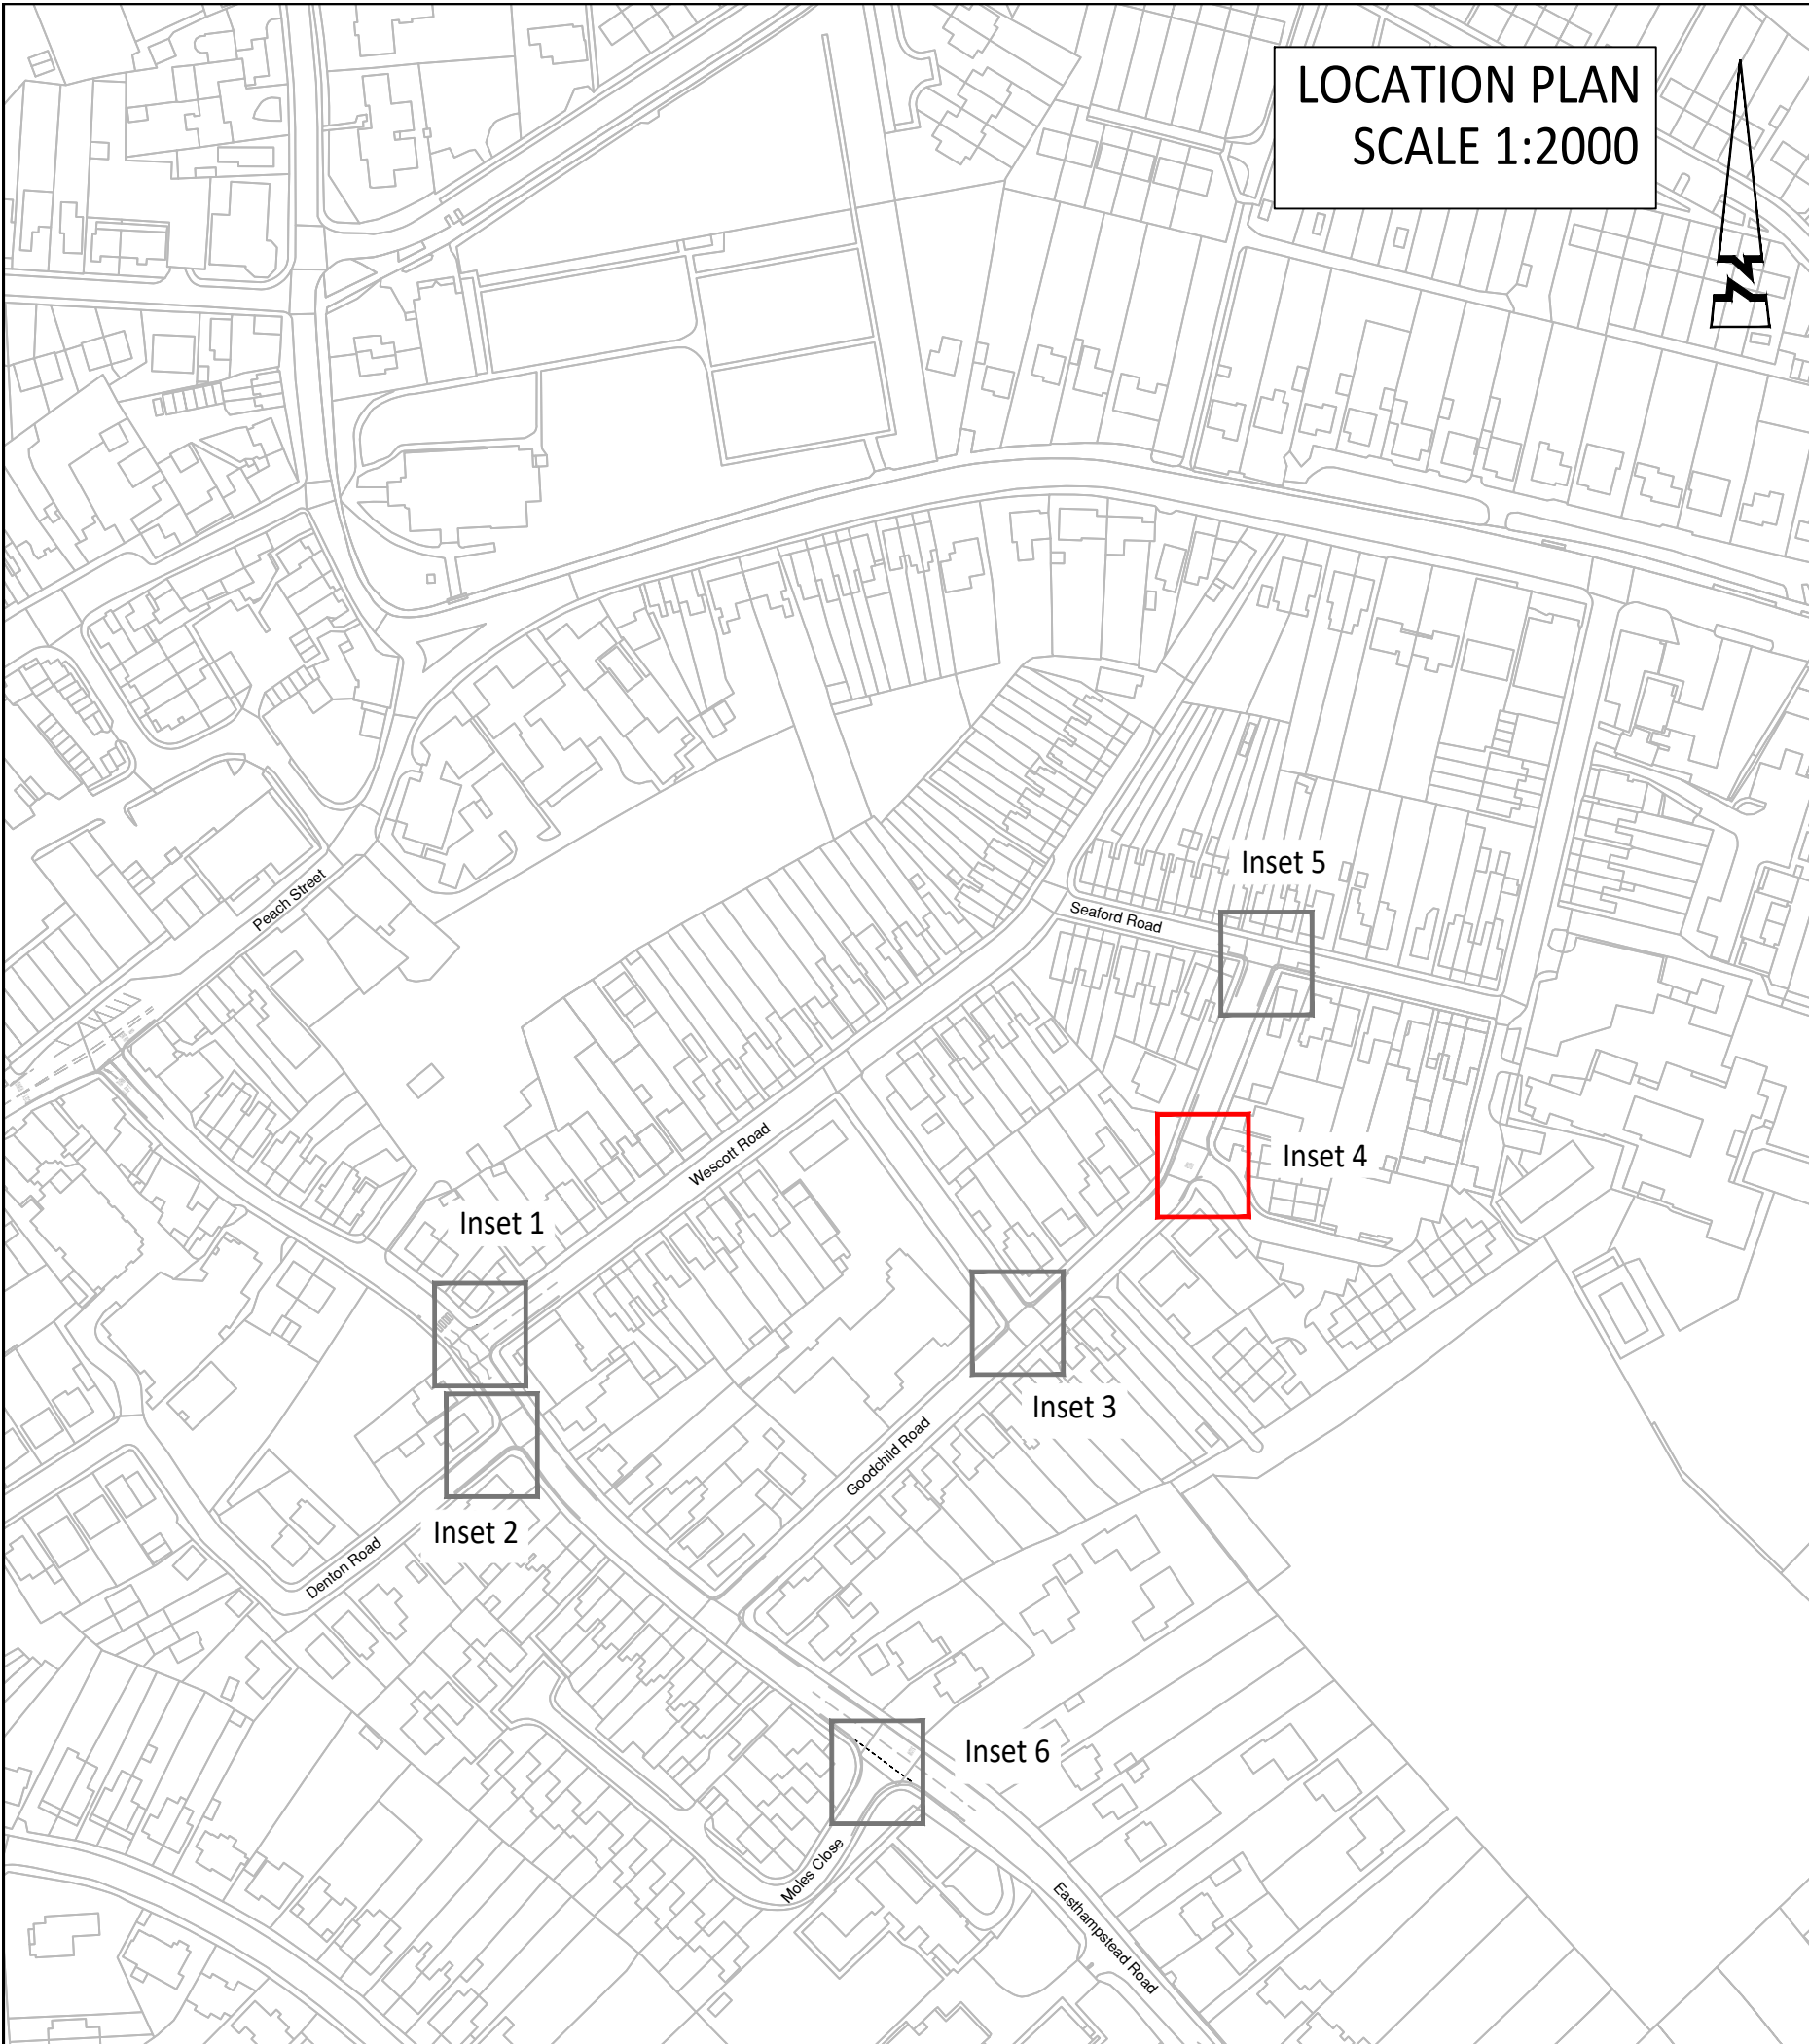
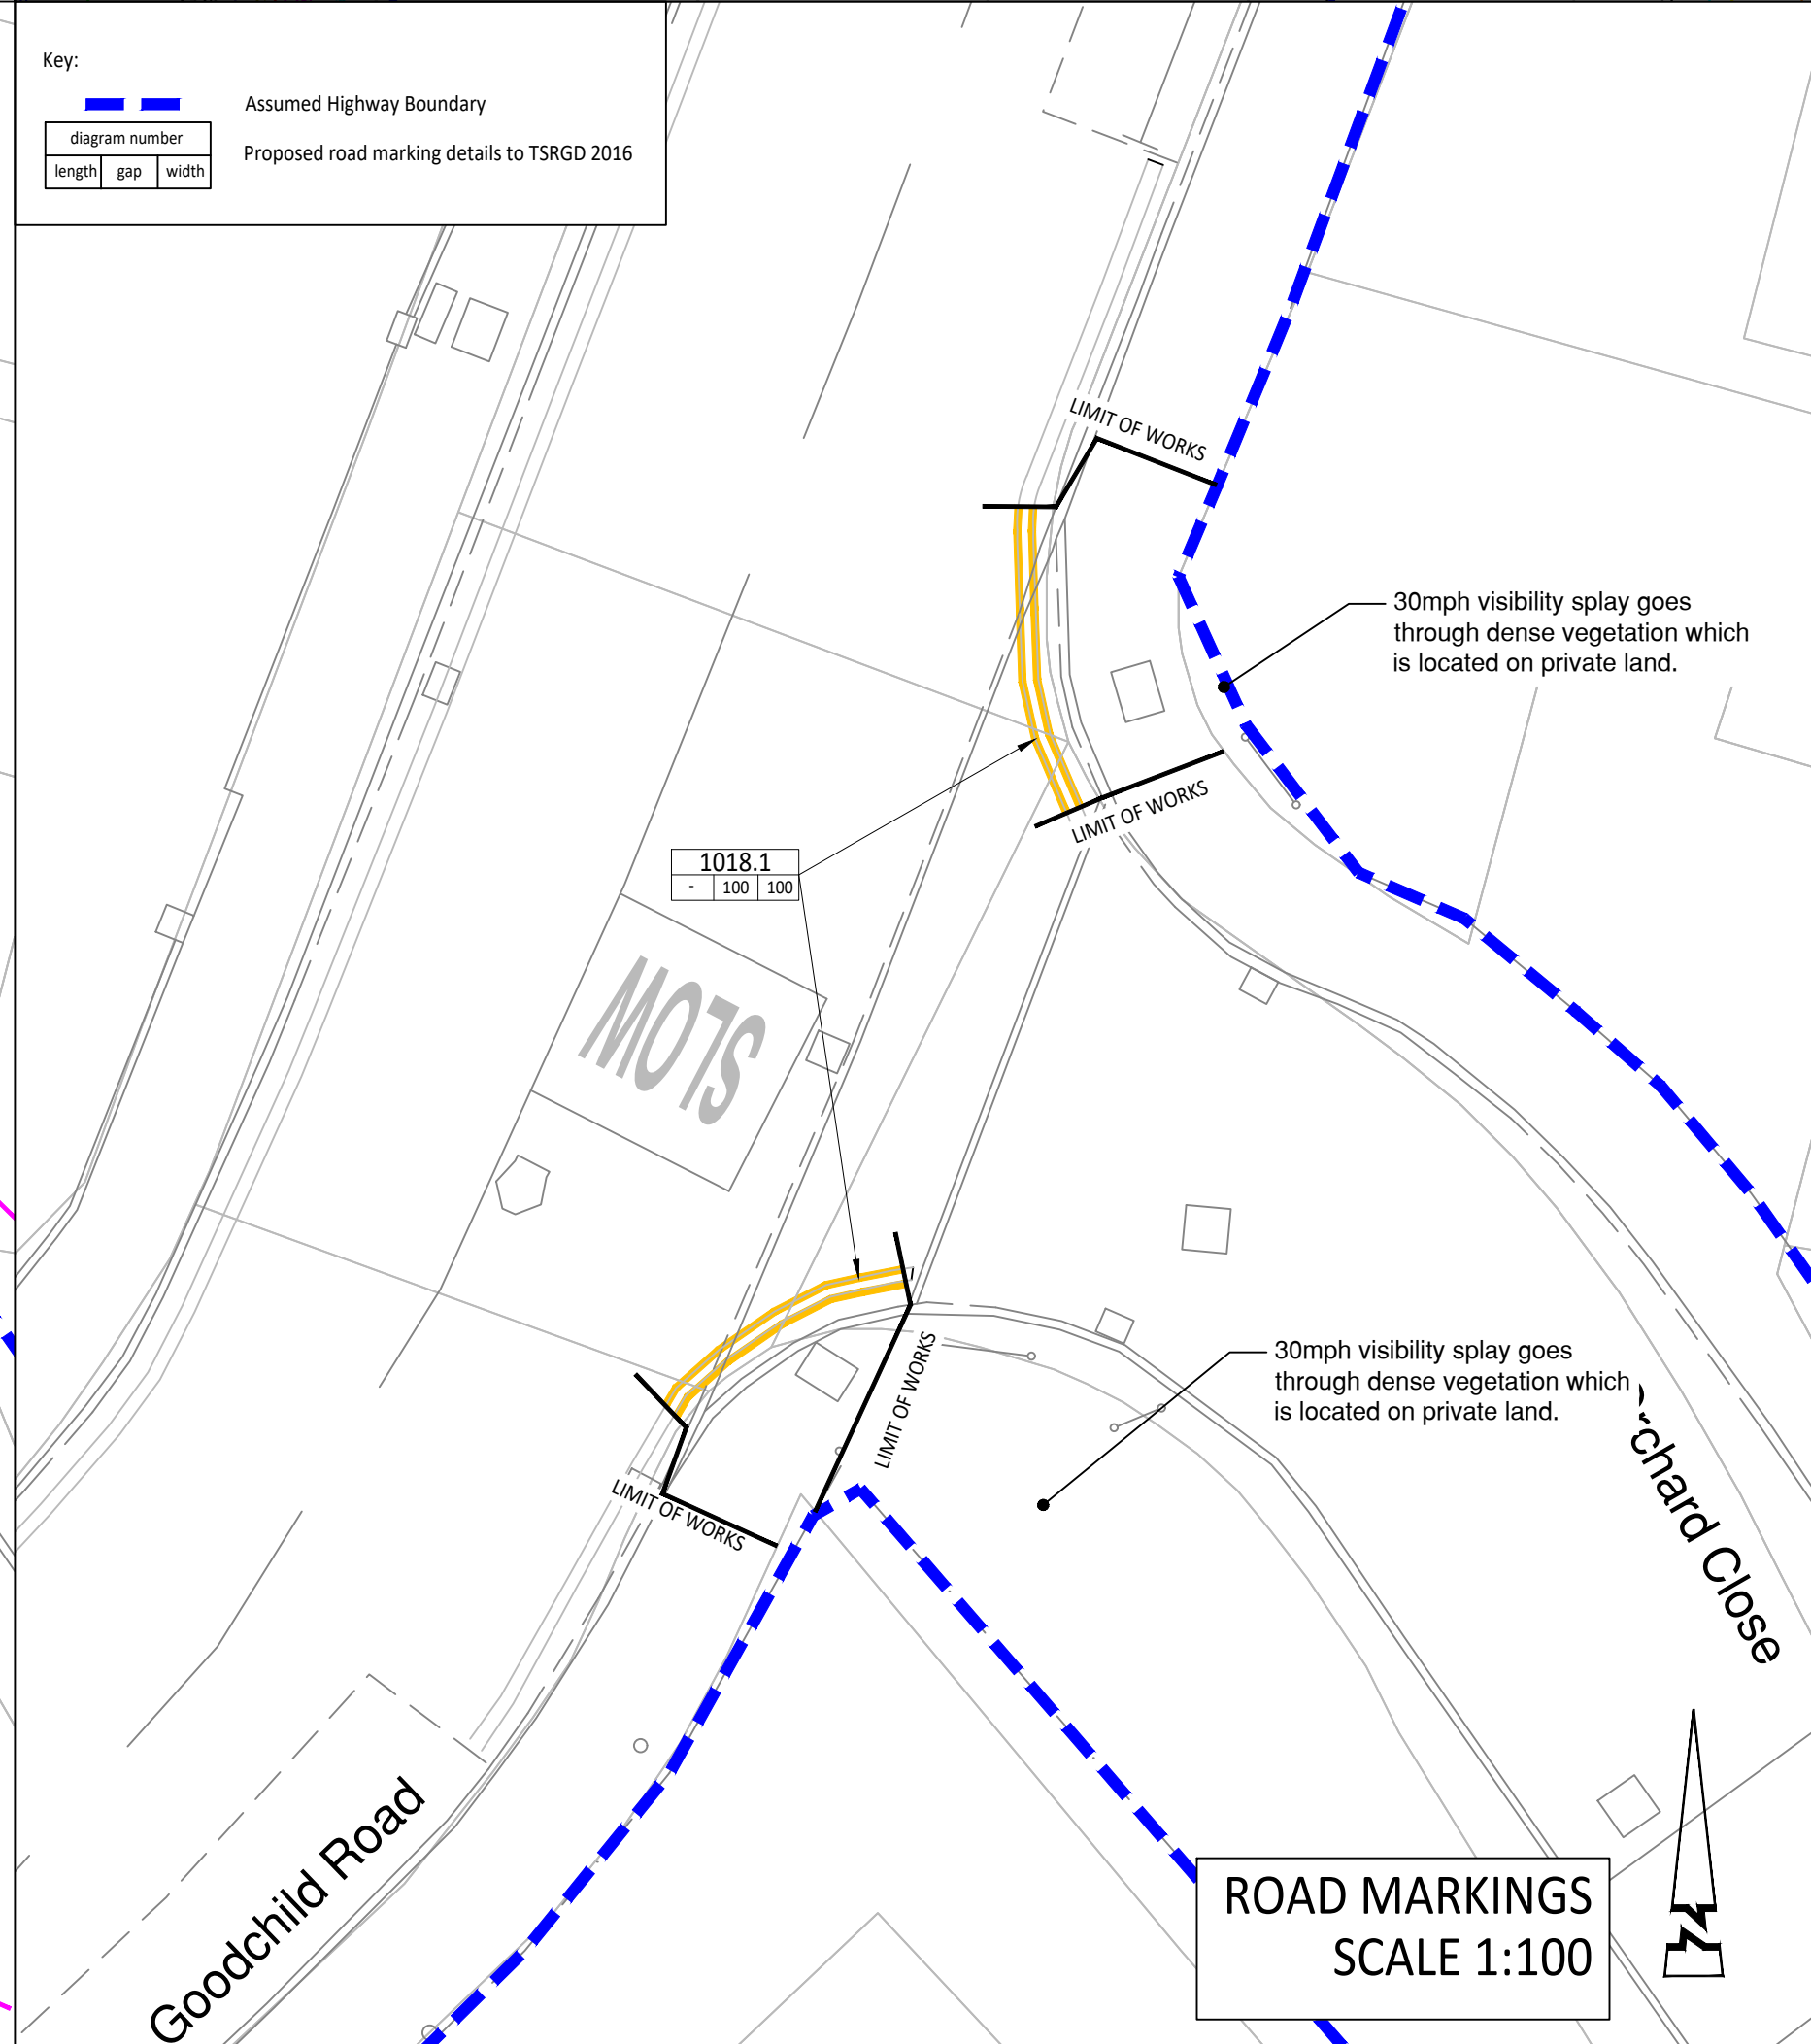


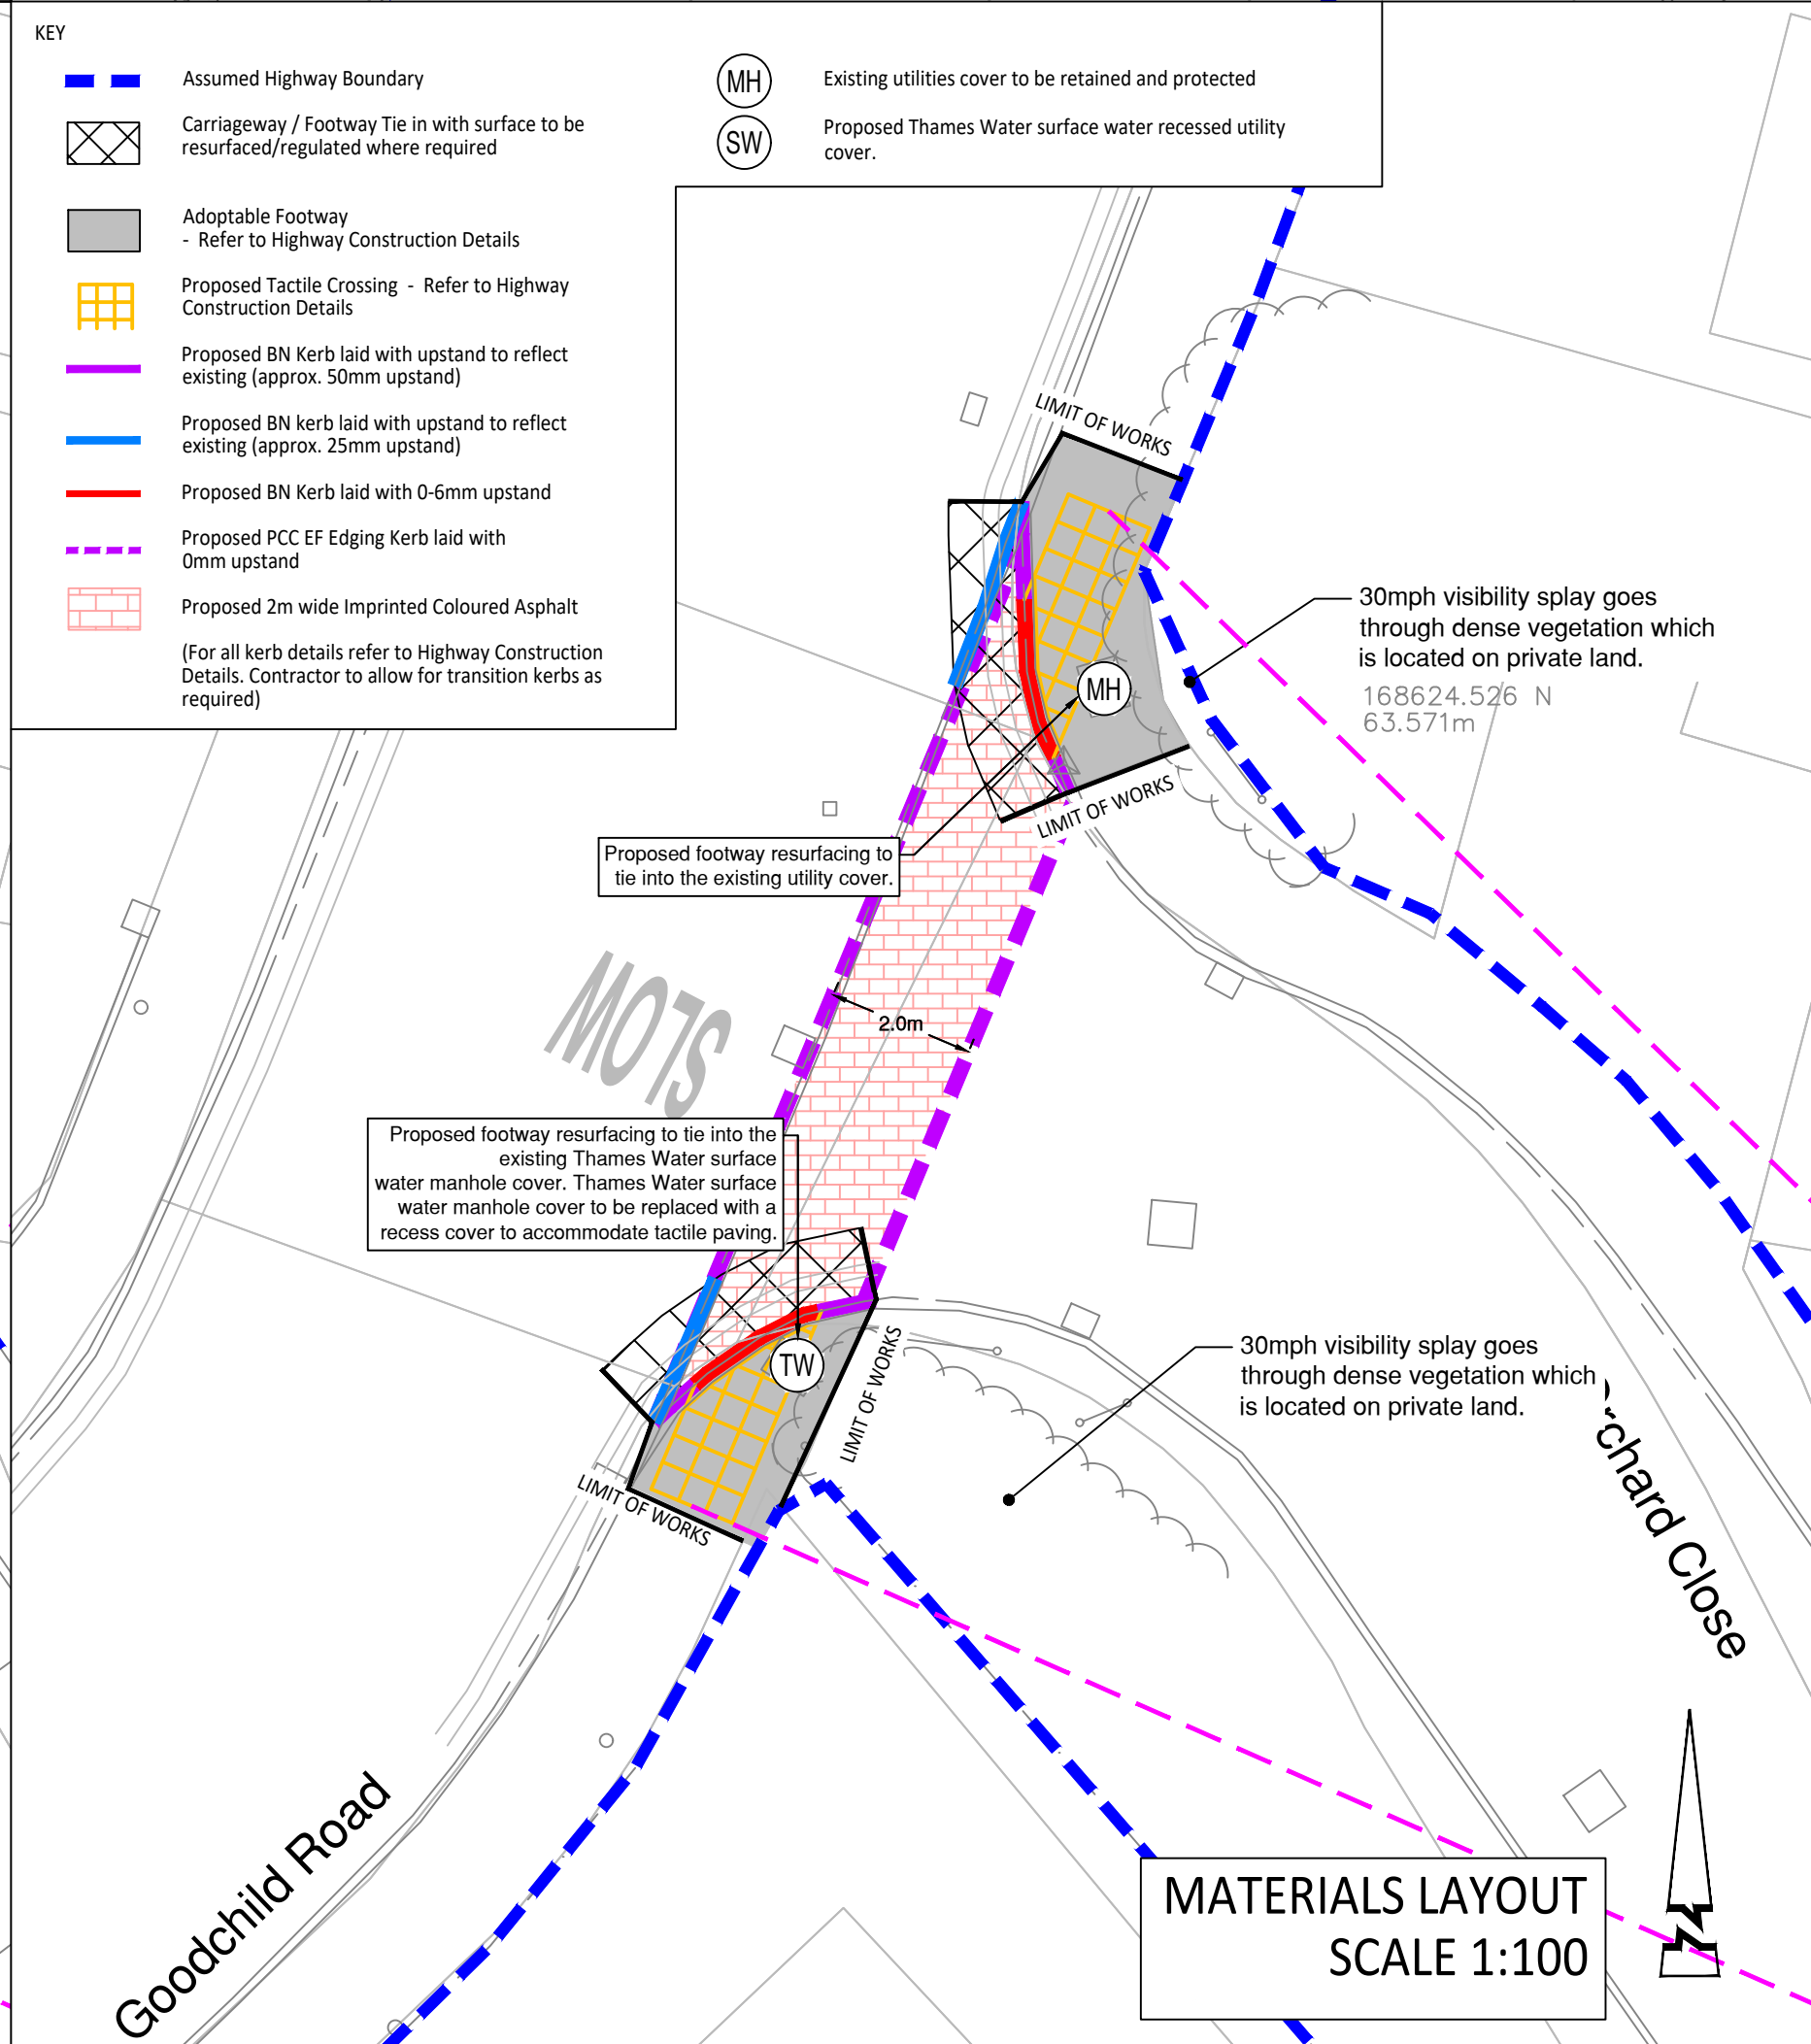

© ABLEY LETCHFORD PARTNERSHIP LTD.
This drawing should not be reproduced without consent.

GENERAL NOTES:

- Do not scale.
- This drawing is to be read in conjunction with and checked against all other drawings, Engineering details, Specification and any structural, Geotechnical or other specialist document provided.
- Any anomaly or contradiction between any of the above is to be reported to the Engineer.

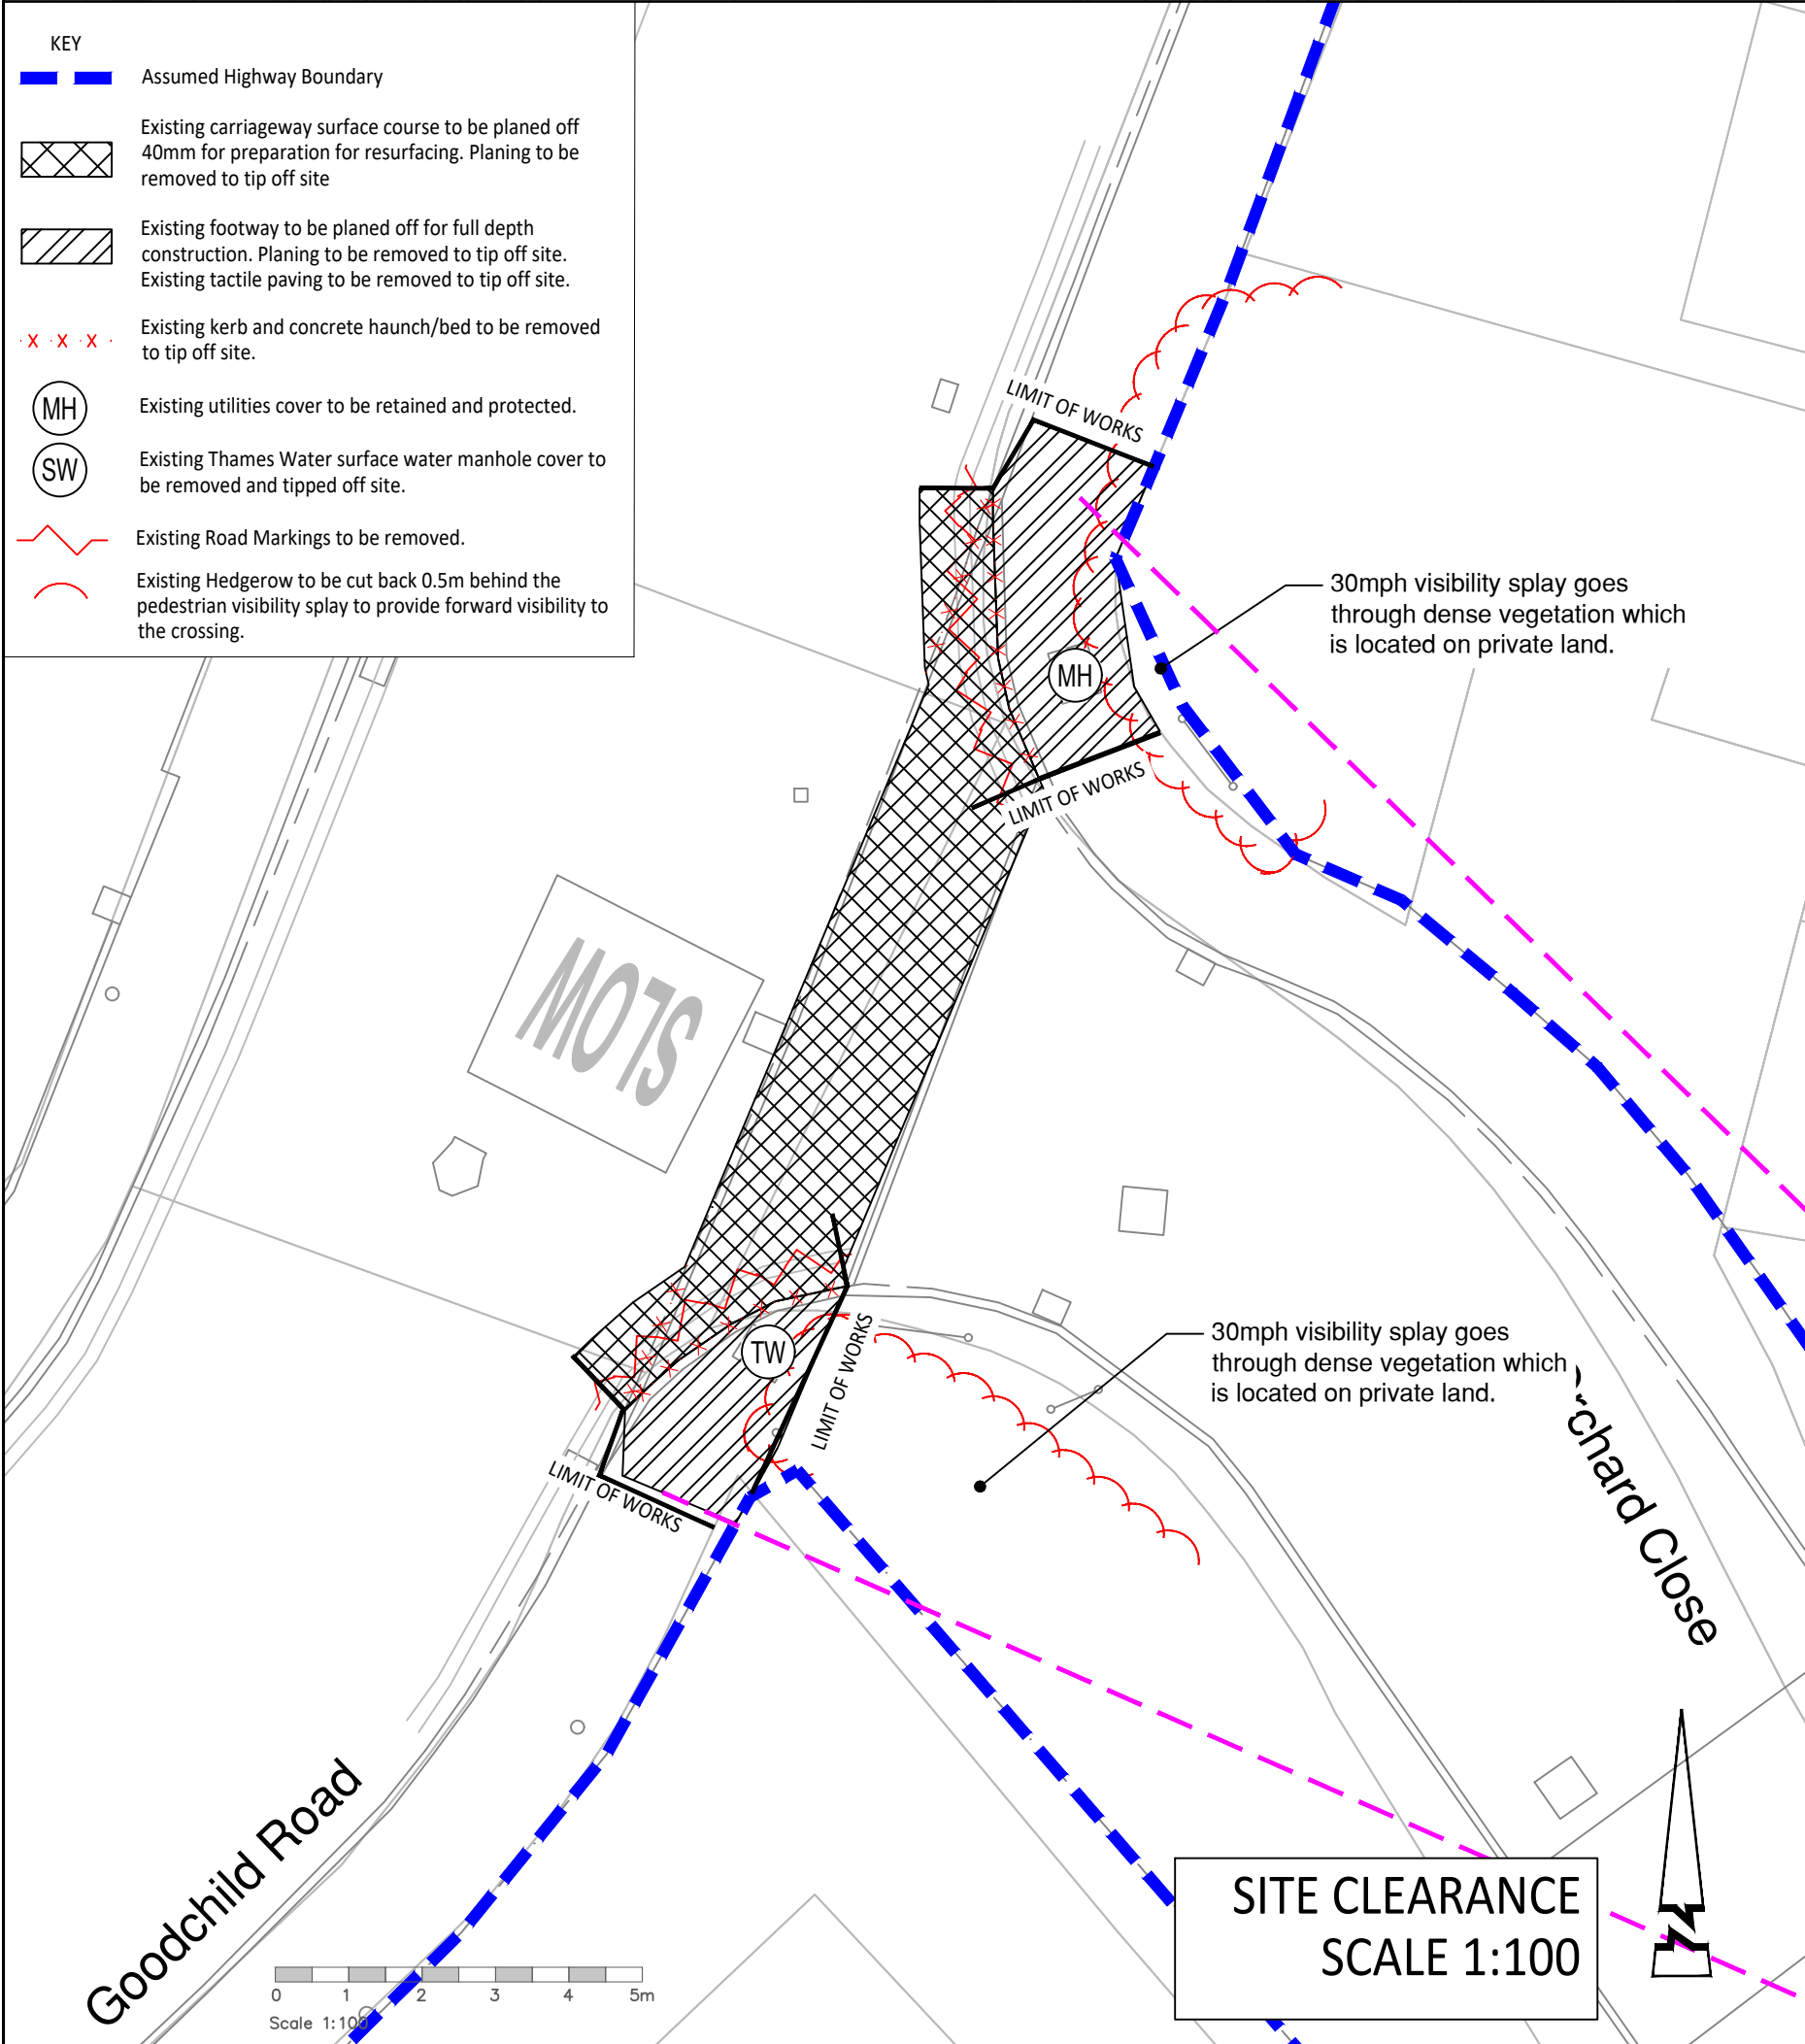

C2	07/26	Updated to Suit Planning Comments	CLL	RF
C1	07/26	Updated to Suit Planning Comments	CLL	RF
P2	07/25	Updated to Suit WBC Comments	RG	CS
P1	01/25	First Issue	RG	CS
Rev	Date	Description	Drawn	Checked



Client:
MILLER HOMES KIER VENTURES

Project:
SOUTH WOKINGHAM SDL

Title:
AREA F - GOODCHILD ROAD OFFSITE FOOTWAY MITIGATION INSET 4

Status			
Scale	Date	Drawn	Checked
AS SHN @ A1	JAN 2025	RG	CS
Drawing No			Revision
A389-S278-F-04			C2