



LOCATION PLAN
SCALE 1:2500

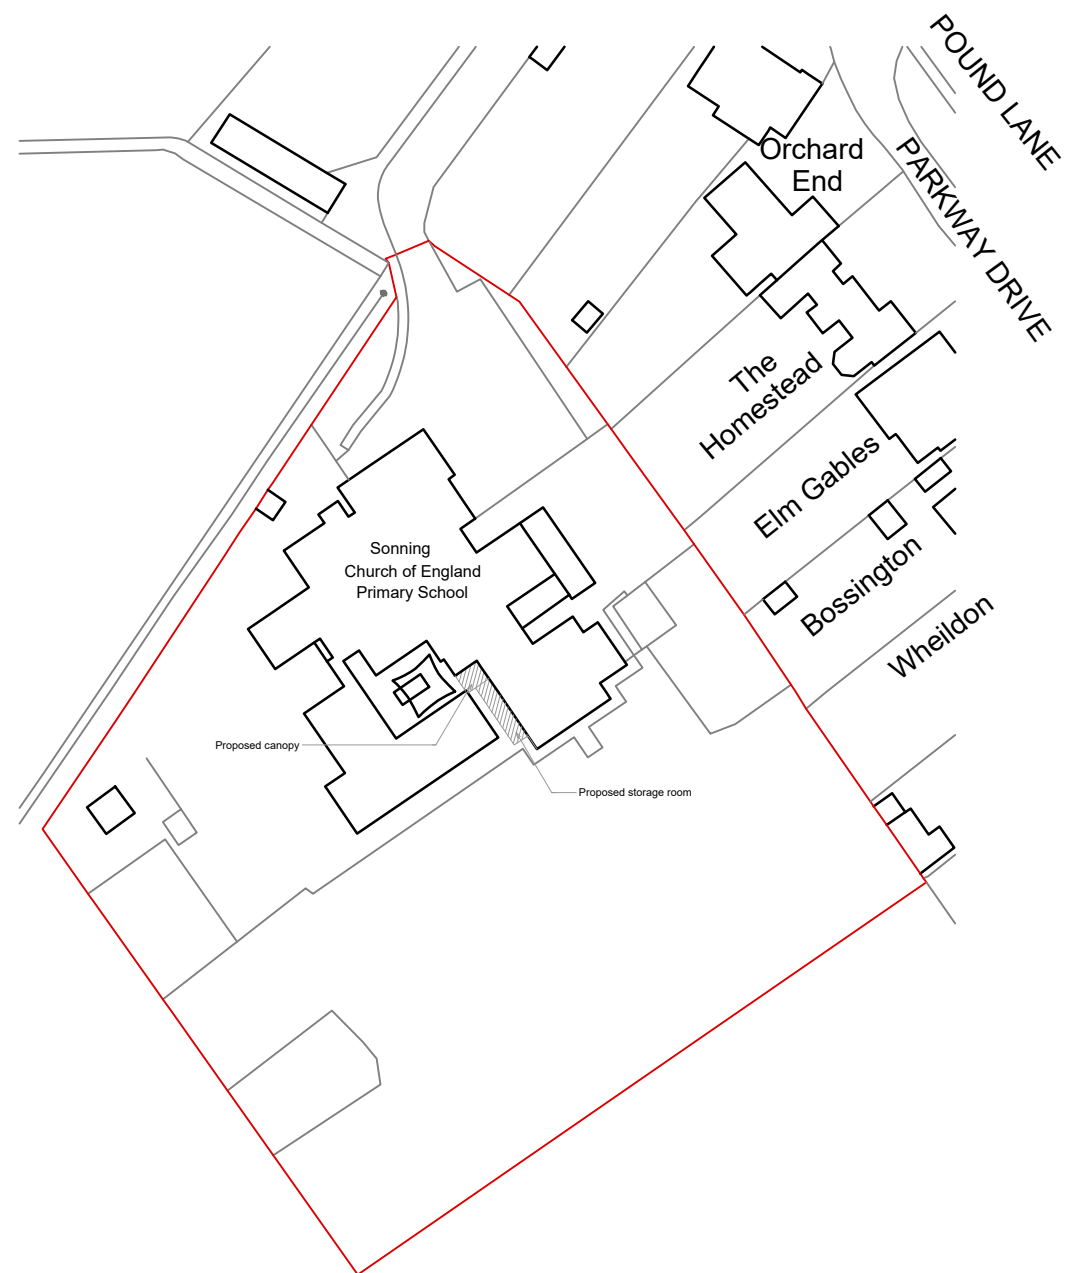

BLOCK PLAN
SCALE 1:1000

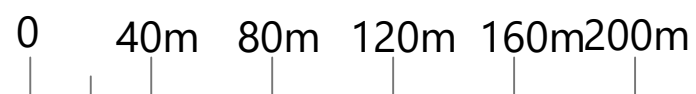

PROJECT	Sonning C of E Primary School Liguge Way, Sonning Reading RG4 6XF	DRAWING TITLE LOCATION & BLOCK PLAN	CREATIVE DESIGN AND STRUCTURE	HENSON HOUSE NEWTOWN ROAD HENLEY-ON-THAMES RG9 1HG Tel 01491 411922	DRAWING NO.	03925-09	REV.
					SCALE		
					DATE		