

DEVELOPMENTS IN DESIGN LTD

WWW.DEVELOPMENTSINDESIGN.CO.UK
TEL.01344 641286

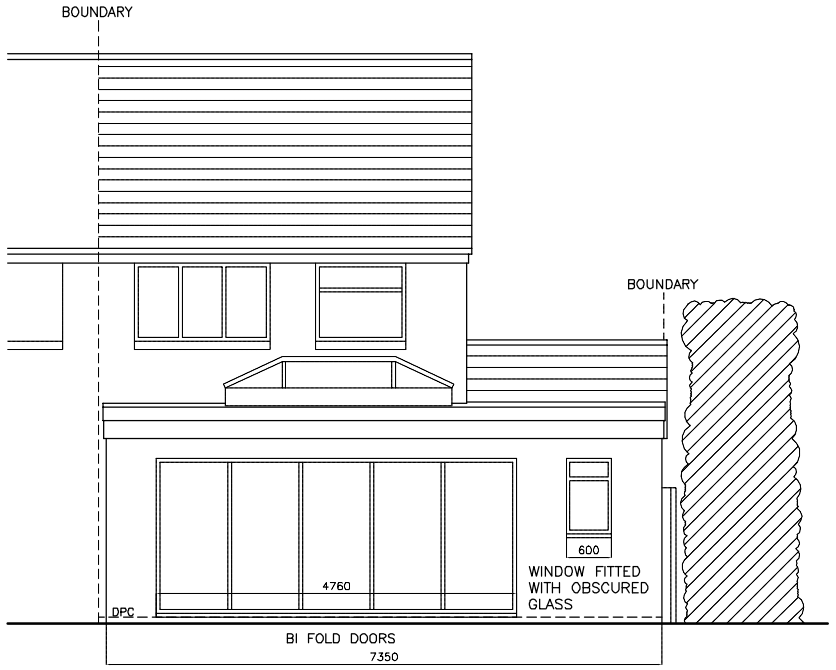


PROPOSED REAR ELEVATION

ROOF TILES, GREY INTERLOCKING TILE
BRICKWORK, BROWN MIX FACING BRICK
ALL GUTTERING AND DOWNPIPES WHITE PLASTIC
WINDOWS WHITE UPVC
EXTERNAL TIMBER CLAD IN WHITE UPVC

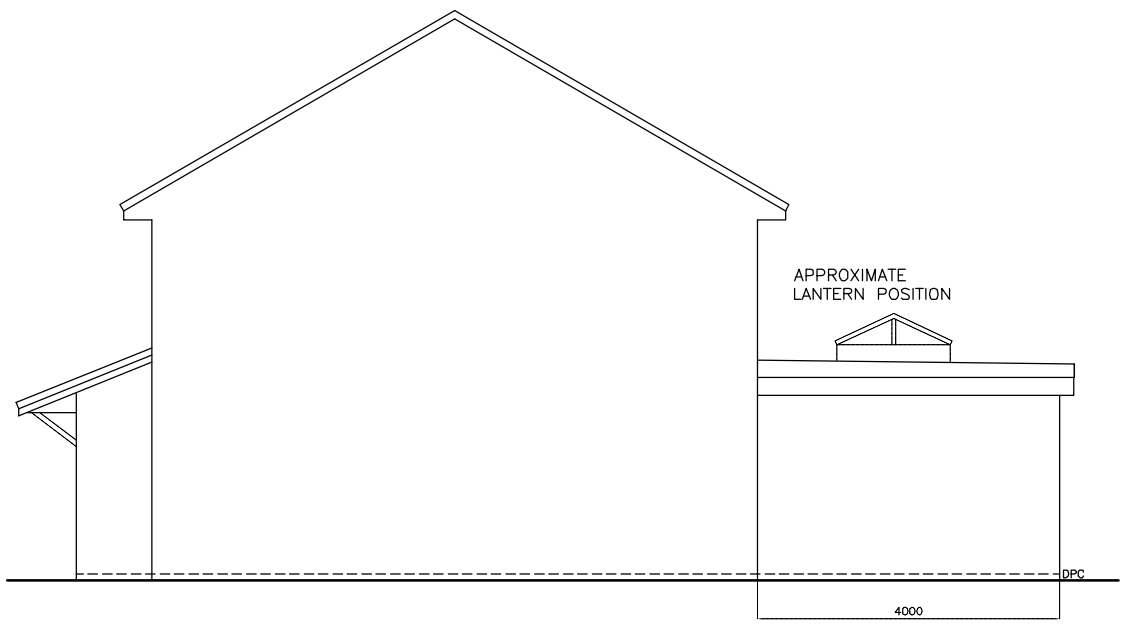

PROPOSED SIDE ELEVATION

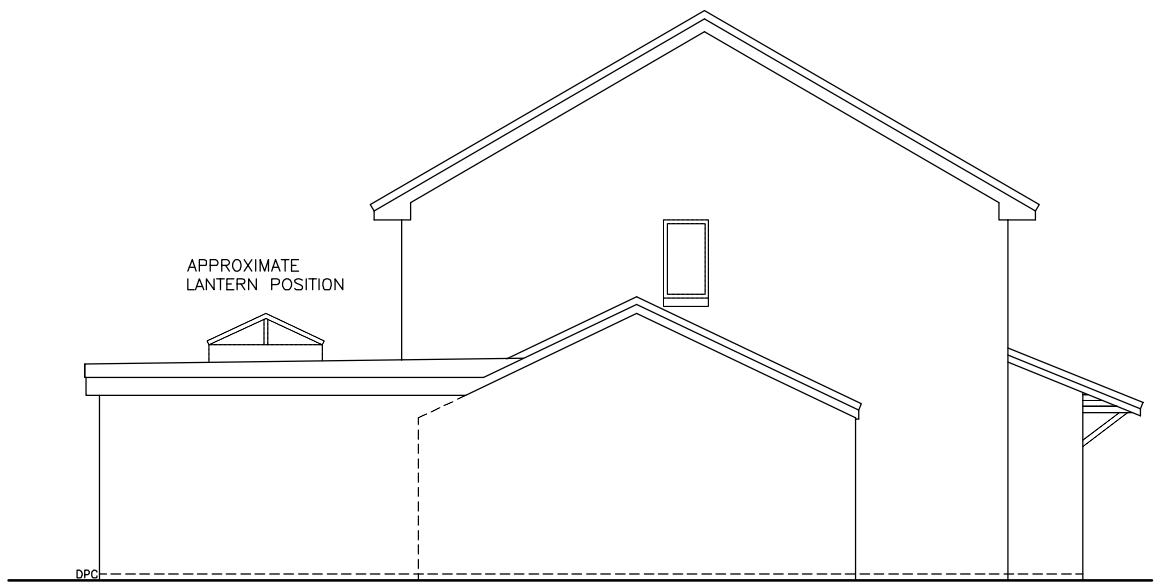

PROPOSED SIDE ELEVATION

SINGLE STOREY REAR EXTENSION

0 1 2 3 4 5M

DRAWING NO. MZ.002
DATE 26.8.26
SCALE 1:100

MR AND MRS MARTINEZ

11 WISPINGTON CLOSE LOWER EARLEY BERKS RG6 3BN