
DEVELOPMENTS IN DESIGN LTD

WWW.DEVELOPMENTSINDESIGN.CO.UK
TEL.01344 641286

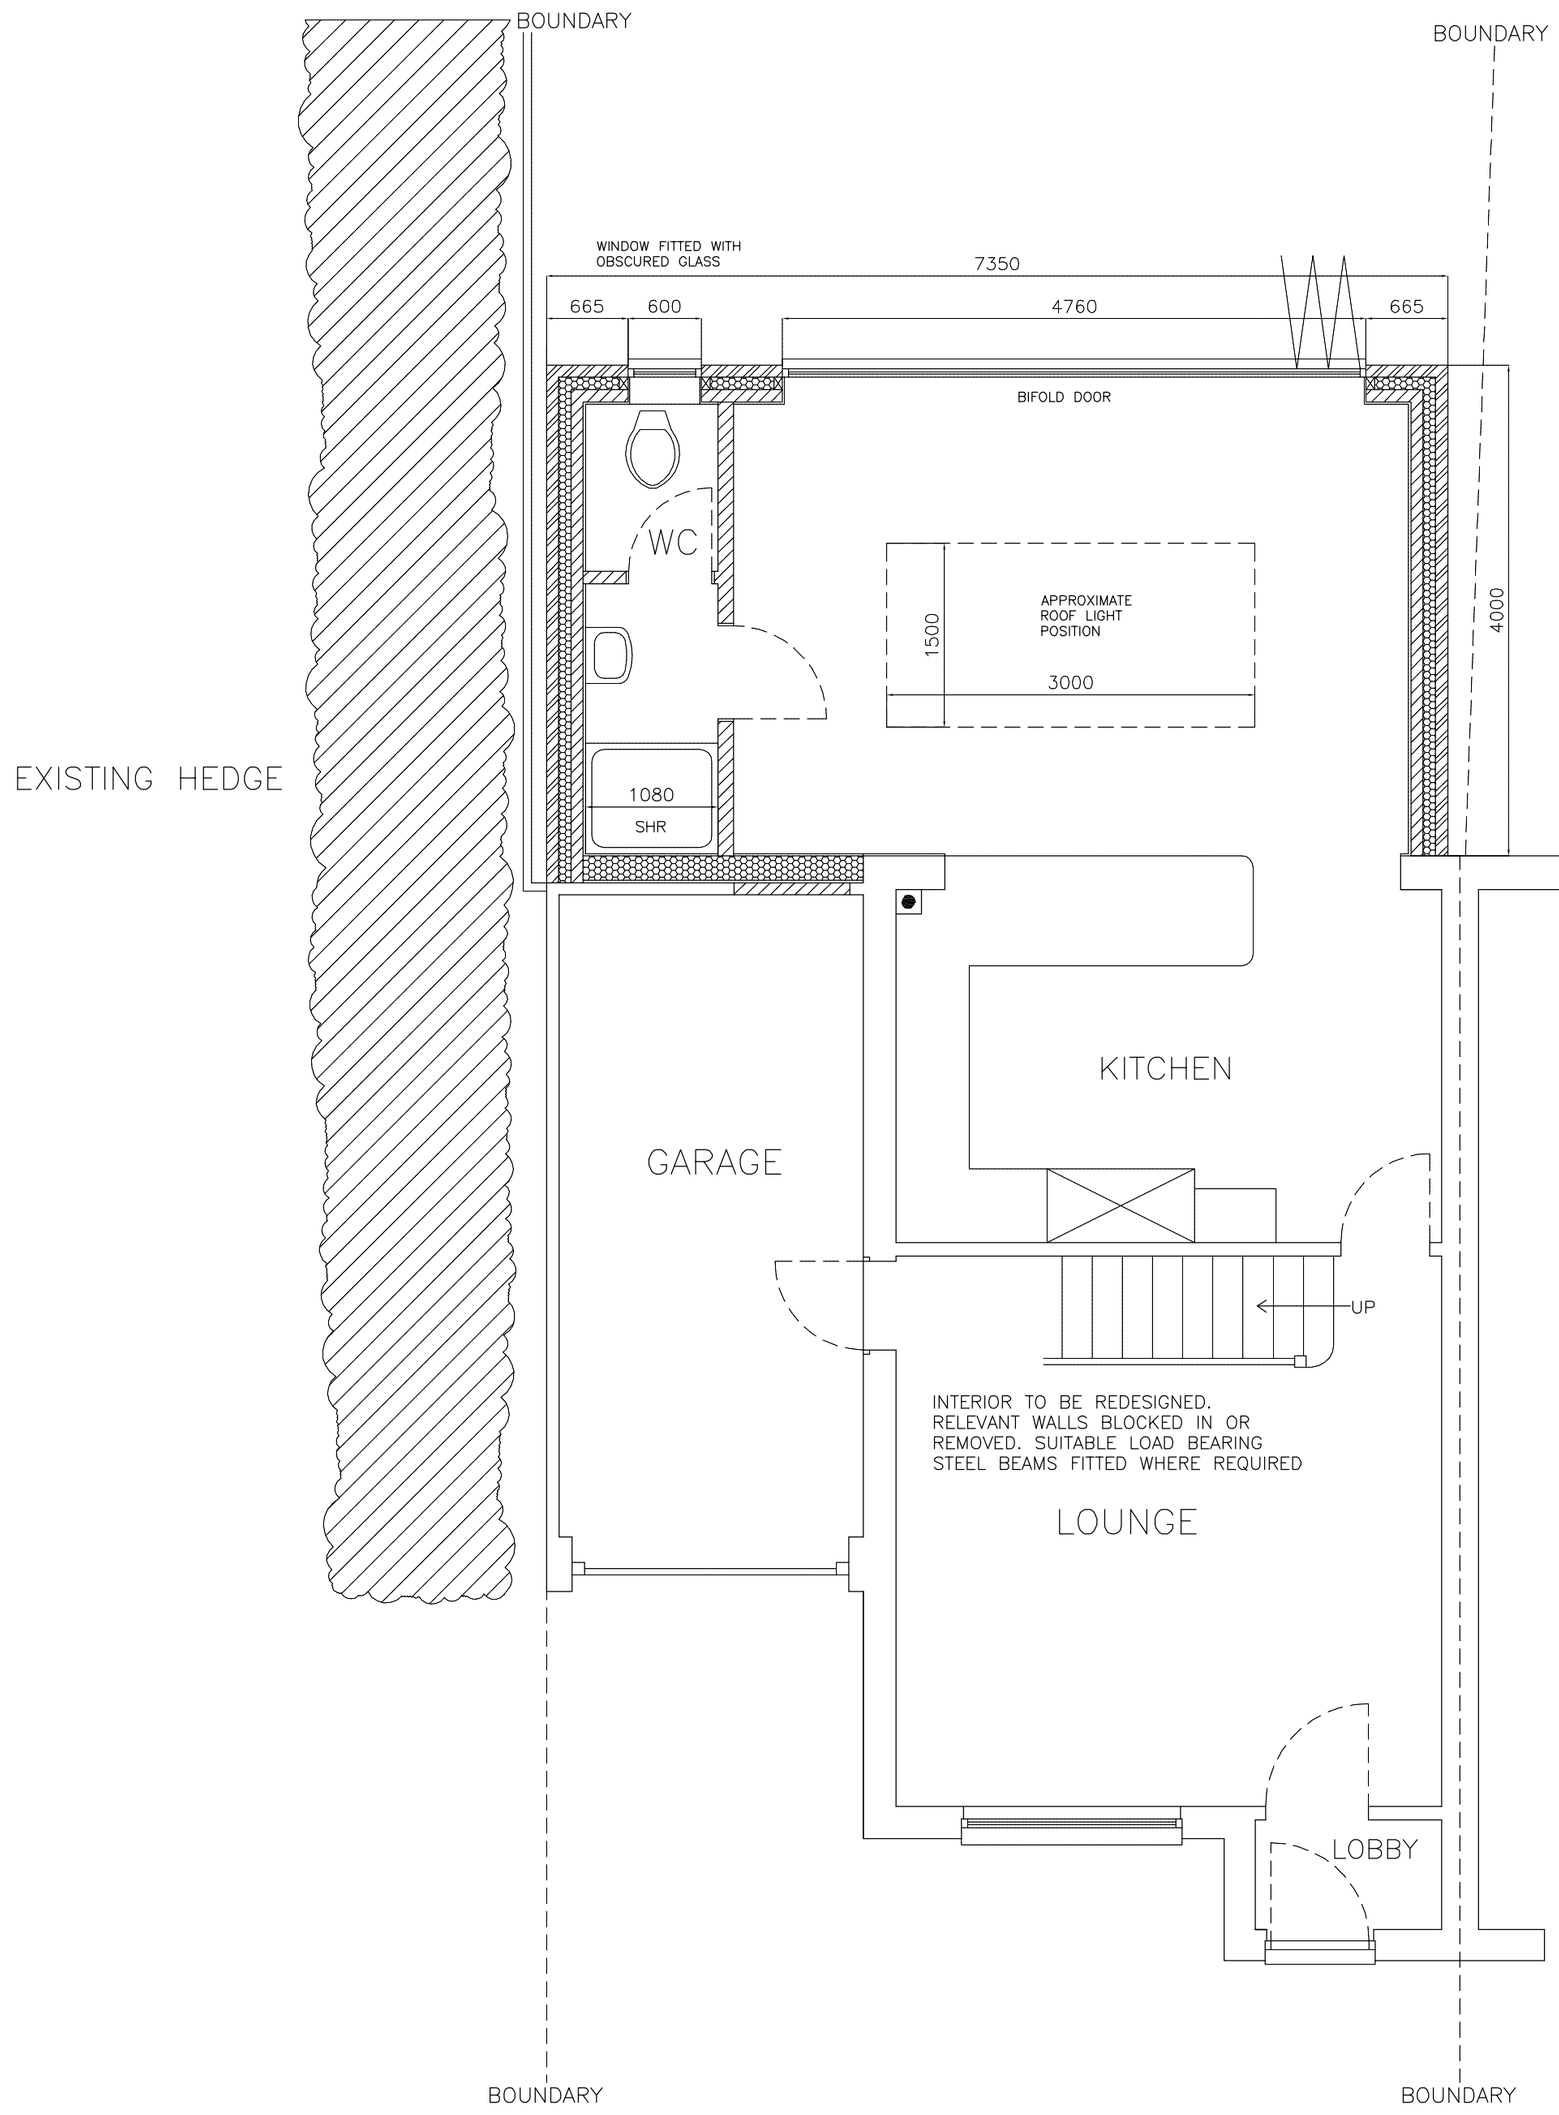

PROPOSED GROUND FLOOR PLAN

DO NOT SCALE FROM PLANS

0 1 2 3 4 5M

DRAWING NO. MZ.004
DATE 26.8.26
SCALE 1:50

SINGLE STOREY REAR EXTENSION

MR AND MRS MARTINEZ | 11 WISPINGTON CLOSE LOWER EARLEY BERKS RG6 3BN