SIDE ELEVATION

FRONT ELEVATION

REAR ELEVATION

SIDE ELEVATION

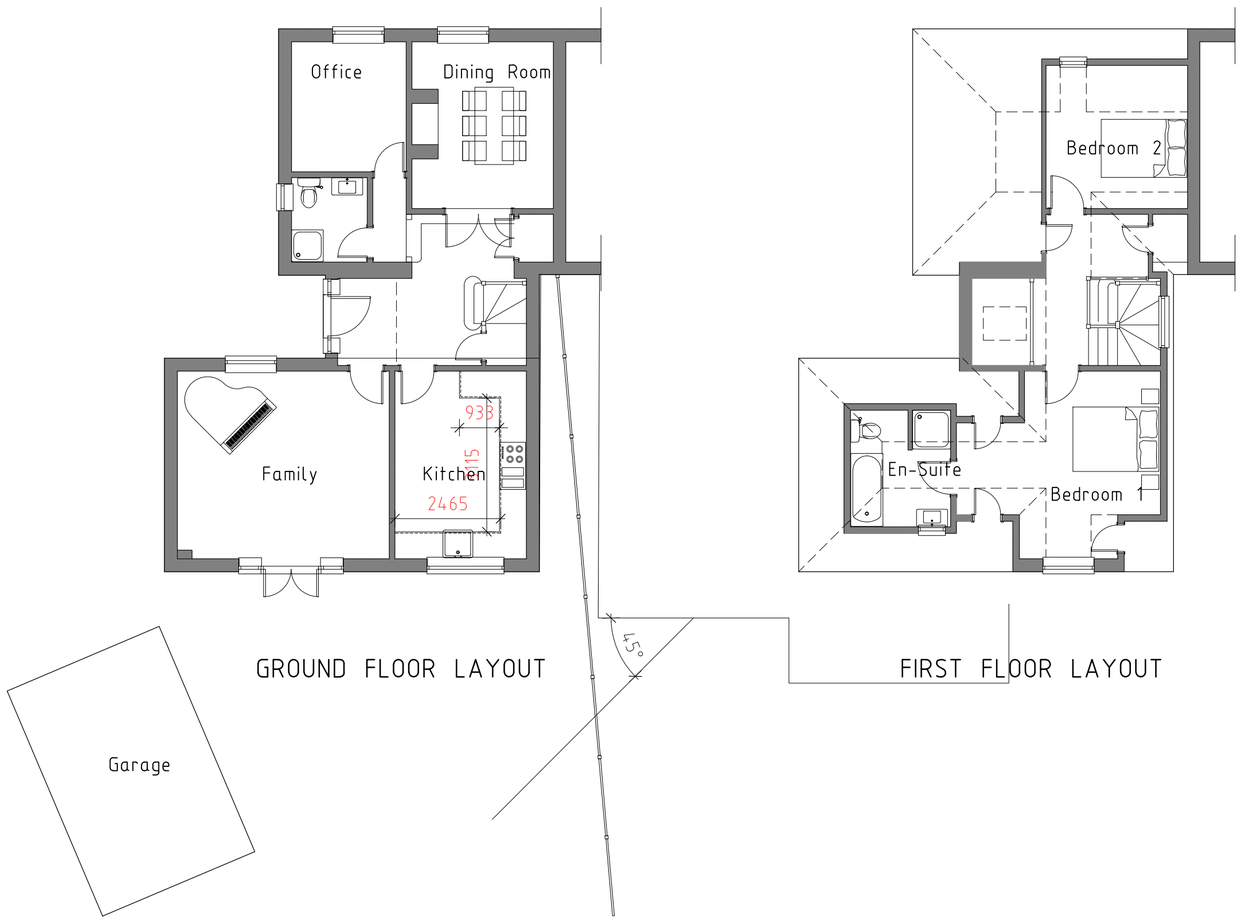

GROUND FLOOR LAYOUT

FIRST FLOOR LAYOUT

0 1 2 3 4 5 6 7
Scale m

REV.	DATE	COMMENTS

PROJECT
78 Crockhamwell Road,
Woodley,
RG5 3LA

PROJECT TITLE
Two storey chalet style rear extension and front roof light

DRAWING TITLE
EXISTING PLANS & ELEVATIONS

Planning & Technical Services
28 Shepherds Hill, Earley,
Reading, Berkshire, RG6 1BB
tel: 07714 100537
e-mail: steve@sk-tec.co.uk

CLIENT
Mr E Payne

SCALE 1:100 (A2)
DATE Mar 26

DRG. No. 26/977-01
REV. A