
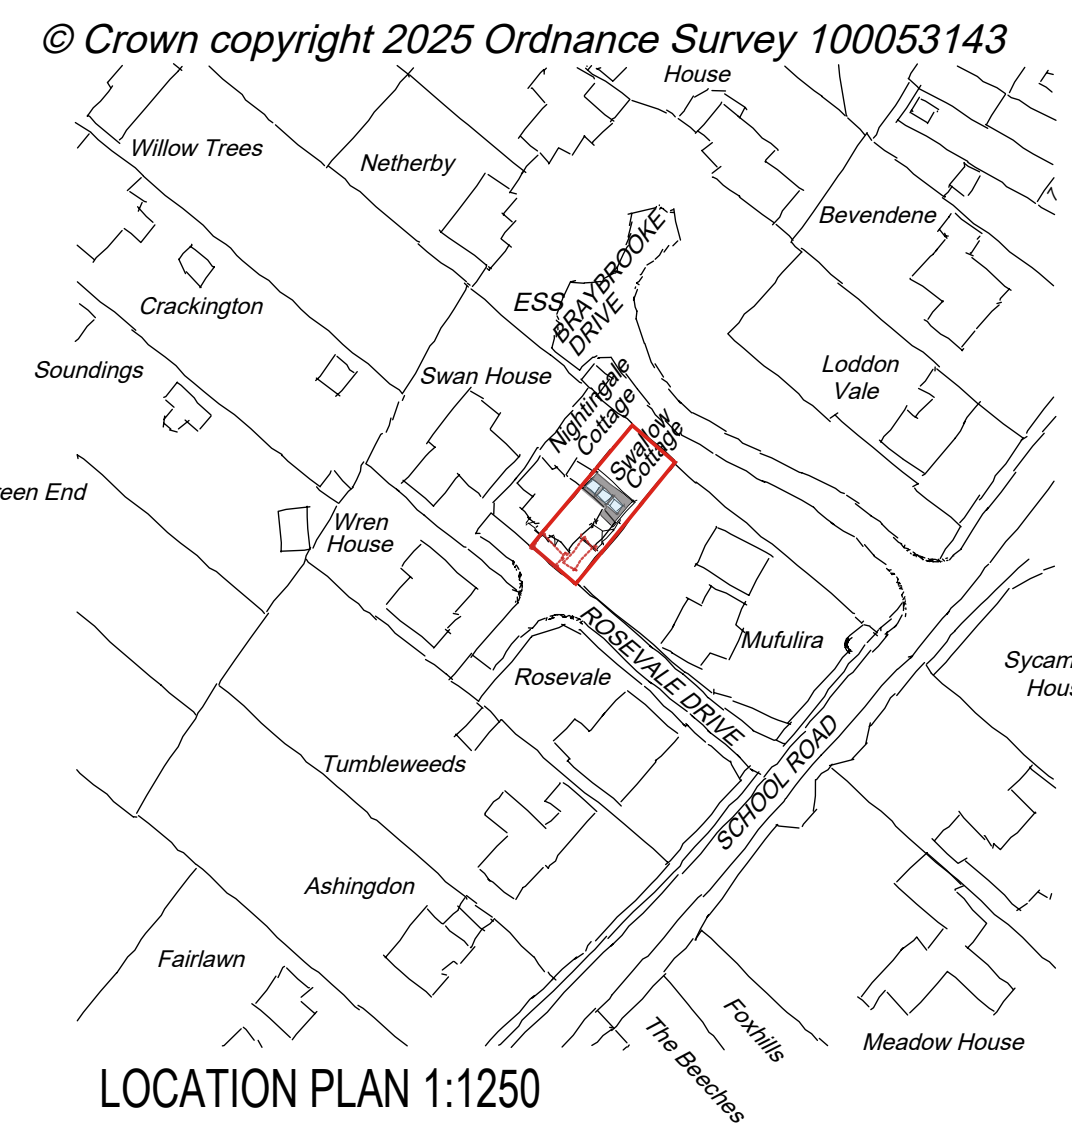
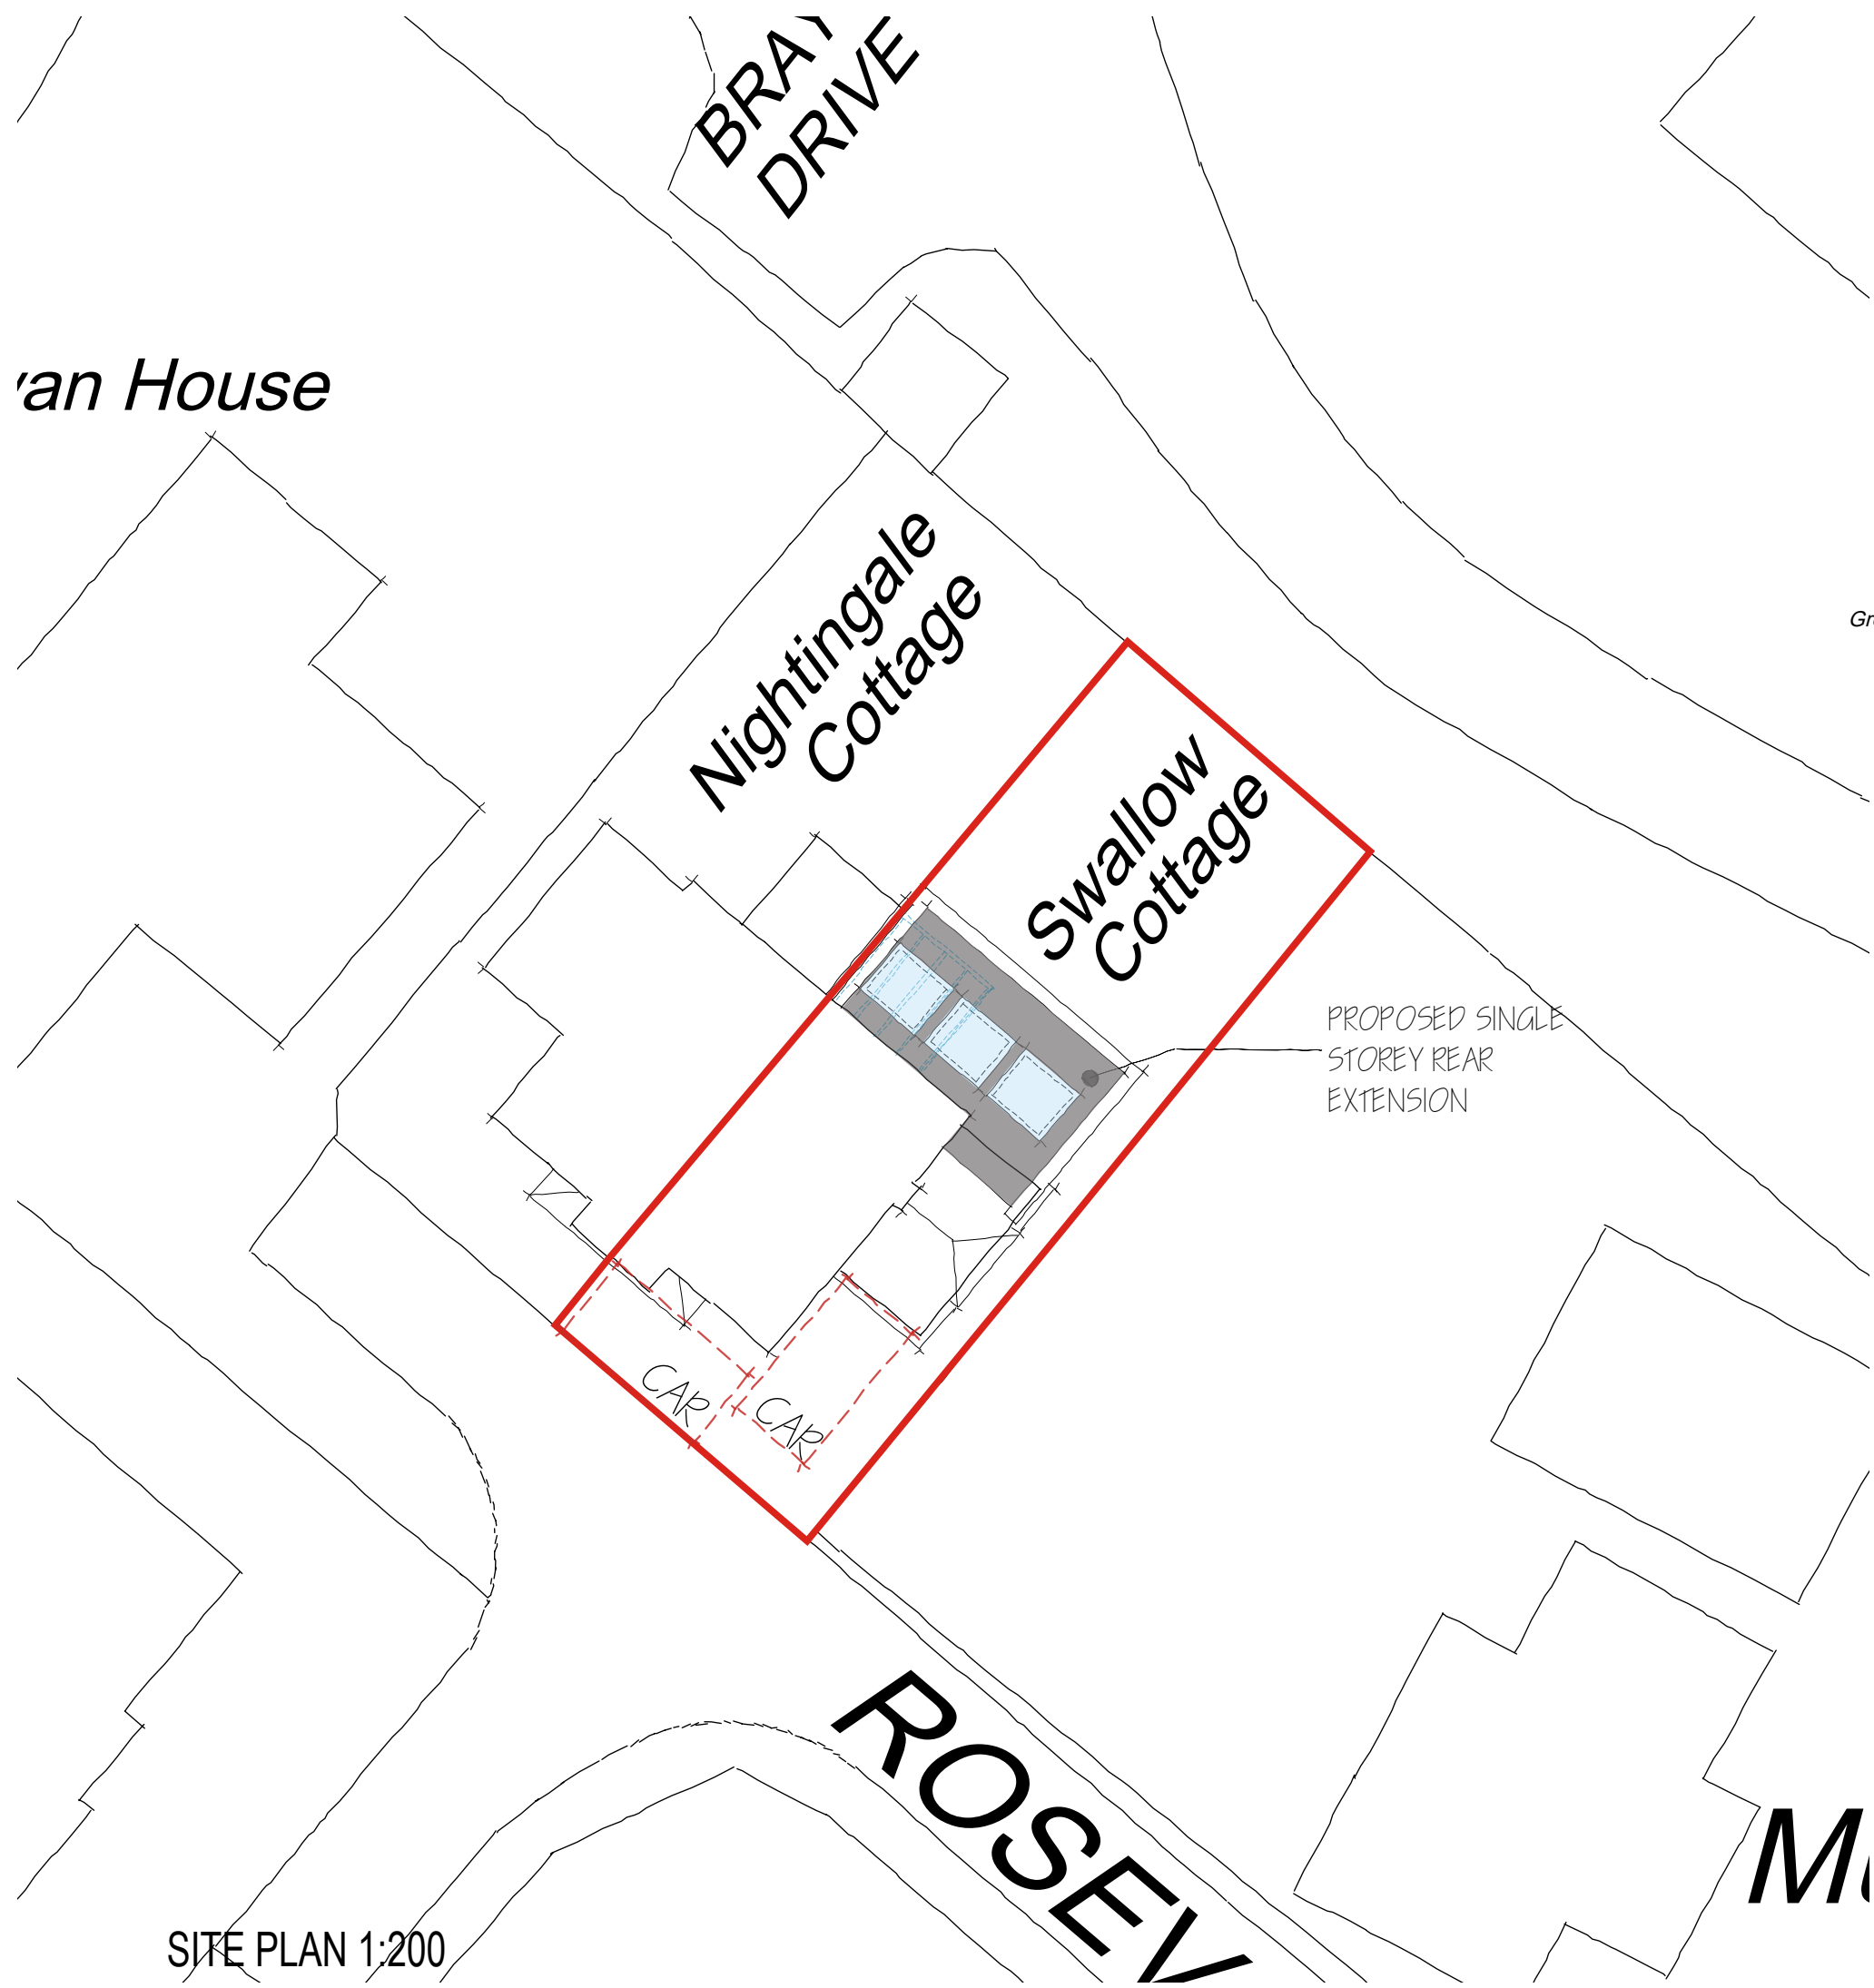


REV	COMMENTS	DATE
-----	----------	------

**TC Biggin Architecture**
ARCHITECTURE & PLANNING
www.tcbarchitecture.co.uk • info@tcbarchitecture.co.uk • 07889 218936

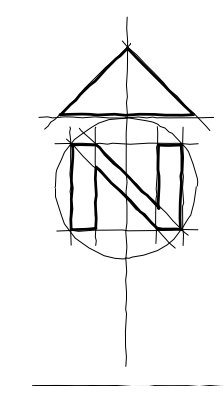

CLIENT Mr & Mrs Boyden

PROJECT Swallow Cottage, Rosevale, Drive, Hurst, Reading, RG10 0DQ

DRAWING PROPOSED SITE AND LOCATION PLANS

DATE May 25 DWG SCALE 1:200/1250 DRAWN TB DWG No. 185/202 REV

VERIFY ALL DIMENSIONS BEFORE SETTING OUT, COMMENCING WORK OR PRODUCTION OF FABRICATION DRAWINGS. REPORT ANY DISCREPANCIES TO THE SITE SUPERVISOR IMMEDIATELY. ©