


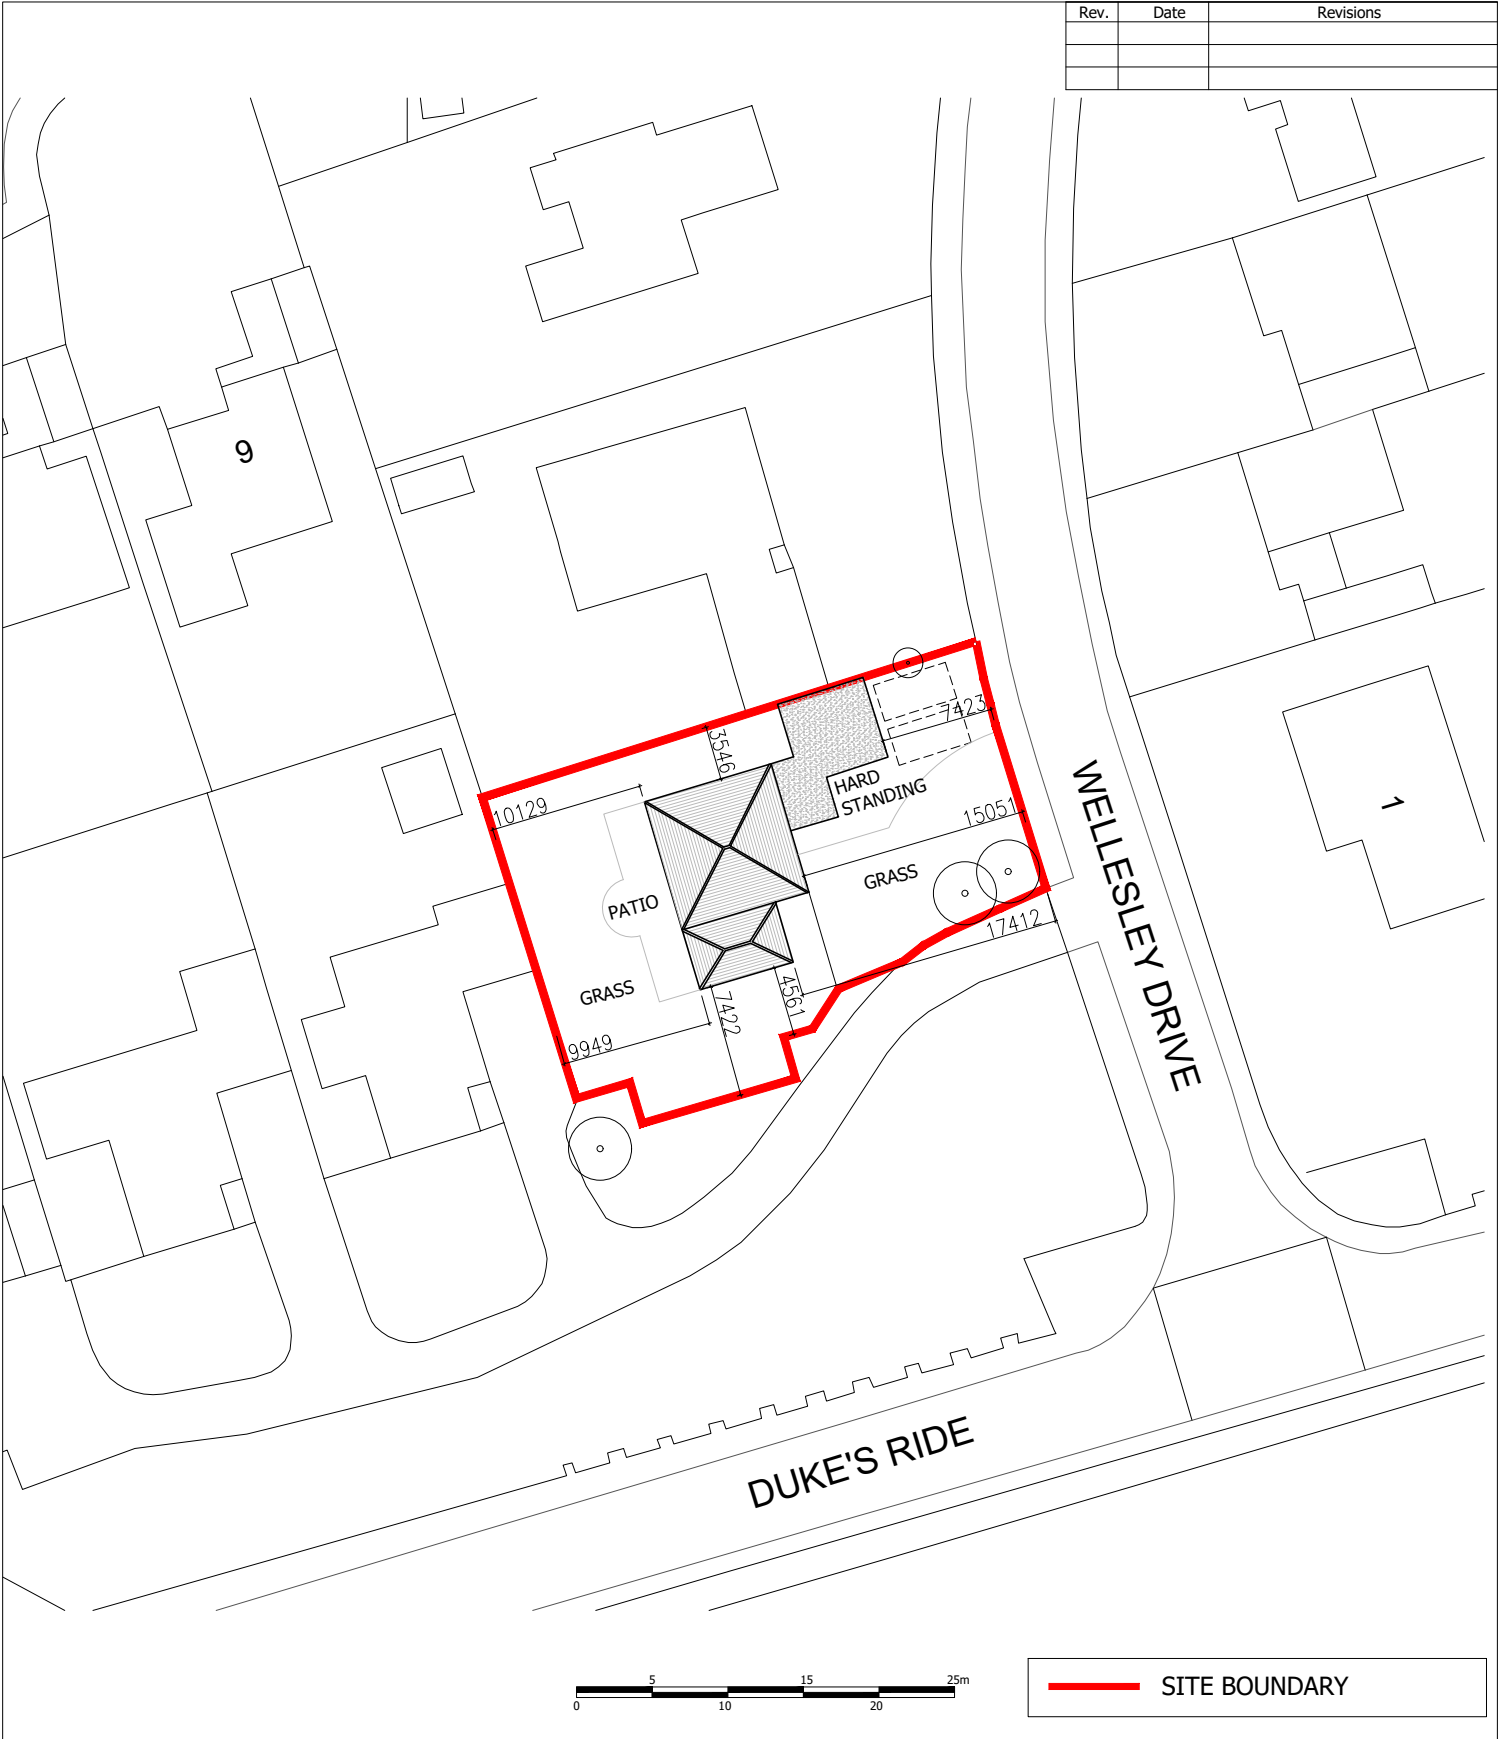

Client MR GOSSAGE			Drawing Title EXISTING BLOCK PLAN <
----------------------	--	--	---