


Rev.	Date	Revisions

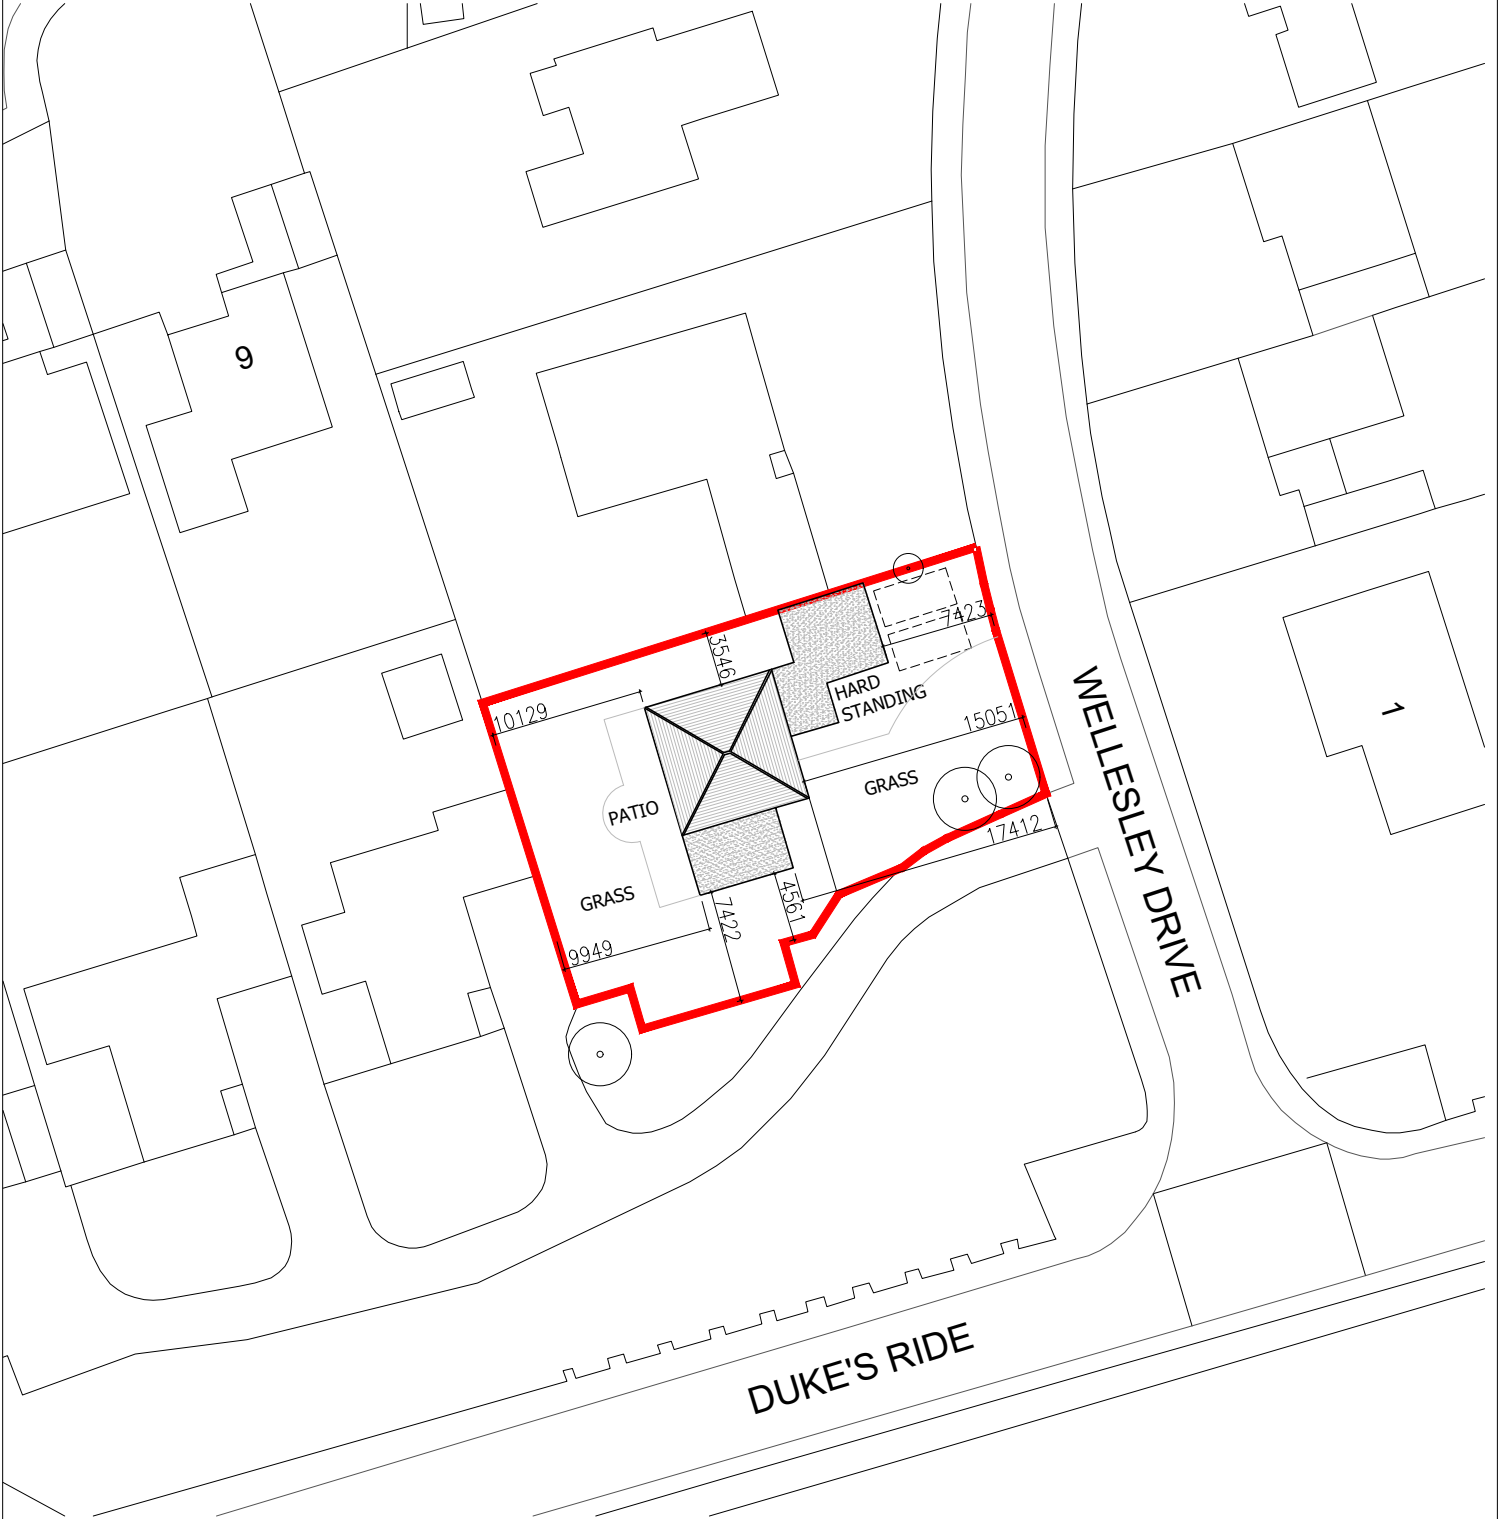

— SITE BOUNDARY

Client MR GOSSAGE			Drawing Title PROPOSED BLOCK PLAN	JET ARCH DESIGN
Job Title 8 WELLESLEY DRIVE CROWTHORNE RG45 6AL				
Scale 1:500	Date MAY 25	Drawn S.A		
Plot Date: MAY 25			Drawing No. A4/448/11	Rev. 100 Berkshire Place Winnersh Triangle Wokingham, Berkshire RG41 5RRD Tel: 07787296792 email: info@jetarchdesign.co.uk