
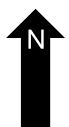
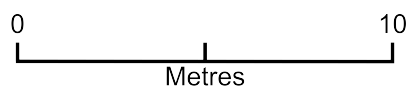


# Climbing Frame and Fence extension planning request

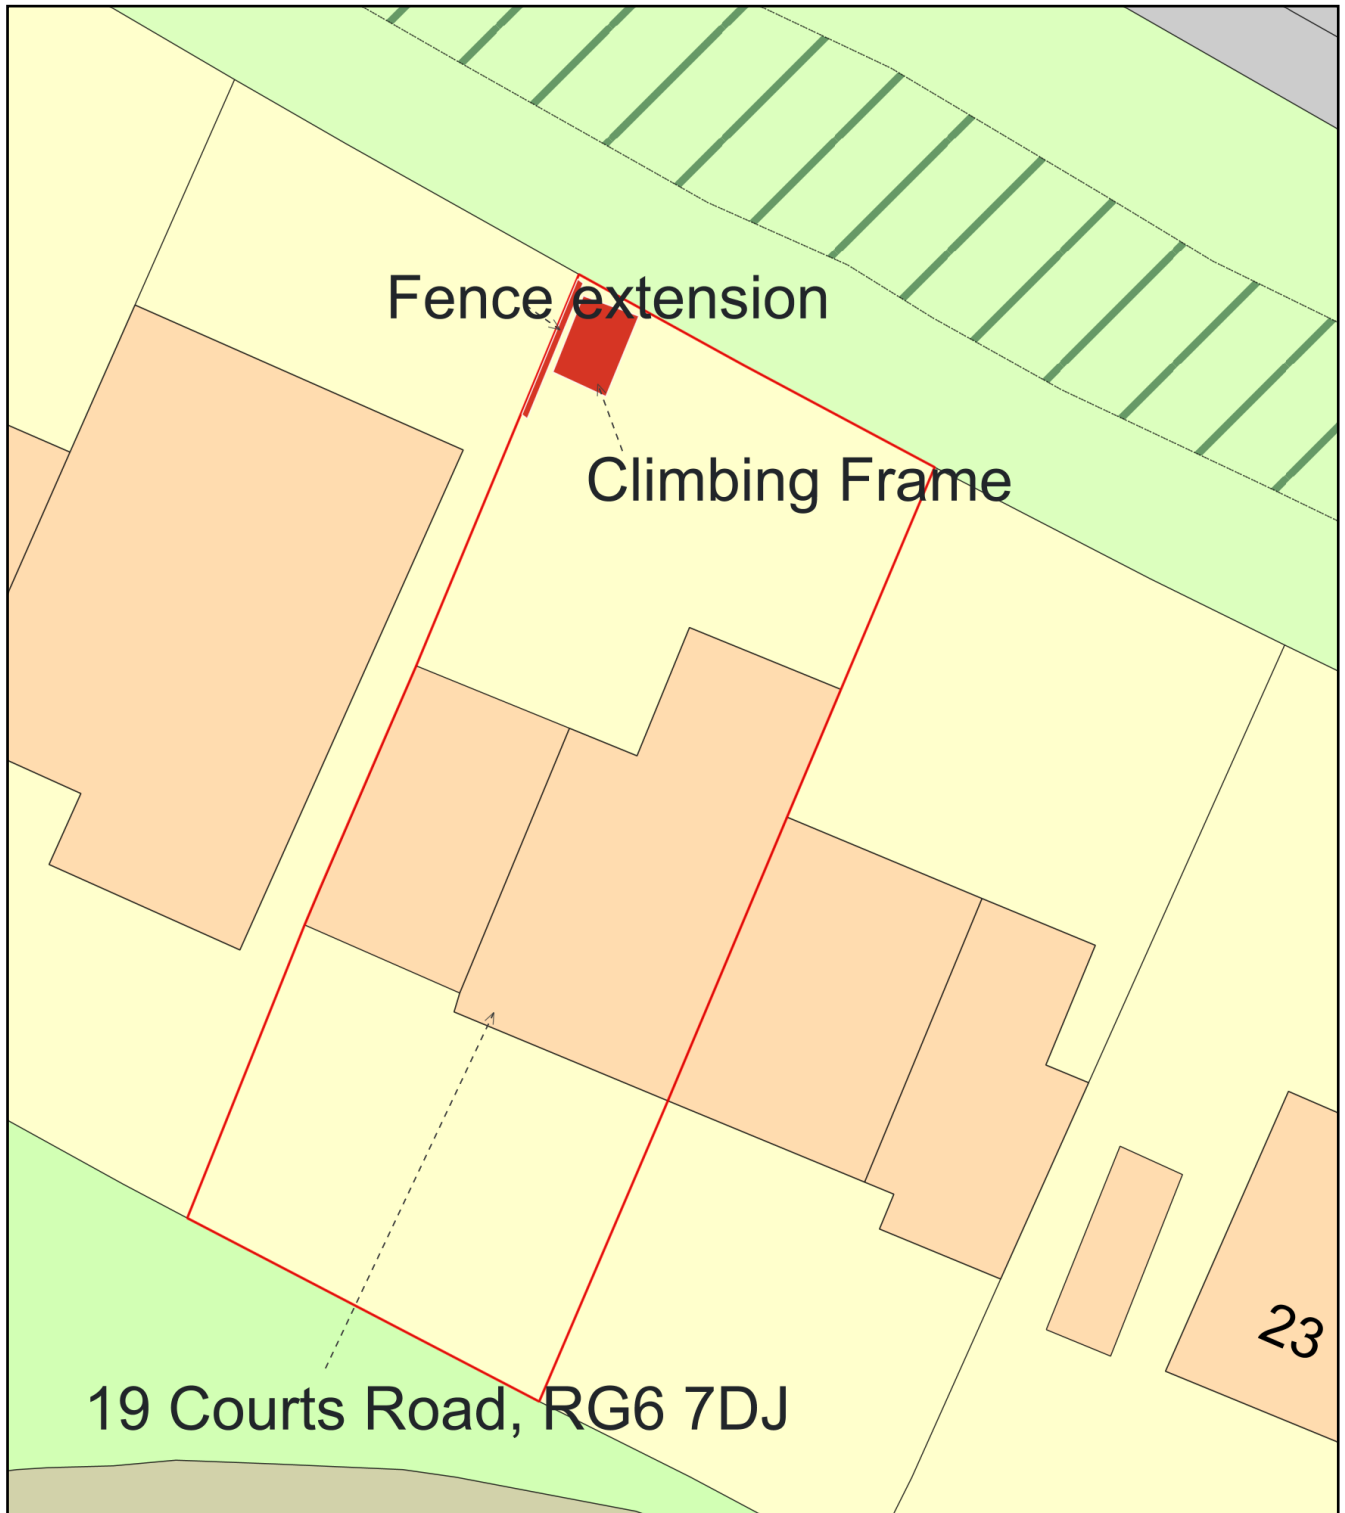

Plan Produced for: Ryan Mildiner

Date Produced: 07 Aug 2024

Plan Reference Number: TQRQM24220090558258

Scale: 1:200 @ A4