



Notes

All dimensions and levels on site are to be checked prior to commencement of work.


This drawing is the copyright of Paul Edwards Architecture

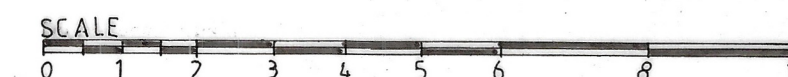


FRONT ELEVATION

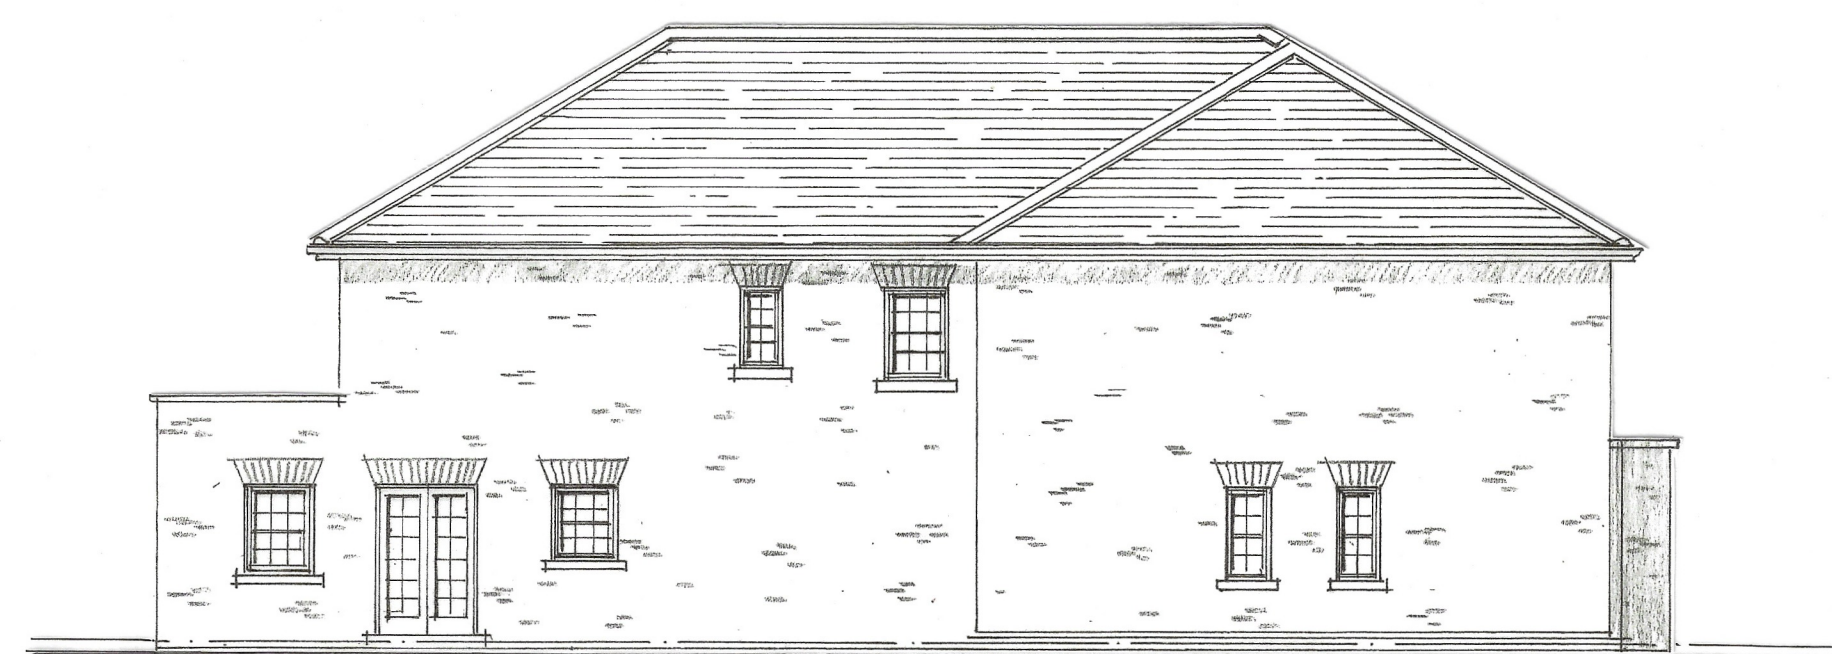

SIDE ELEVATION

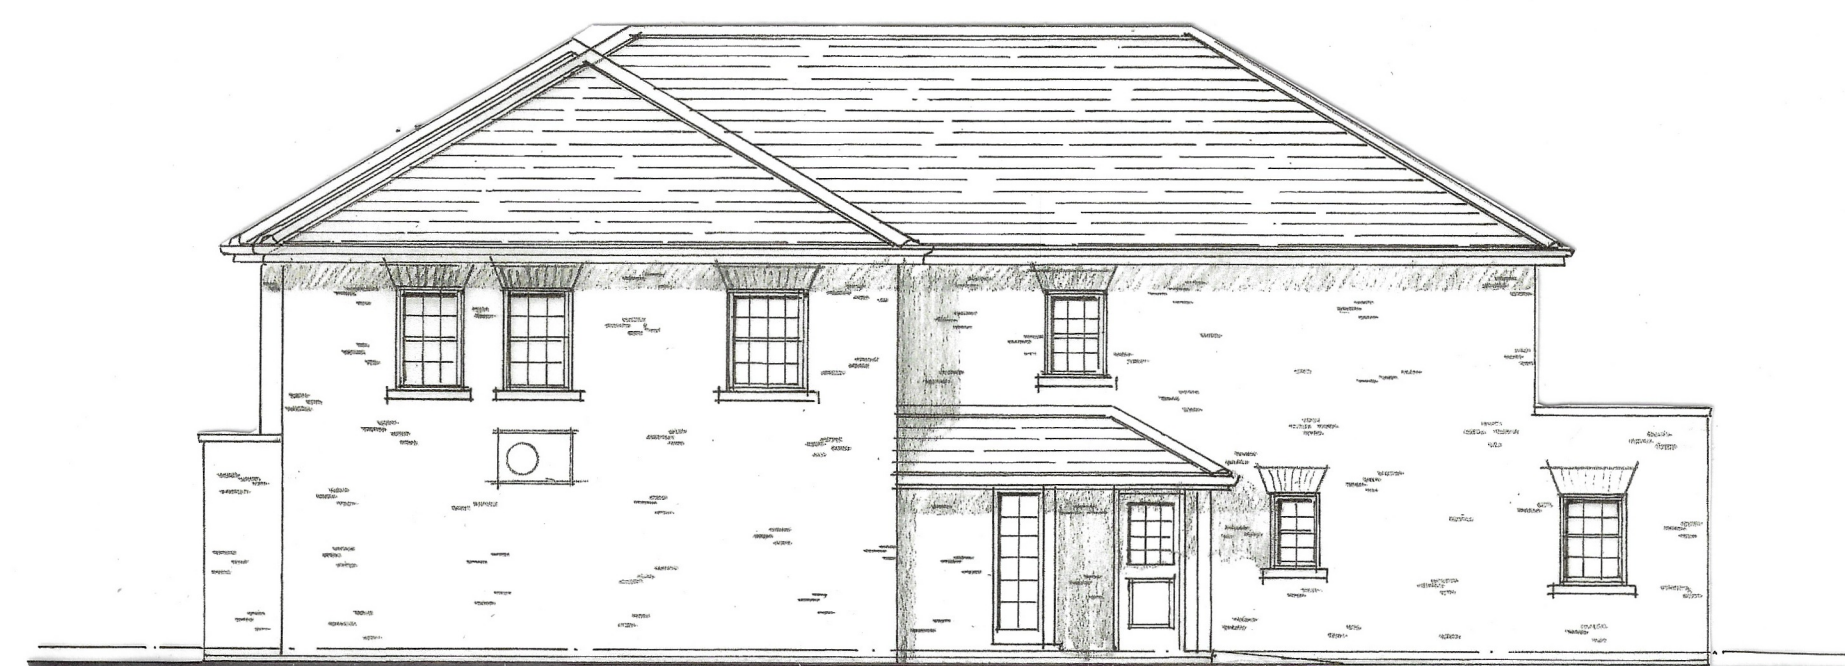

SIDE ELEVATION

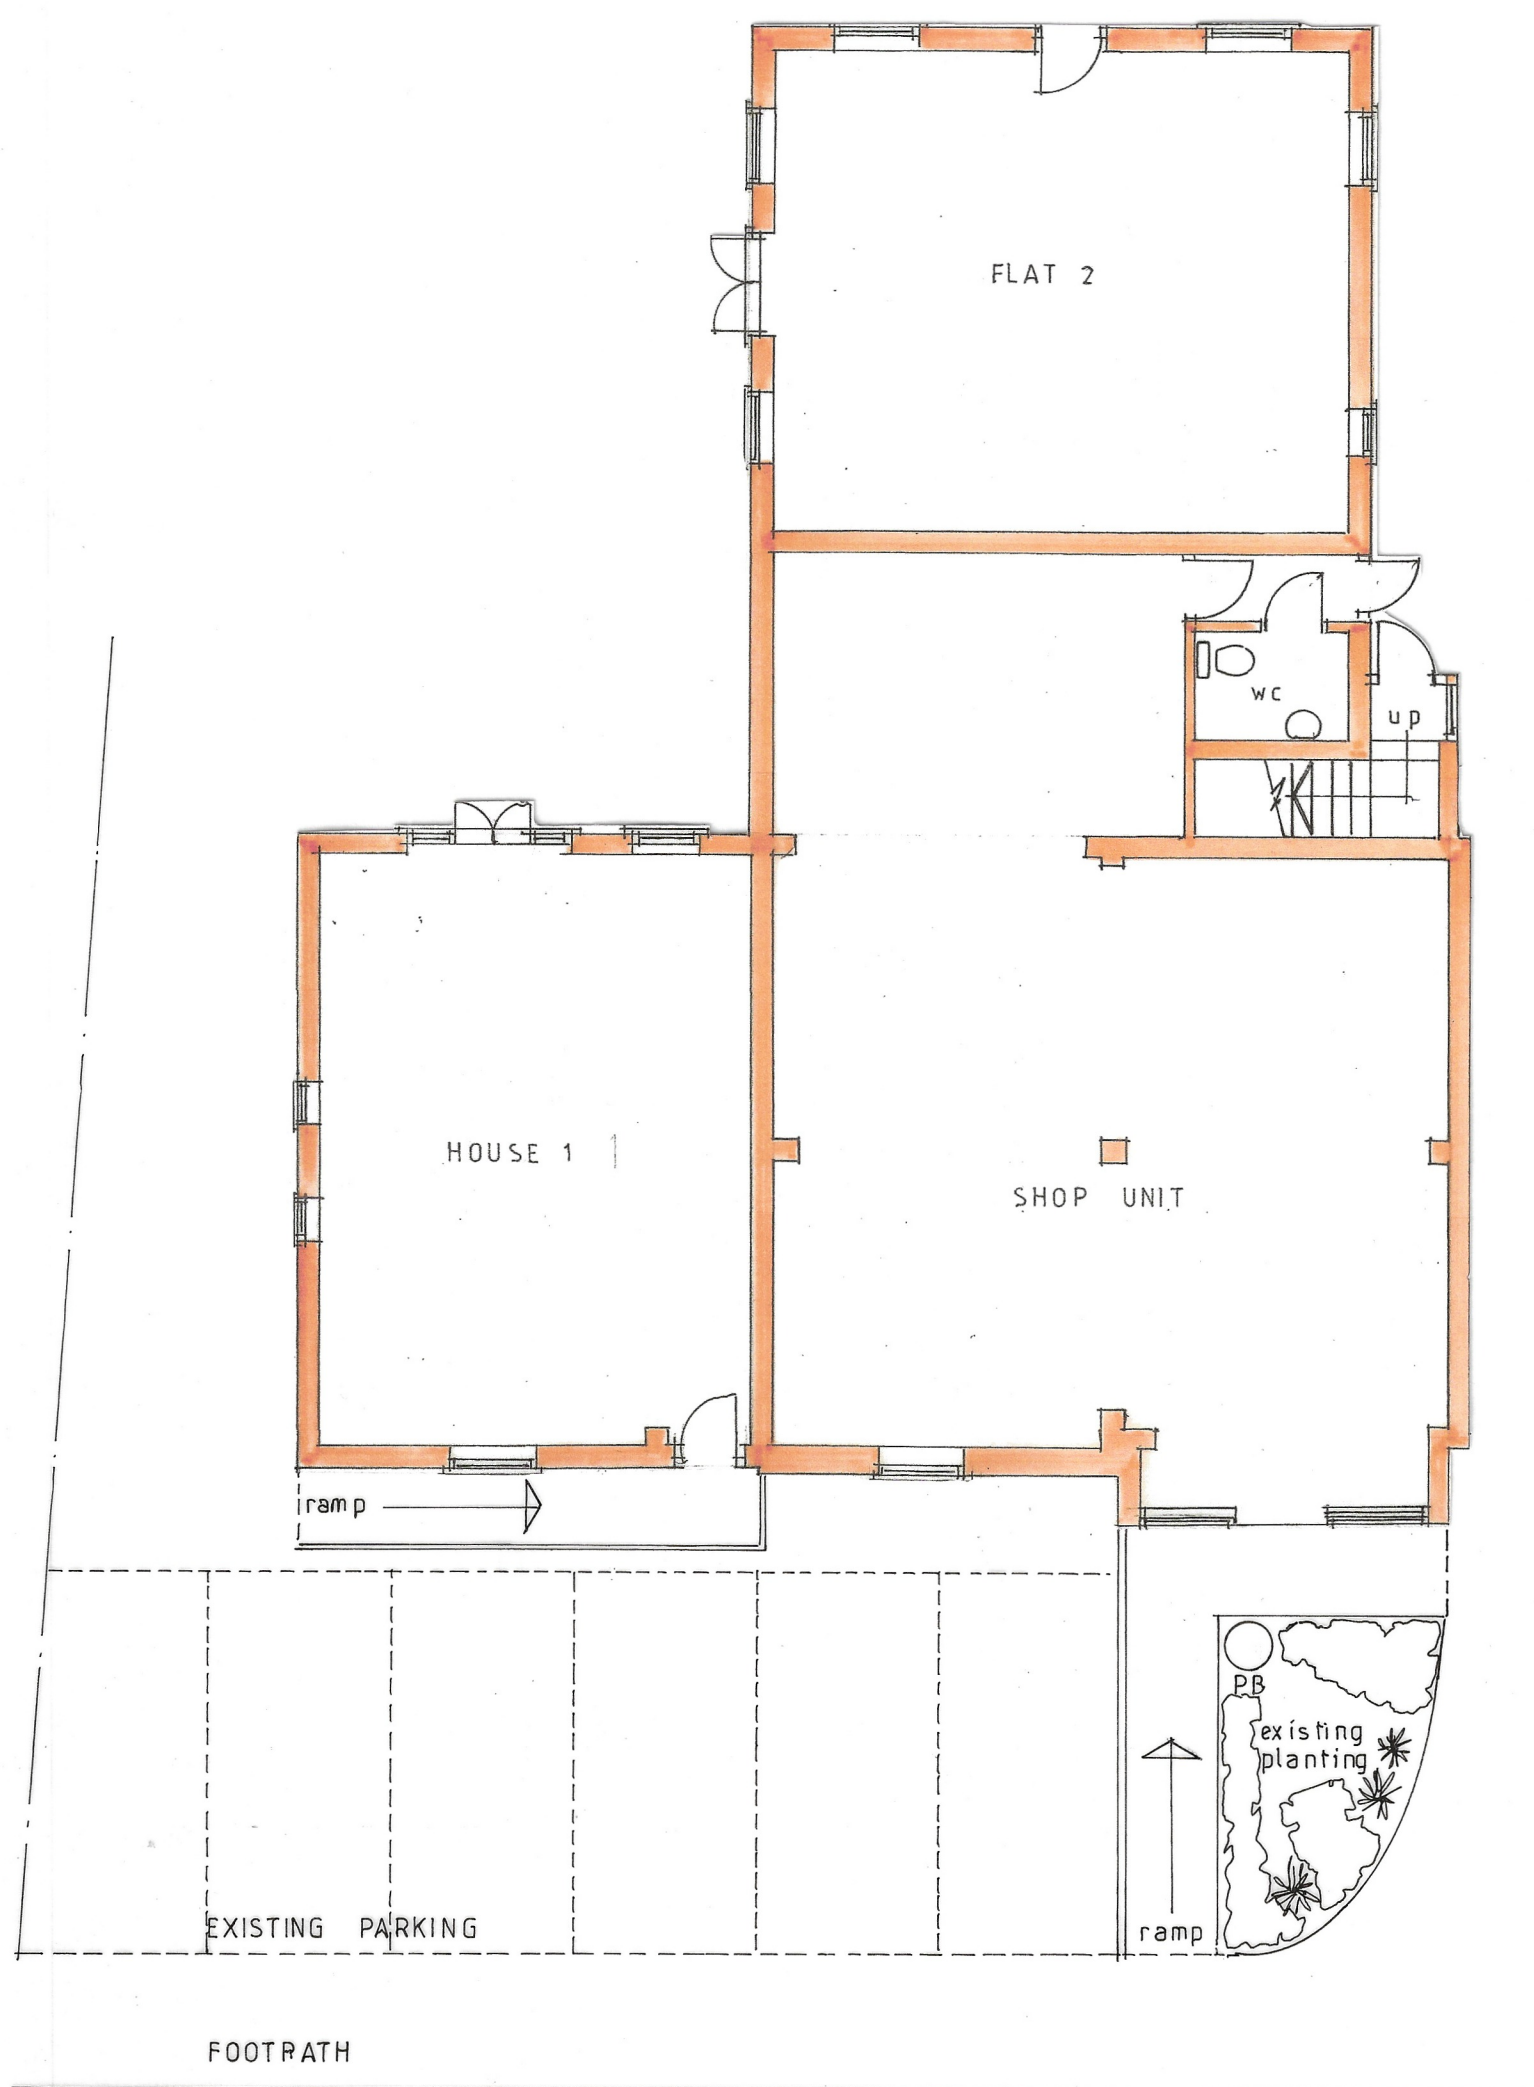

GROUND FLOOR

Project	Air conditioning unit Fieldfayre The Street SWALLOWFIELD Berks
Client	Swallowfield Parish Council

Drawing
PLAN and ELEVATIONS
as EXISTING

Scale	1: 100 at A2	Date	November 2025
-------	--------------	------	---------------



Paul Edwards Architecture

12 Sandy Lane, Barkham, Wokingham, Berks RG41 4DB
Tel: 01189772925 Mob: 07831837415 E-mail: paul@pauledwardsarchitecture.co.uk

Job	2702	Dwg.	03
-----	------	------	----