




SECTION C-C: SECTION THROUGH PROPOSED POND 1
HORIZONTAL SCALE 1:200

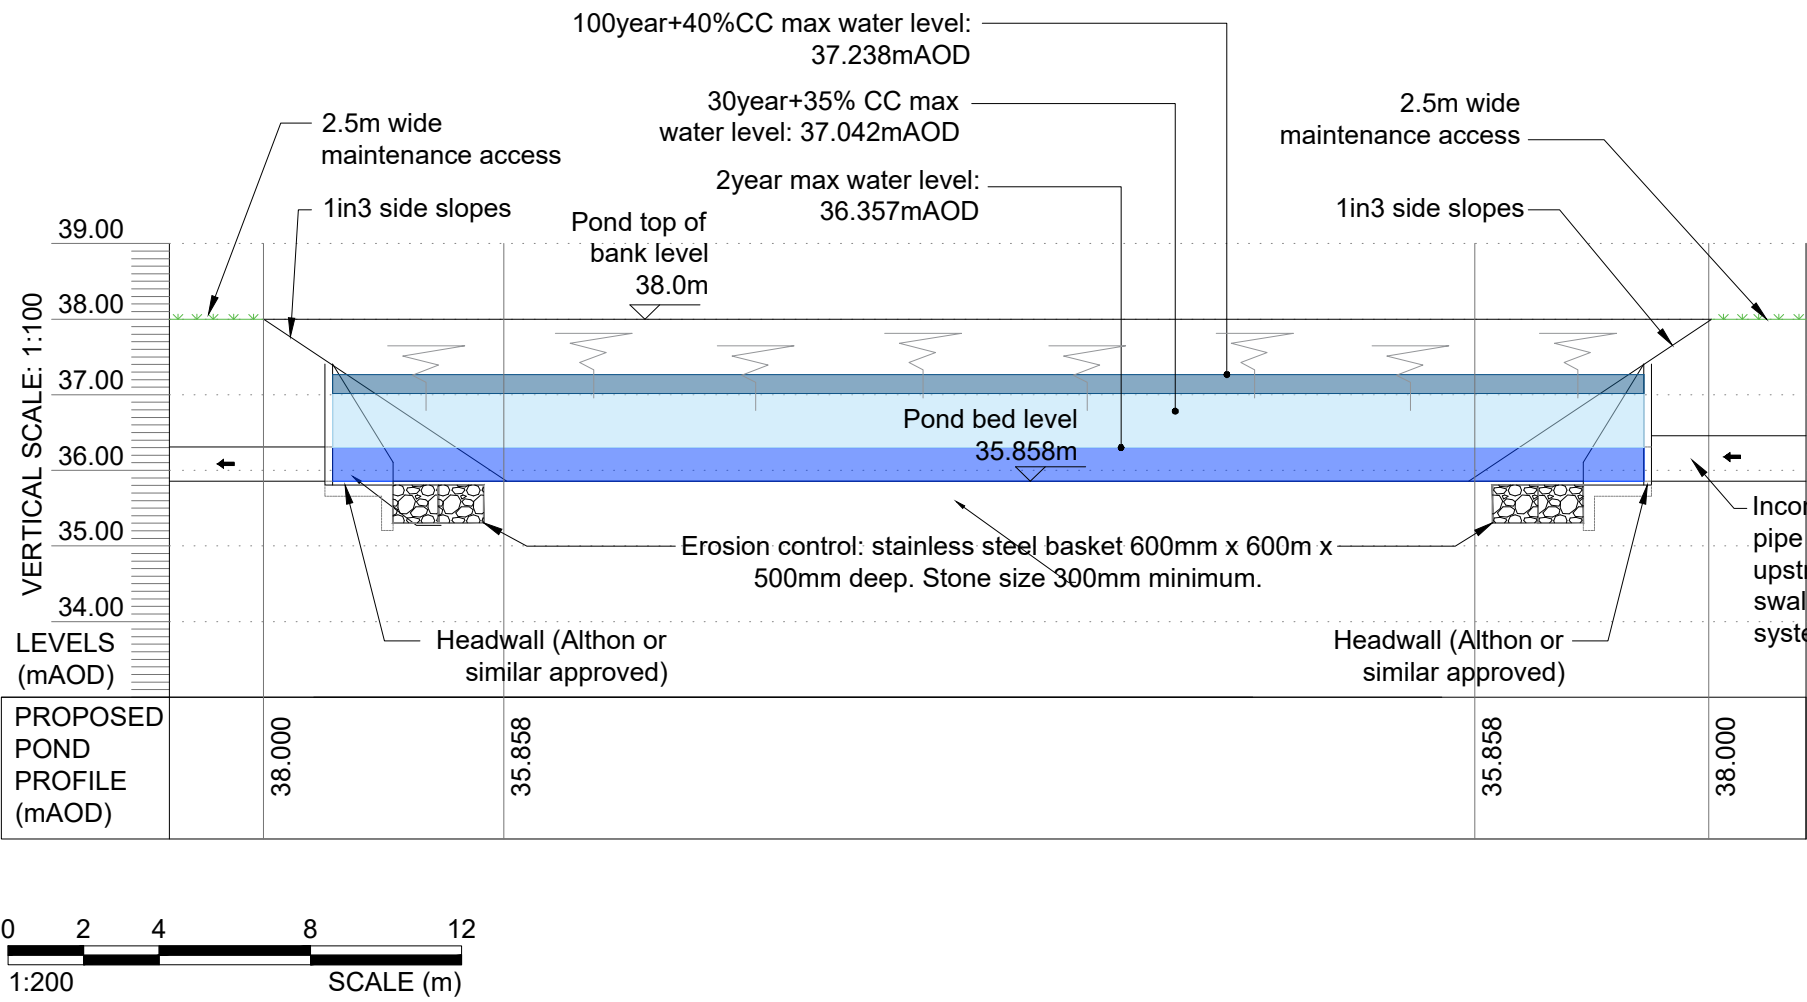

SECTION B-B: SECTION THROUGH DETENTION BASIN 1
HORIZONTAL SCALE 1:200

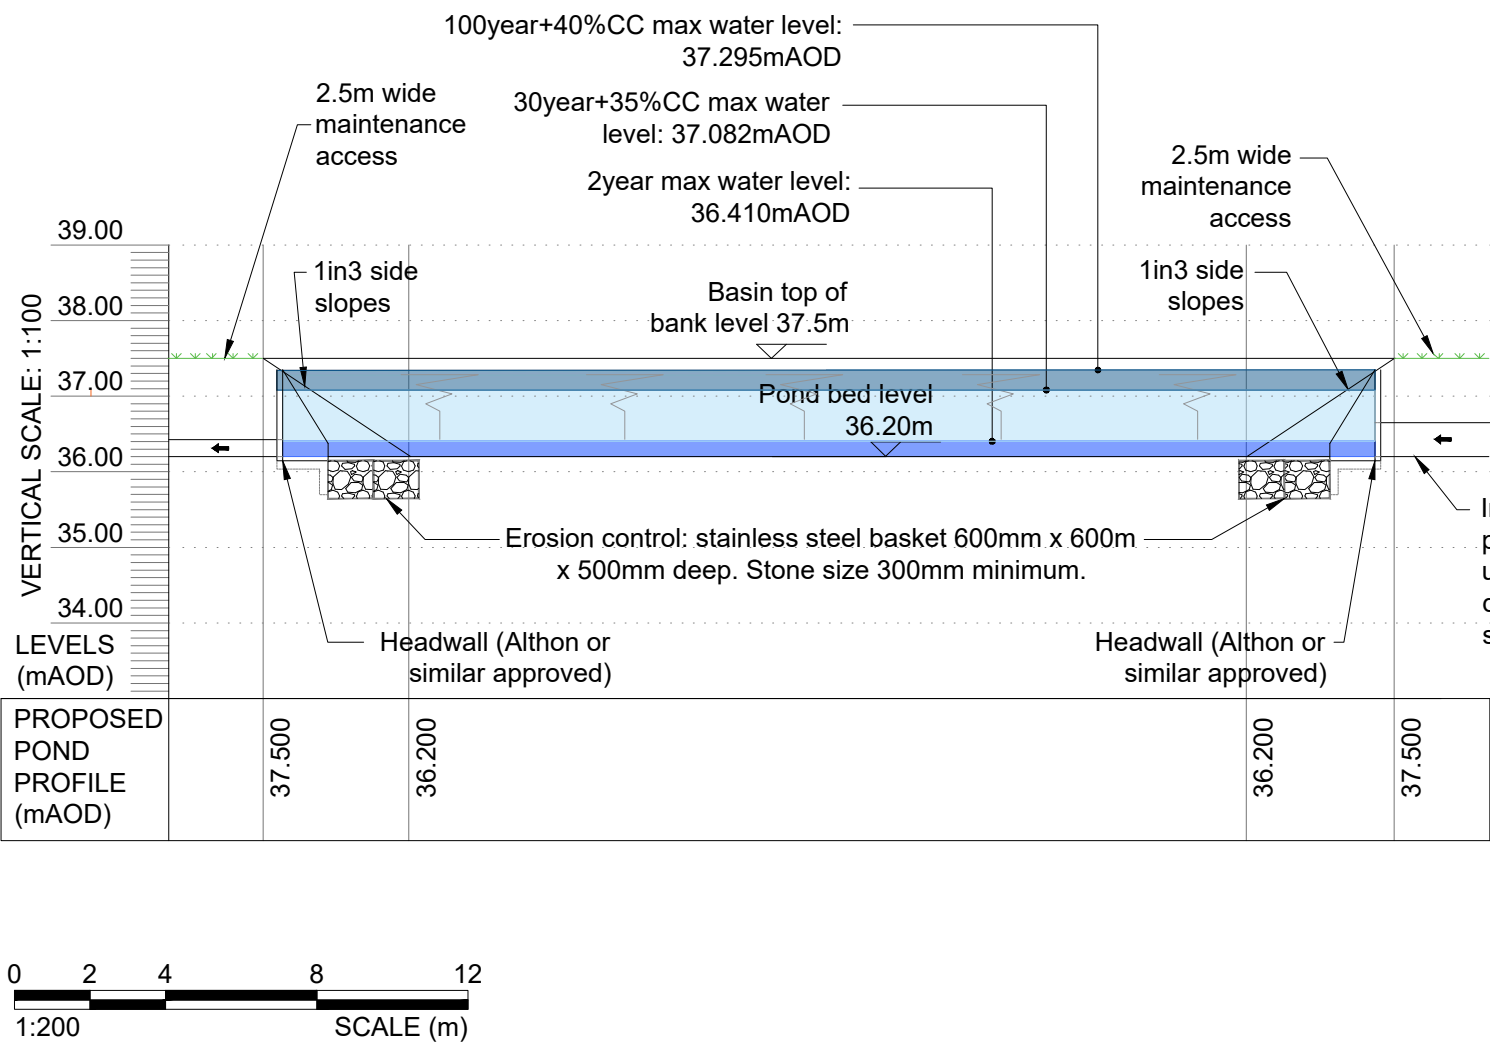

INSET A - SECTION A-A
PROPOSED OUTFALL TO EXISTING DITCH
SCALE 1:50

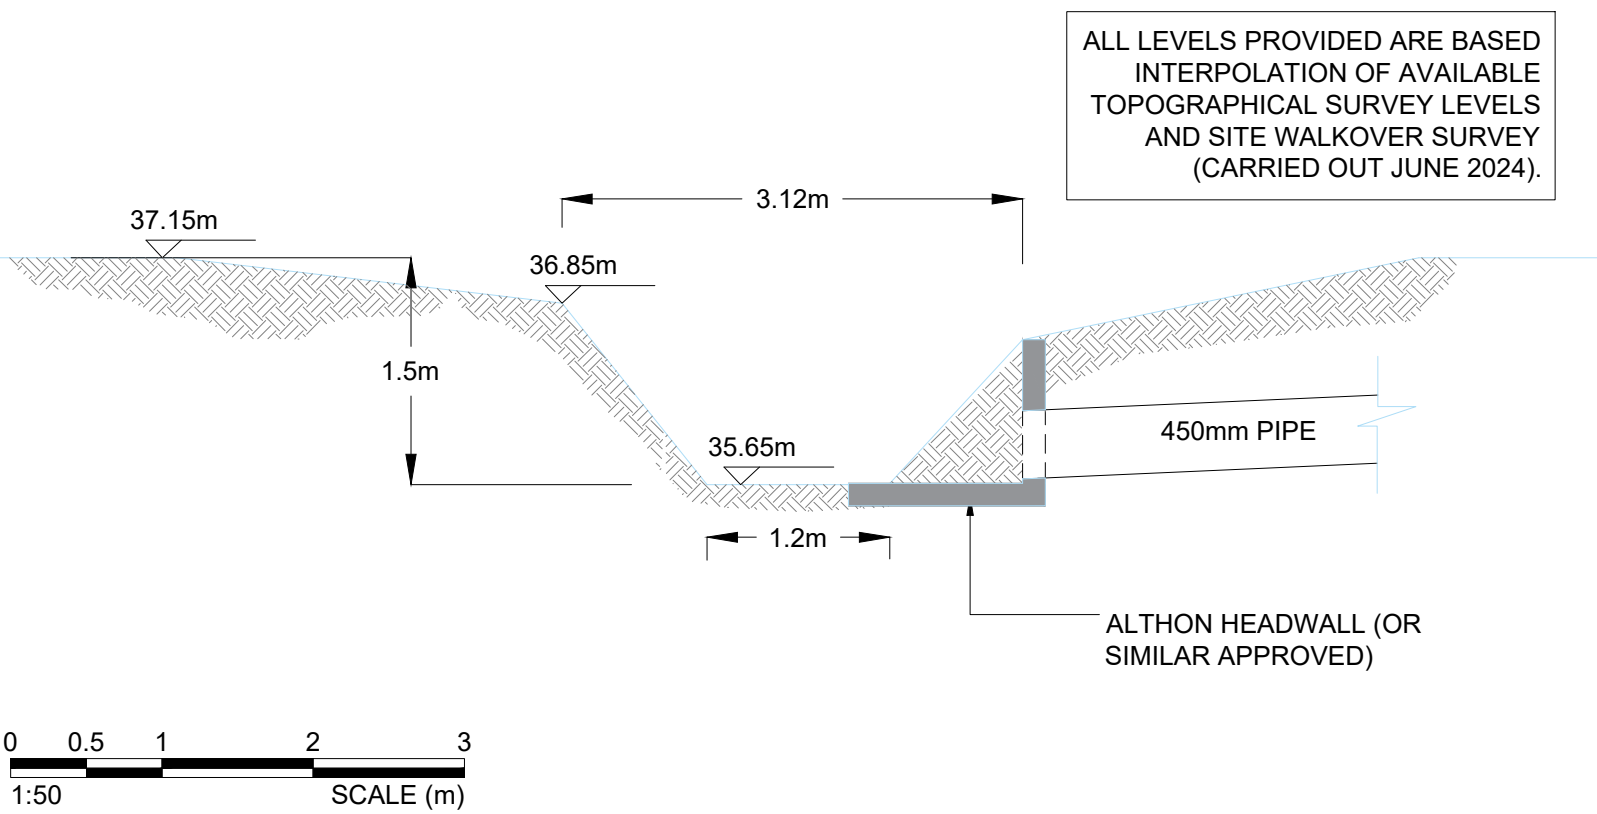

- Legend:
- APPLICATION BOUNDARY
 - PROPOSED INDICATIVE GROUND LEVEL
 - PROPOSED ATTENUATION SWALE (1in3 SIDE SLOPES)
 - PROPOSED SWALE FEATURE (1in3 SIDE SLOPES)
 - PROPOSED ATTENUATION BASIN / POND (1in3 SIDE SLOPES)
 - PROPOSED 2.5m WIDE MAINTENANCE ACCESS TO BASIN / POND
 - PROPOSED SURFACE WATER PIPE / MANHOLE NETWORK
 - PROPOSED HEADWALL
 - PROPOSED INDICATIVE FLOOD EXCEEDANCE FLOW ROUTES
 - PROPOSED FOUL WATER PIPE / MANHOLE NETWORK
 - PROPOSED FOUL PUMPING STATION AND RISING MAIN
 - PROPOSED HIGHWAY
 - PROPOSED DEVELOPMENT AREAS
 - EXISTING DITCH
 - EXISTING THAMES WATER PUBLIC COMBINED SEWER
 - EXISTING THAMES WATER PUBLIC FOUL RISING MAIN

P04	UPDATES IN ACCORDANCE WITH LATEST MASTERPLAN	19.07.24	PB	DE	DE
P03	MINOR CHANGES TO FLOW RATES	20.06.24	PB	DE	DE
P02	SECOND ISSUE	20.06.24	PB	DE	DE
P01	FIRST ISSUE	12.06.24	PB	DE	DE
Rev	Amendments	Date	By	Chk	Auth



Drawing Status & Suitability Code
FOR INFORMATION S0

Client
MACTAGGART AND MICKEL STRATEGIC LAND

Project
LAND EAST OF LODGE ROAD, HURST

Drawing Title
PROPOSED DRAINAGE STRATEGY

Scale 1:1000	@ A1	SLR Project No. 432.010035.00001
Designed PB	Drawn PB	Checked DE
Date 24.05.24	Date 24.05.24	Date 24.05.24
Drawing Number 409.010068.00001-SLR-HDG-500-01	Rev P04	Authorised DE
Date 24.05.24	Date 24.05.24	Date 10.06.24