



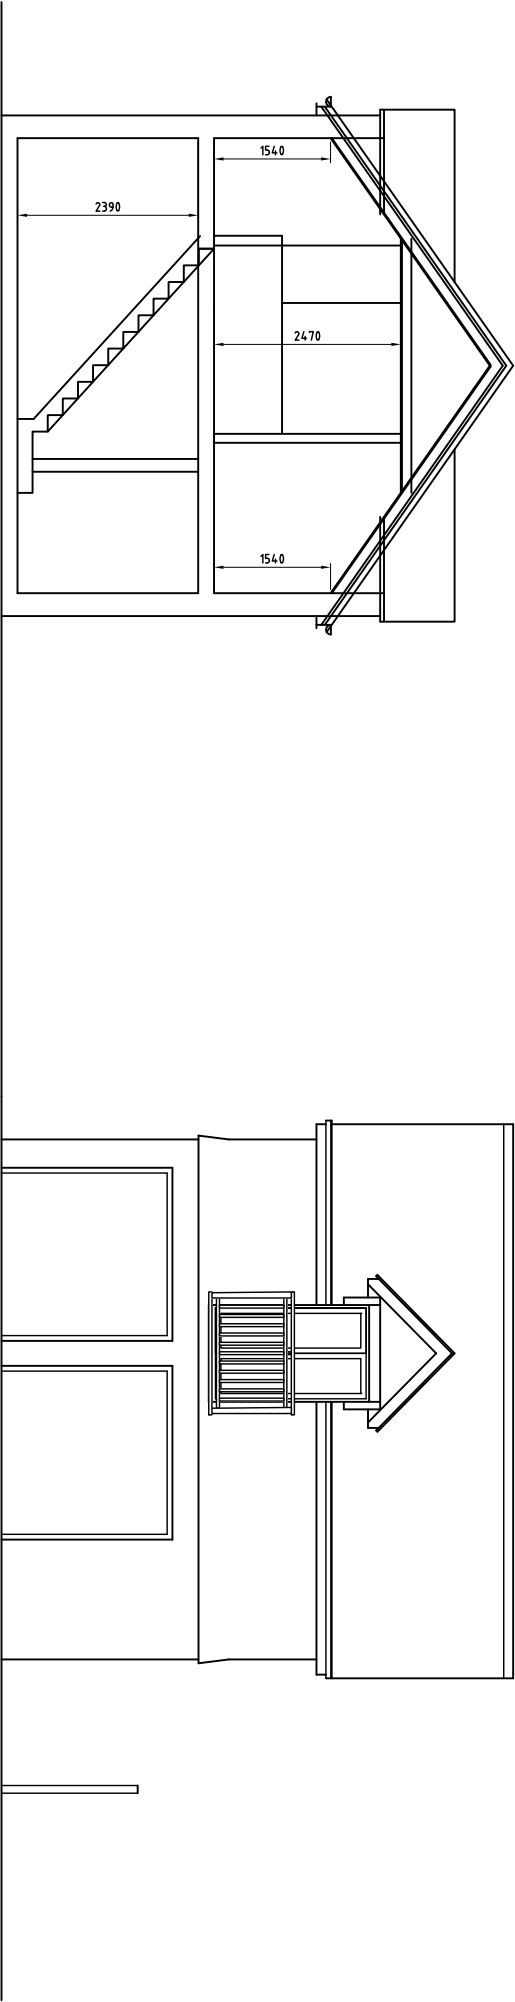

Section

front


side

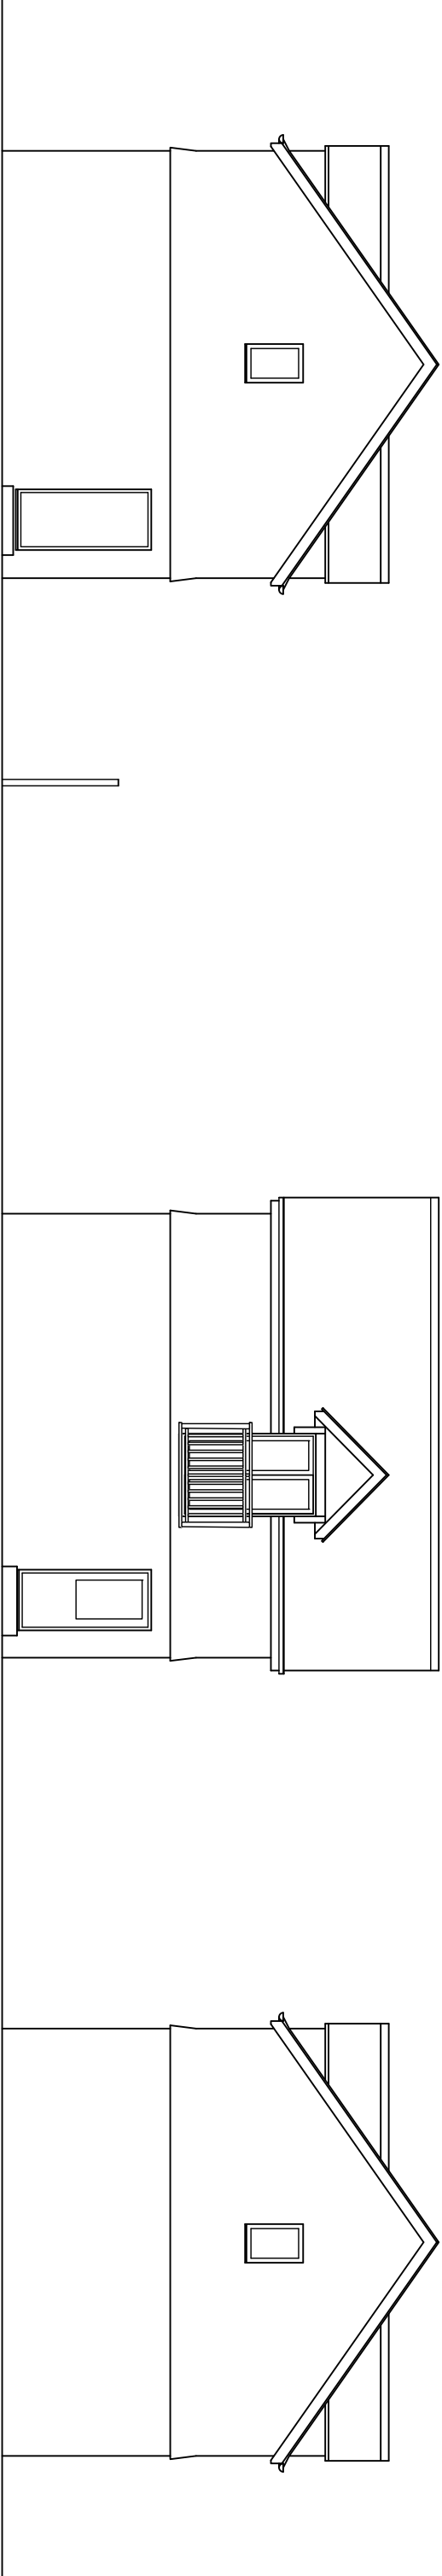

side

rear

side

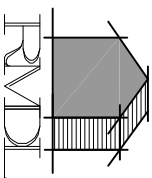

RAMMURTI DESIGN LTD
ARCHITECTURAL & PLANNING SERVICES
268 TILGHURST ROAD, READING RG30 2NE
TEL/FAX: 01189510628 MOB: 07799883574



Retrospective applications for the change of use of the first floor accommodation over the garage as a lettable self contained studio apartment and the conversion of the garage to a self contained lettable studio apartment
at 14, Wyatt Crescent, Lower Earley, Reading
Mr Muhammad Azam

ELEVATIONS - PRE-EXISTING

Scale: 1/100
Date: August 2024

WC14:004 Rev -