

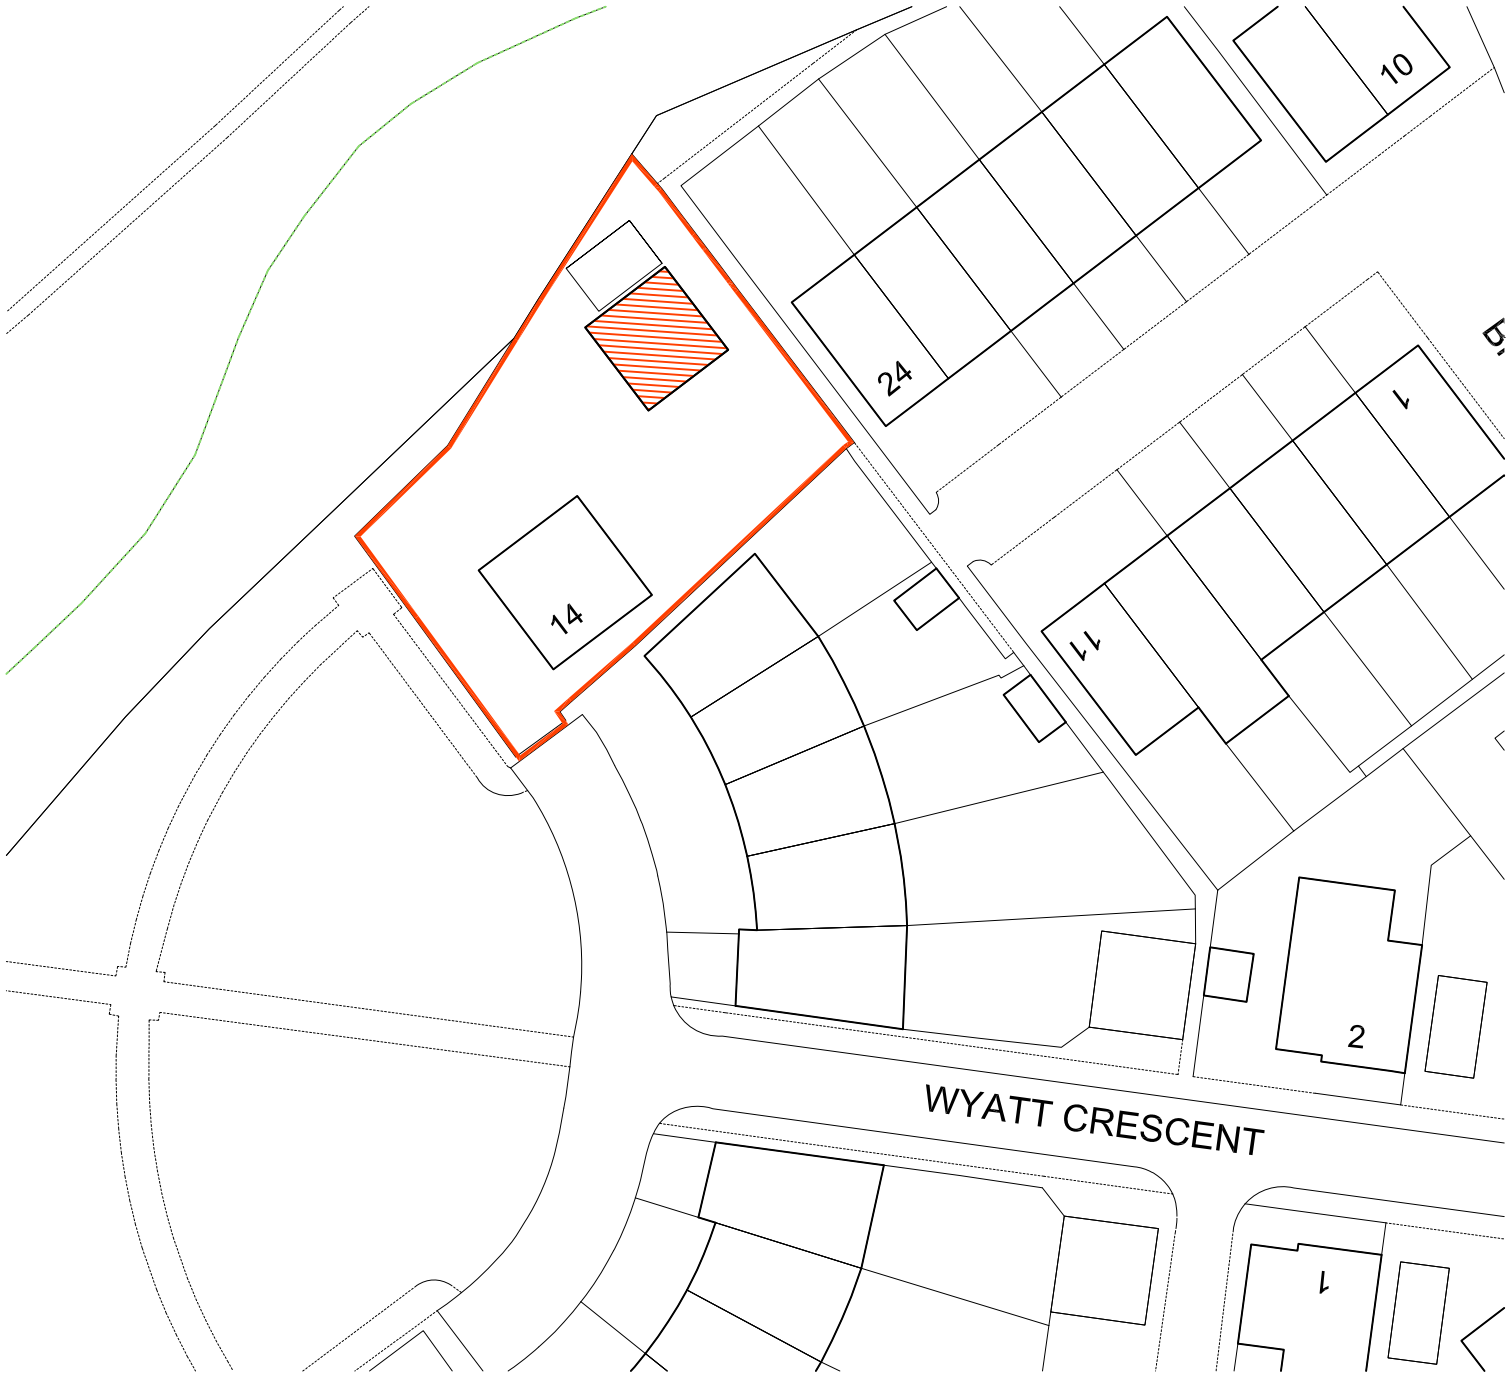


BLOCK PLAN 1:500

Crown copyright and database rights Ordnance Survey 0100031673 (2024)

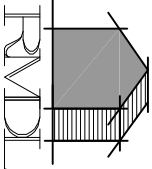

RAMMURTI DESIGN LTD
ARCHITECTURAL & PLANNING SERVICES
268 TILGHURST ROAD, READING RG30 2NE
TEL/FAX: 01189510628 MOB: 07799883574

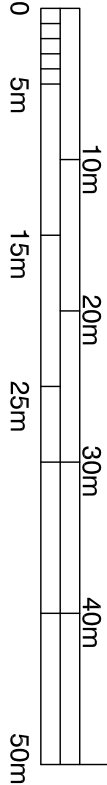

Retrospective applications for the change of use of the first floor accommodation over the garage as a lettable self contained studio apartment and the conversion of the garage to a self contained lettable studio apartment
at 14, Wyatt Crescent, Lower Earley, Reading
Mr Muhammad Azam

SITE LOCATION & BLOCK PLANS

Scale: as shown
Date: August 2024

WC14:001 Rev -