


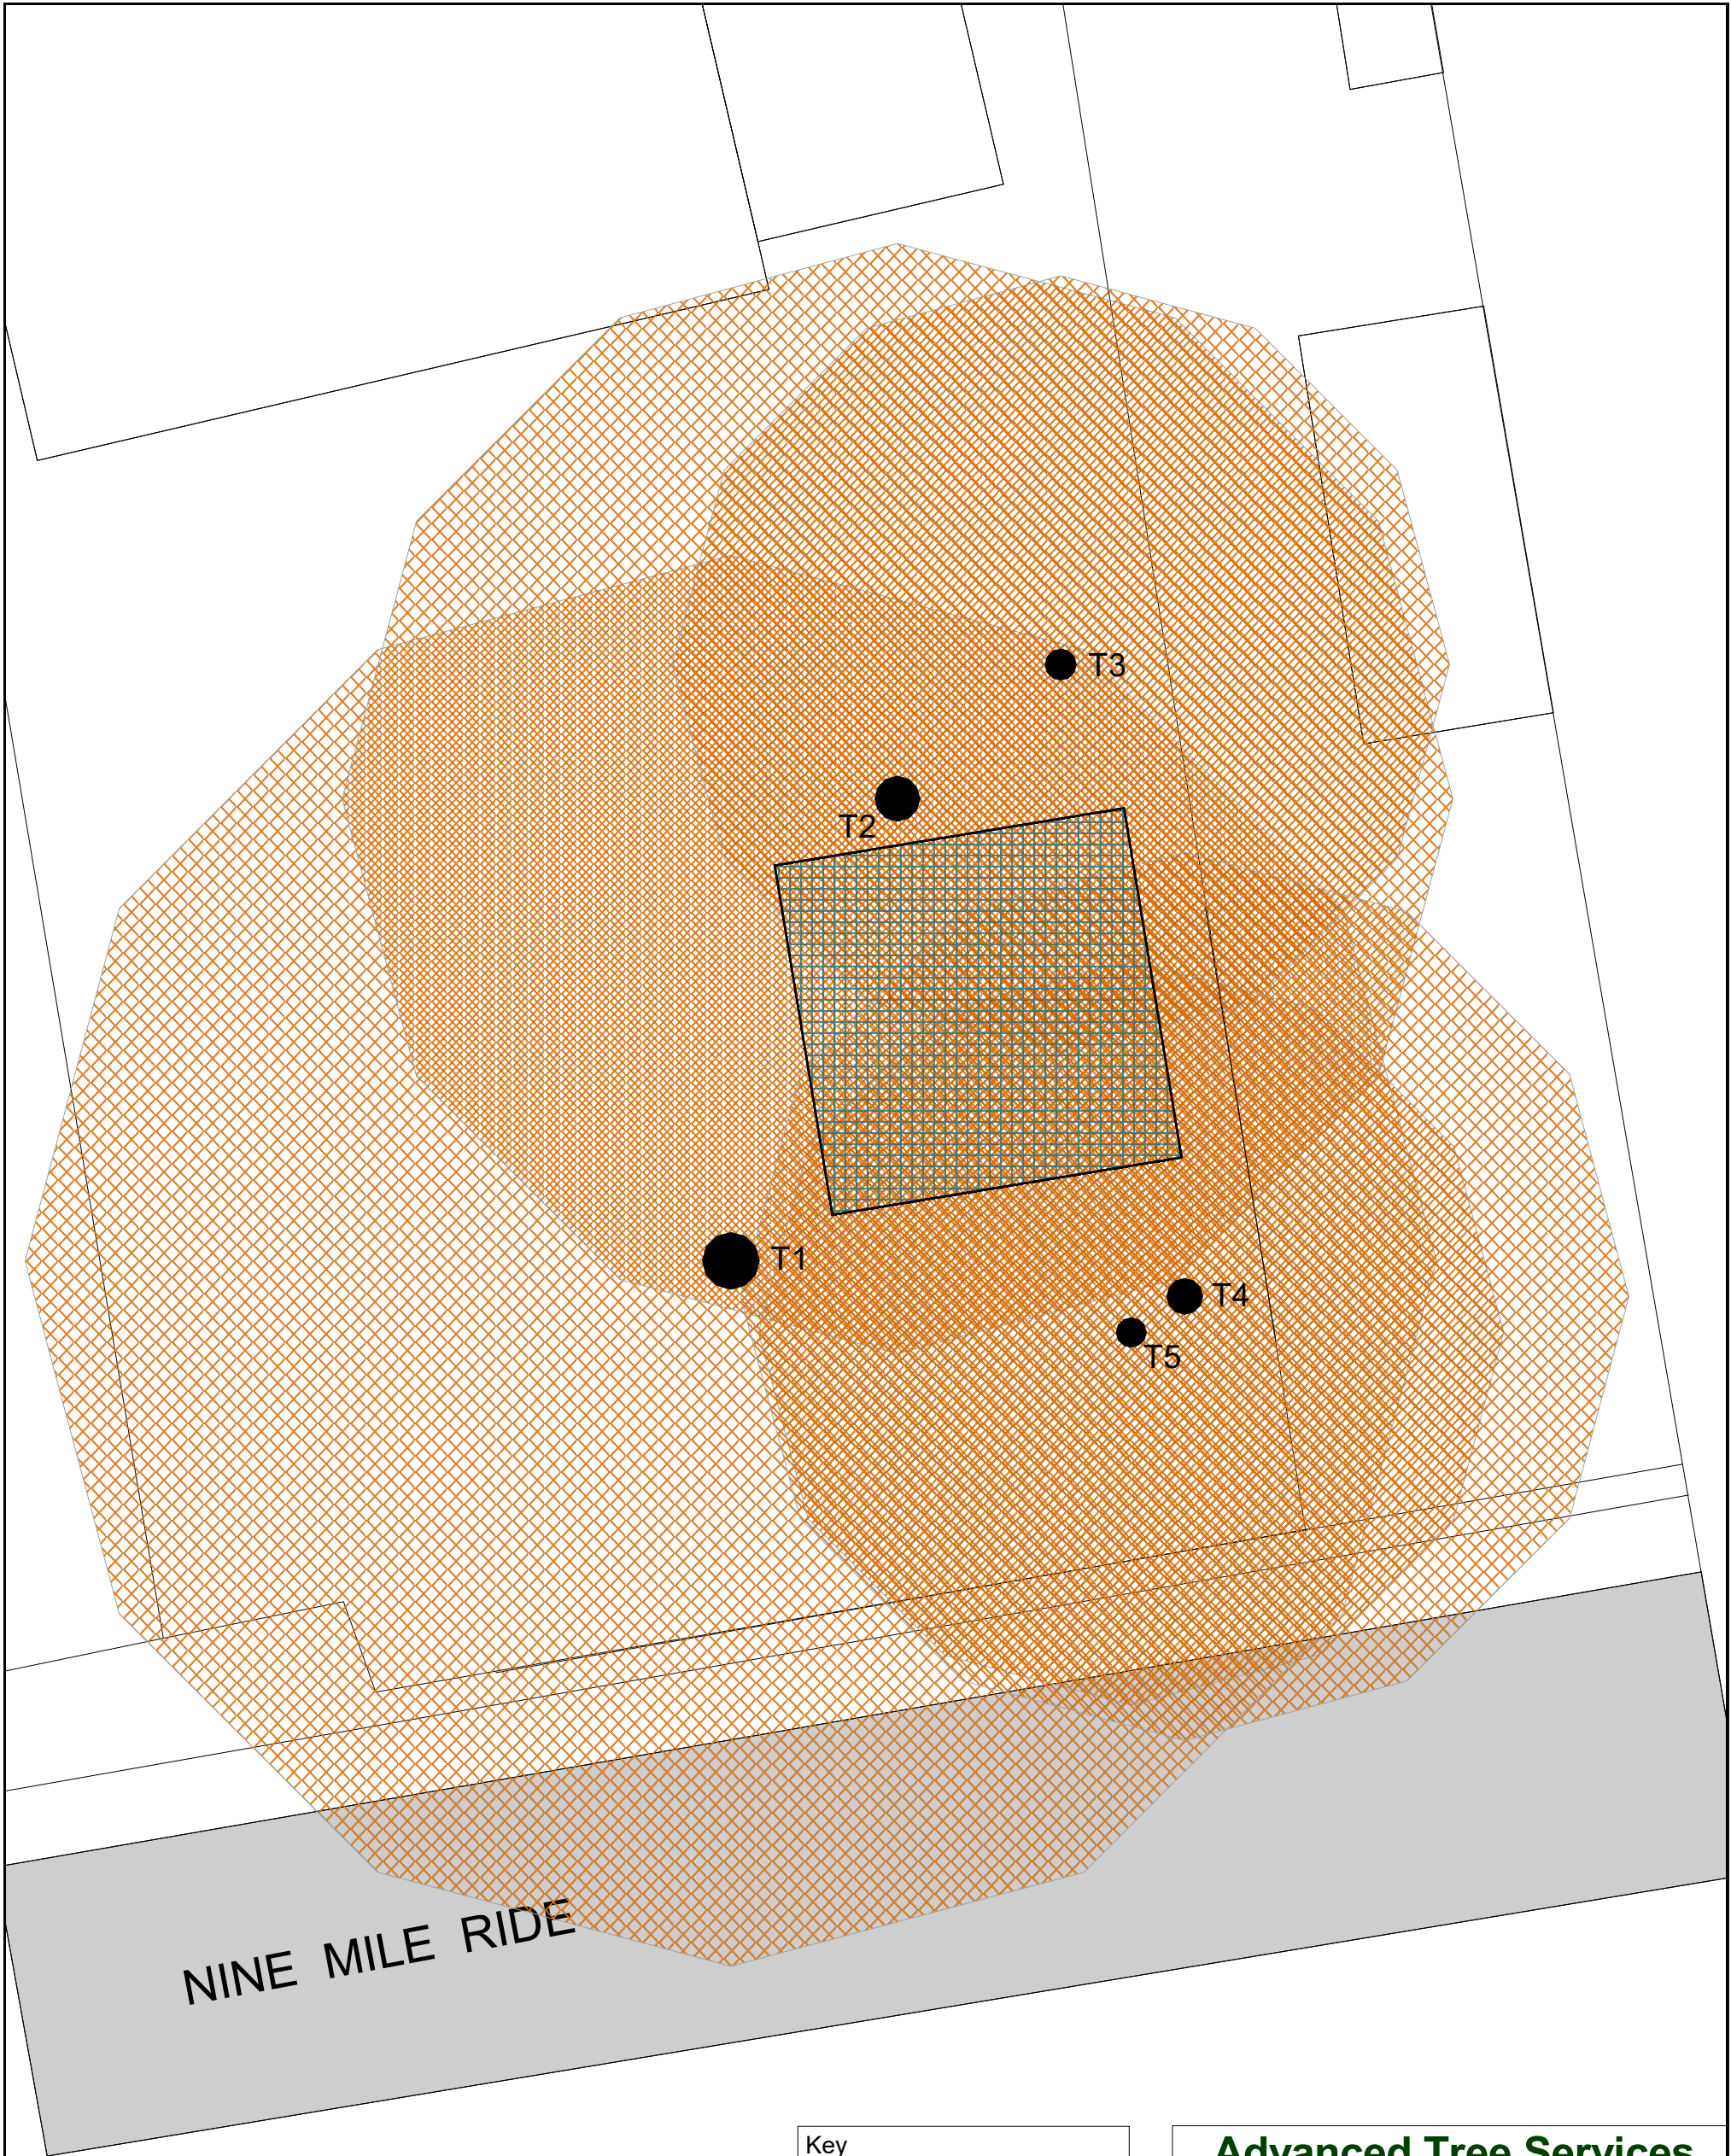

Key

 Root Protection Area

 Proposed car port

Advanced Tree Services

Papercourt Farm, Papercourt Lane GU23 6DT
014483 210066

Tree Constraints Plan

SCALE : 1 : 100	@ A3	DATE : 20/05/2026	
MAP FILENAME : 353 Nine Mile Ride TCP.mpd			

Map data shown may contain Ordnance Survey © products supplied by
Pear Technology Services Ltd; Email: info@peartechology.co.uk
© Crown Copyright and database rights from date shown above
Ordnance Survey © licence number 100023148