


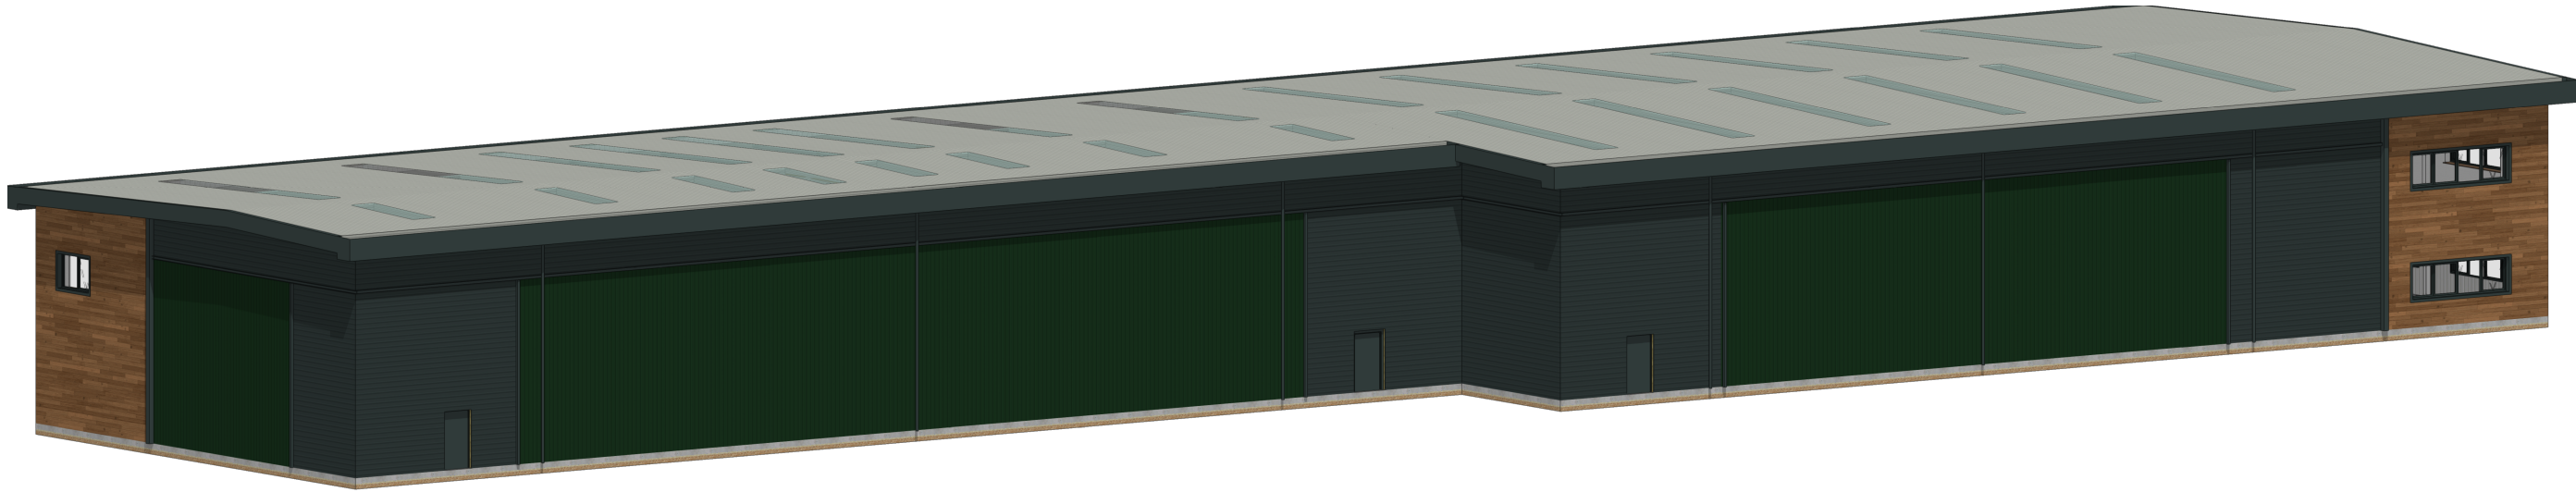

1 **UNIT 1-3 3D VIEW 1**
Scale: 1:250



2 **UNIT 1-3 3D VIEW 2**
Scale: 1:250

C	25/04/25	Design updated	LA
B	11/04/25	Revised Elevations	LA
A	10/01/25	Revised to client requirements	GS

Rev	Date	Description	By
-----	------	-------------	----

htcarchitects
8 Billerica Street
Leeds
LS1 2DZ
T: 0113 246 3467
W: www.htcarchitects.co.uk
E: info@htcarchitects.co.uk

client
TUNGSTEN
PROPERTIES

project
Observer Park, Reading

drawing title
Unit 1-3 3D Views

date May 2025
status Planning
scale 1:250 @ A3
drawn GS checked DW
job no. 3389 dwg no. P1-3 210 rev. C