
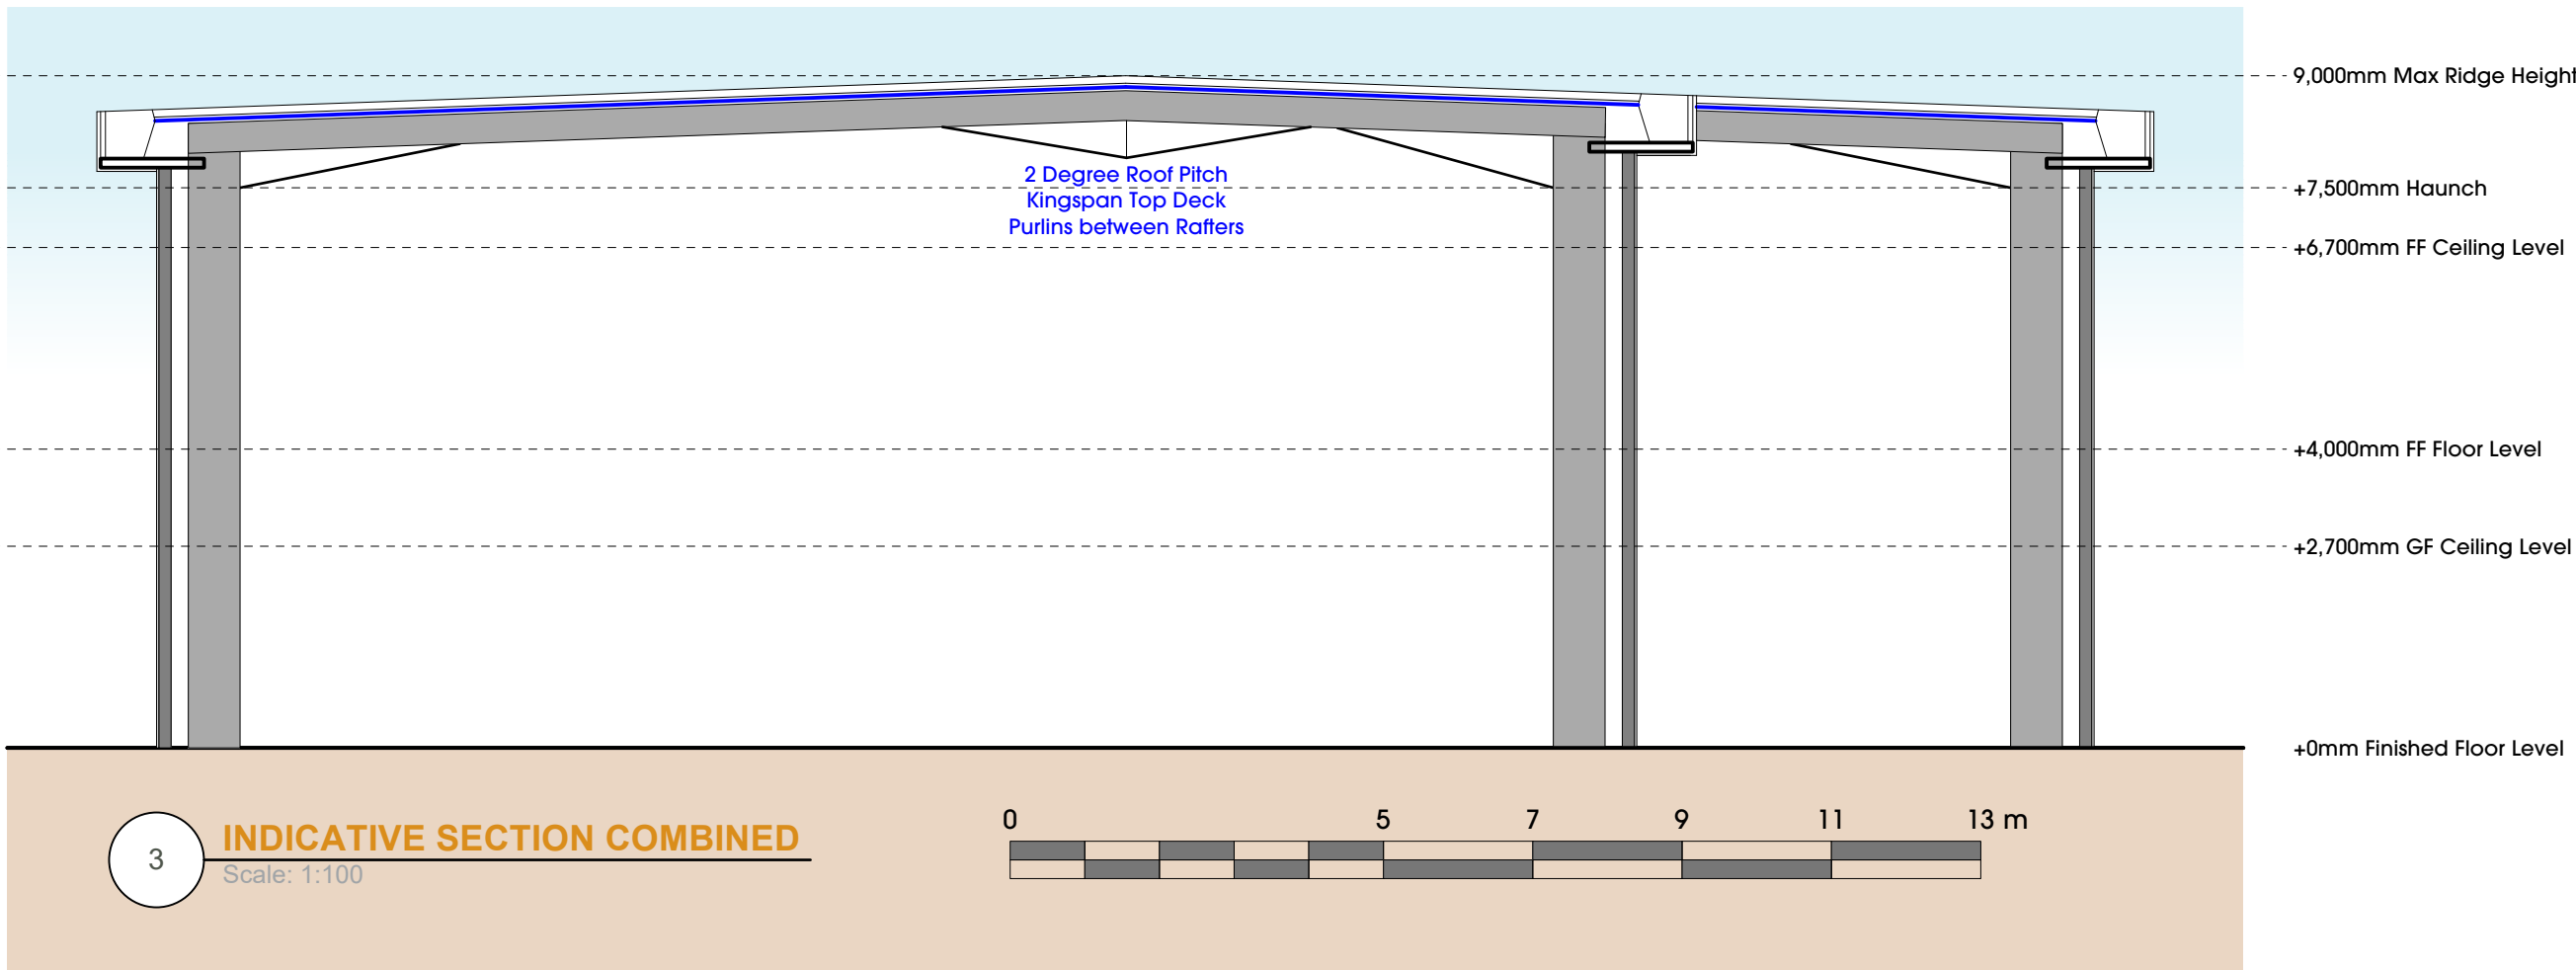
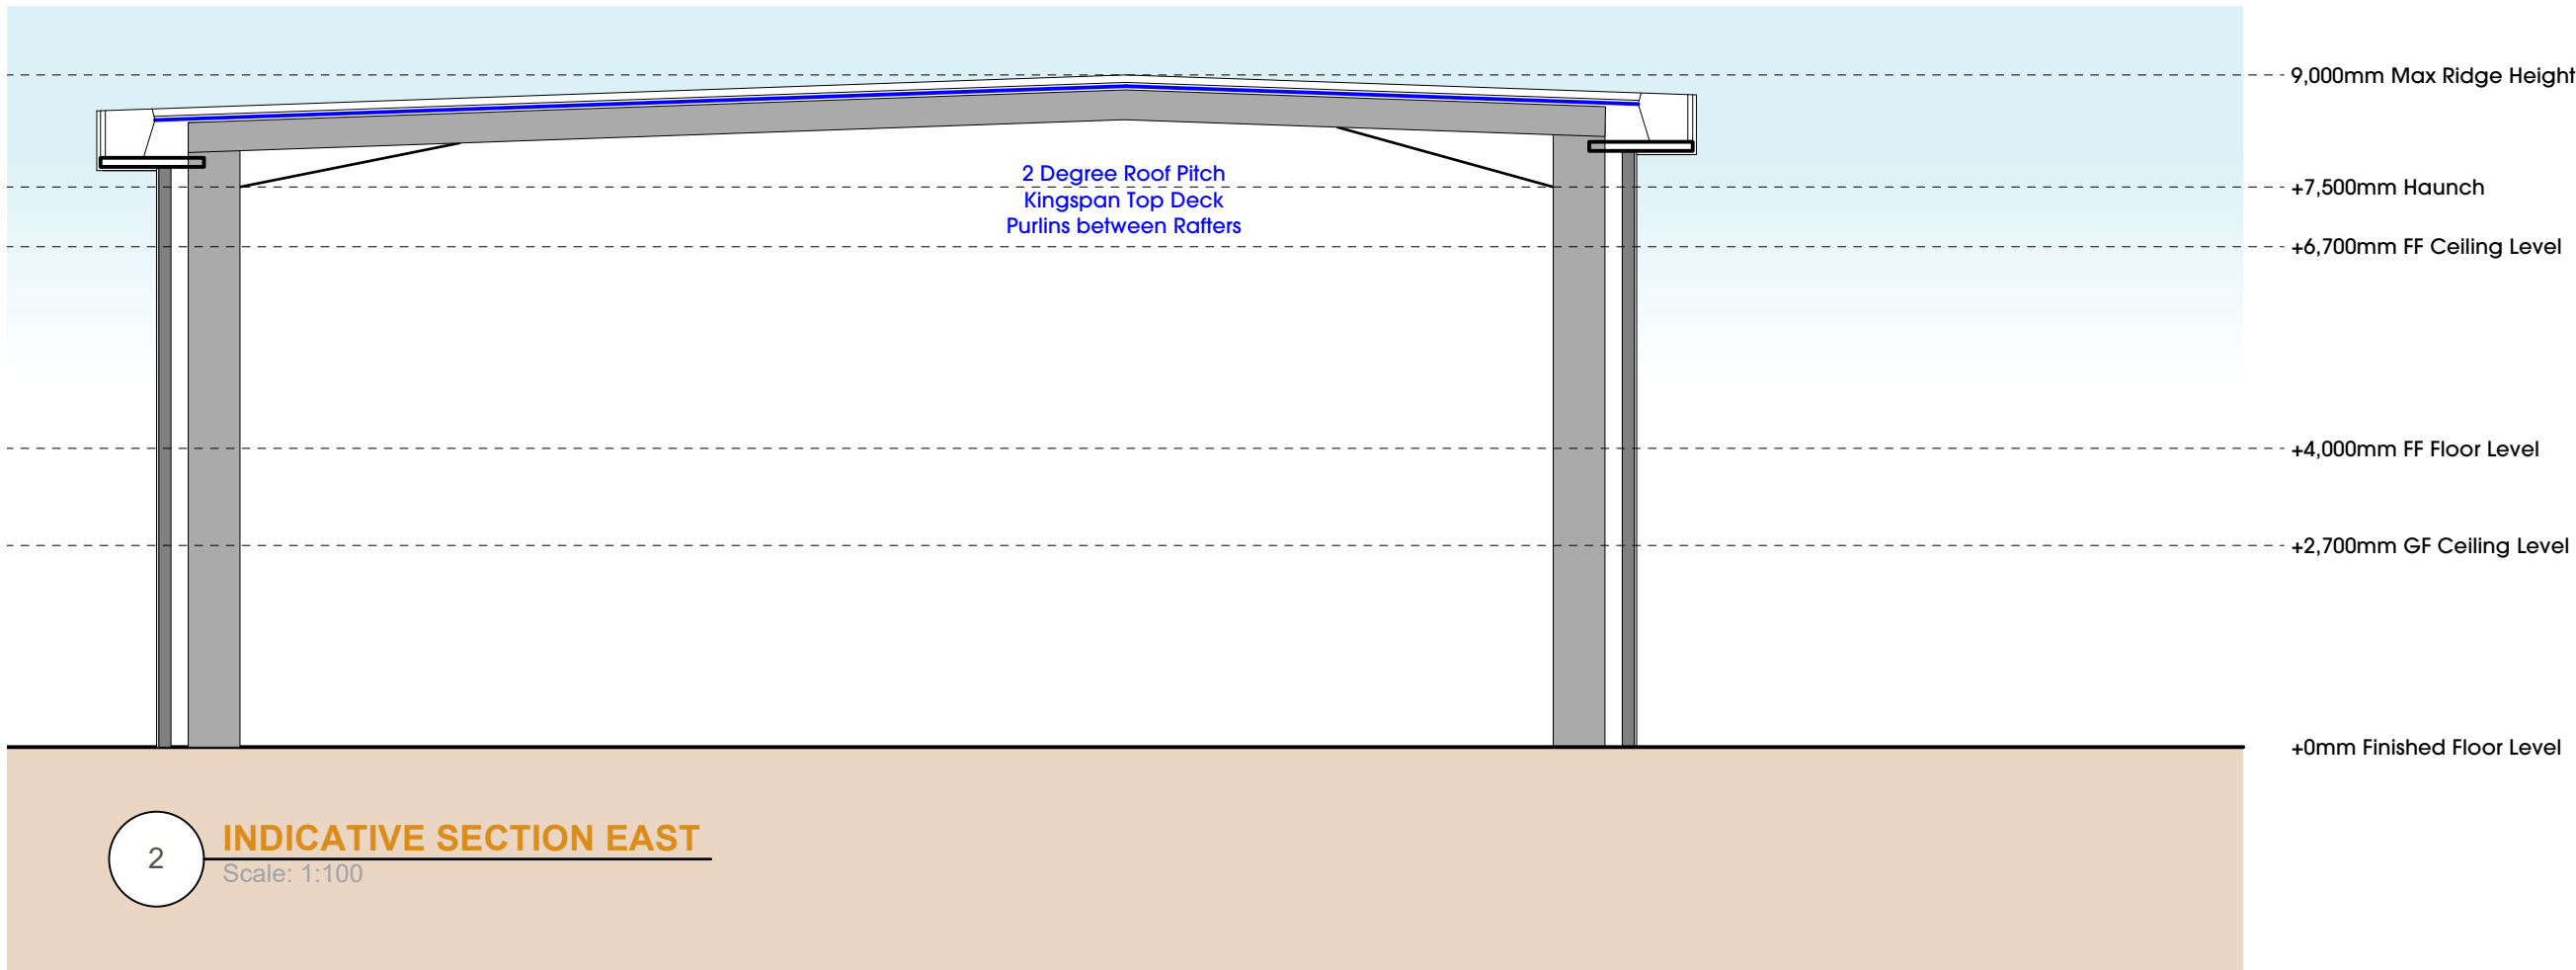


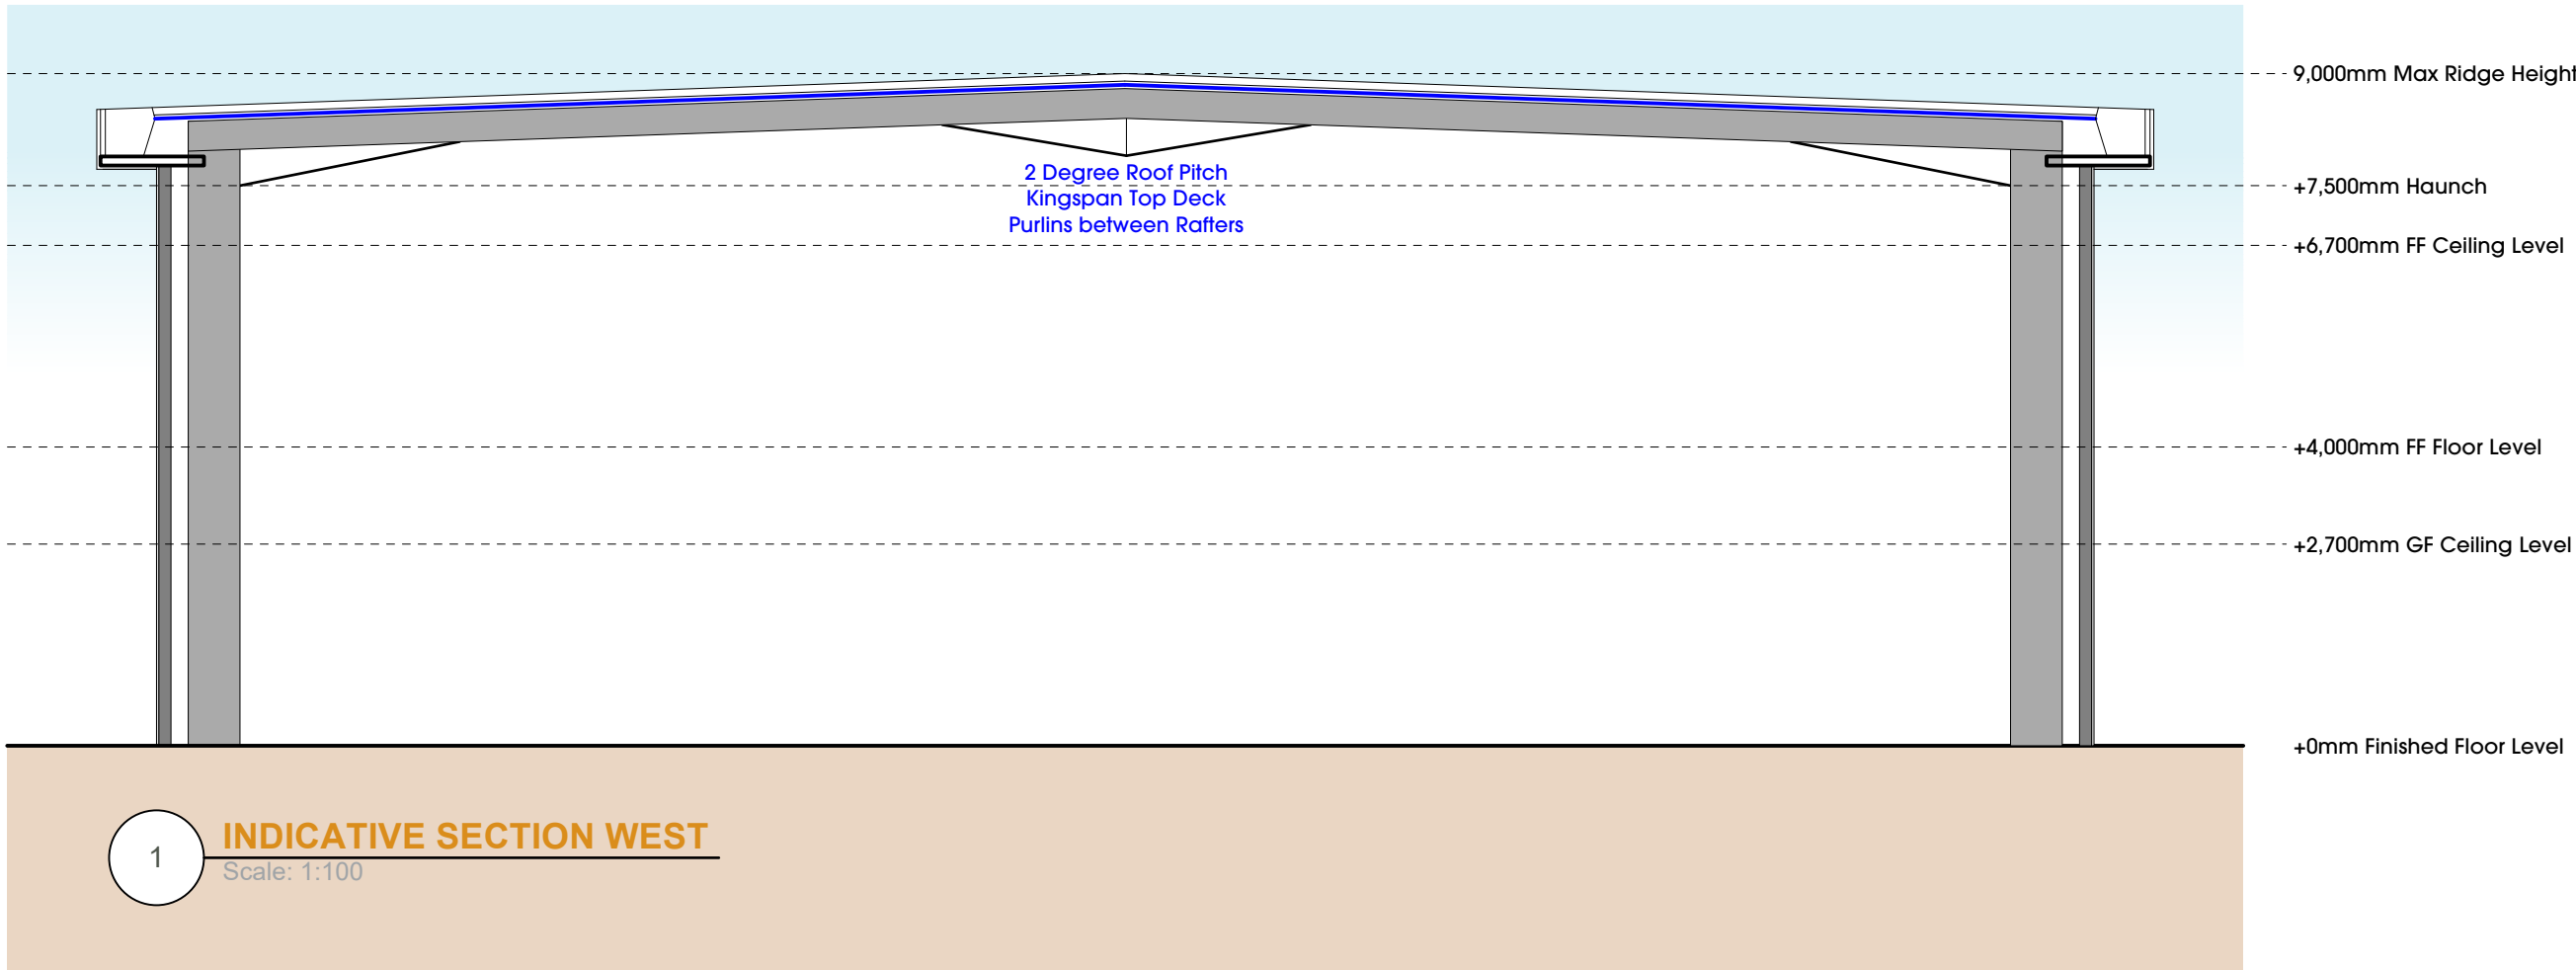

A	15/05/25	Amended to client comments	GS
Rev.	Date	Description	Drawn

htcarchitects

8 Britannia Street
Leeds
LS1 2JZ
T: 0113 244 3467
W: www.htcarchitects.co.uk
E: admin@htcarchitects.co.uk

client

TUNGSTEN
PROPERTIES

project

Observer Park, Reading

drawing title

Unit 1-3 Sections

date May 2025

status Planning

scale 1:100 @ A2

drawn GS checked DW

job no. 3389 dwg no. P1-3 300 rev. A