



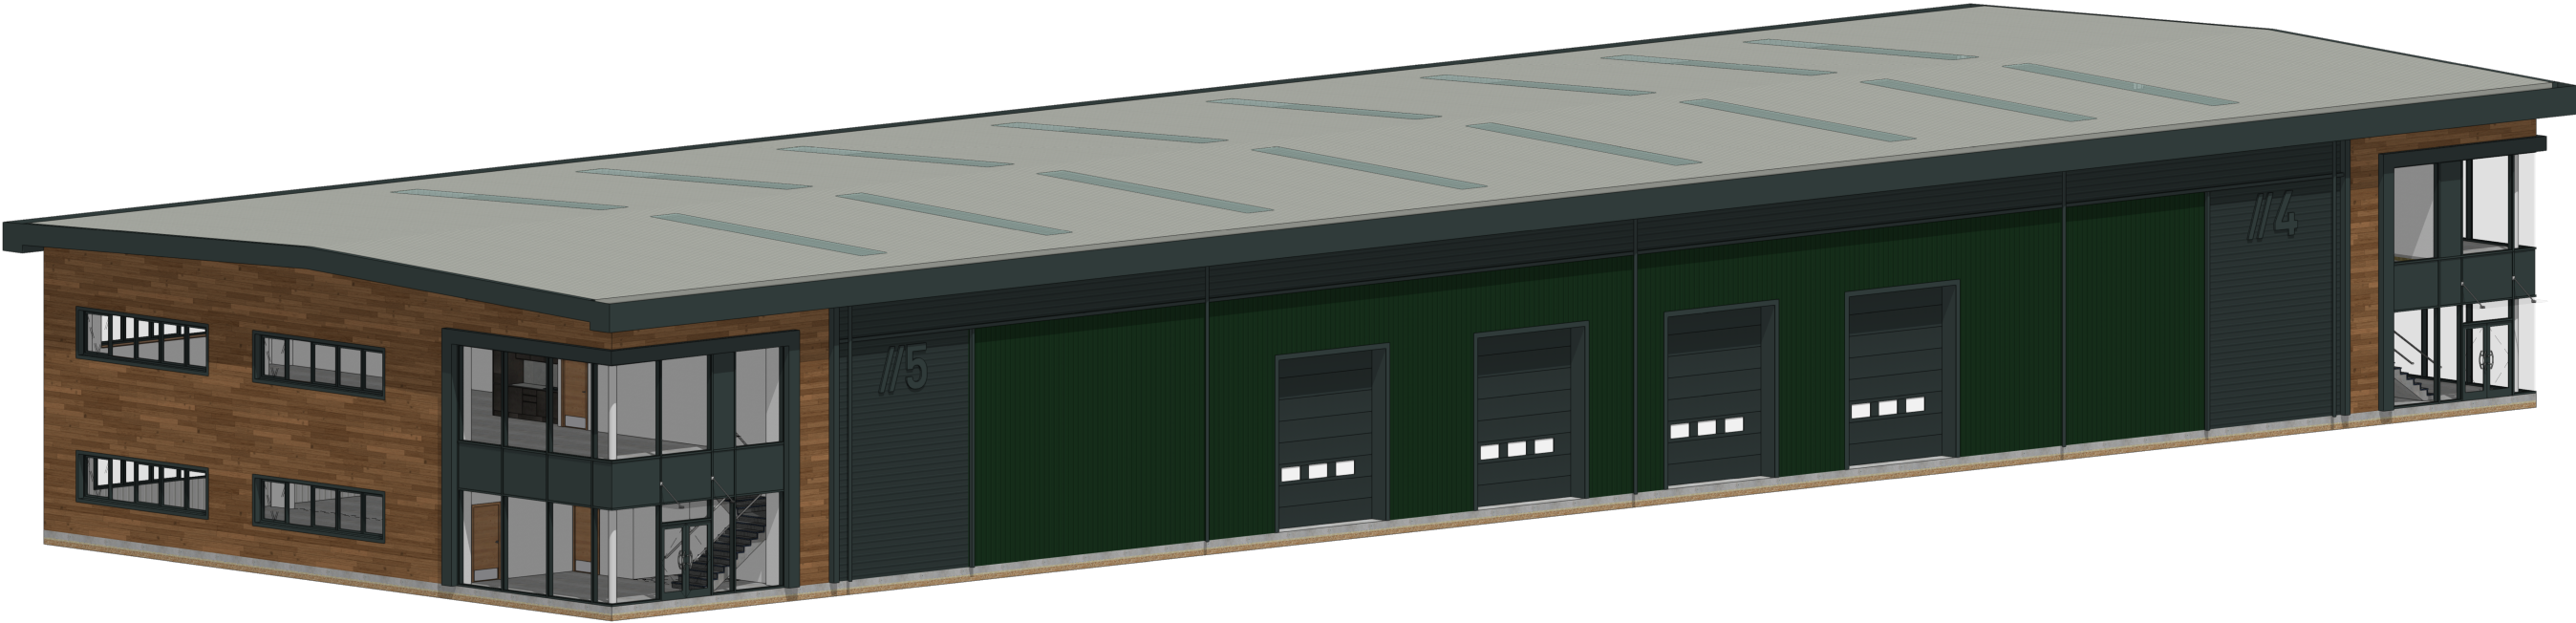

1 **UNIT 4-5 3D VIEW 1**
Scale: 1:200

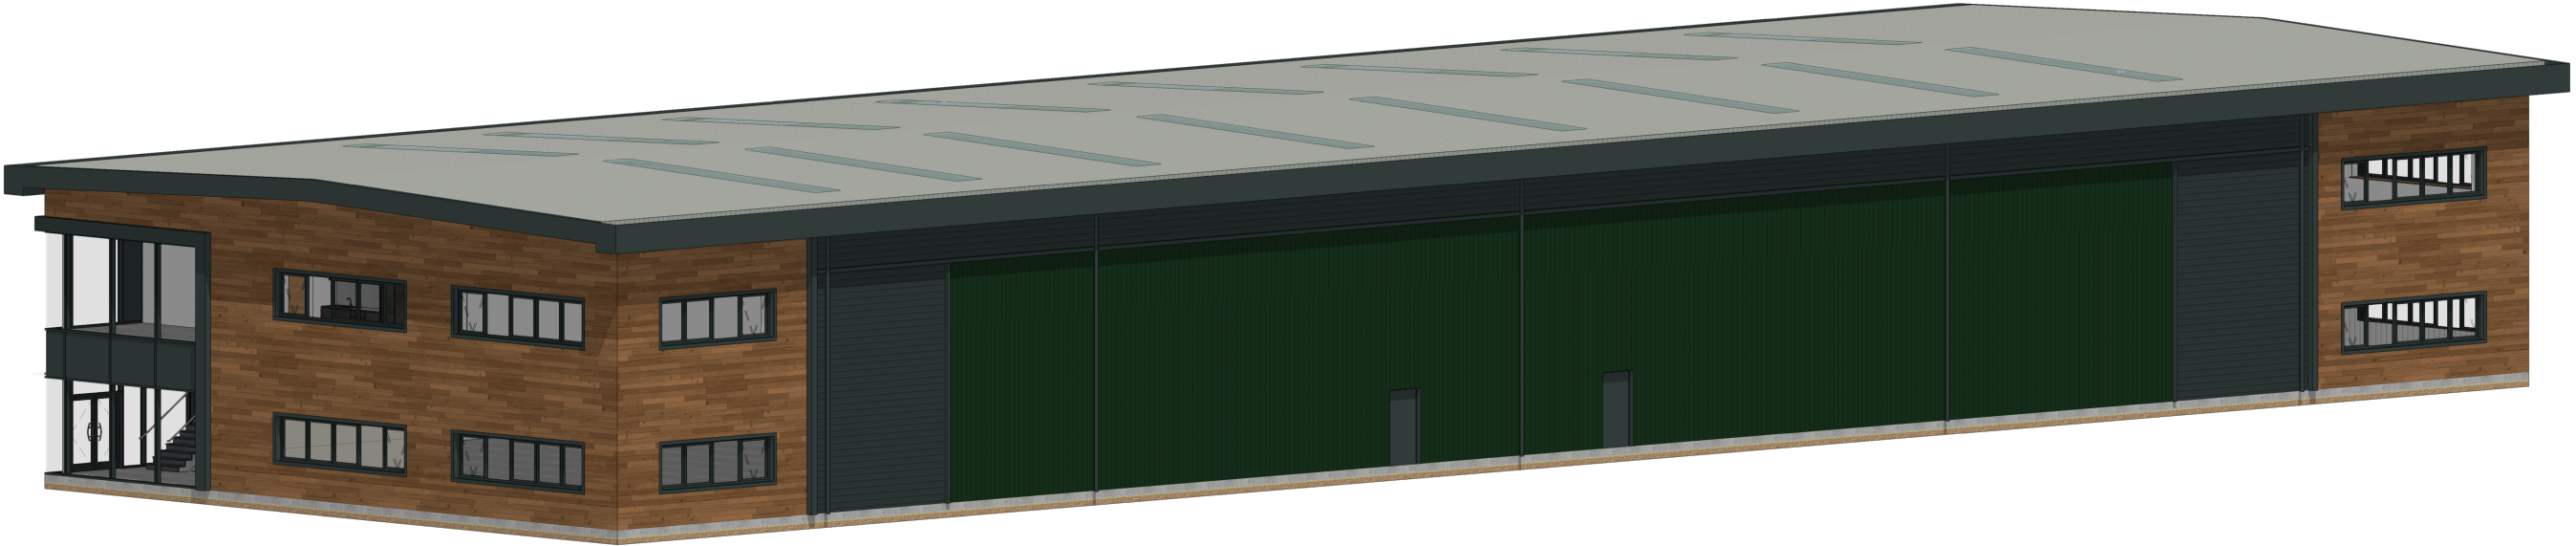

2 **UNIT 4-5 3D VIEW 2**
Scale: 1:200

C	25/06/25	Design updated	LA
B	11/06/25	Revised Elevations	LA
A	16/05/25	Revised to client requirements	GS

Rev	Date	Description	By
-----	------	-------------	----

htcarchitects
8 Billerica Street
Leeds
LS1 3DZ
T: 0113 244 3467
W: www.htcarchitects.co.uk
E: info@htcarchitects.co.uk

client
TUNGSTEN
PROPERTIES

project
Observer Park, Reading
drawing title
Unit 4-5 3D Views

date May 2025
status Planning
scale 1:200 @ A3
drawn GS checked DW
job no. 3389 dwg no. P4-5 210 rev. C