



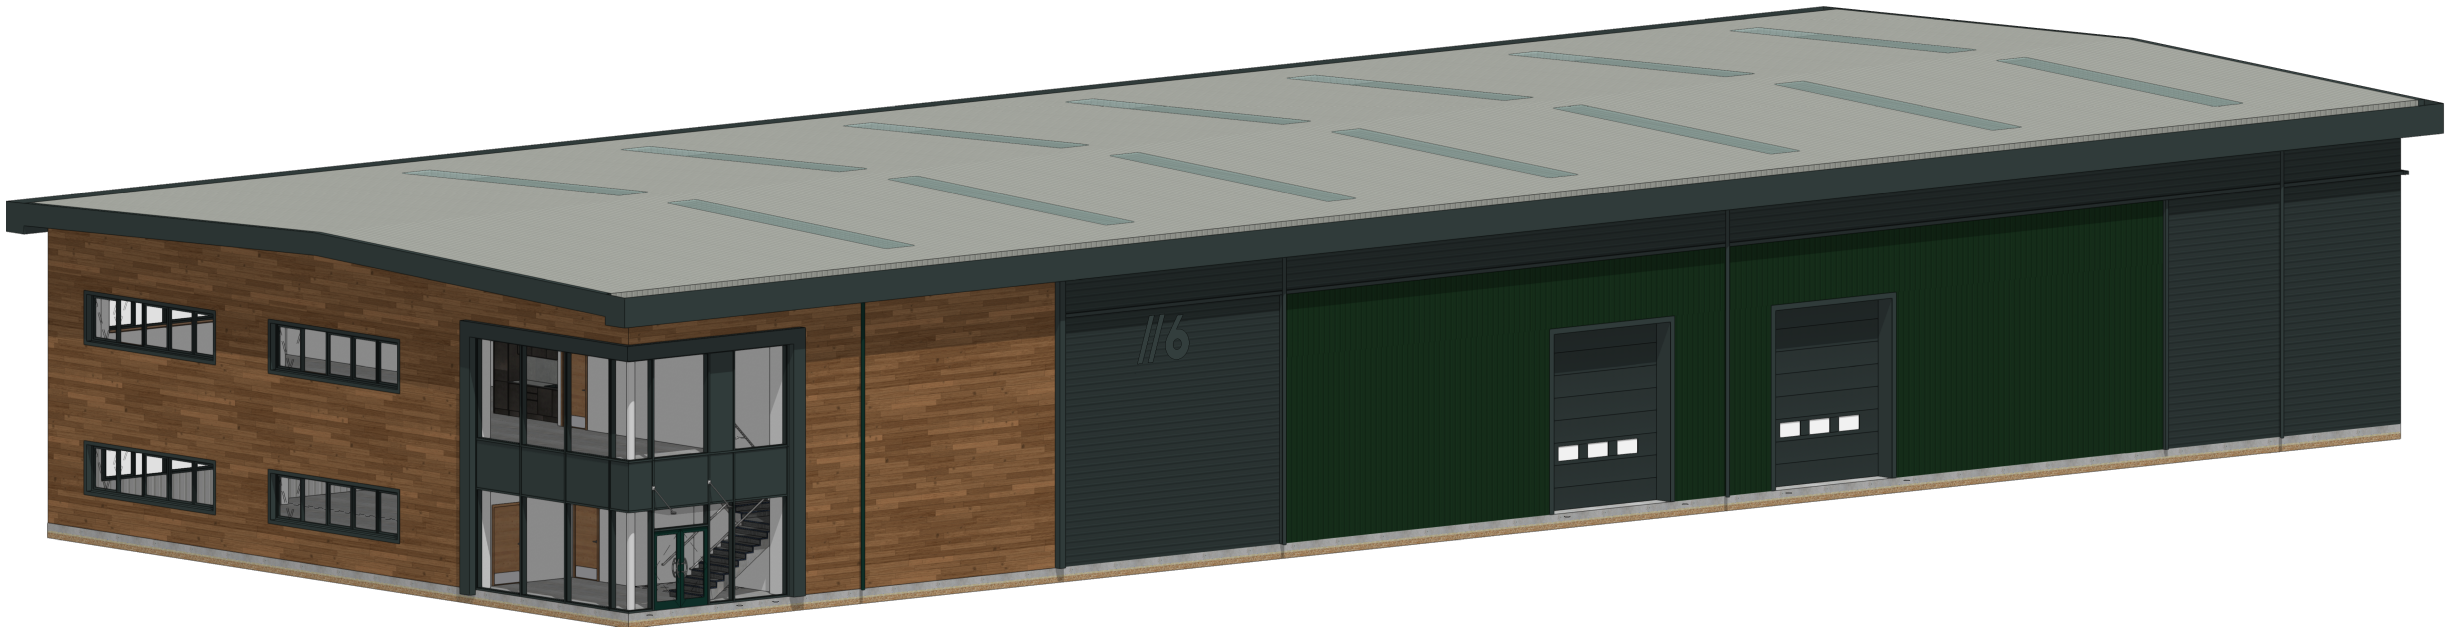

1 **UNIT 6 3D VIEW 1**
Scale: 1:200

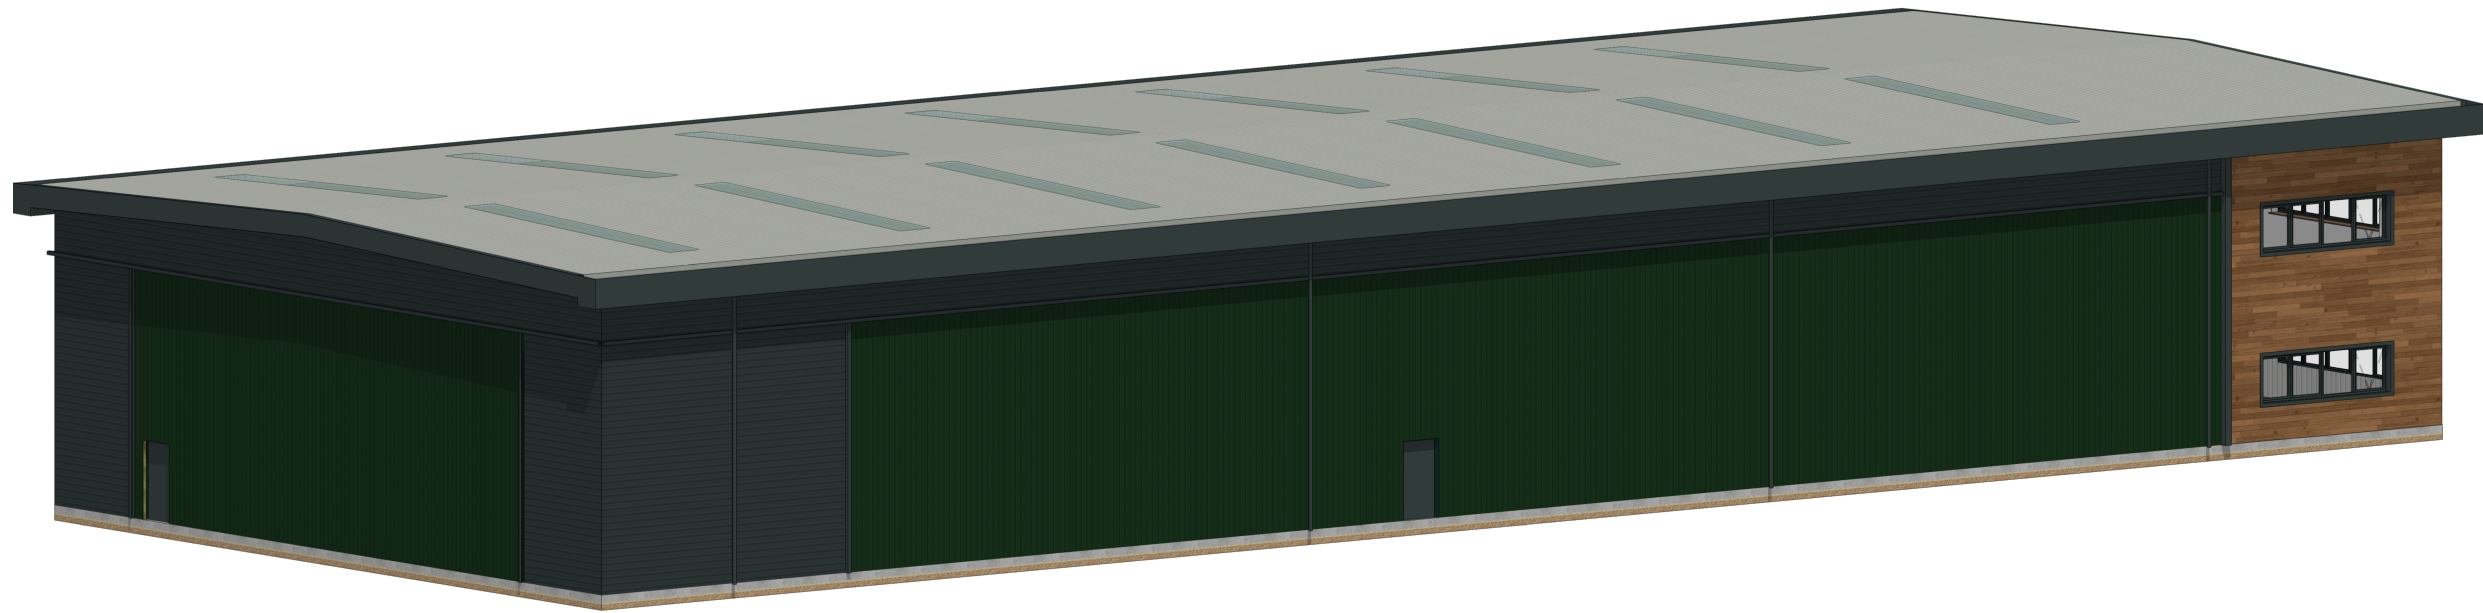

2 **UNIT 6 3D VIEW 2**
Scale: 1:200

C	20/01/25	Design evolved	LA
B	11/06/25	Revised Elevations	LA
A	16/01/25	Approved by client representative	GS

htcarchitects

8 Billerica Street
Leeds
LS1 2DZ
T: 0113 246 3807
W: www.htcarchitects.co.uk
E: info@htcarchitects.co.uk

client

TUNGSTEN
PROPERTIES

project
Observer Park, Reading

drawing title
Unit 6 3D Views

date May 2025
status Planning
scale 1:200 @ A3
drawn GS checked DW
job no. 3389 dwg no. P6 210 rev. C